


GROUND FLOOR PLAN
as proposed
scale 1:50@A3

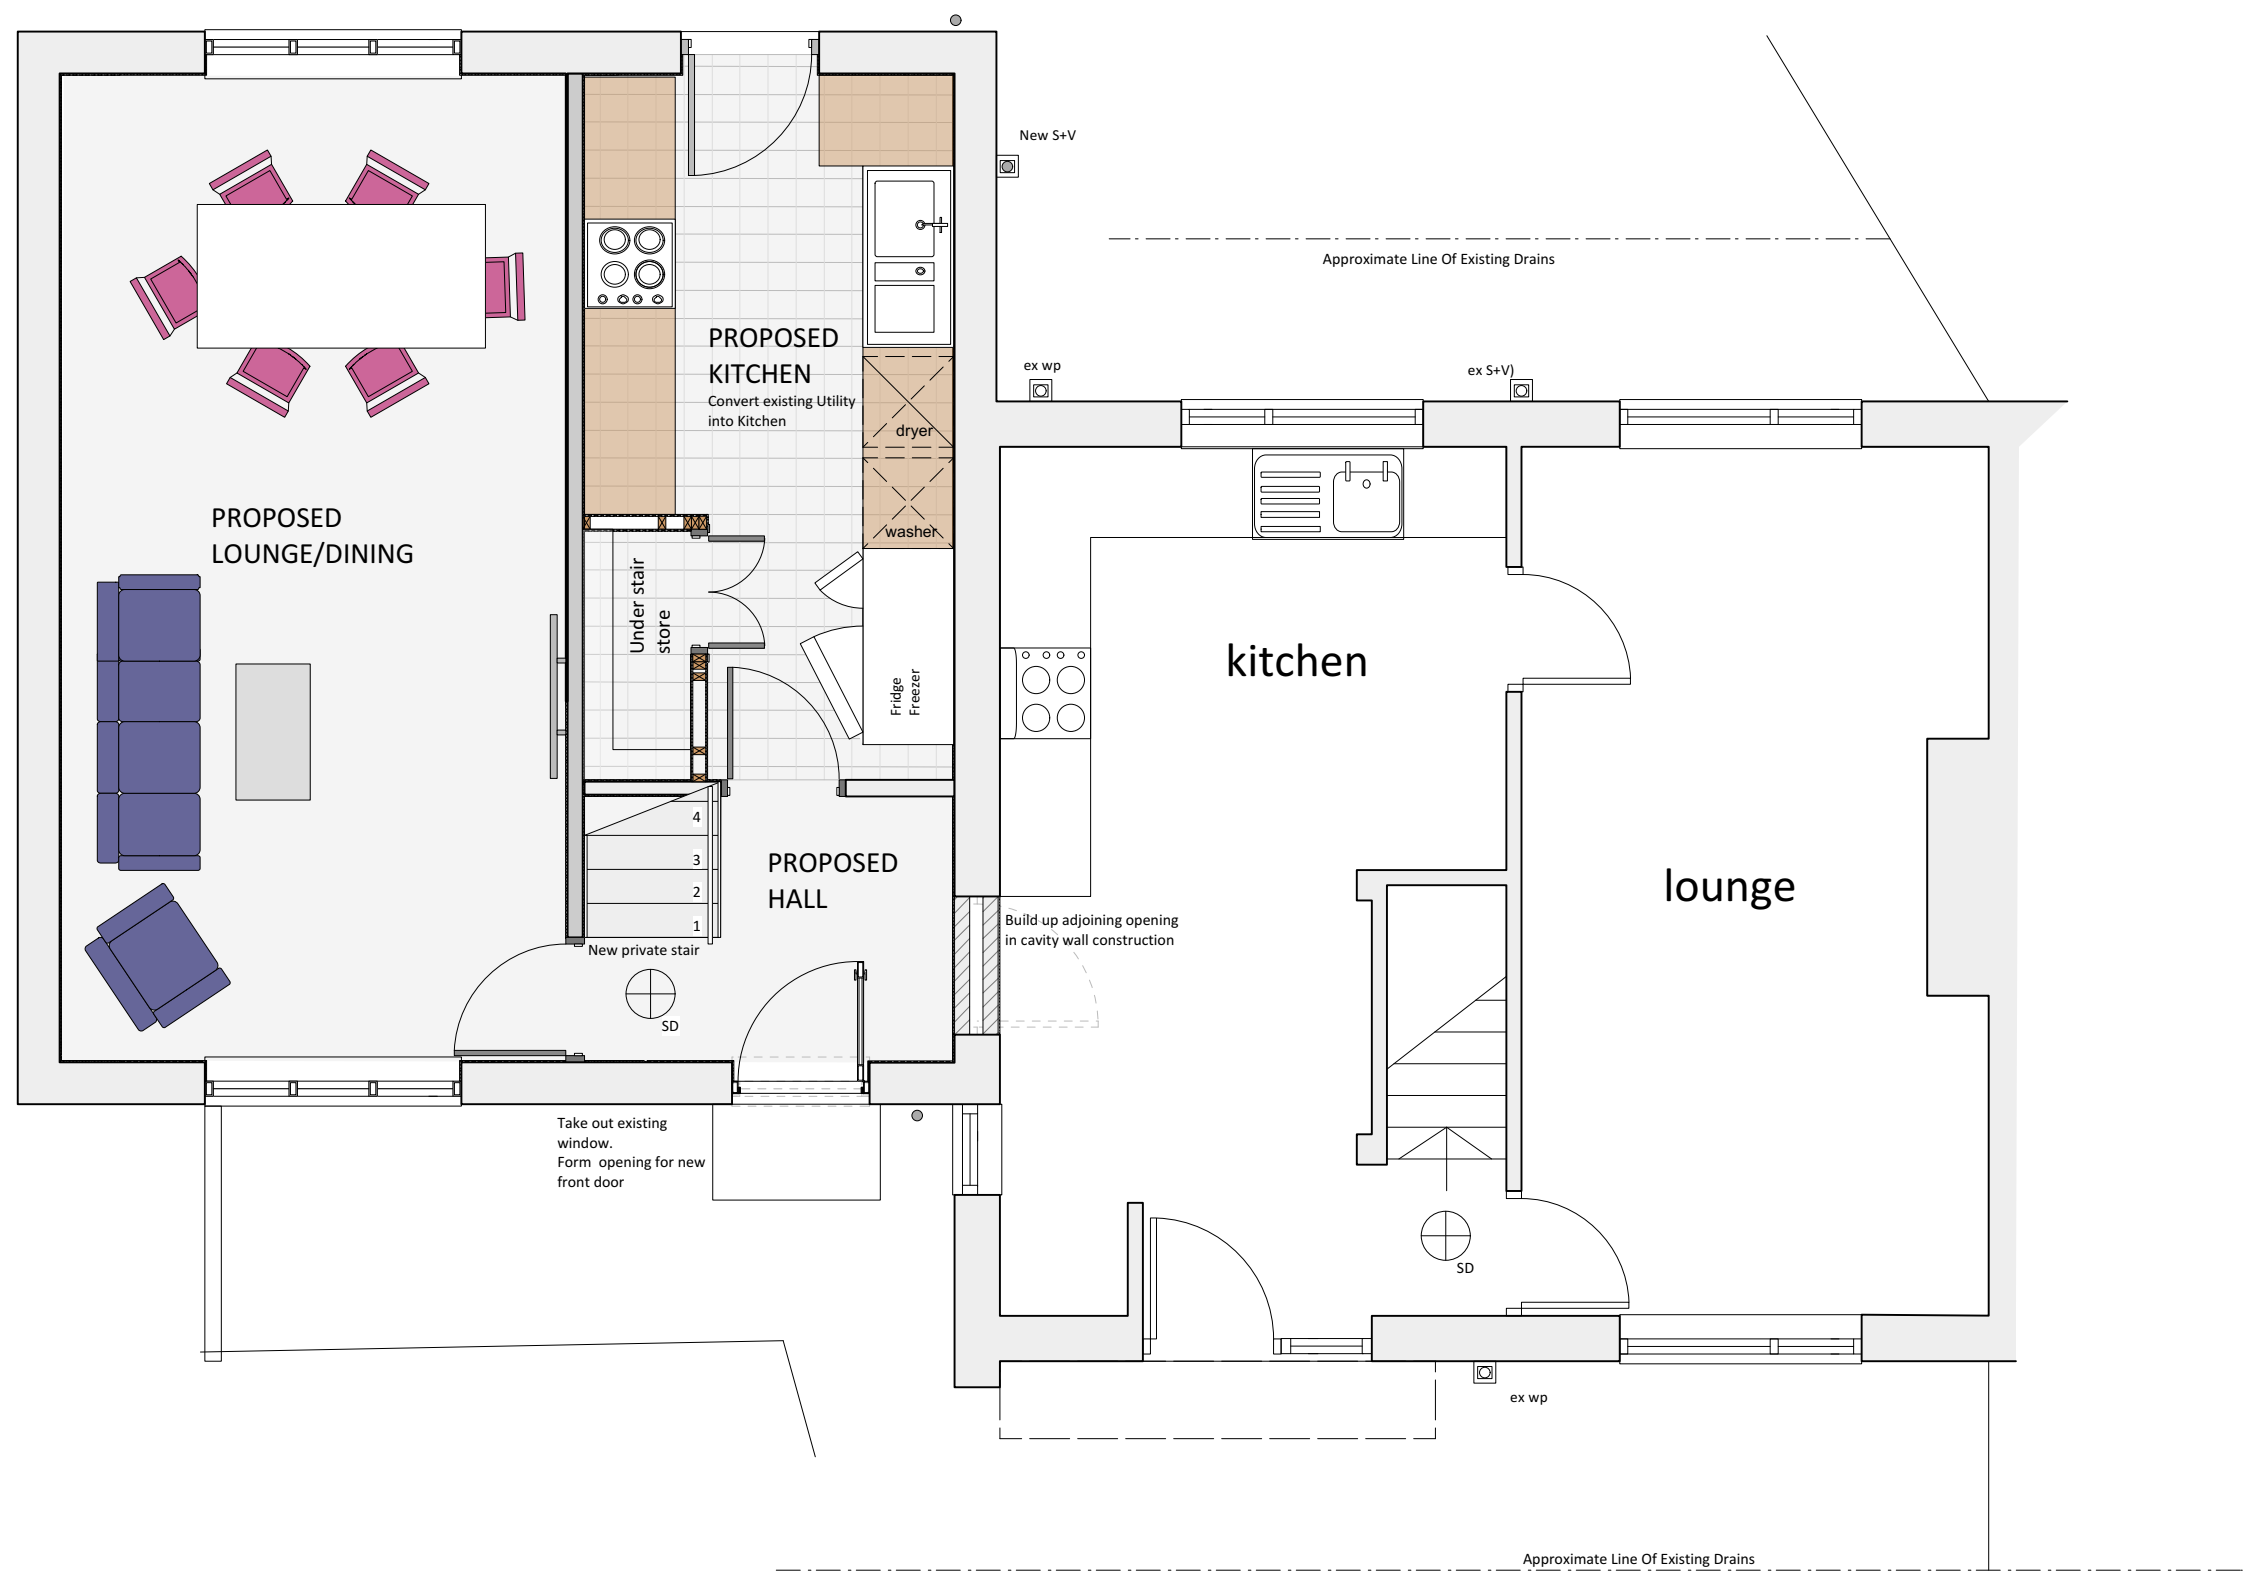

SUBJECT TO PLANNING & BUILDING REGULATION APPROVAL

Commencement on site before full Building Regulation approval at own risk

Revisions			

project
Proposed conversion of existing dwelling with existing extension into 2 dwellings.
at
82 Rowrah Crescent, Middleton. M24 4NW
client
Mr M. Hare

drawing GROUND FLOOR PLAN as proposed	date July.2025
	drawing 2
	scale as indicated
status Planning Submission	rev.