



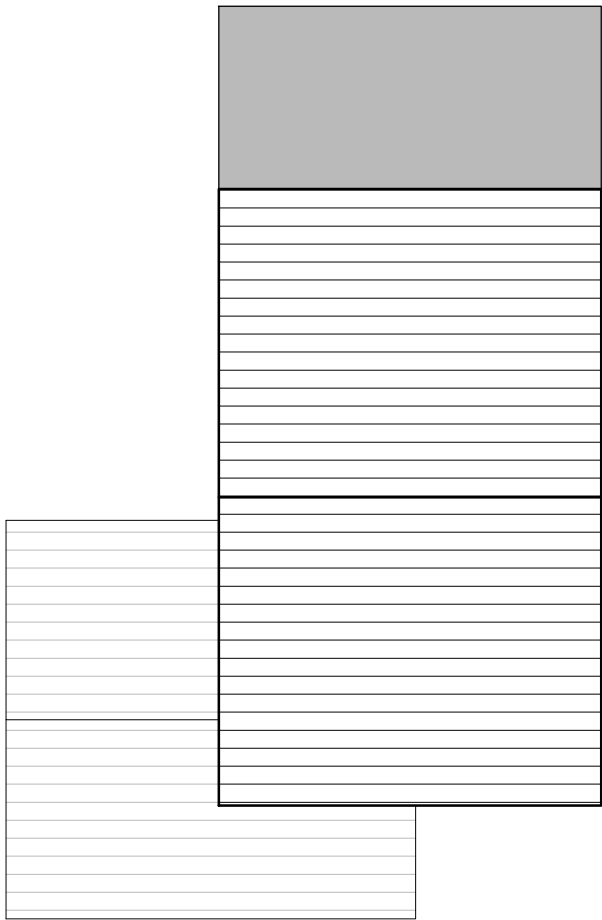

existing roof plan
scale 1:100

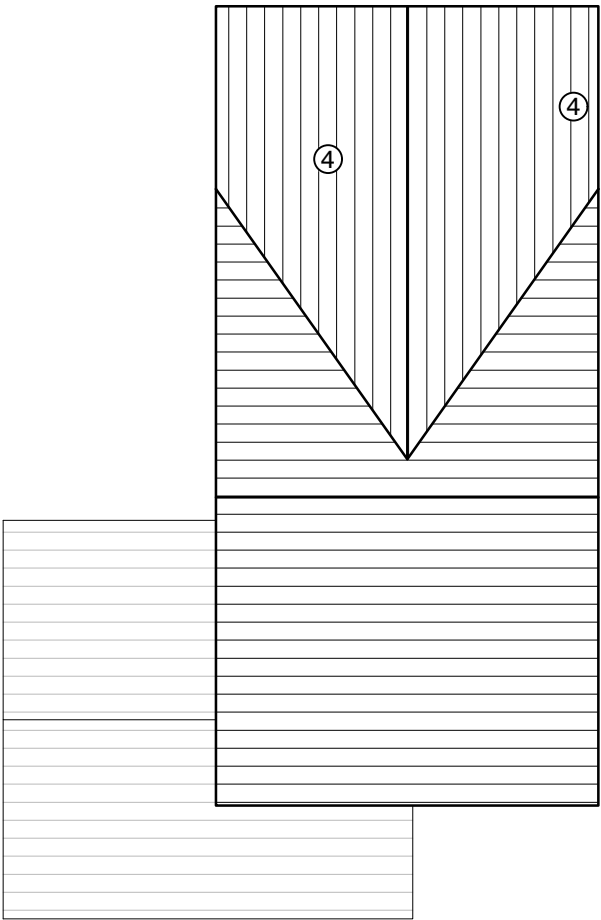

proposed roof plan
scale 1:100

- ① Red brick to match existing
- ② White UPVC double glazed window/door assembly to match existing
- ③ White UPVC fascia board to match existing
- ④ Interlocking roof tiles to match existing
- ⑤ Obscure fixed glazing

IMPORTANT NOTES: Do Not Scale from this Drawing.
Use Figured Dimensions Only.

scale 1:100

05m

DRAWING STATUS:

PLANNING

REVISION	DATE	DESCRIPTION

FOOTPRINT DESIGN

E info@footprintdesign.net
W www.footprintdesign.net

CLIENT: MIKE ARMITAGE	SCALE: 1:100@A3	DATE: 22.01.25
PROJECT: 2 BEACONFIELD RD, ROCHDALE		
DRAWING TITLE: ROOF PLANS		
DRAWING NO: A163_L(00)015		

© Copyright Footprint Design Ltd