




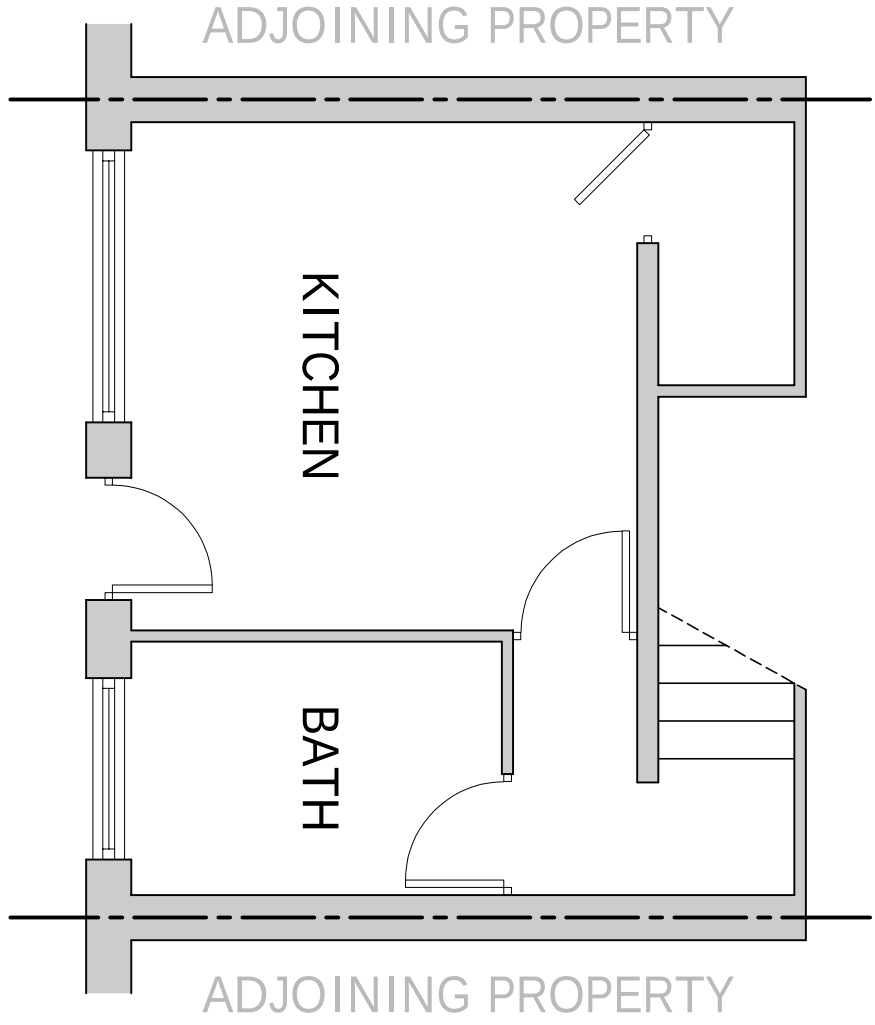


EXISTING LOWER GROUND FLOOR PLAN
(SCALE 1:50)

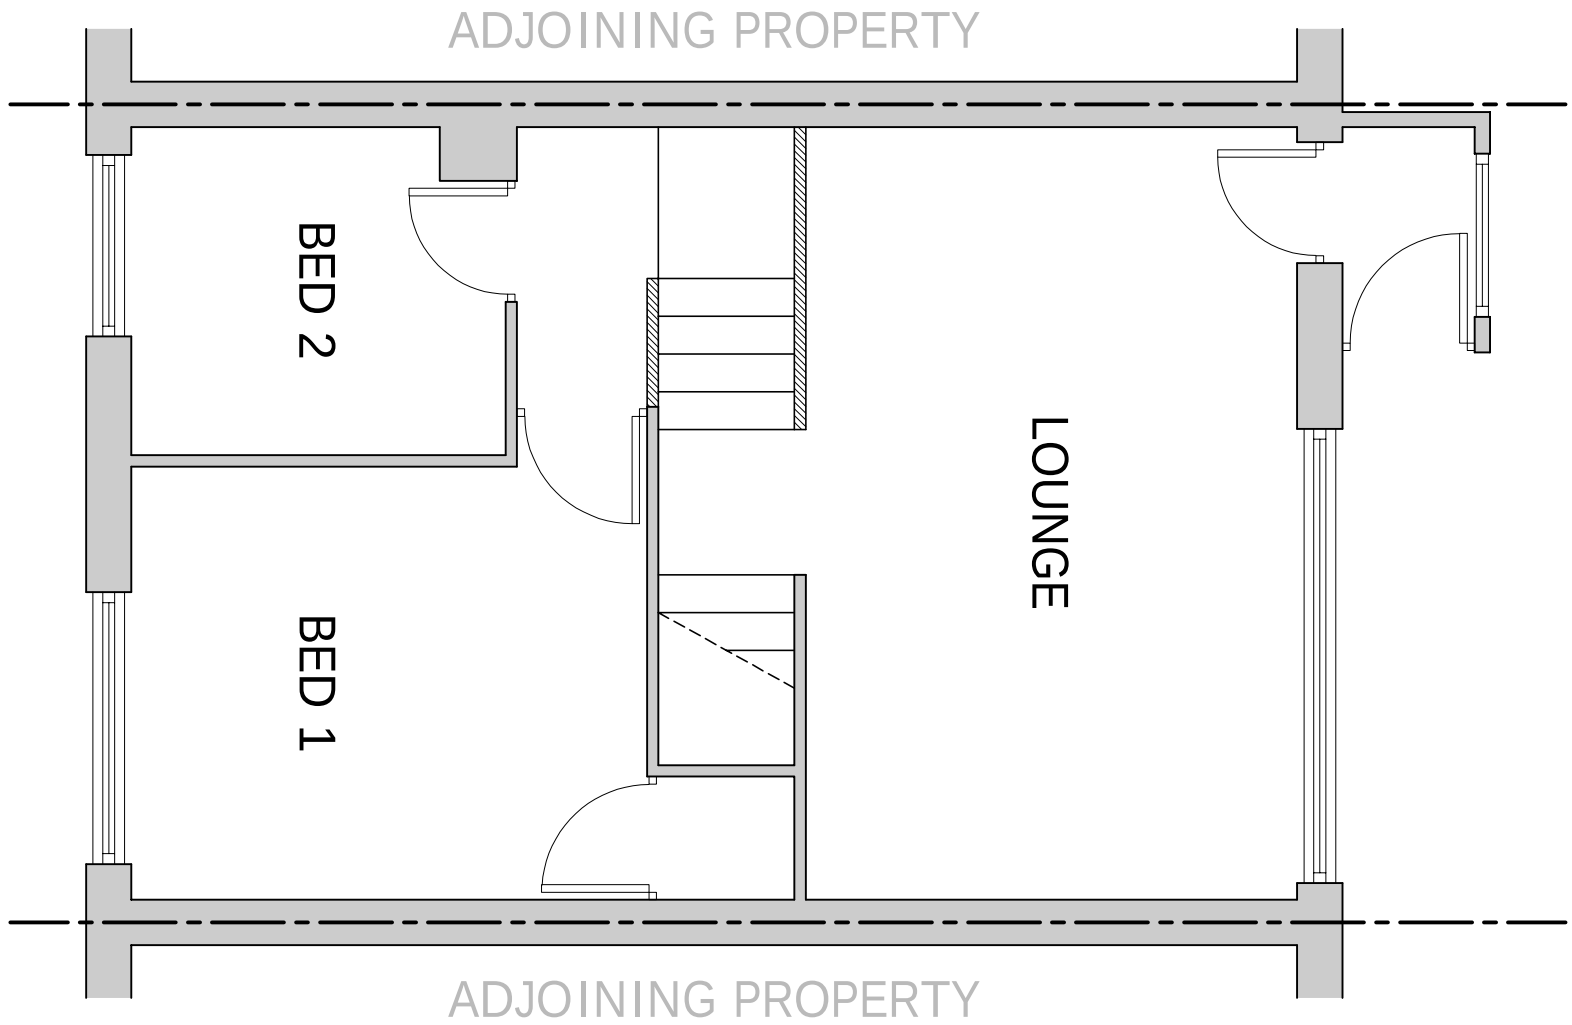


EXISTING GROUND FLOOR PLAN
(SCALE 1:50)

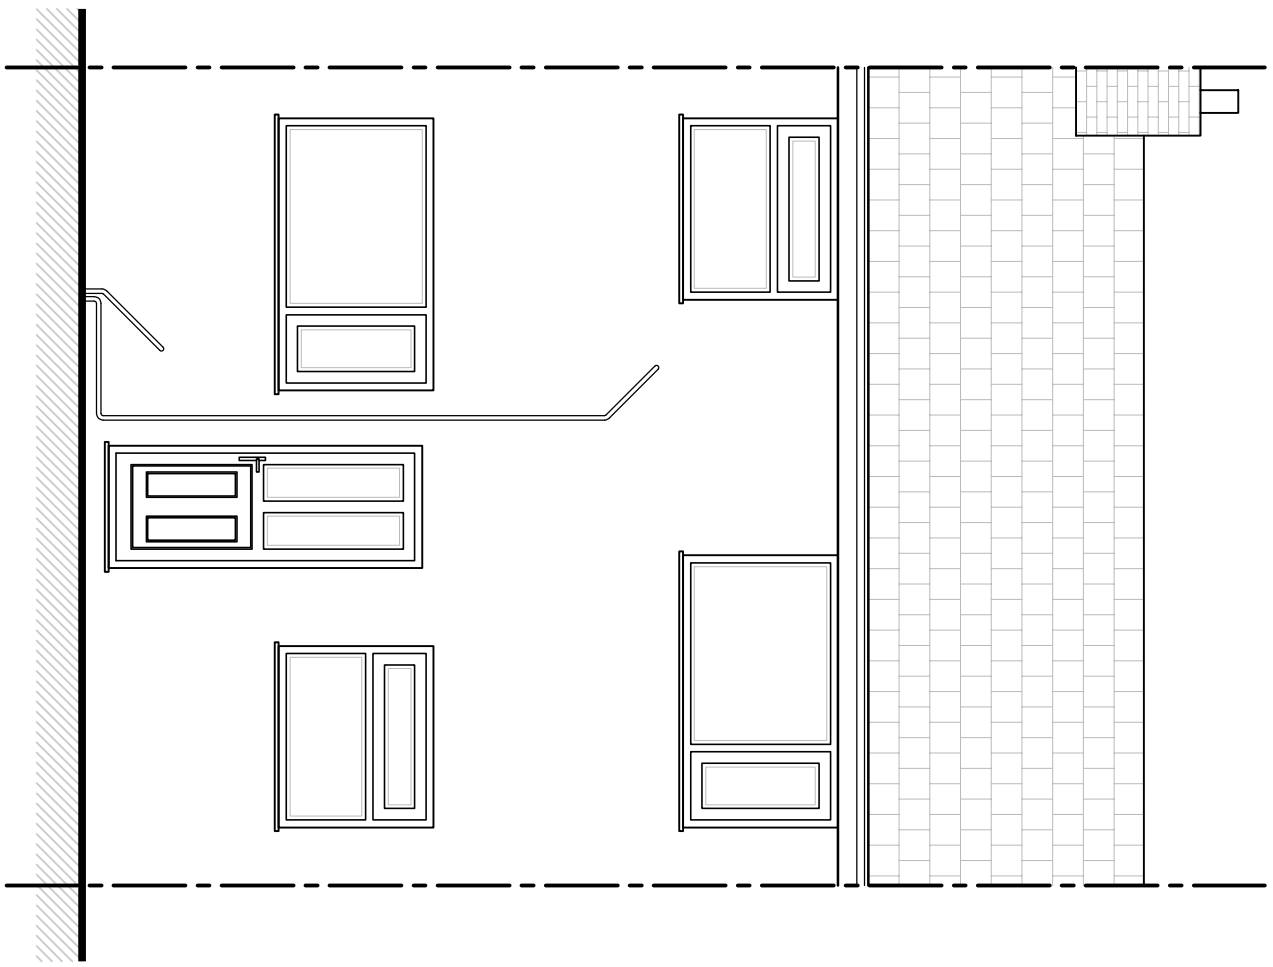

EXISTING REAR ELEVATION
(SCALE 1:50)

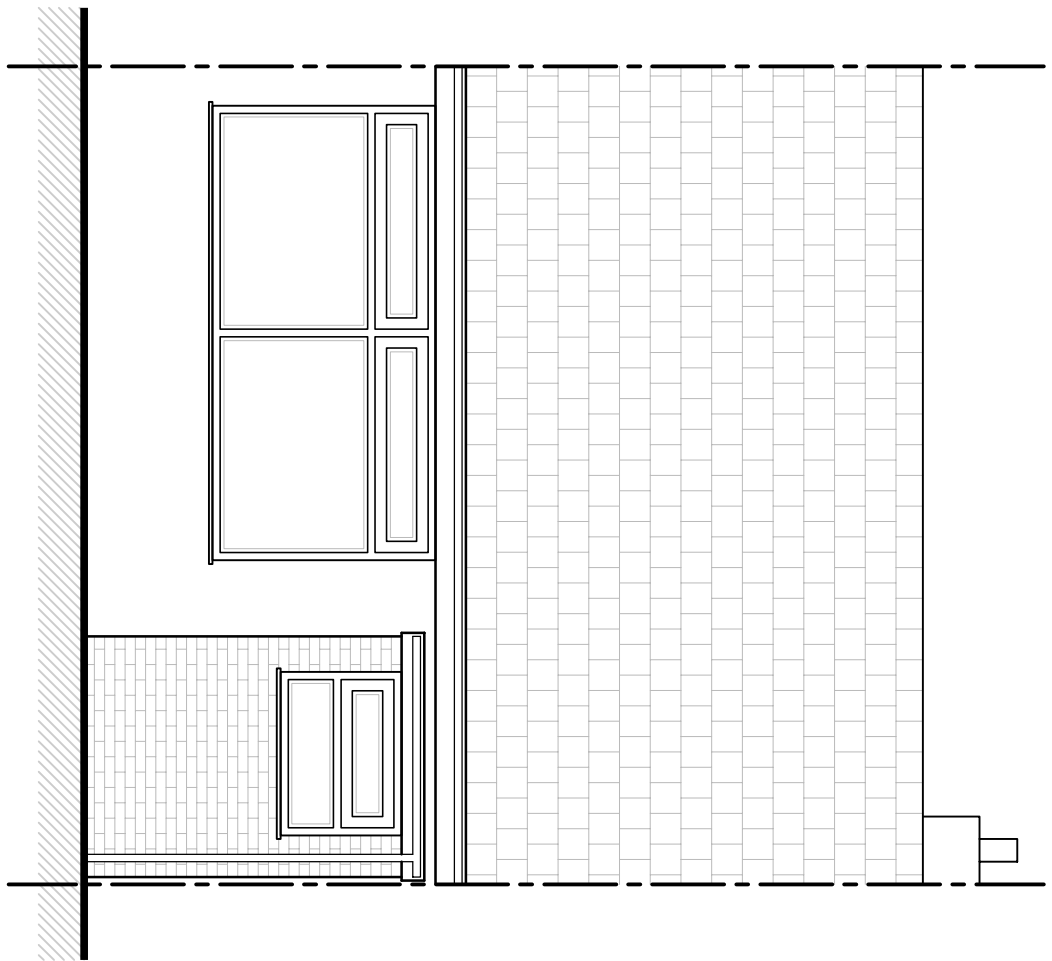

EXISTING FRONT ELEVATION
(SCALE 1:50)

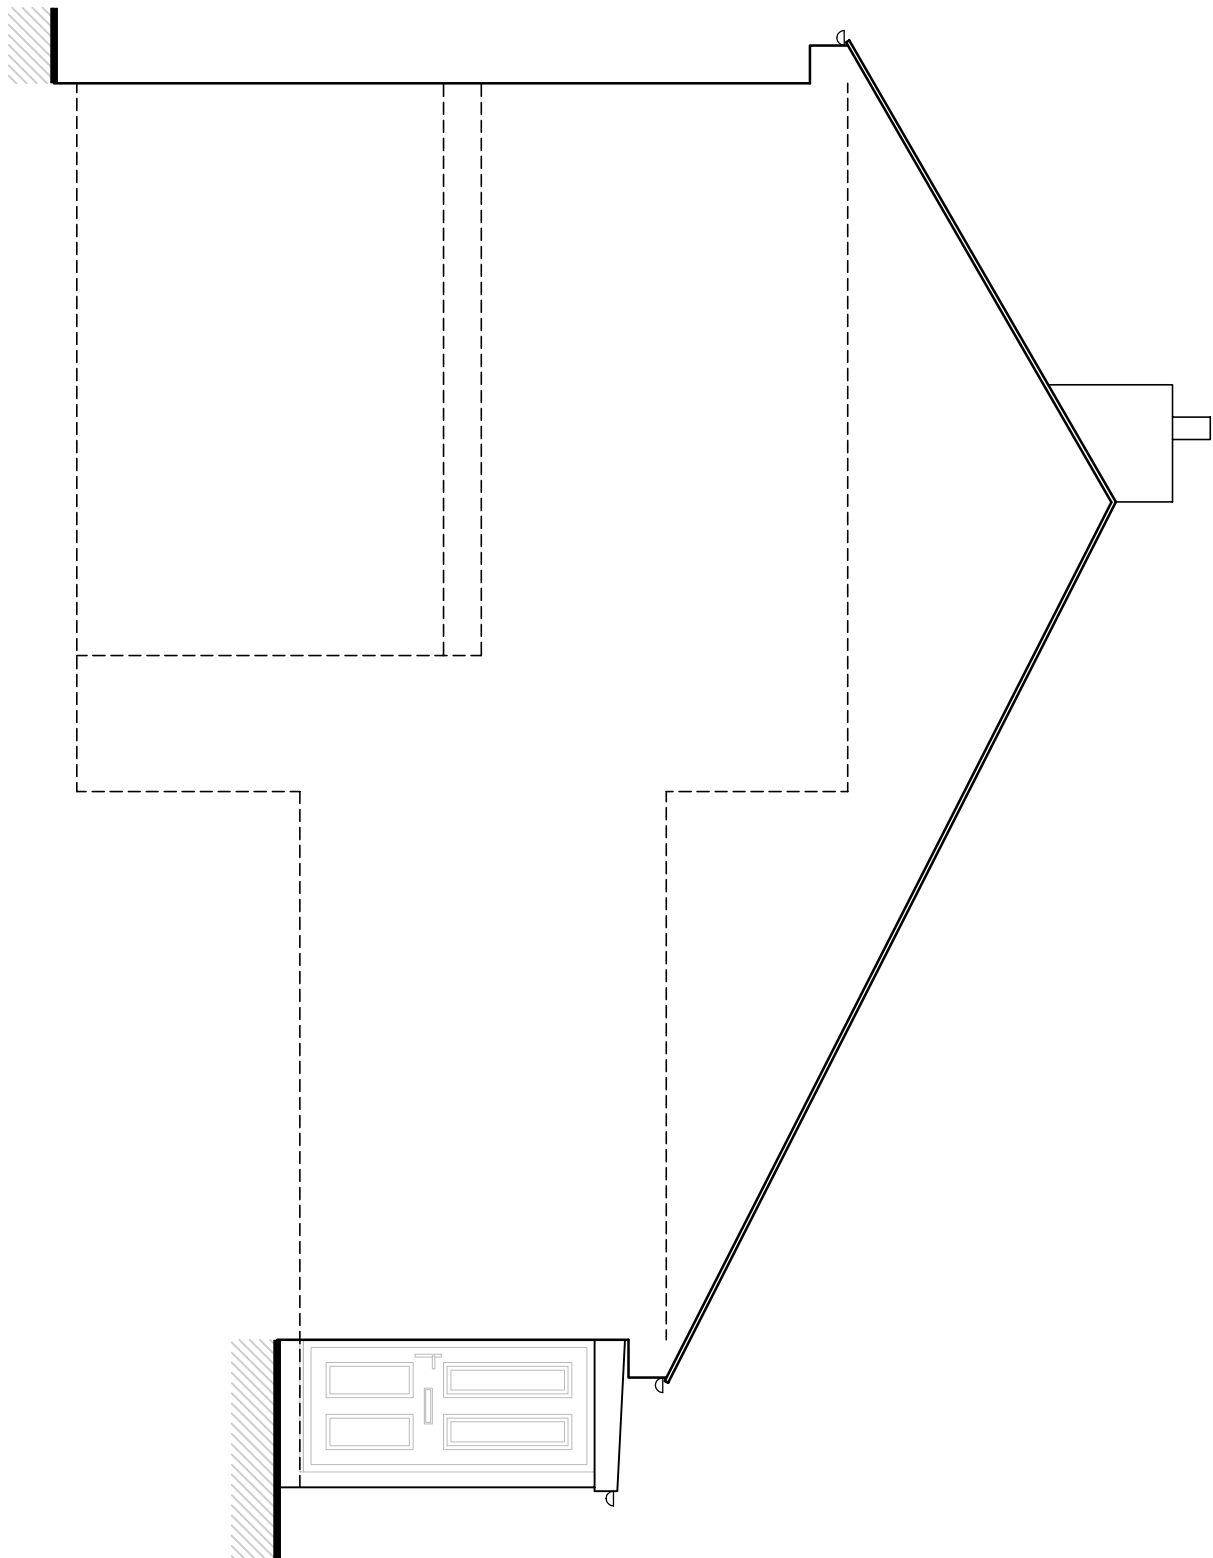

EXISTING SIDE ELEVATION
(SCALE 1:50)

Scale 1:50
0 1 2 3 4 5

A		31.05.2025		ISSUED FOR PLANNING PERMISSION	
PROJECT No:		DW-001		DRAWING No:	
SCALE & SIZE:		AS SHOWN @ A1		STATUS:	
PROJECT No:		DW-001		DRAWING No:	
PROJECT No:		DW-001		DRAWING No:	
PROJECT No:		DW-001			