
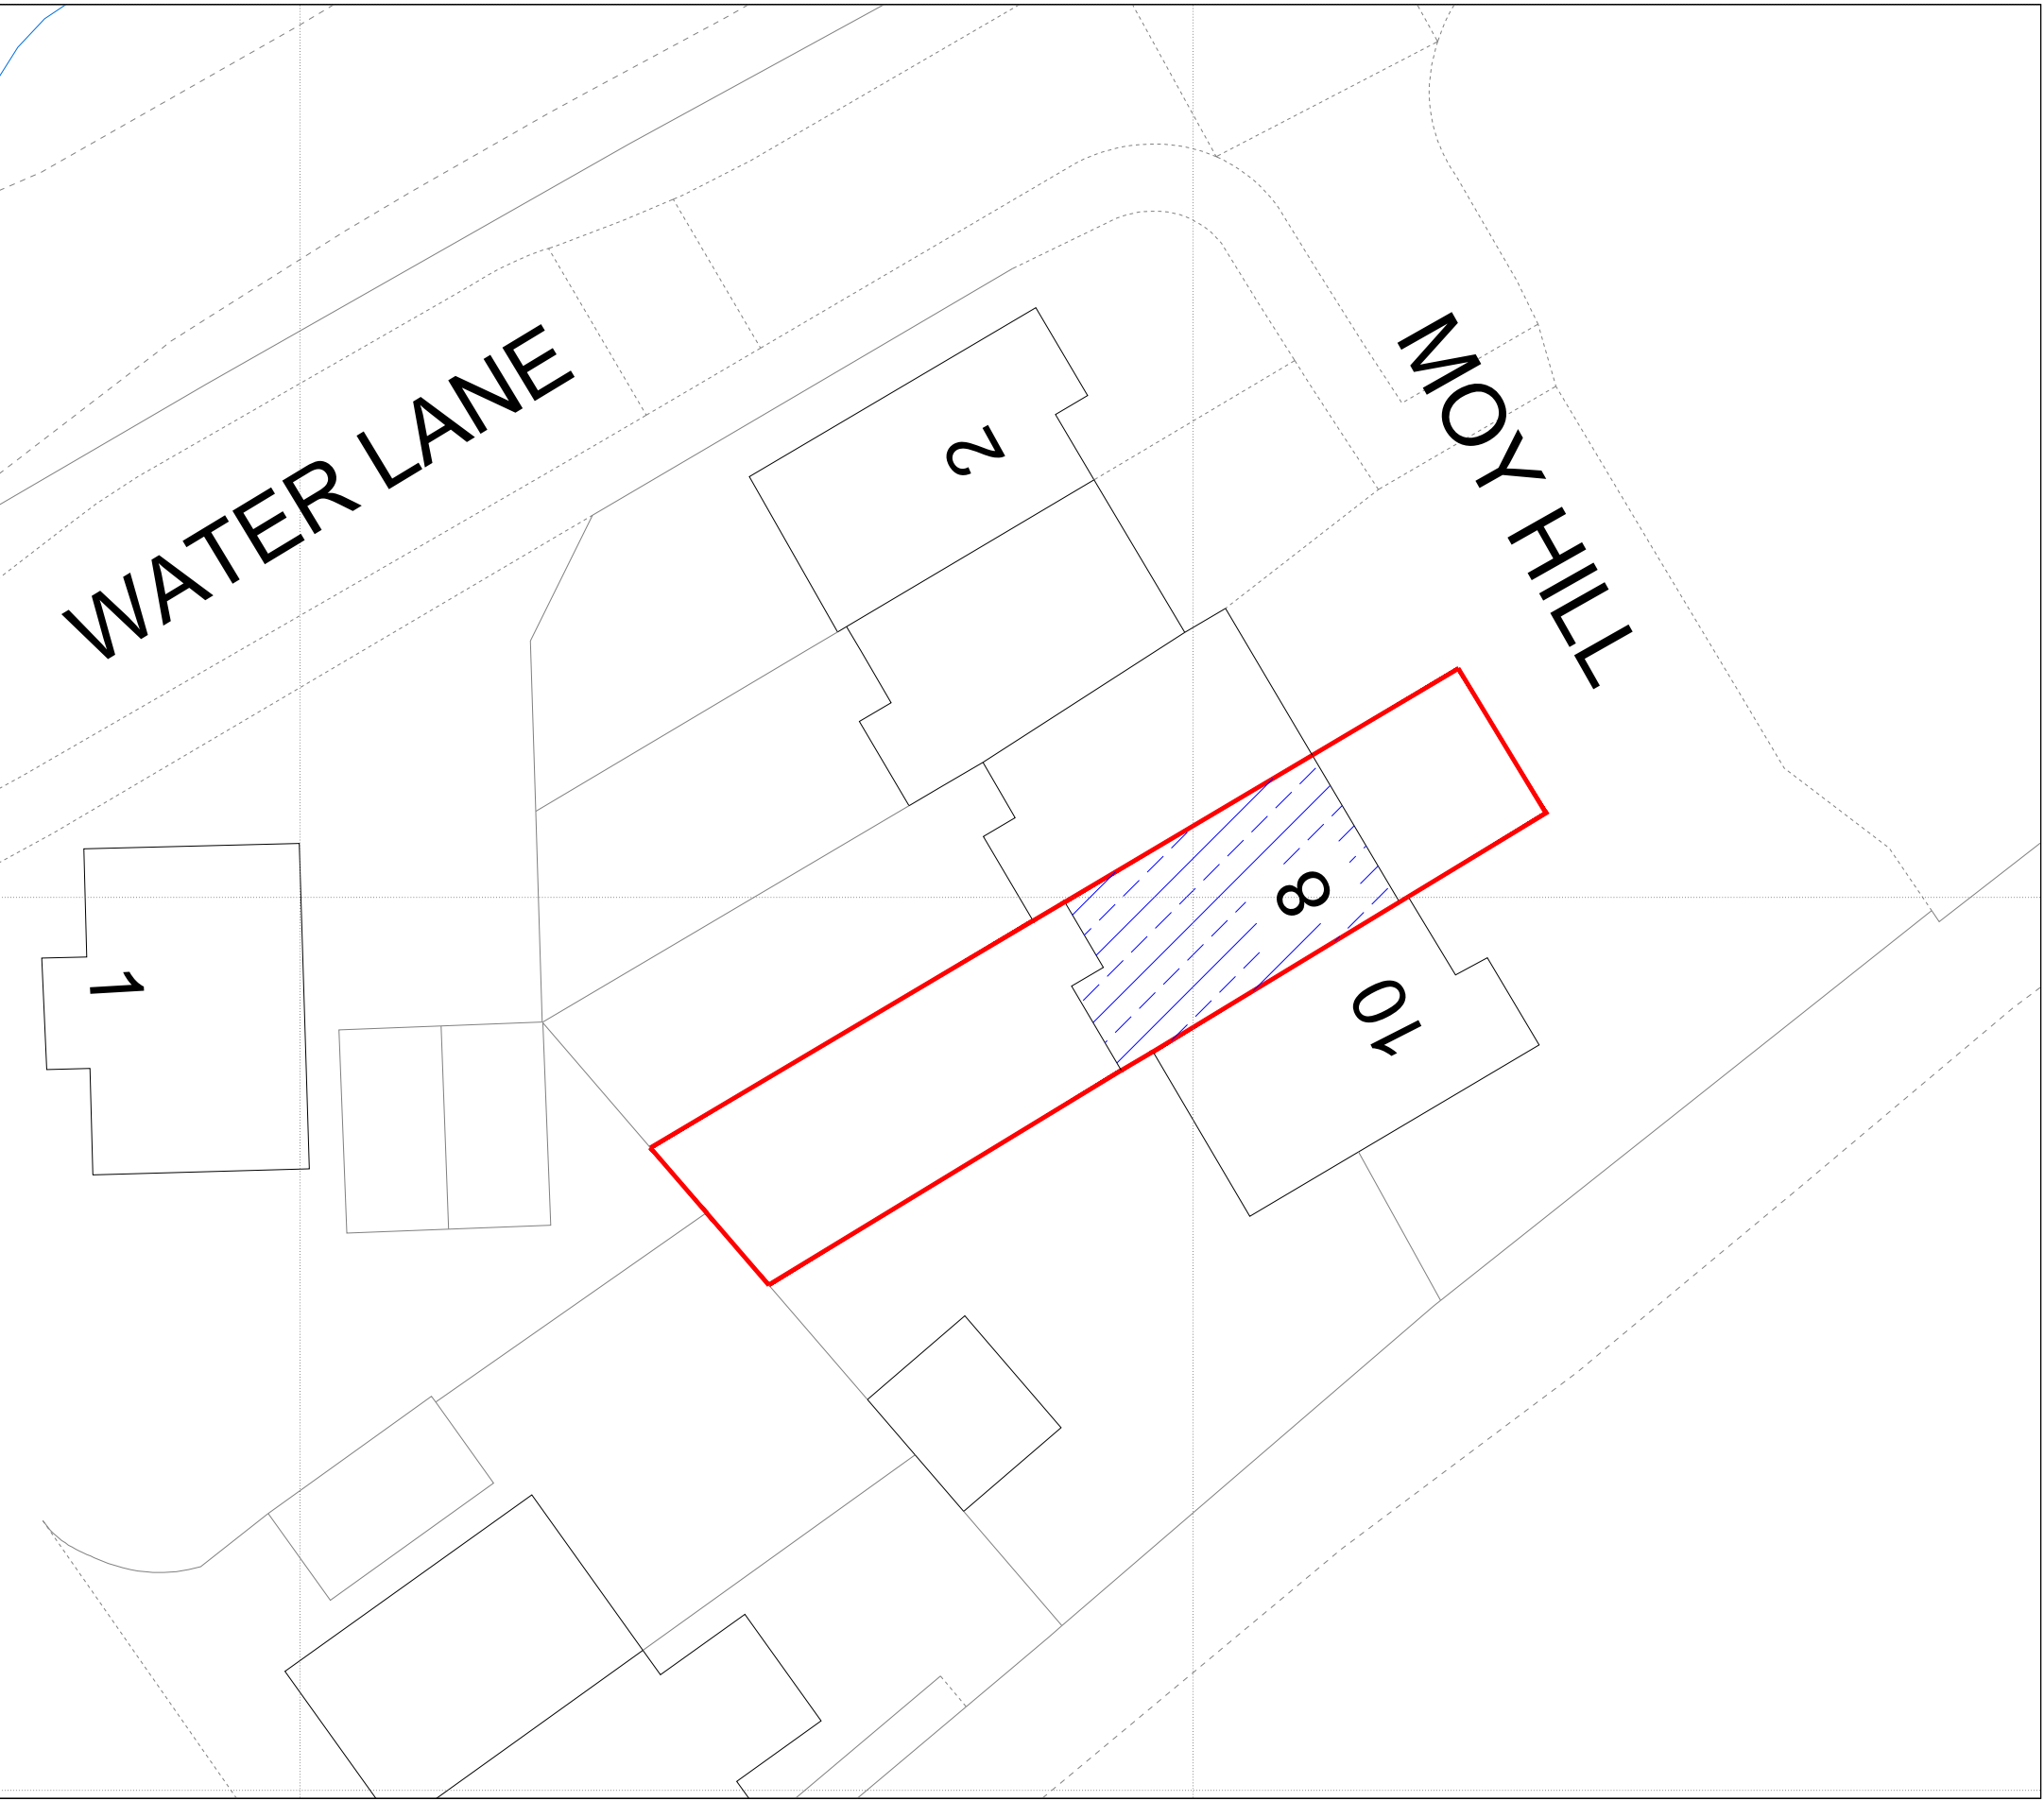
 


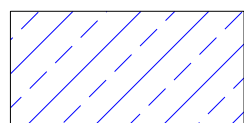


## Legend

-  Property Boundary
-  Proposed Works Ground Floor Existing Footprint

Existing Site Plan 1:200@A1

Proposed Site Plan 1:200@A1

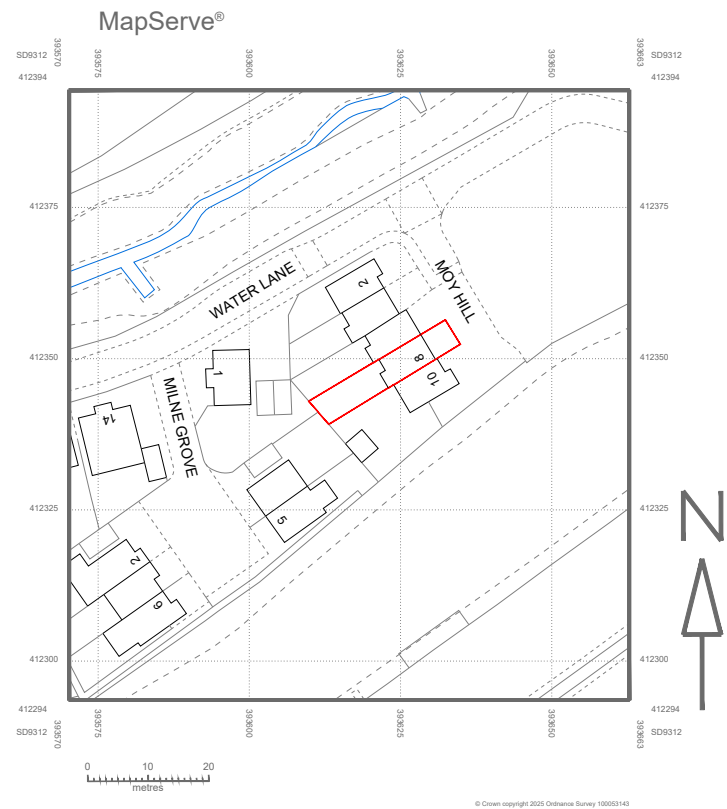

Location Plan 1:1250@A1

|   |                 |                     |
|---|-----------------|---------------------|
| Rev. No.   | Revision note.  | Date.               |
| Title: Location Plan, Existing and Proposed Site Plans   |                 |                     |
| Project: 8 Moy Hill, Milnrow, OL16 3TZ   |                 |                     |
| Client: Amy & Paul Rose<br>8 Moy Hill,<br>Milnrow,<br>OL16 3TZ   |                 |                     |
| Scale:<br>Indicated   | Designed:<br>AW | Drawn:<br>JW        |
|   |                 | Date:<br>11.08.2025 |
| Drawing No. JCB-25-484-5. Rev00   |                 |                     |
|  J C Building Design Ltd<br>Tel: 01706 599352 / 07824 871086<br>enquiries@jcbuildingdesign.co.uk |                 |                     |