



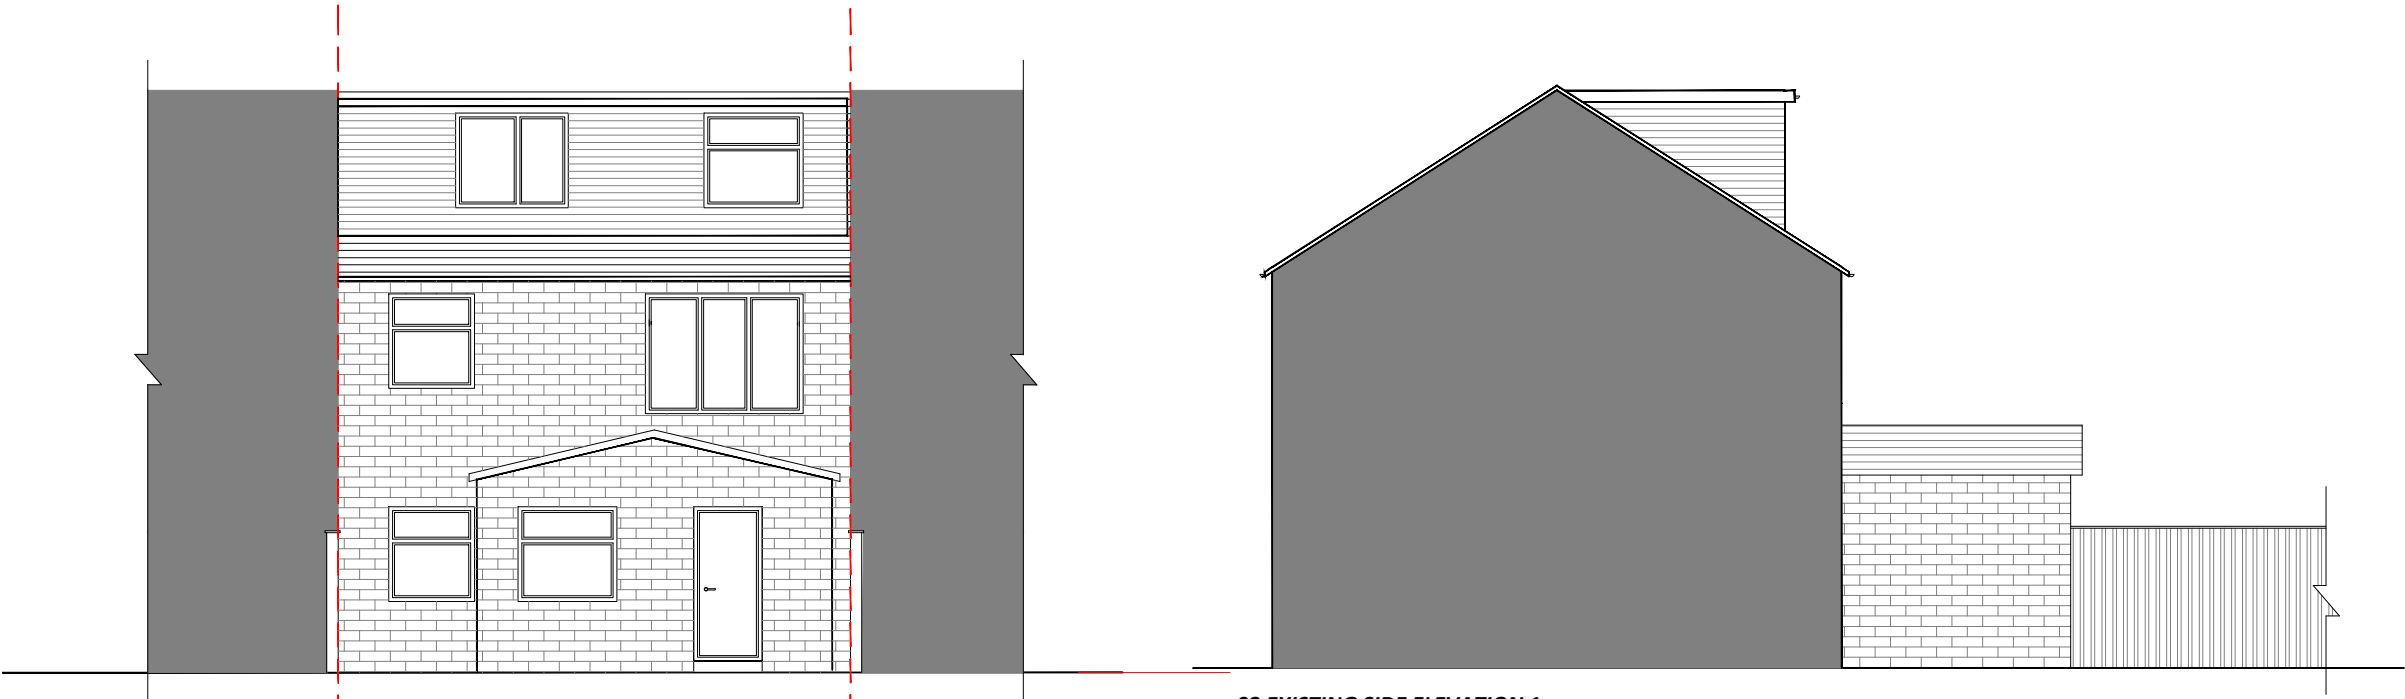

01 EXISTING REAR ELEVATION
Scale: 1:100

02 EXISTING SIDE ELEVATION 1
Scale: 1:100

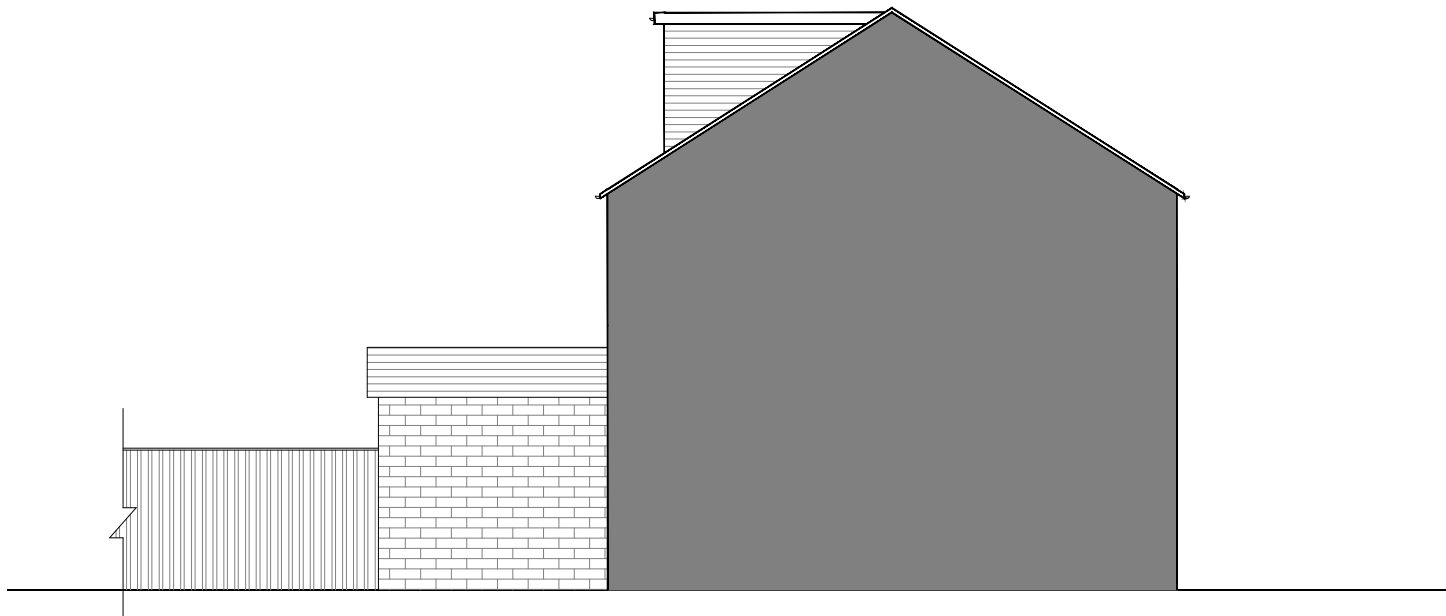

03 EXISTING SIDE ELEVATION 2
Scale: 1:100

ADDITIONAL COMMENTS DENOTED ON DWG AREA AS (CDM)

CDM 2017	PERCEIVED SIGNIFICANT RESIDUAL RISKS THAT ARE EITHER / OR ANY COMBINATION OF THE FOLLOWING :	
	NOT OBVIOUS	DIFFICULT TO MANAGE
AREA	CONSTRUCTION	USE
		MAINTENANCE
		DECOMISSION

COPYRIGHT RESERVED ©

THIS DRAWING IS COPYRIGHT AND THE INTELLECTUAL PROPERTY OF ECO ARCHITECTURE. THIS DRAWING MAY NOT BE REPRODUCED IN WHOLE OR IN PART WITHOUT WRITTEN AUTHORITY.

DO NOT SCALE

NO DIMENSIONS TO BE SCALED FROM THIS DRAWING. ALL DIMENSIONS TO BE CHECKED ON SITE PRIOR TO COMMENCEMENT OF WORKS AND ANY DISCREPANCIES REPORTED TO THE ARCHITECT / ENGINEER / CONTRACTOR
ALL INFORMATION ON THIS DRAWING IS SUBJECT TO A FULL AND COMPREHENSIVE TOPOGRAPHICAL SURVEY AND CONFIRMATION OF RELEVANT TITLE.

ADDITIONAL NOTES

ALL WORK TO BE CARRIED OUT IN ACCORDANCE WITH THE BUILDING REGULATIONS AND THE REQUIREMENTS OF THE LOCAL AUTHORITY

NOTES

ALL DIMENSIONS BASED ON ORIGINAL DEED PLANS. CONTRACTOR TO ENSURE TO ALL MEASUREMENTS ARE TAKEN PRIOR TO COMMENCING WORKS

REV	DESCRIPTION	DRWN	CHKD	DATE
B	ELEVATIONS UPDATED	SH	AI	10.09.25
A	FIRST ISSUE	SH	AI	05.03.25

ECO ARCHITECTURE



CLIENT
MOHAMMED SADDIQ KAUSER

PROJECT
33 WHITEHALL ROAD,
ROCHDALE,
OL12 0LN

TITLE
EXISTING ELEVATIONS

SCALE
1:50 @ A3

DATE
MARCH 25

DRAWING NO.
2506 / 202

REVISION
B

DRAWN BY
SH

CHECKED BY
AI

PURPOSE OF ISSUE
PLANNING ☒ BUILDING REGS ☐ TENDER ☐
APPROVAL ☐ COMMENT ☐ CONSTRUCTION ☐

ECO ARCHITECTURE AND PROJECT MANAGEMENT
8 MAPLE GROVE
KEIGHLEY, WEST YORKSHIRE BD20 6TY
T: 07539 204 504
Email : ecoarchltd@outlook.com