


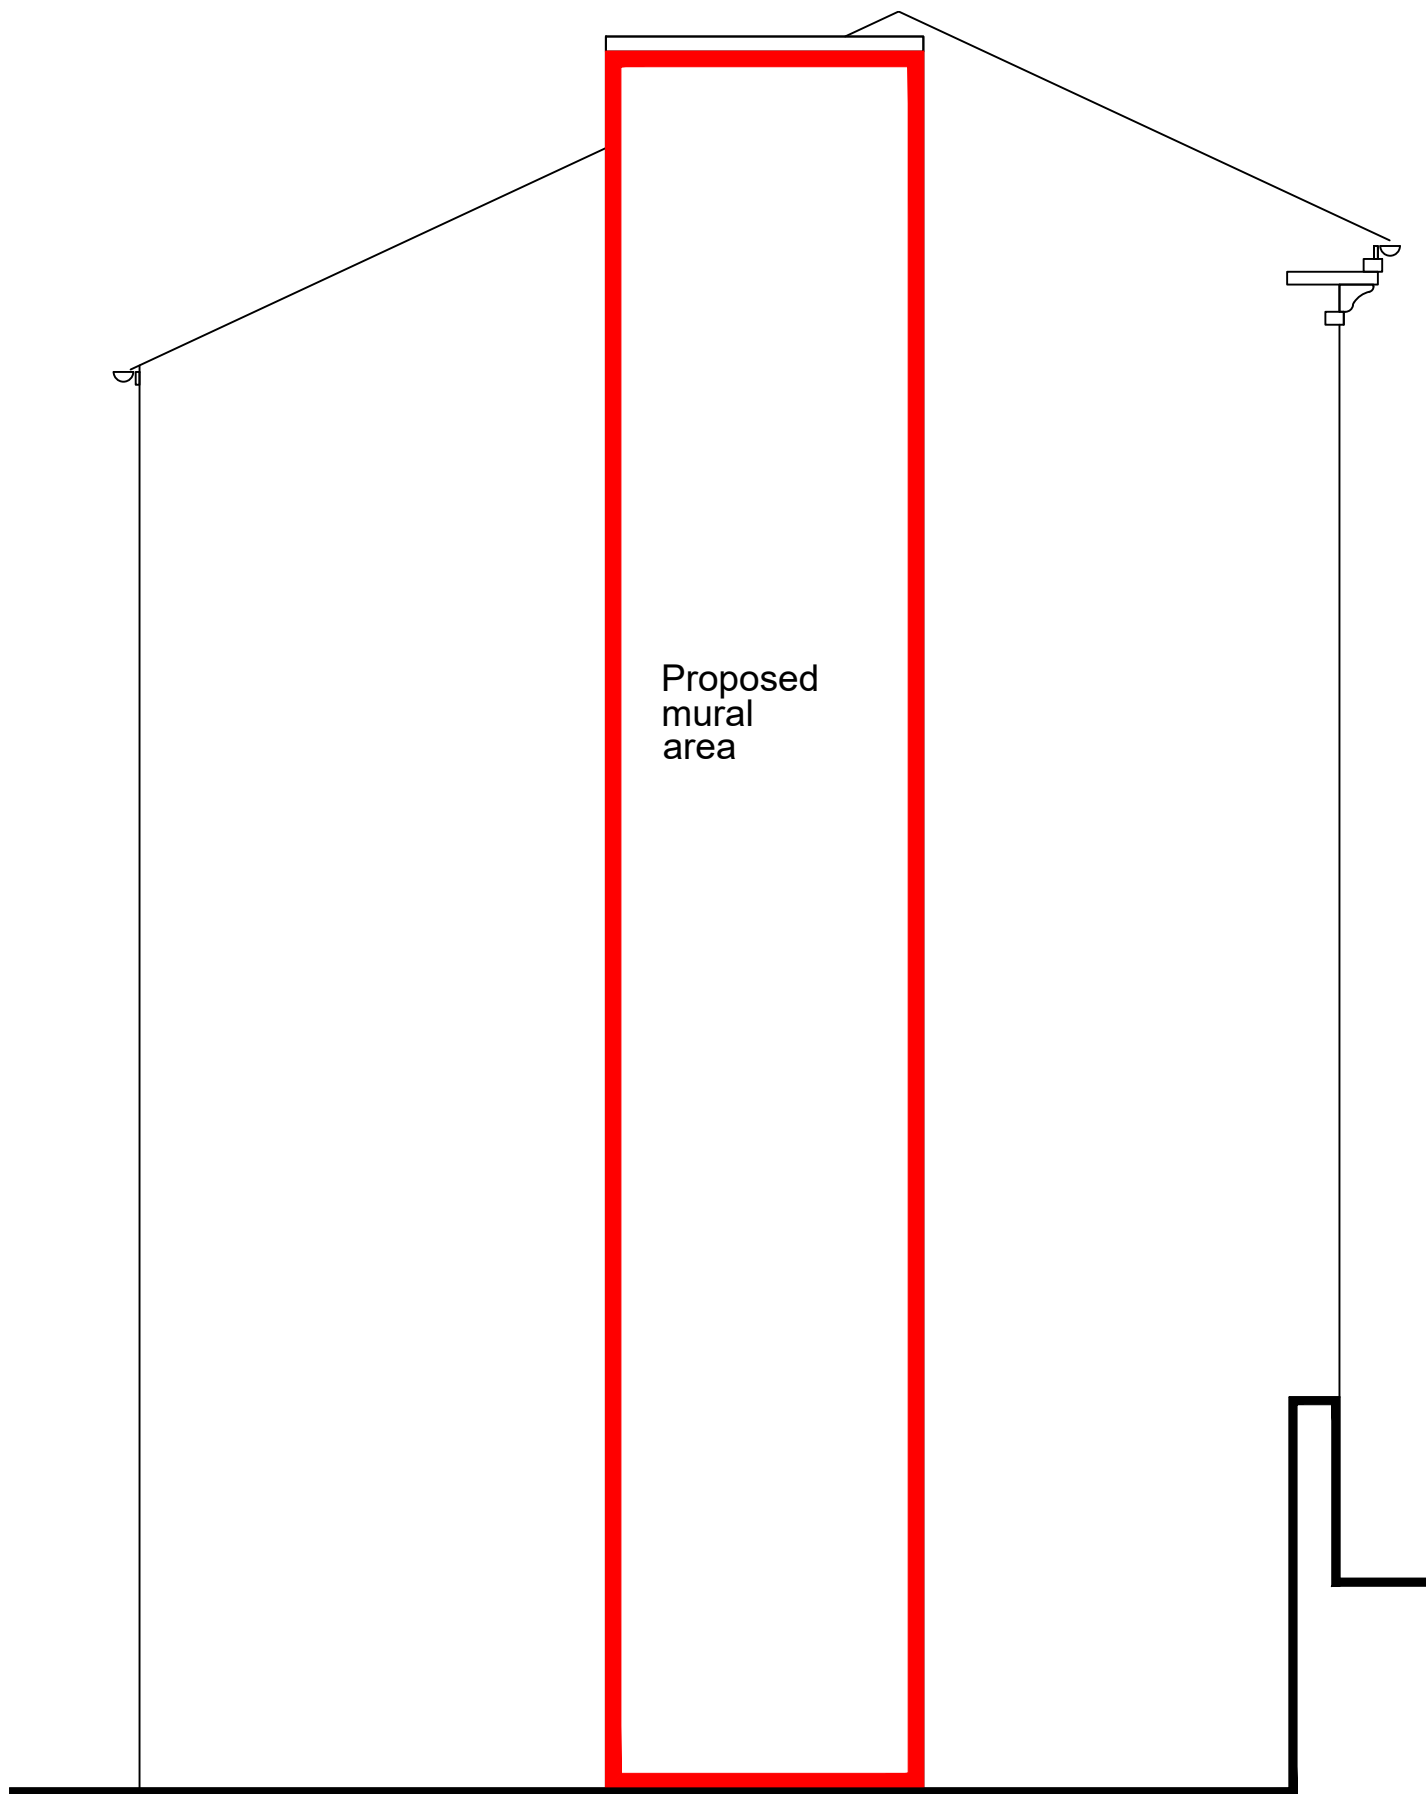

East Elevation
Number 16 Baillie Street

Scale 1:50@ A4

