






EXISTING SIDE ELEVATION

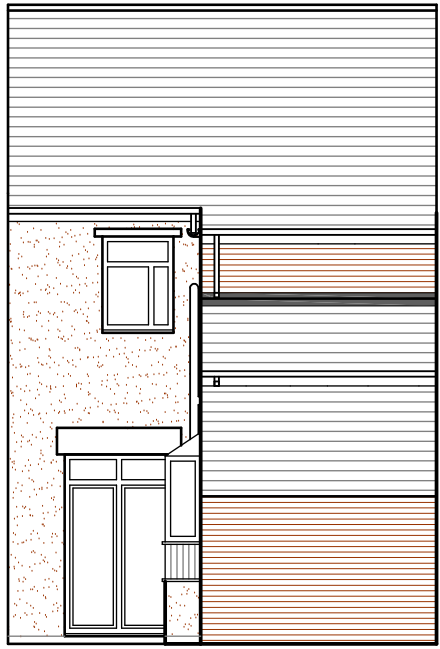


EXISTING REAR ELEVATION

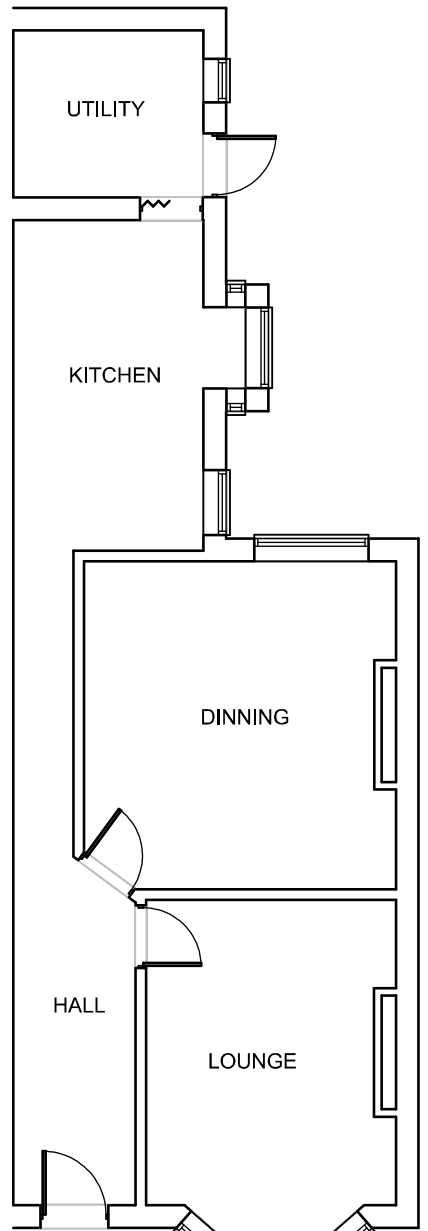


EXISTING GROUND FLOOR PLAN

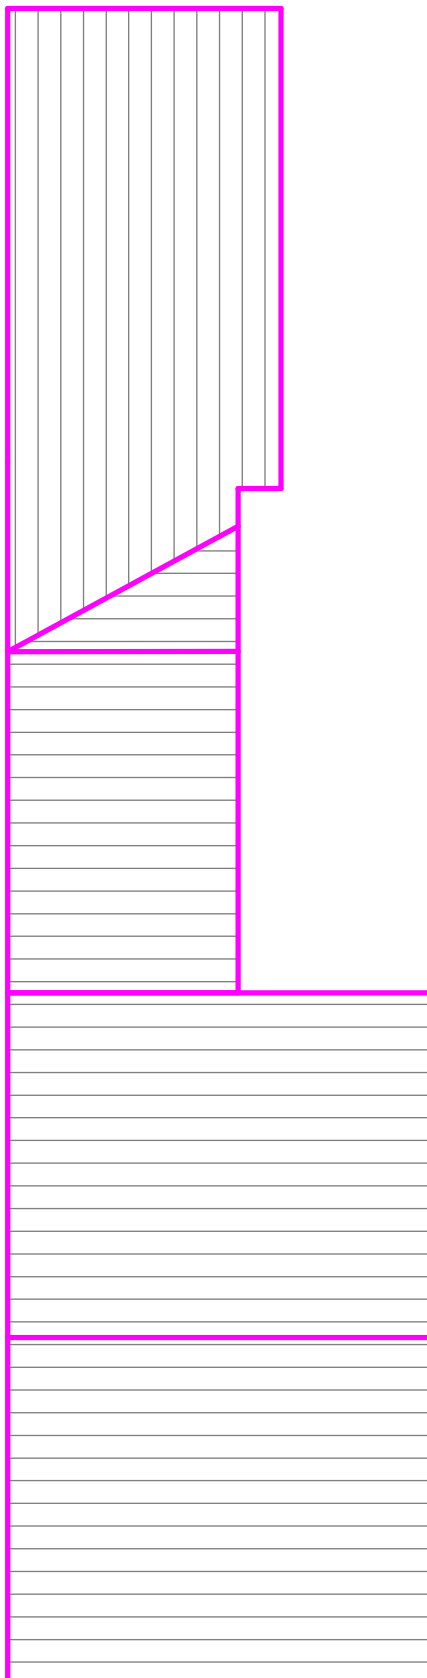


PROPOSED ROOF PLAN

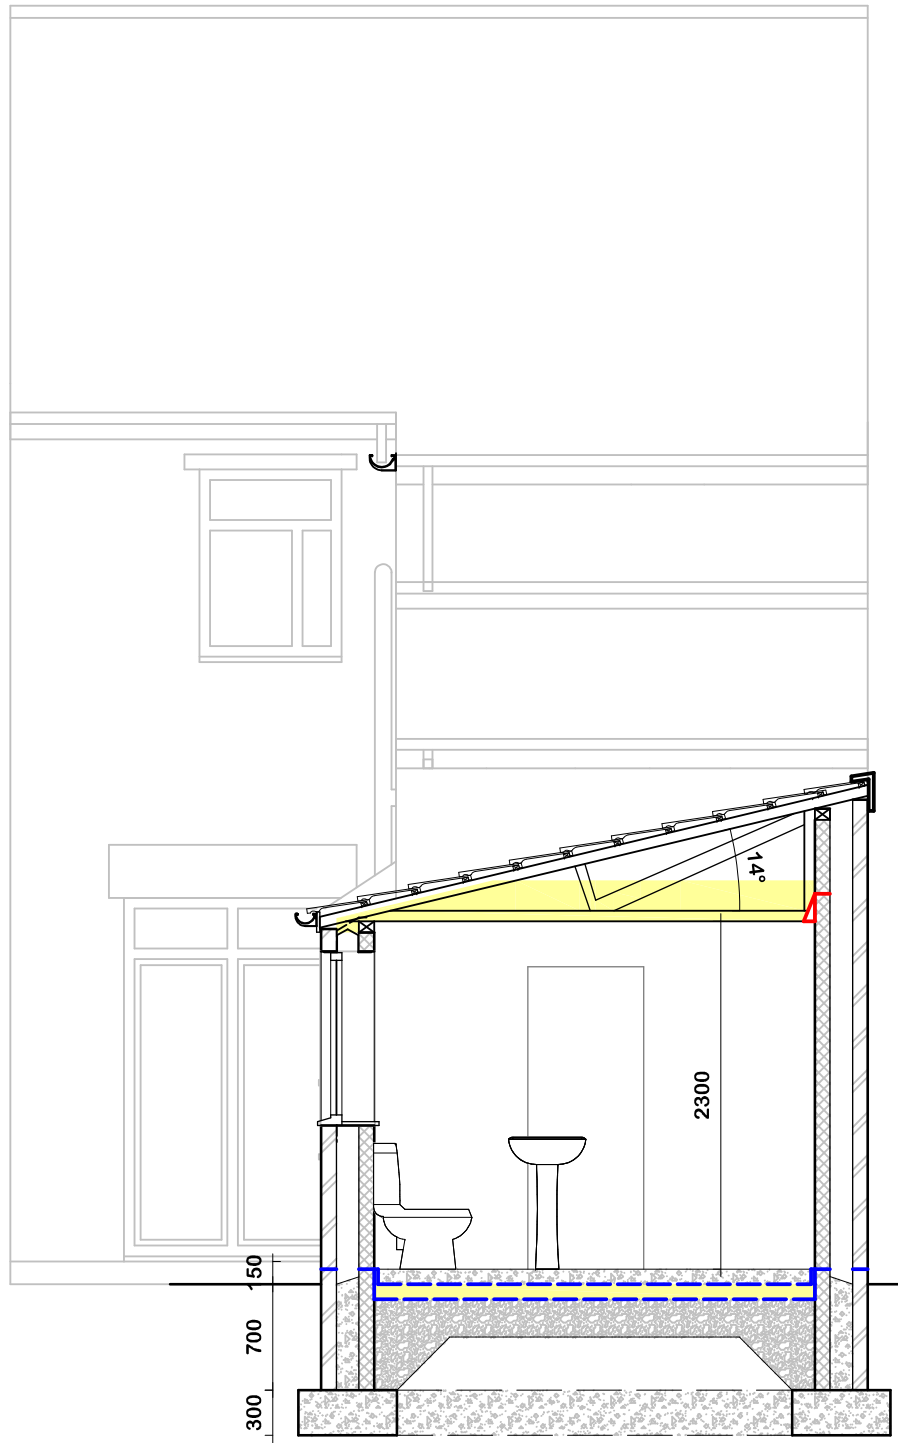


SECTION THROUGH OF PROPOSAL

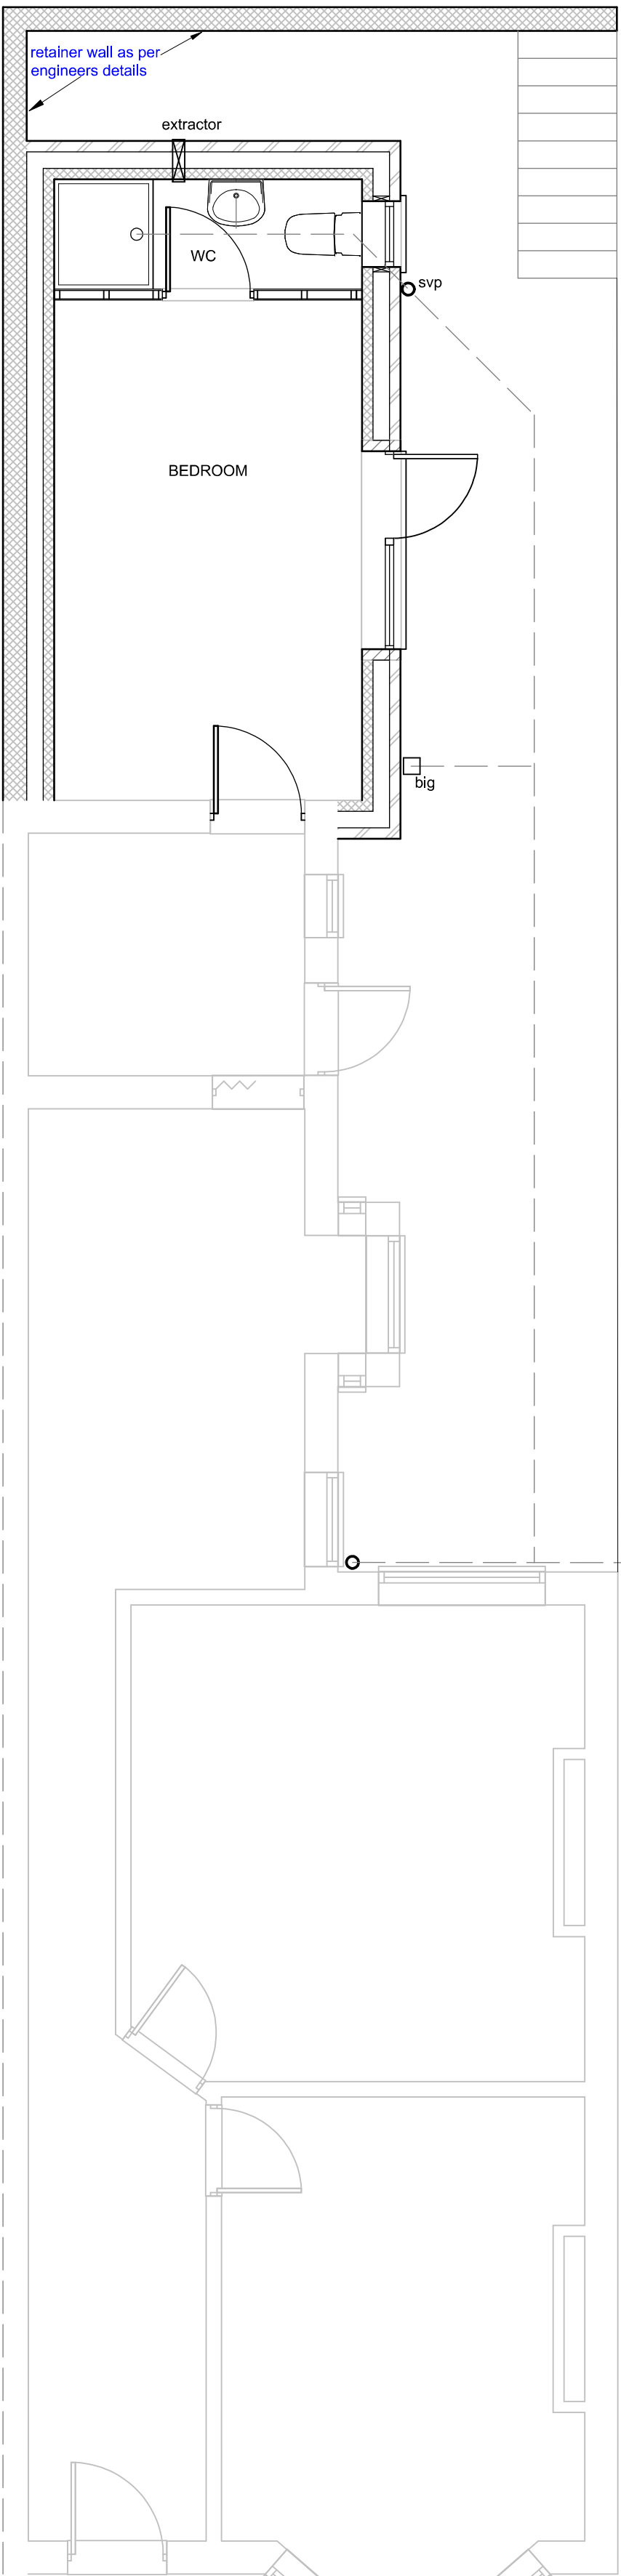


PROPOSED GROUND FLOOR PLAN

 


PROPOSED SIDE ELEVATION

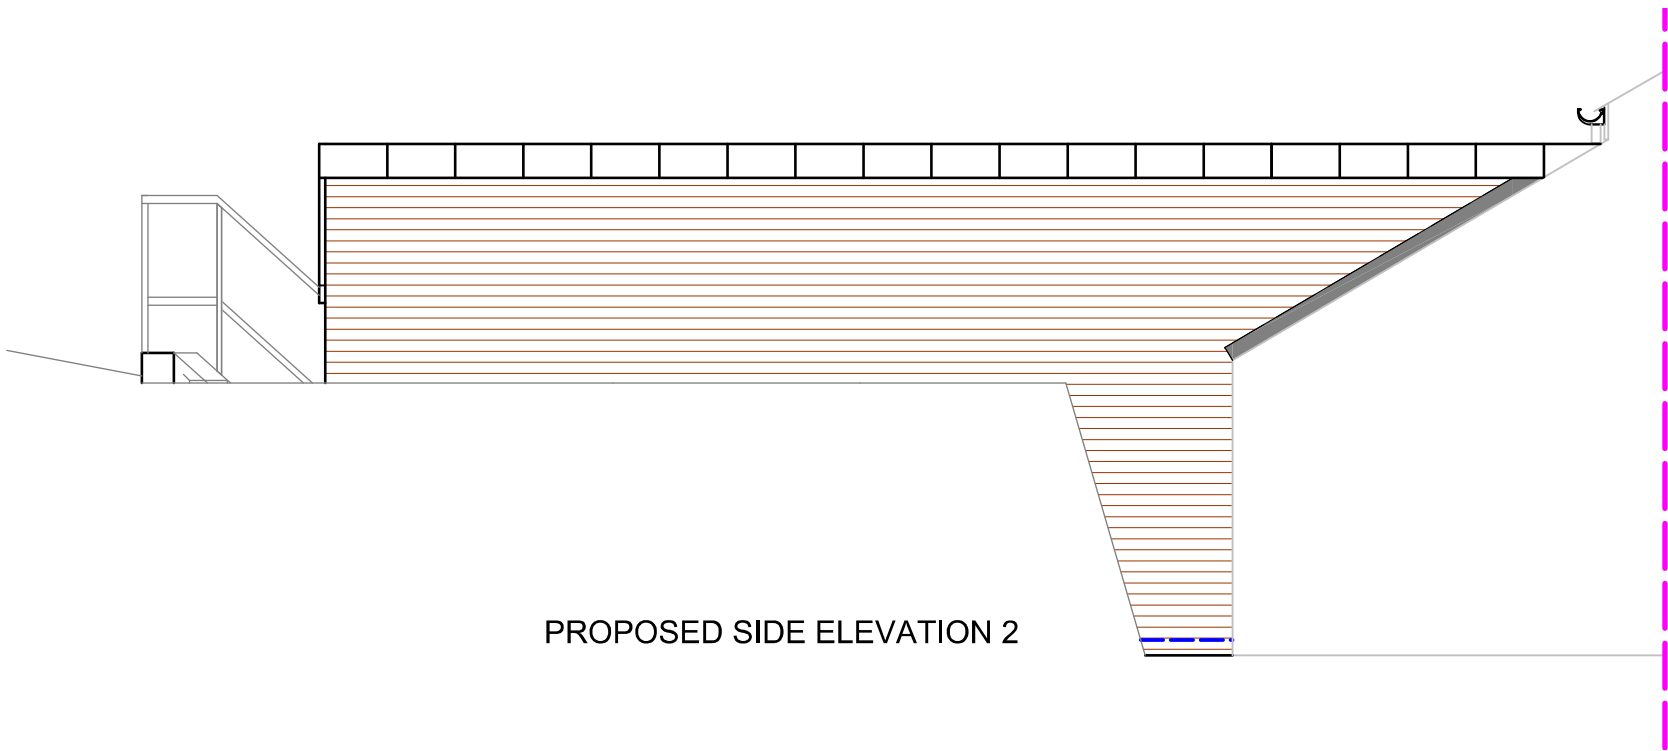


PROPOSED SIDE ELEVATION 2

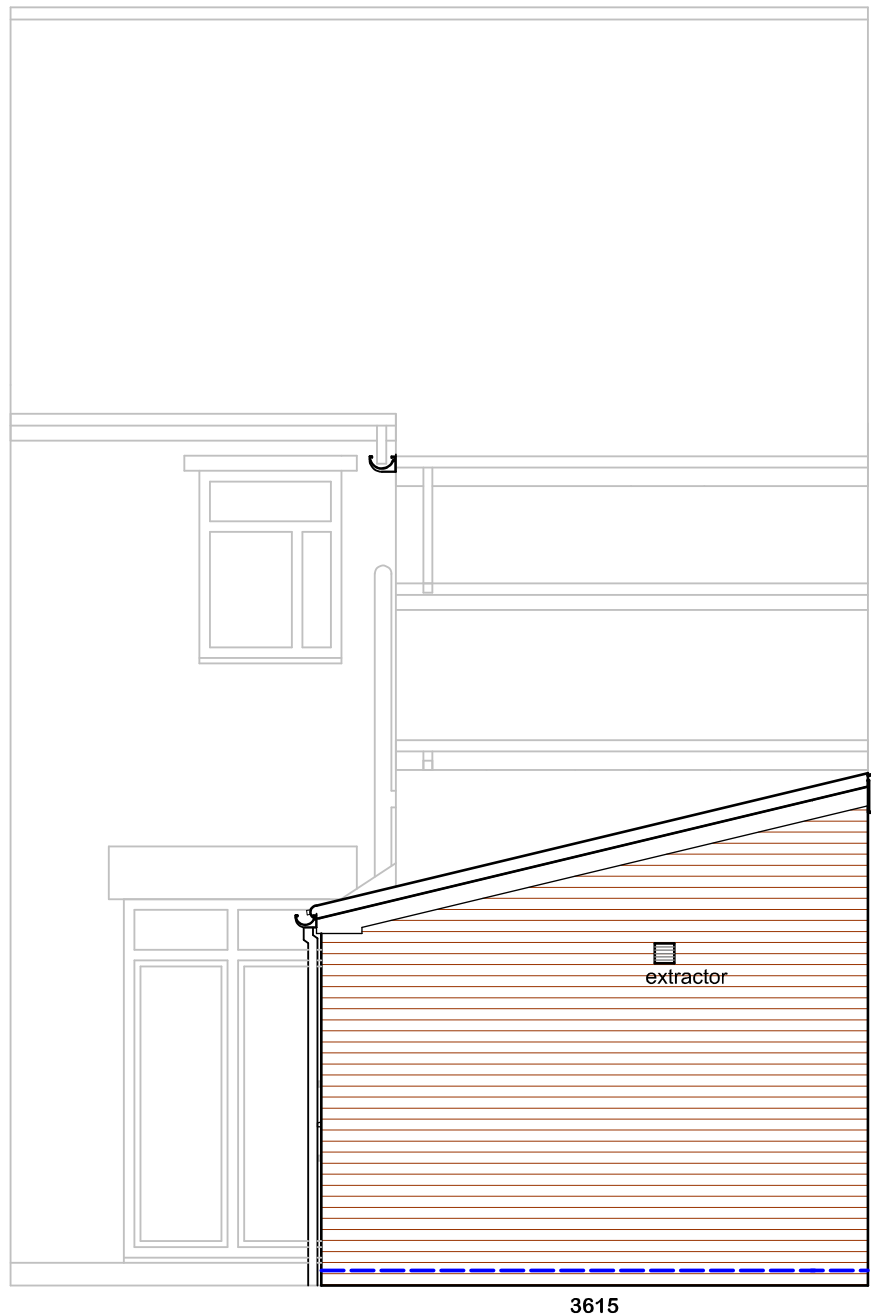

PROPOSED REAR ELEVATION

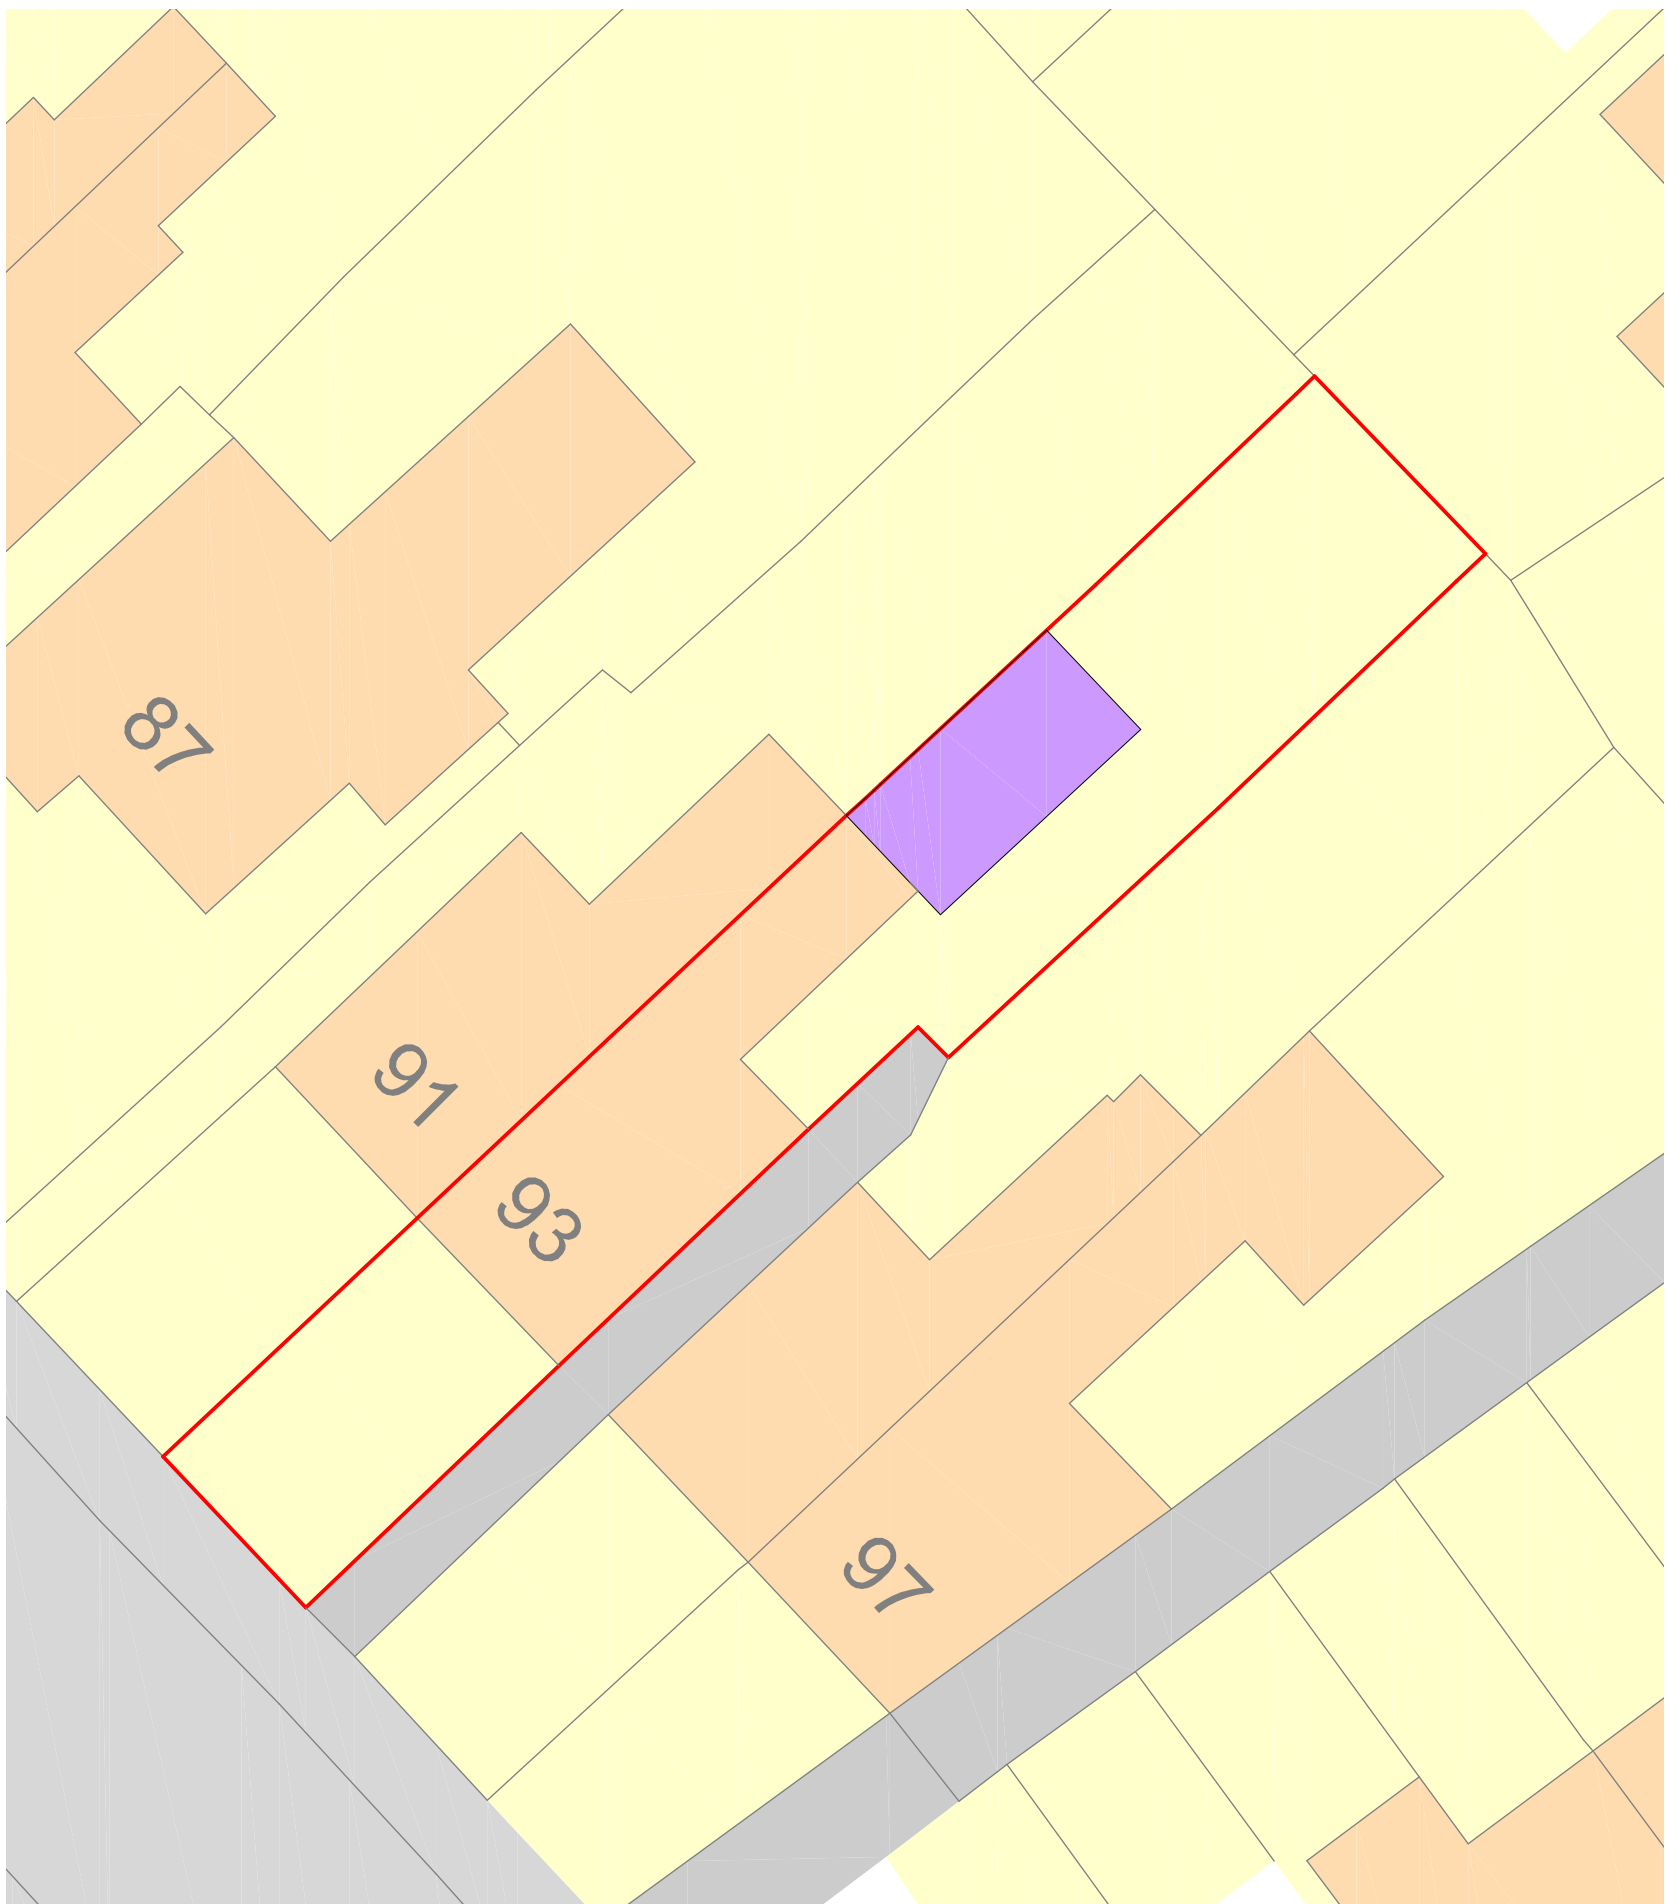

PROPOSED SITE PLAN @ 1:1200

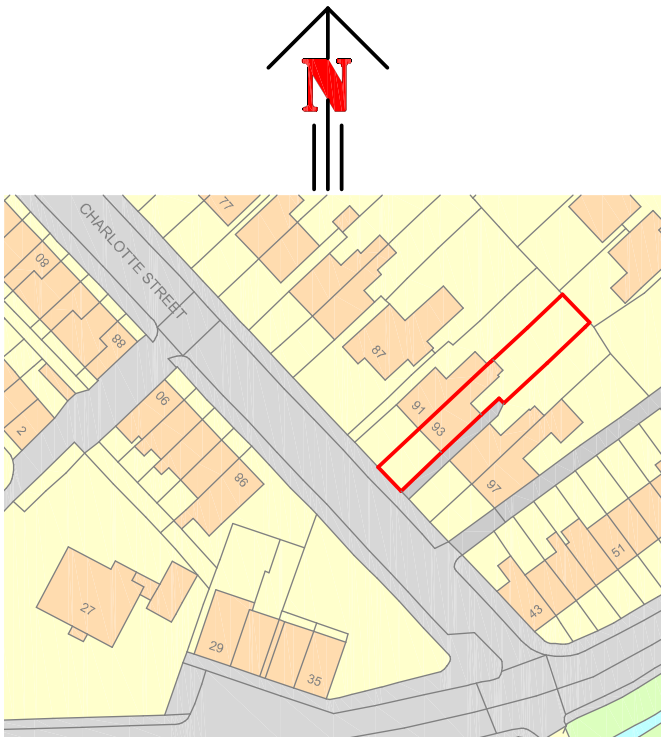

Scale 1:1250

Project SINGLE STORY REAR EXTENSION

Client MR SAJID LOHDI

93 CHARLLOTE STREET
ROCHDALE
OL16 4TN

Drawing ELEVATIONS & FLOOR PLANS

Scale 1:100, 50 Revision Date 11.06.2025

Drawing No. SL11625

This drawing and design is copyright and must not be reproduced in part or in whole without prior written consent. Contractors must verify all dimensions on site before commencing work or preparing shop drawings.