





FRONT ELEVATION
1:100

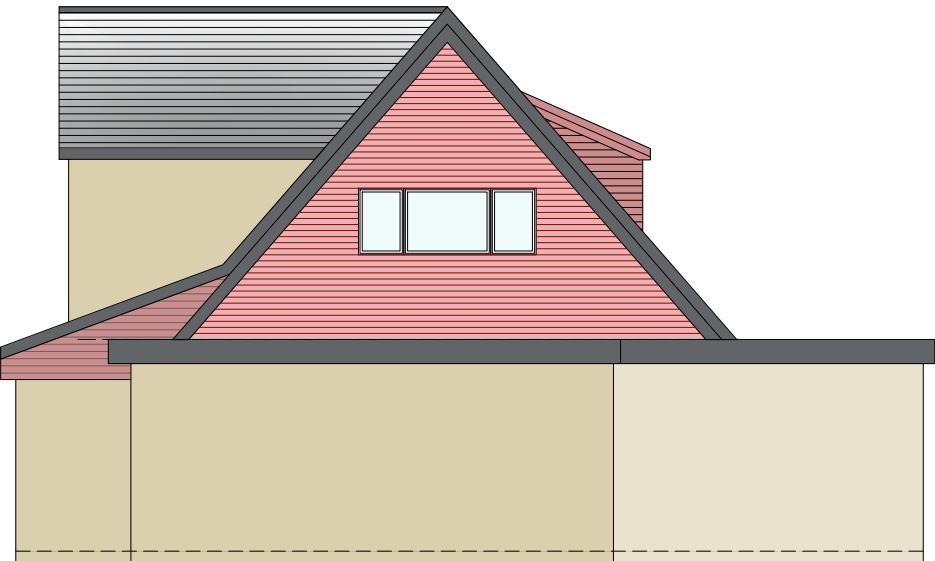


SIDE ELEVATION
1:100

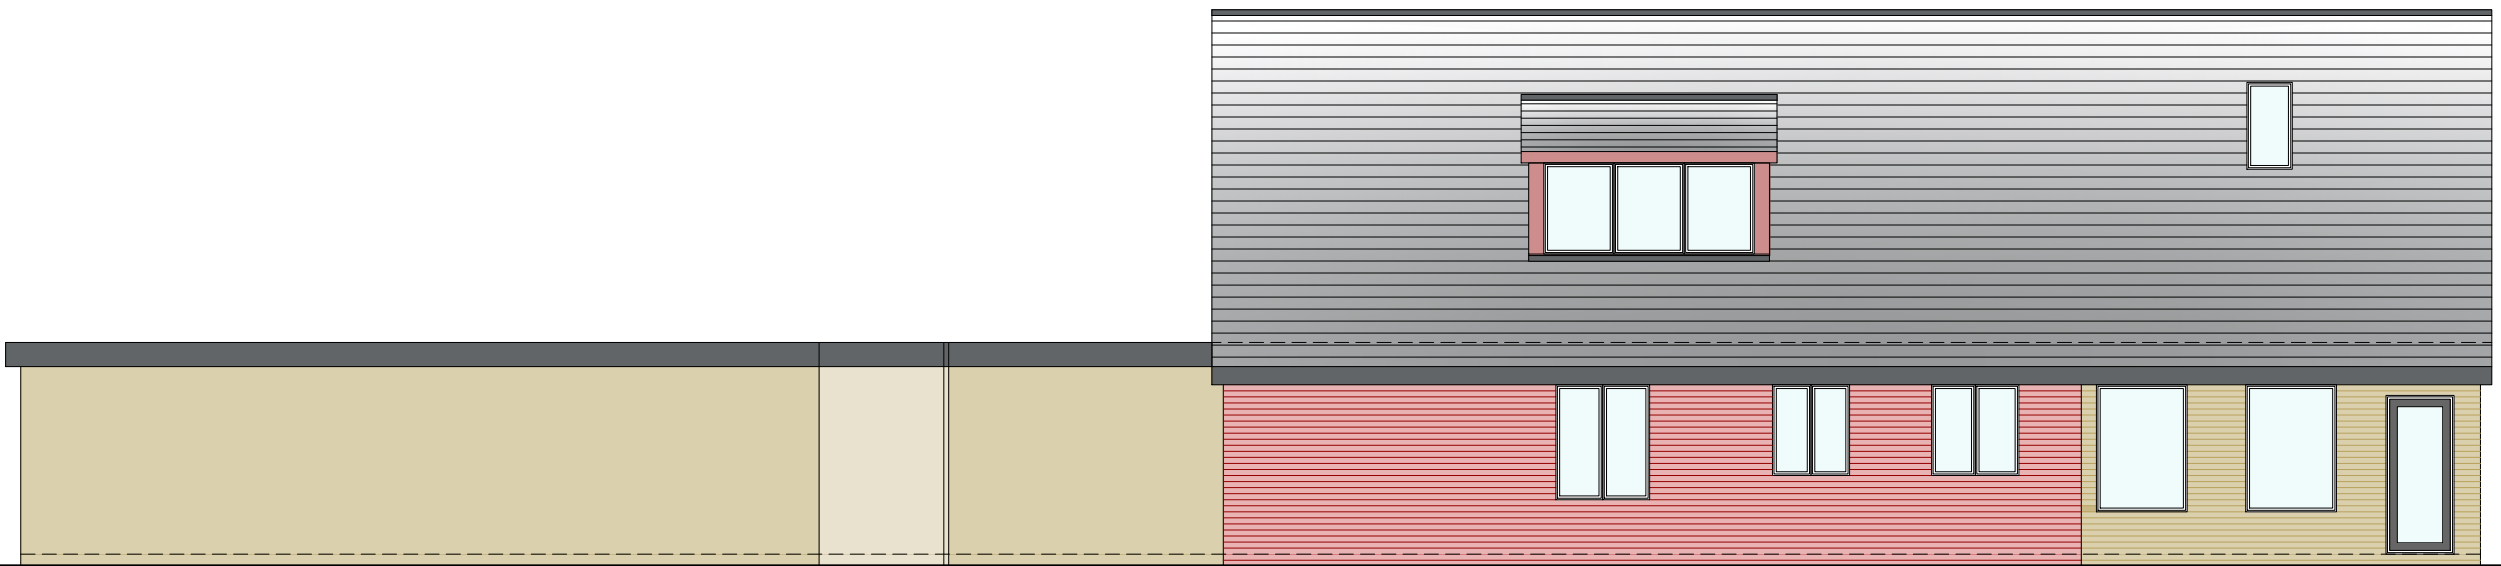


REAR ELEVATION
1:100




SIDE ELEVATION
1:100

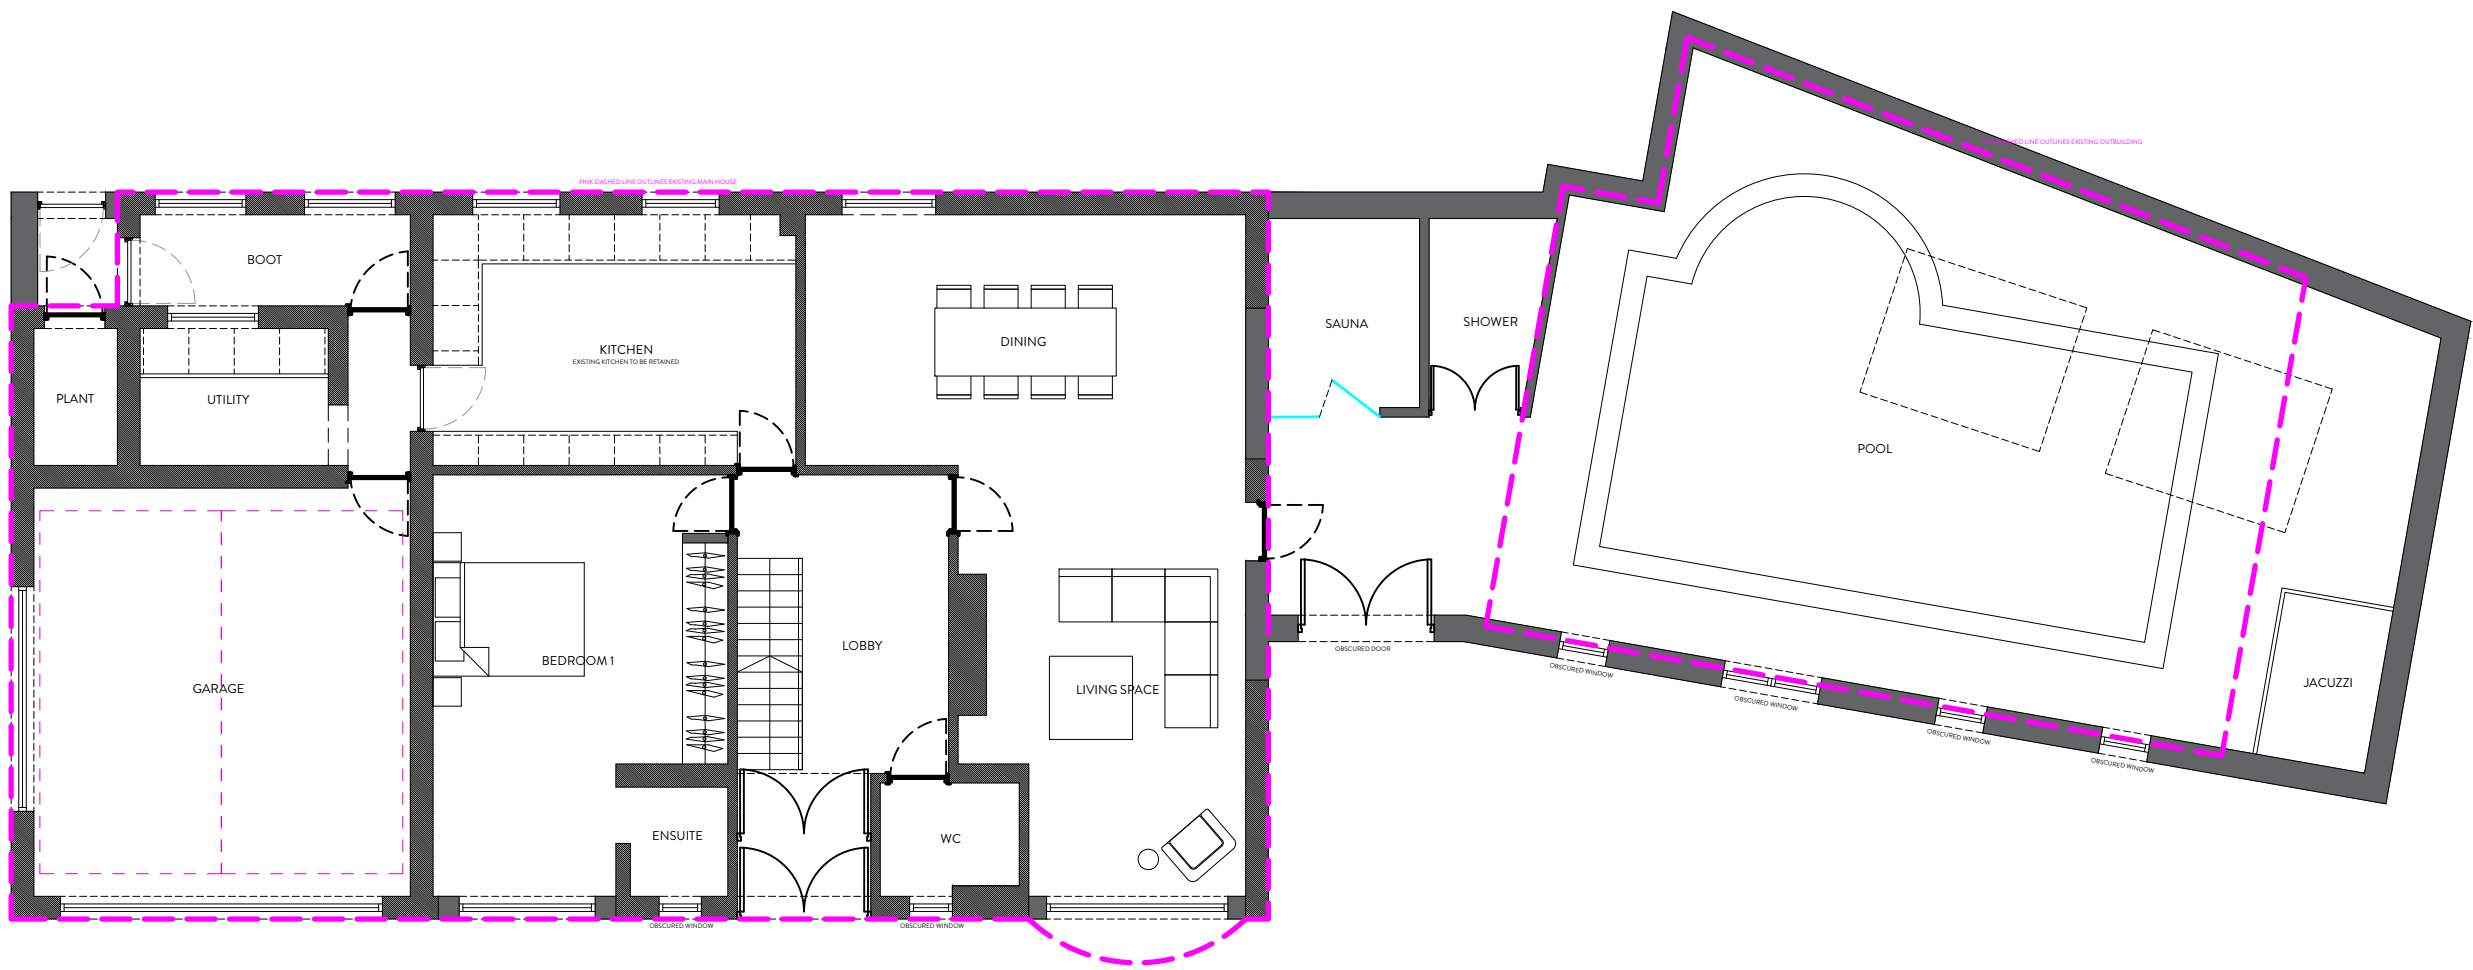

GROUND FLOOR PLAN
1:100

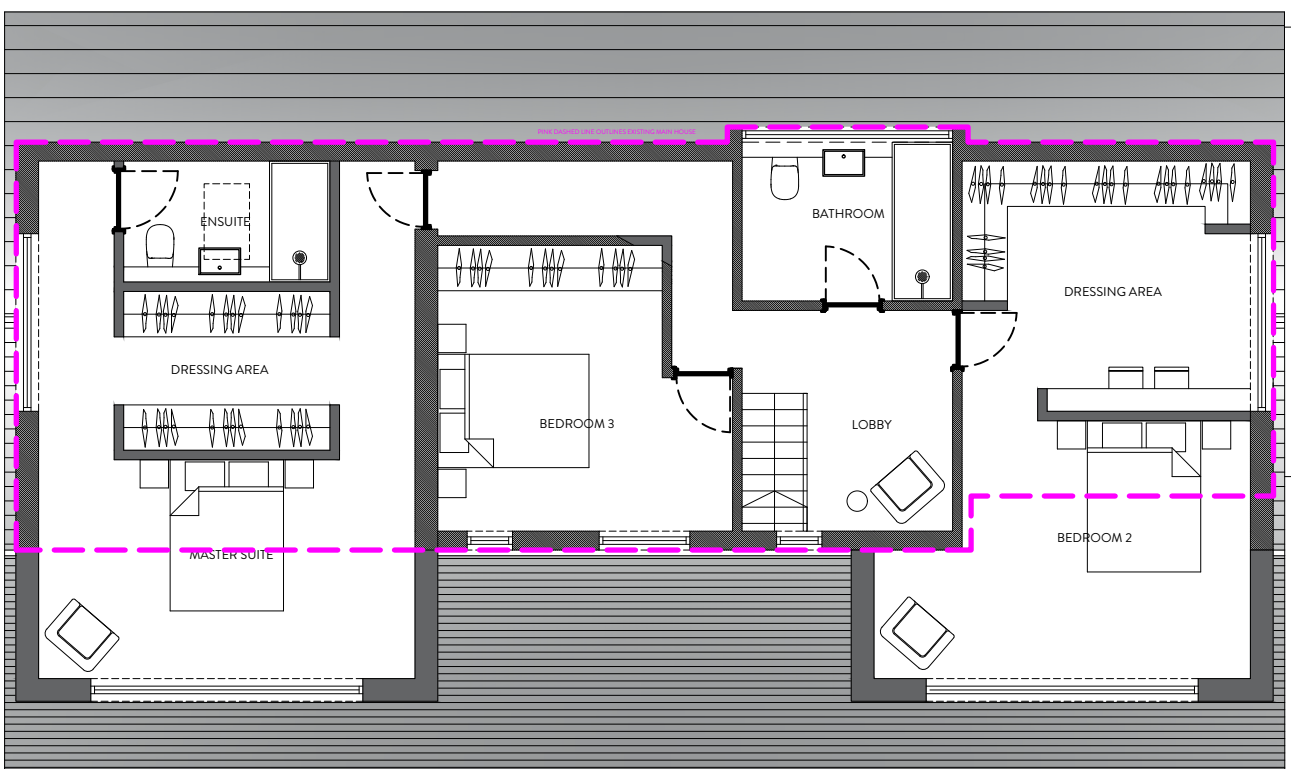

FIRST FLOOR PLAN
1:100

 

STONE
TO MATCH EXISTING



REVISION	DESCRIPTION	DATE	NOTES

STATUS PLANNING DRAWING		PROJECT TITLE HILLCREST, SHAW ROAD, NEWHEY	
DRAWING TITLE ORANGE DESIGN STUDIO. ARCHITECTURAL PRACTICE		DRAWING TITLE PROPOSED GA	
SCALE 1:100	DRAWN EC	CHECKED JH	PROJECT REFERENCE ODS_22-536
PAPER SIZE A1	DWG NUMBER (20)001	DATE 25/05/25	REVISION /
CLIENT AAMNA KHAN			