




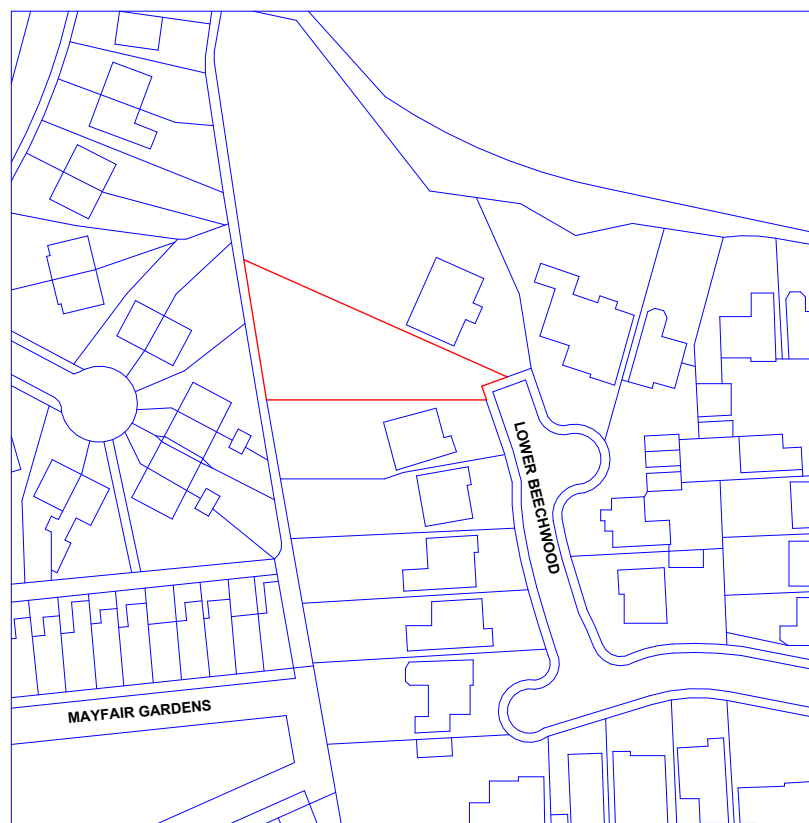


Location Plan

1 : 1250

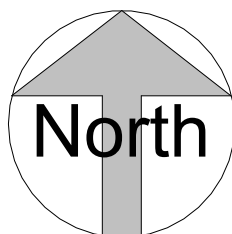

VISUAL SCALE 1:1250 @ A3

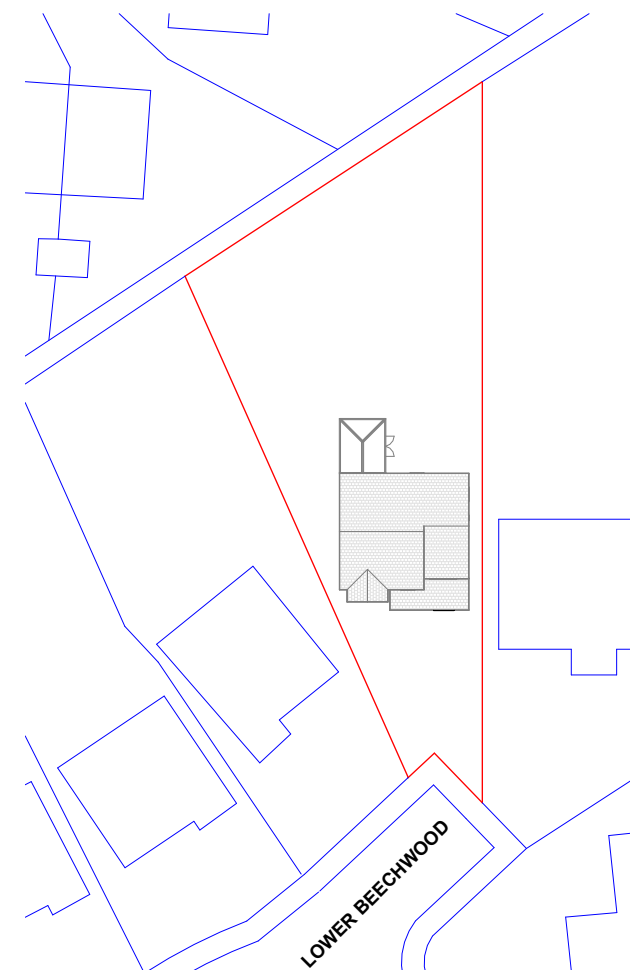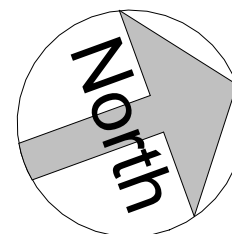

Site Plan

1 : 500



VISUAL SCALE 1:500 @ A3

THIS DRAWING IS THE COPYRIGHT OF MD DESIGN CONSULTANCY. DO NOT SCALE FROM THESE DRAWINGS. ALL LEVELS/DIMENSIONS TO BE CHECKED ON SITE PRIOR TO WORKS COMMENCING. REPORT ALL DISCREPANCIES TO CLIENT/DESIGNER.

CIAT

affiliate



MD DESIGN
CONSULTANCY

07728417797
dabeer@mddesigns.co.uk

**Change Of Use From A Dwelling House
(C3) Into A 5 Bed HMO (C4)**

9 Lower Beechwood, Rochdale OL11 4LY

Location Plan
(DR) A204

Project Number
0059

Client Name
Faisal Farooq

Drawn By
MDR

Rev	Description	Date
A	Issued To Client	30.05.25
B	Submitted For Planning Approval	15.06.25

Revision **B**