




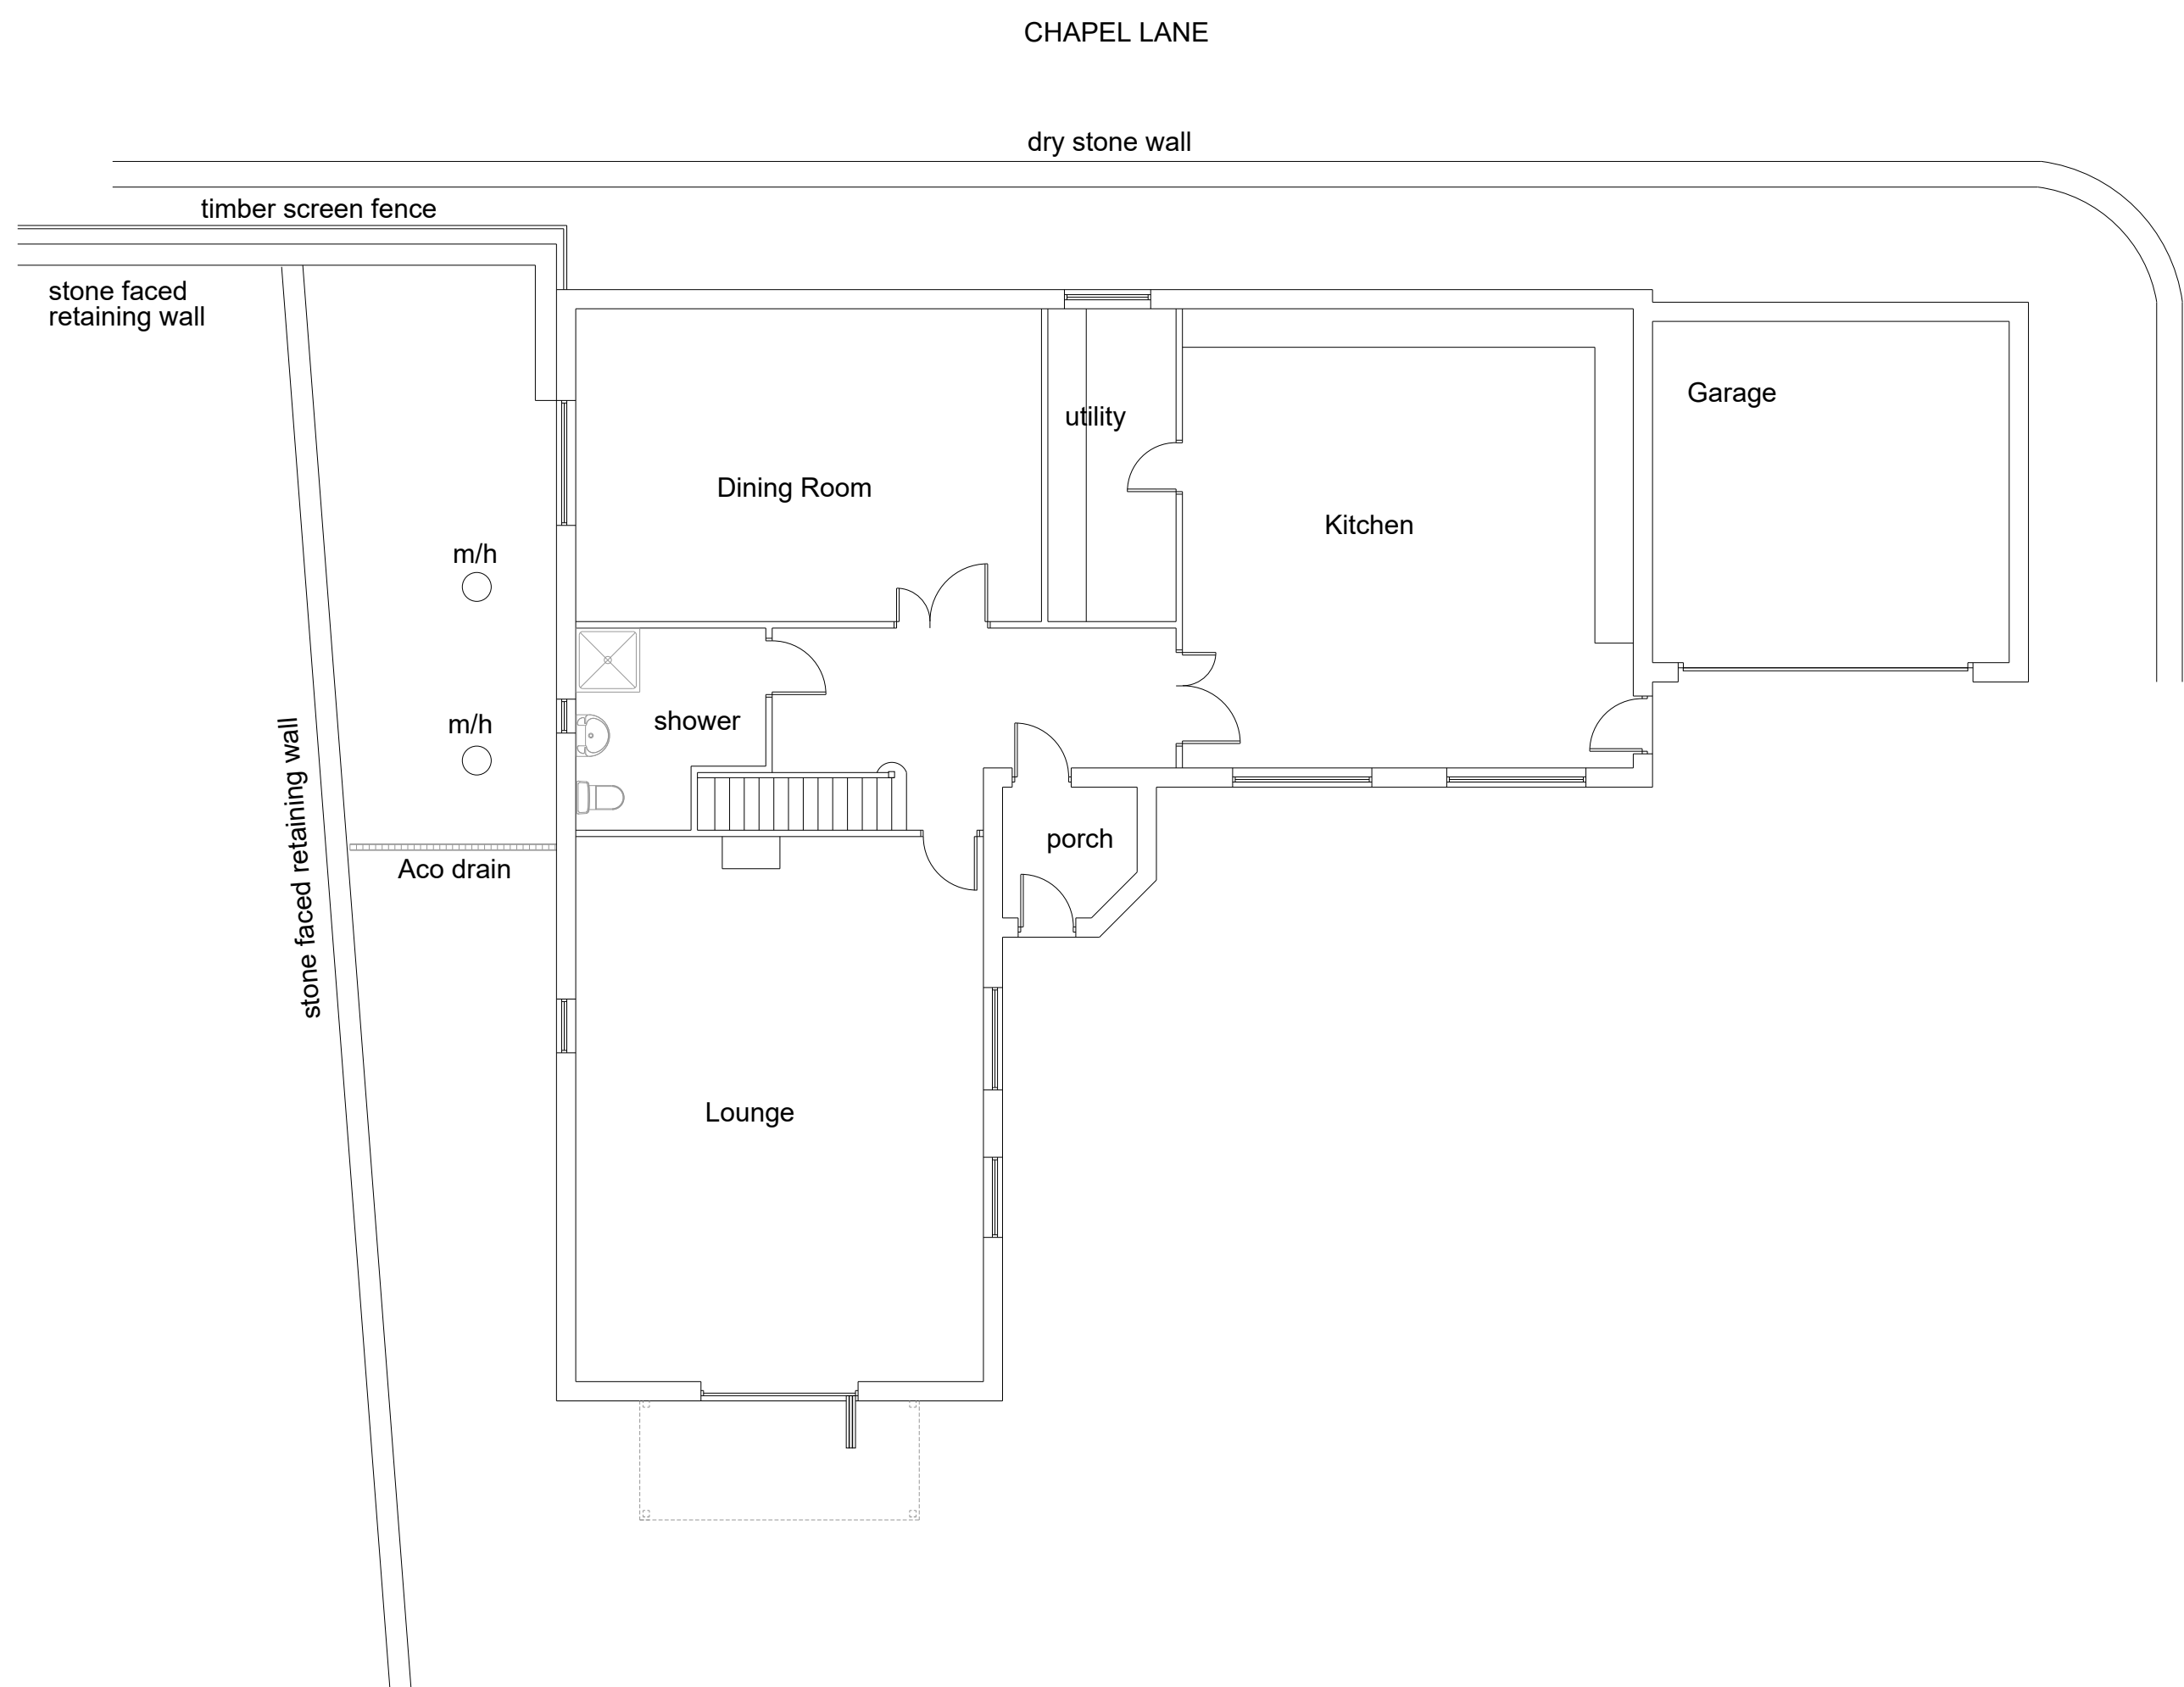

GROUND FLOOR PLAN

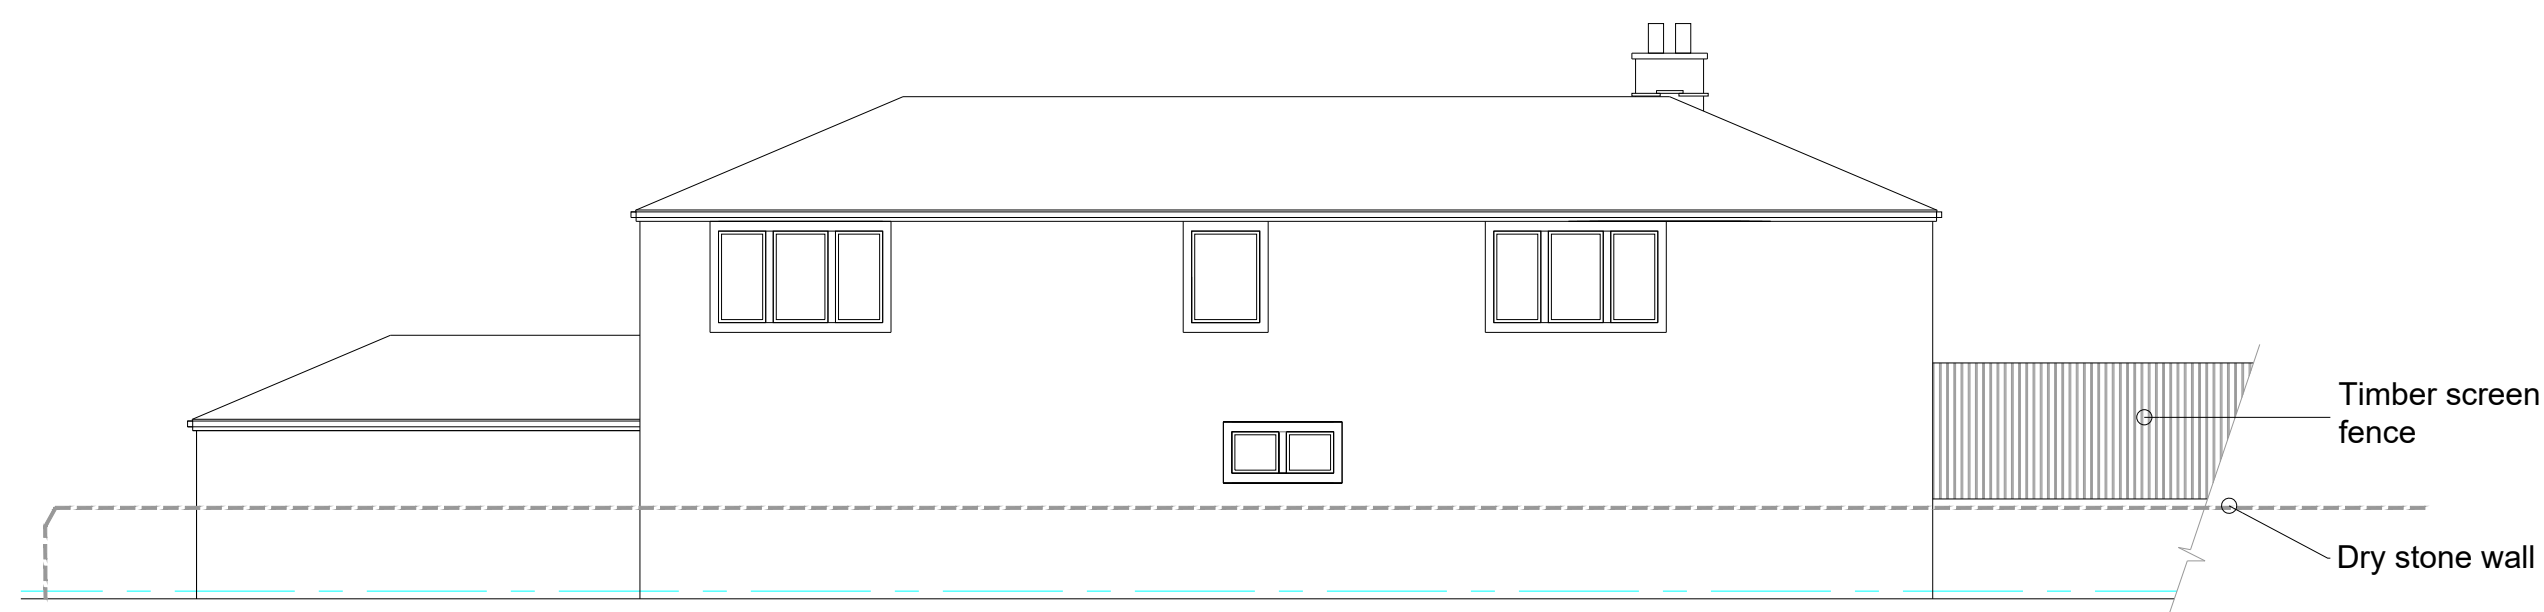


REAR ELEVATION


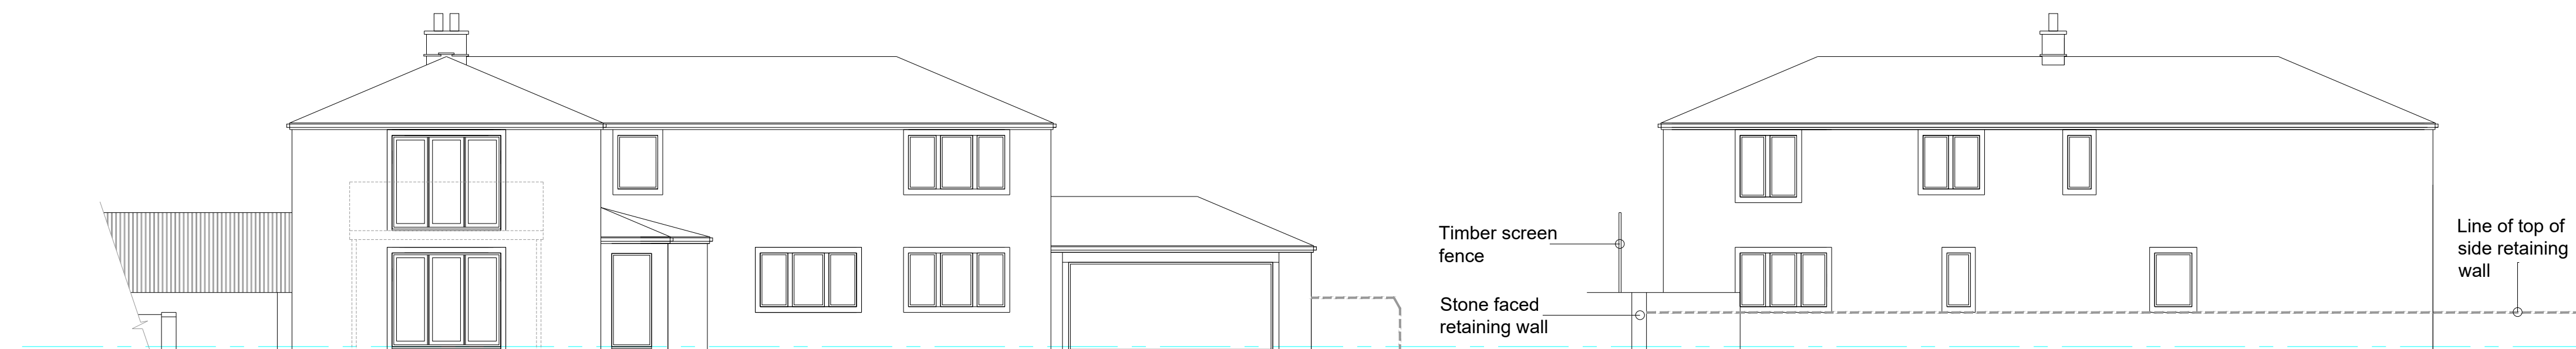


FRONT ELEVATION

SIDE ELEVATION

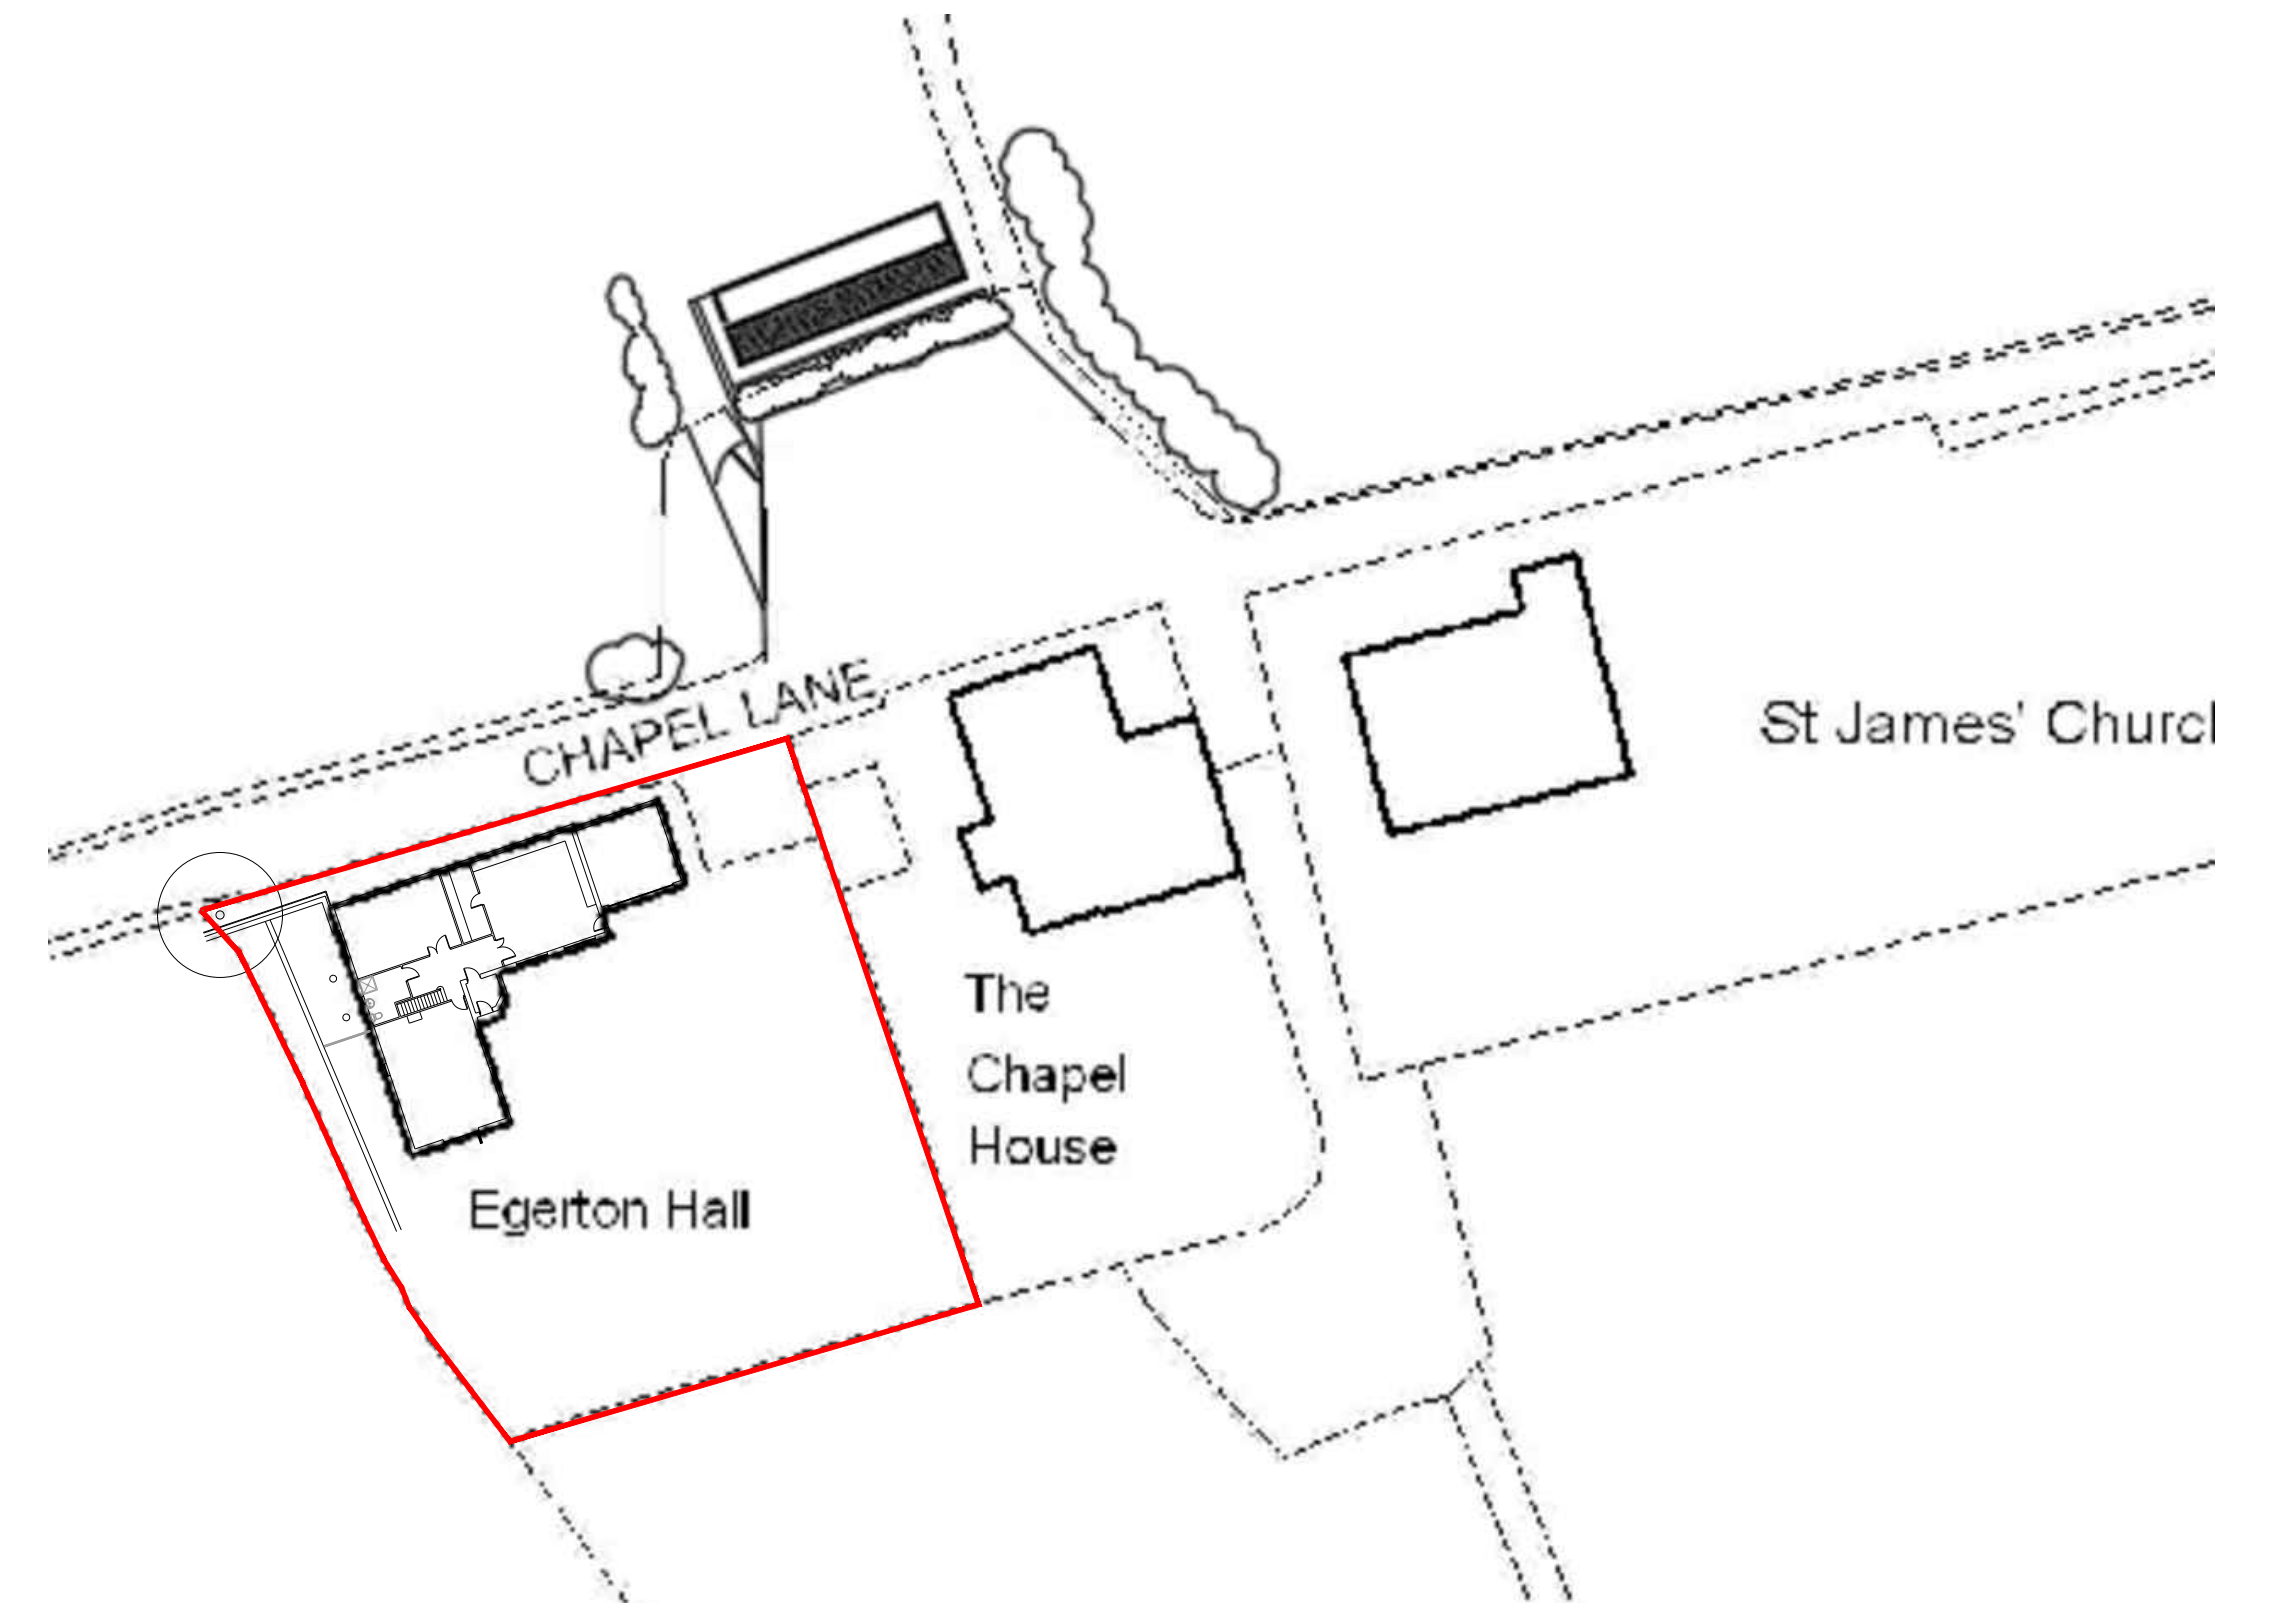

Site Plan 1:500

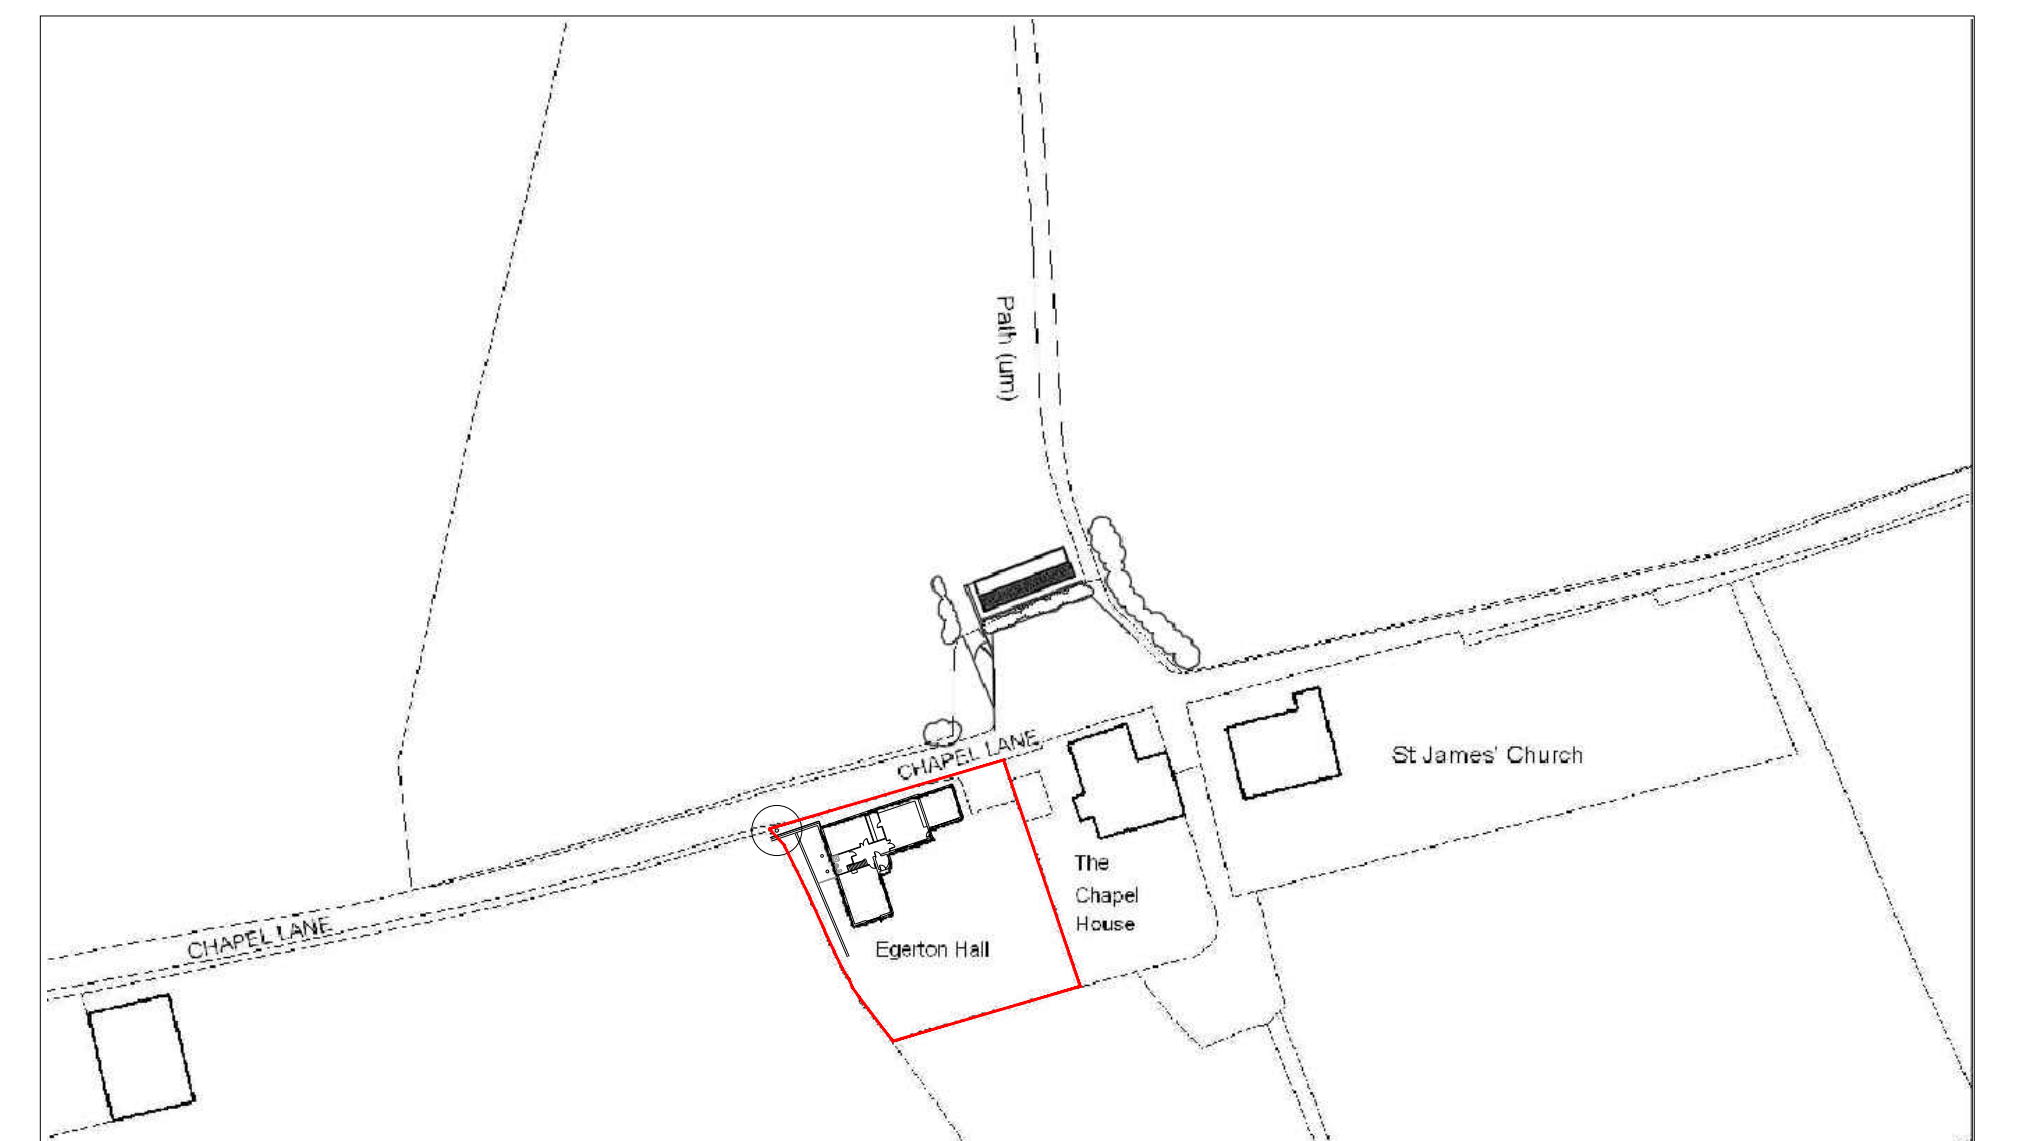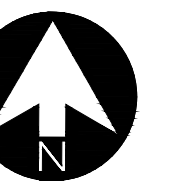

Location Plan 1:1250

rev.	date:	description
 AJ COCKER ASSOCIATES CHARTERED BUILDING SURVEYORS		
New Century House 176 Drake Street Rochdale OL16 1UP Tel: 01706 764880 Fax: 01706 764881 www.ajcockerassociates.co.uk mail@ajcockerassociates.co.uk		
 RICS the mark of property professionalism worldwide		
Project: Proposed extension, Egerton Hall Ashfield Valley, Rochdale. Existing		scale: 1:100/1:500 date: July 25 drawn: NL
Client: Mr. G. Powell		Dwg. Nr. P249-01