




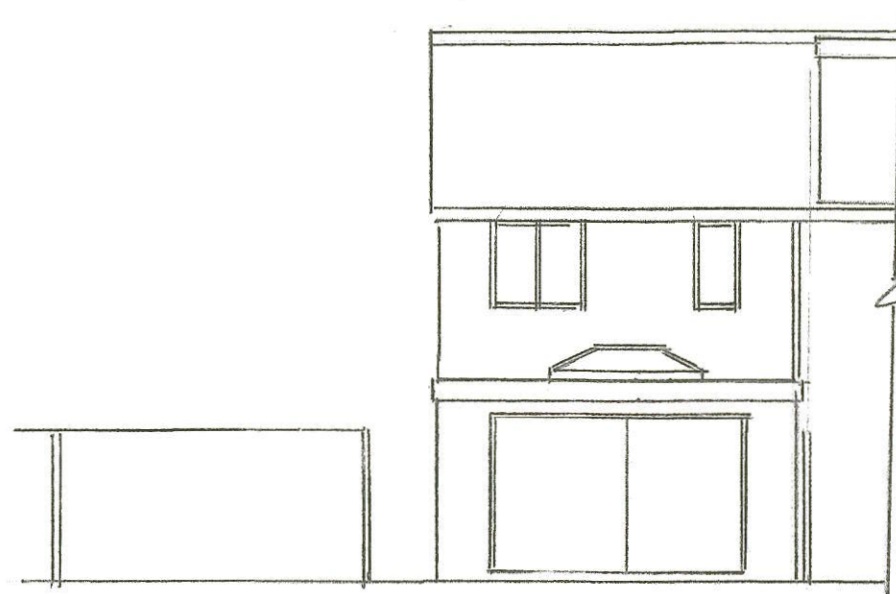


PROPOSED REAR ELEVATION

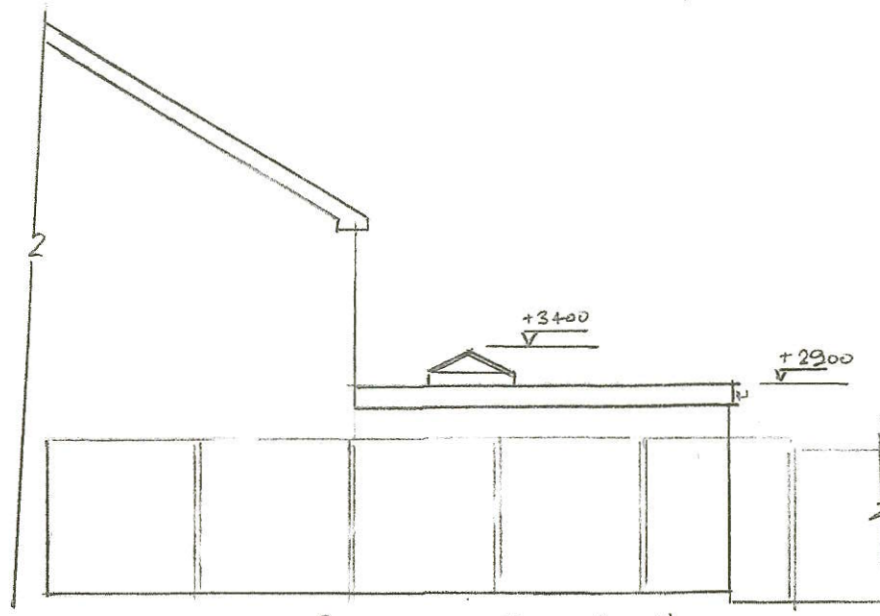


PROPOSED SIDE ELEVATION

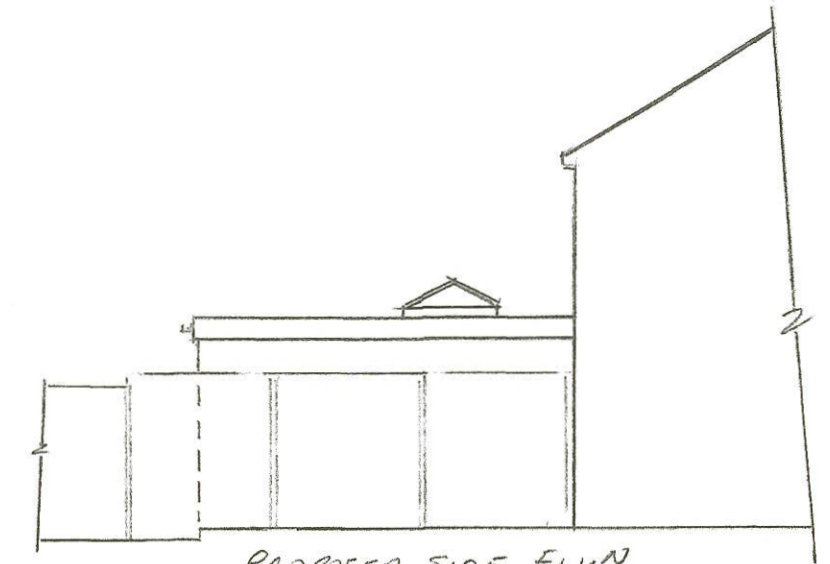

PROPOSED SIDE ELEVATION

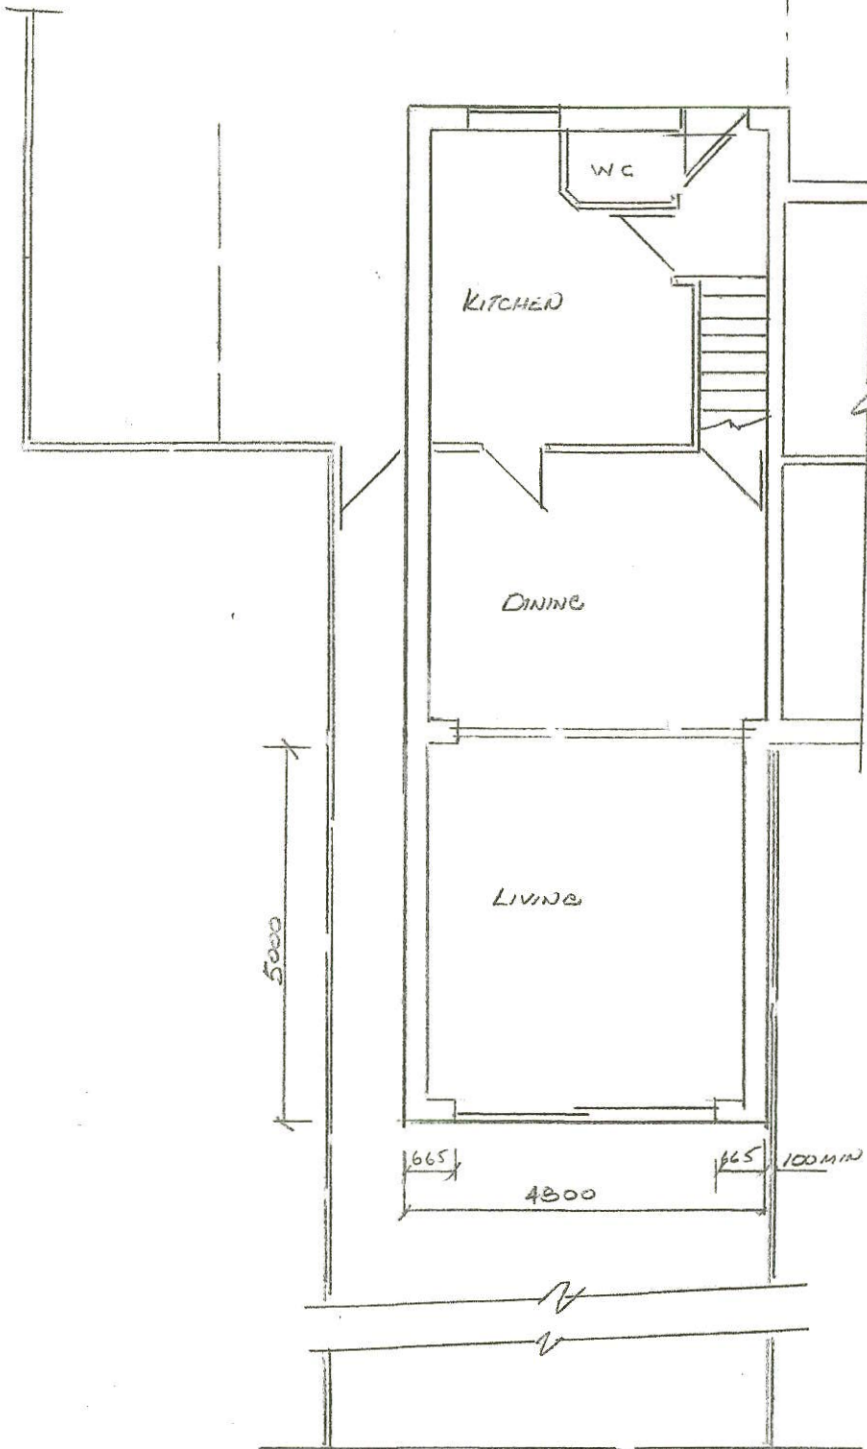

PROPOSED GROUND FLOOR

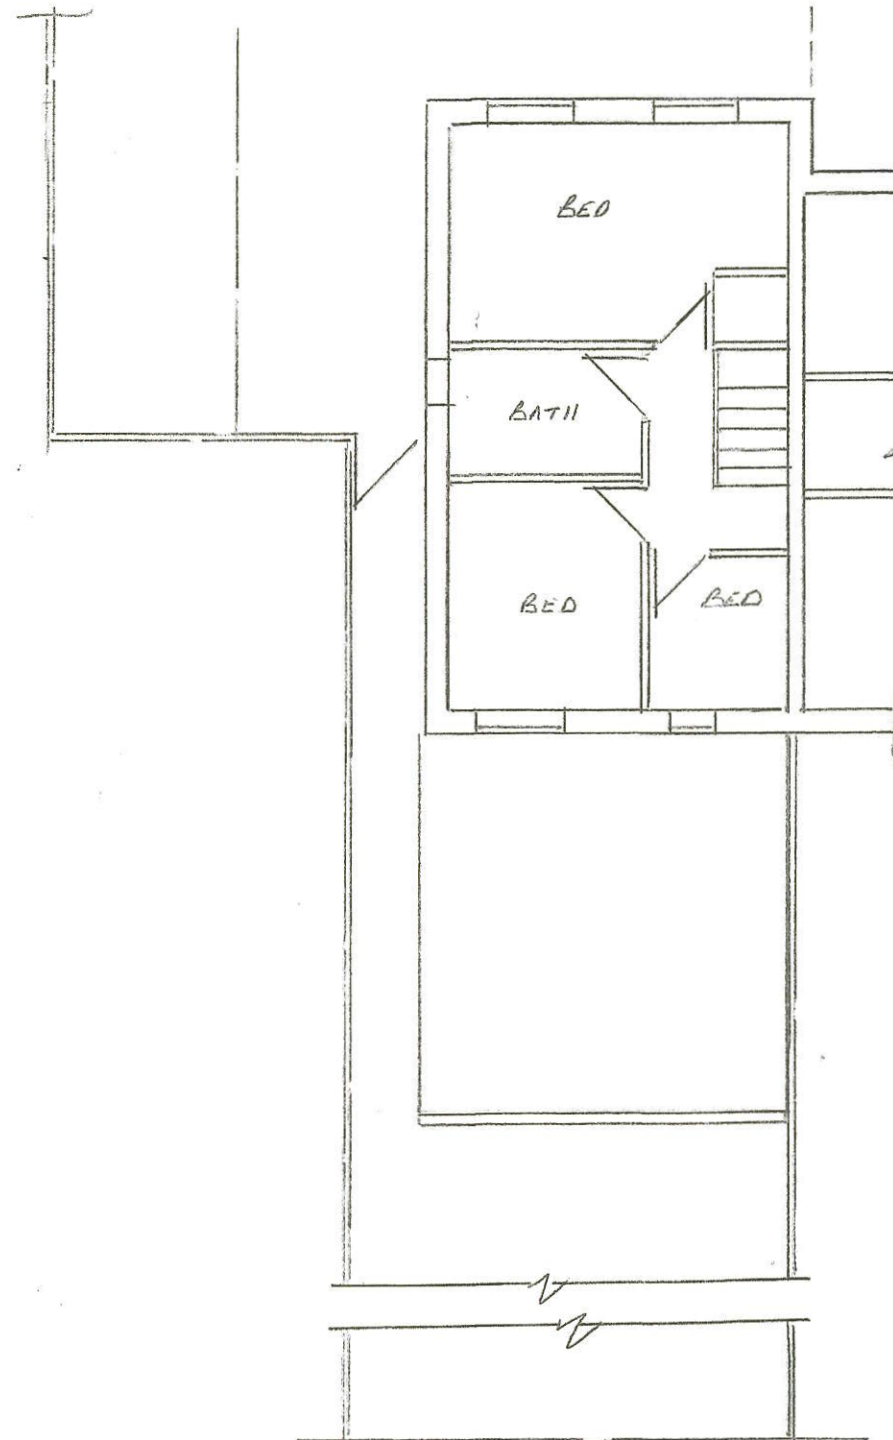

PROPOSED FIRST FLOOR

Thompson Designs
 Tel 0161 705 1458 Mob 07884 318634
 Sheet 2
 Proposed Plans & Elevations
 4 Lower Roch Road
 Rochdale OL16 2AZ
 Scale 1:100 @ A3 Date July 2025