



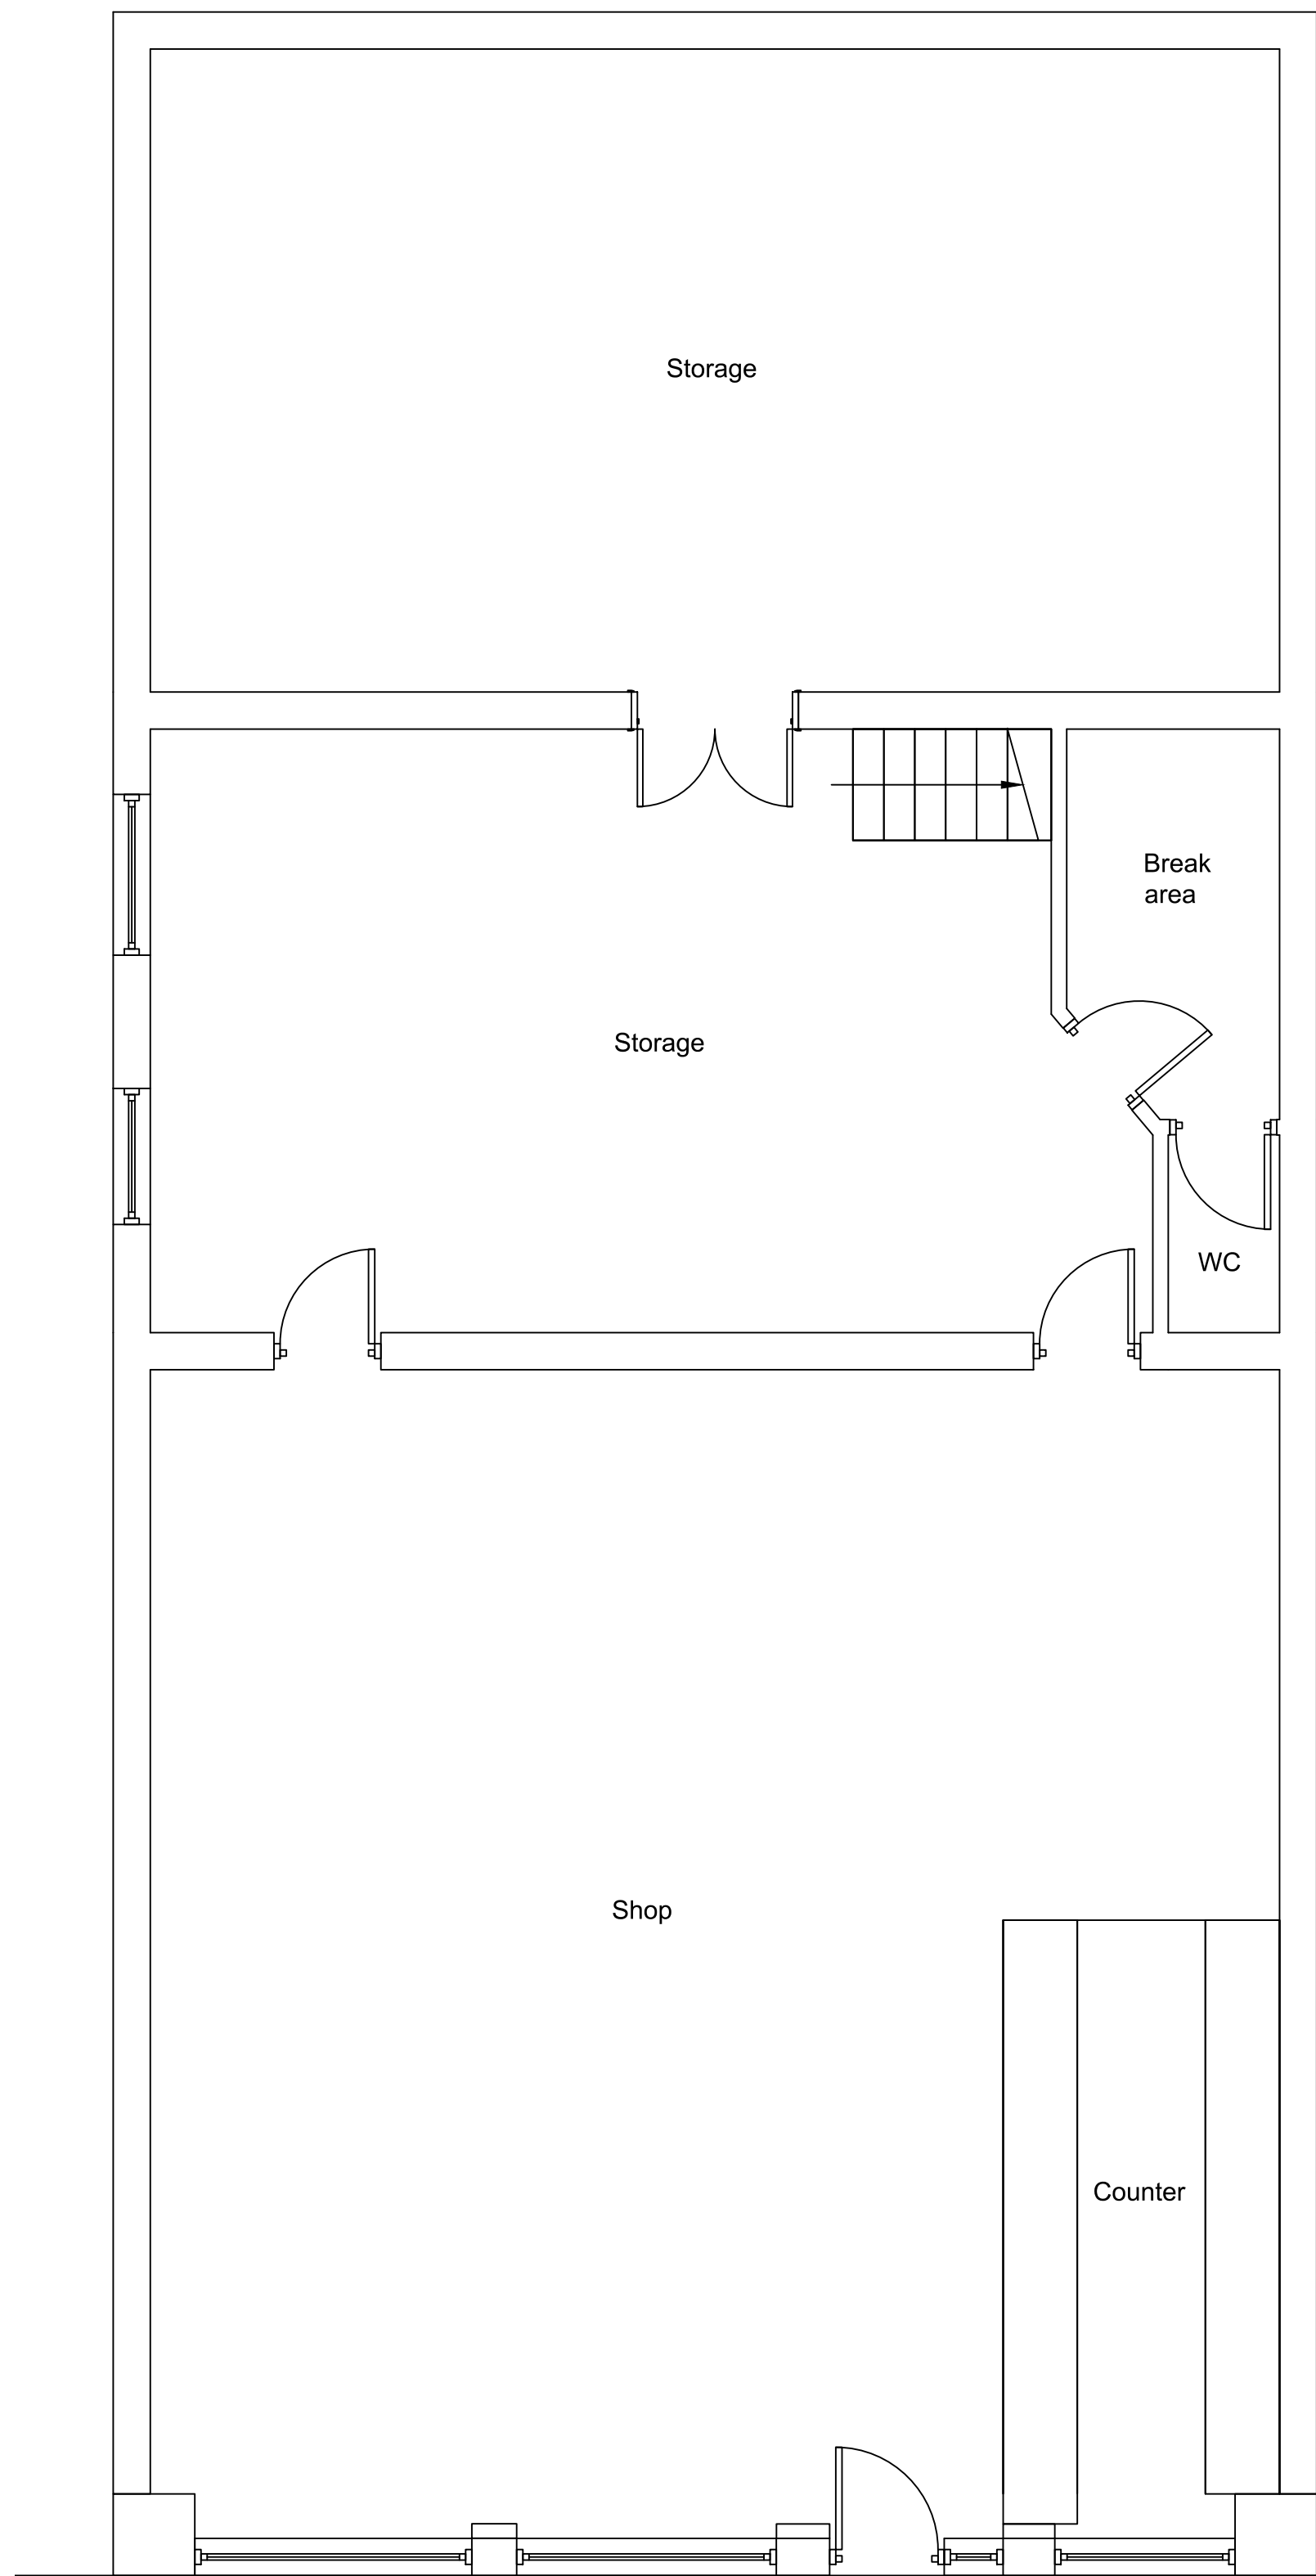

Existing Ground Floor

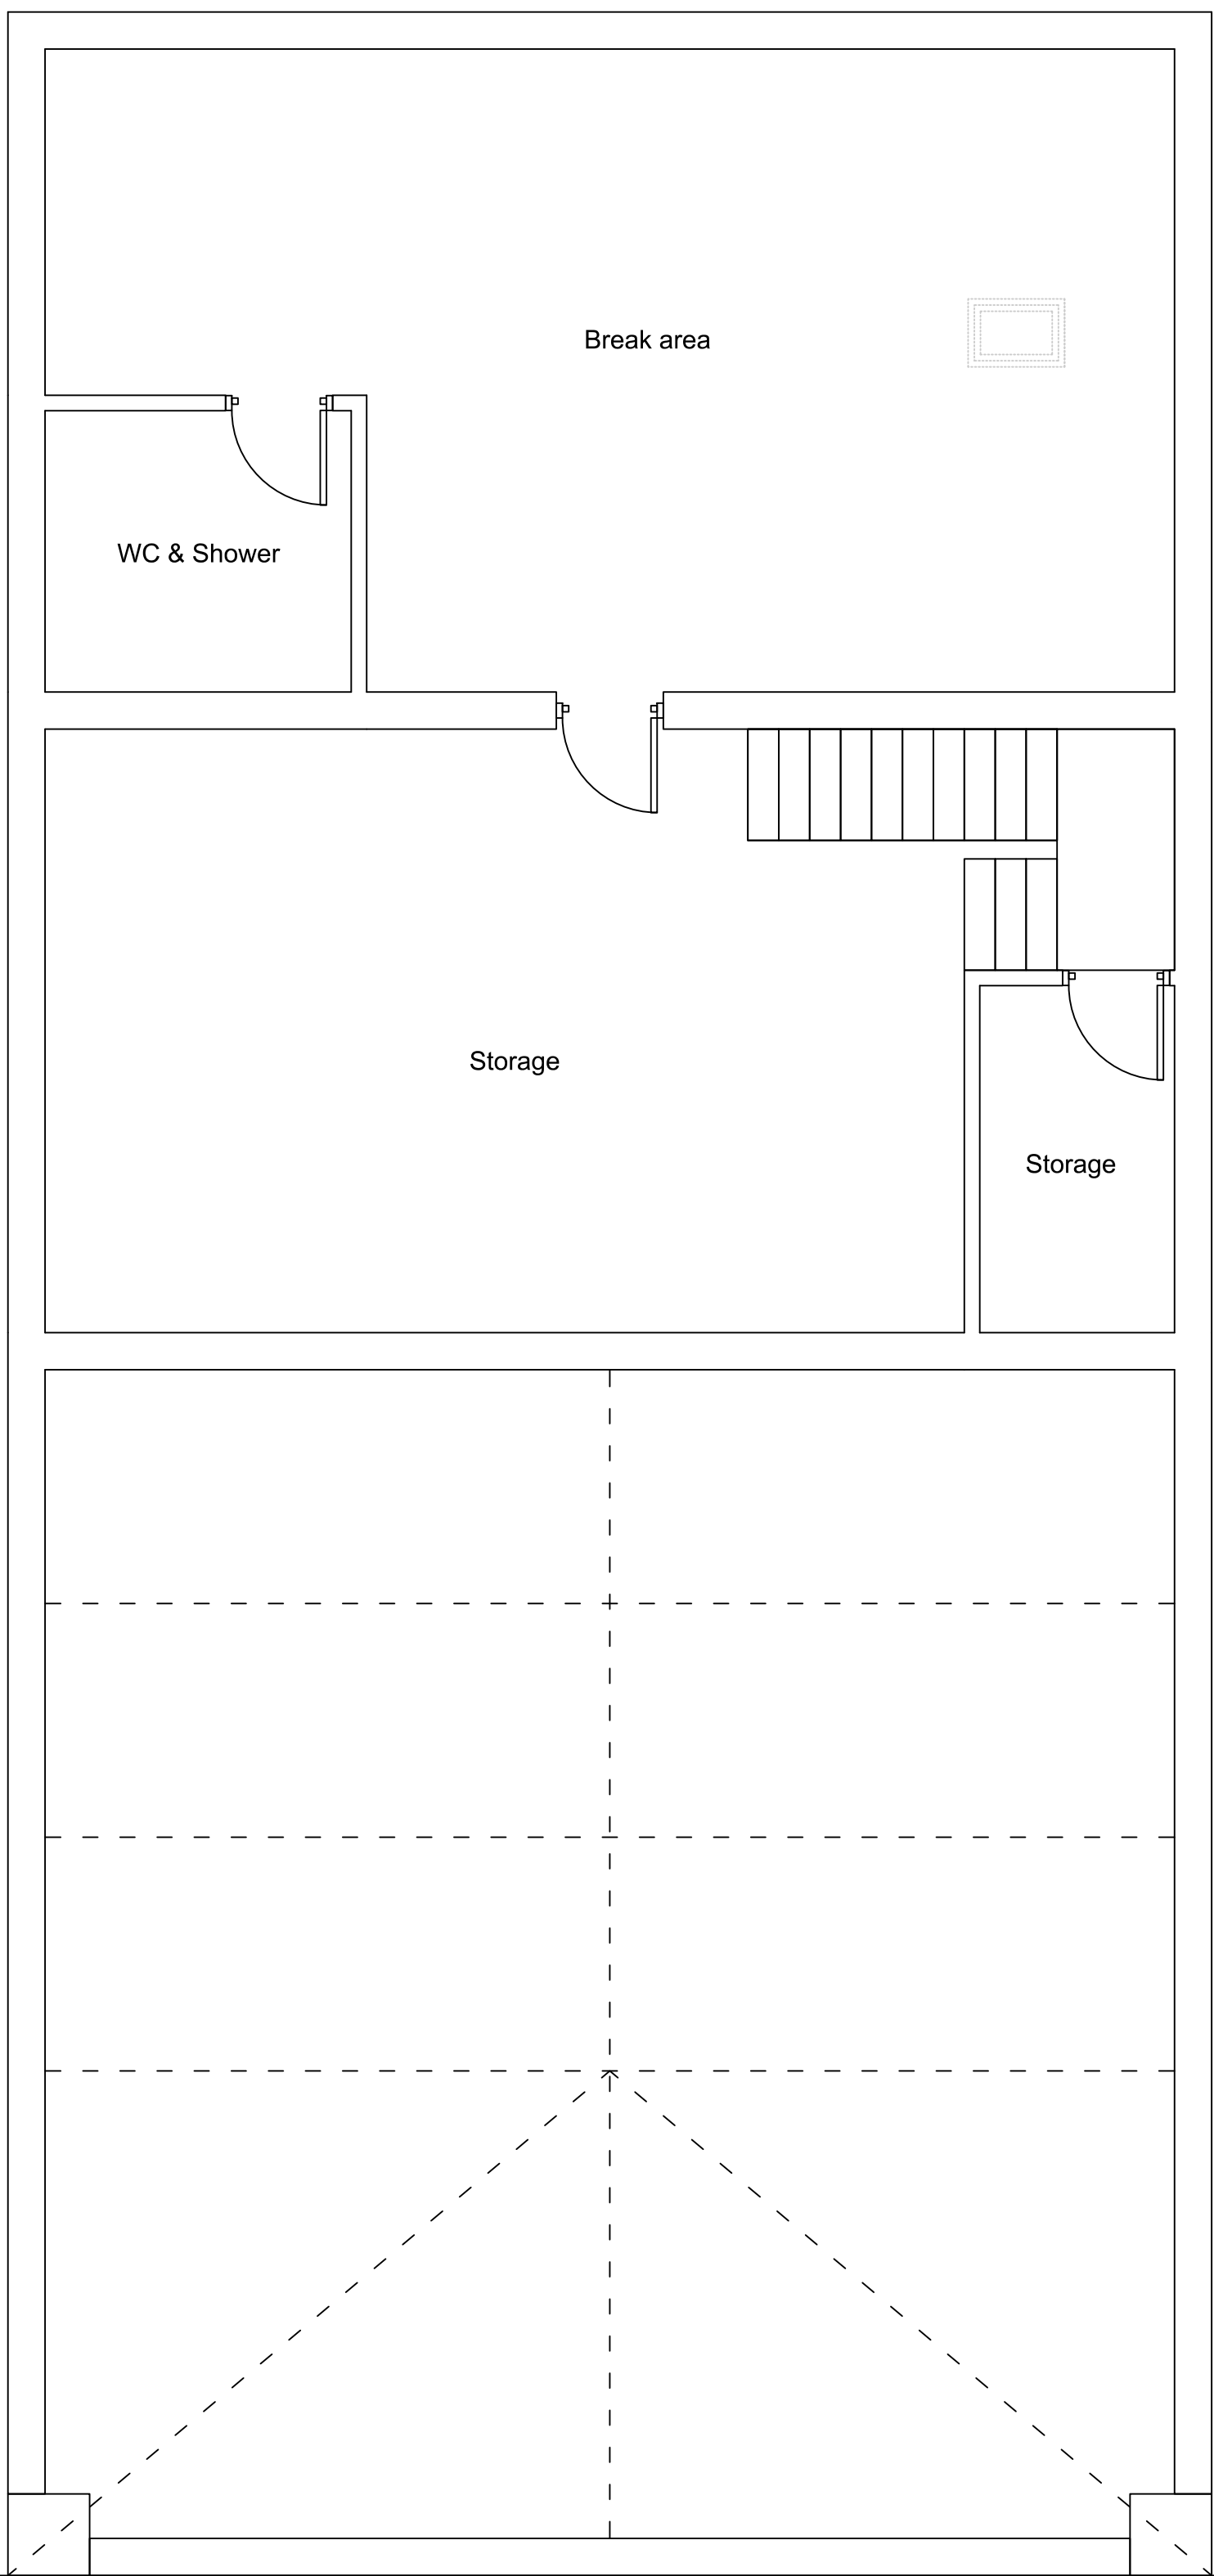


Existing First Floor




Existing Front Elevation



Existing Rear Elevation

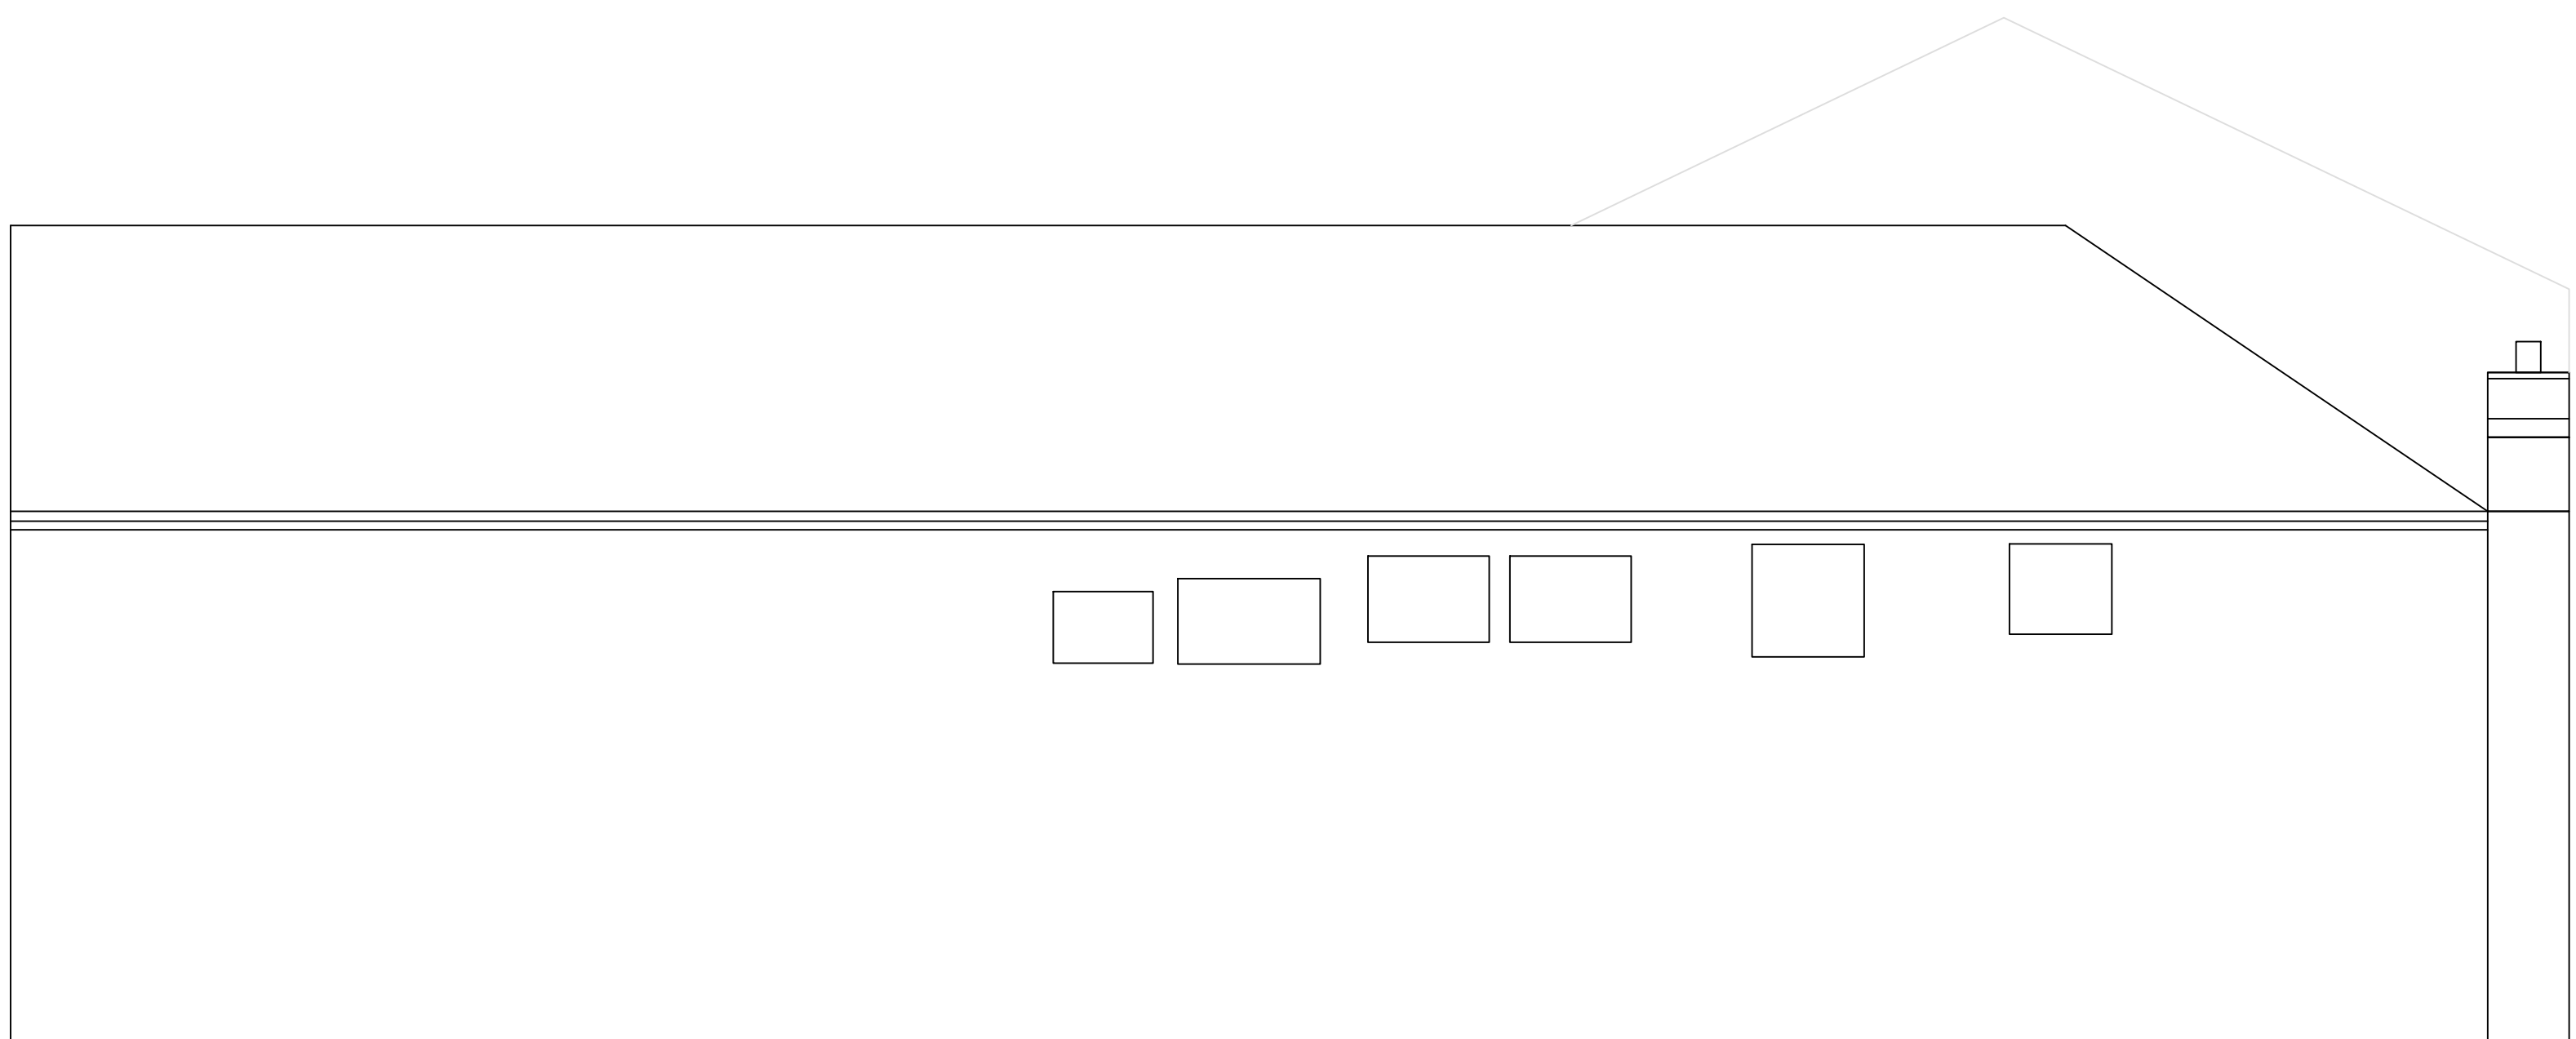


Existing Side Elevation

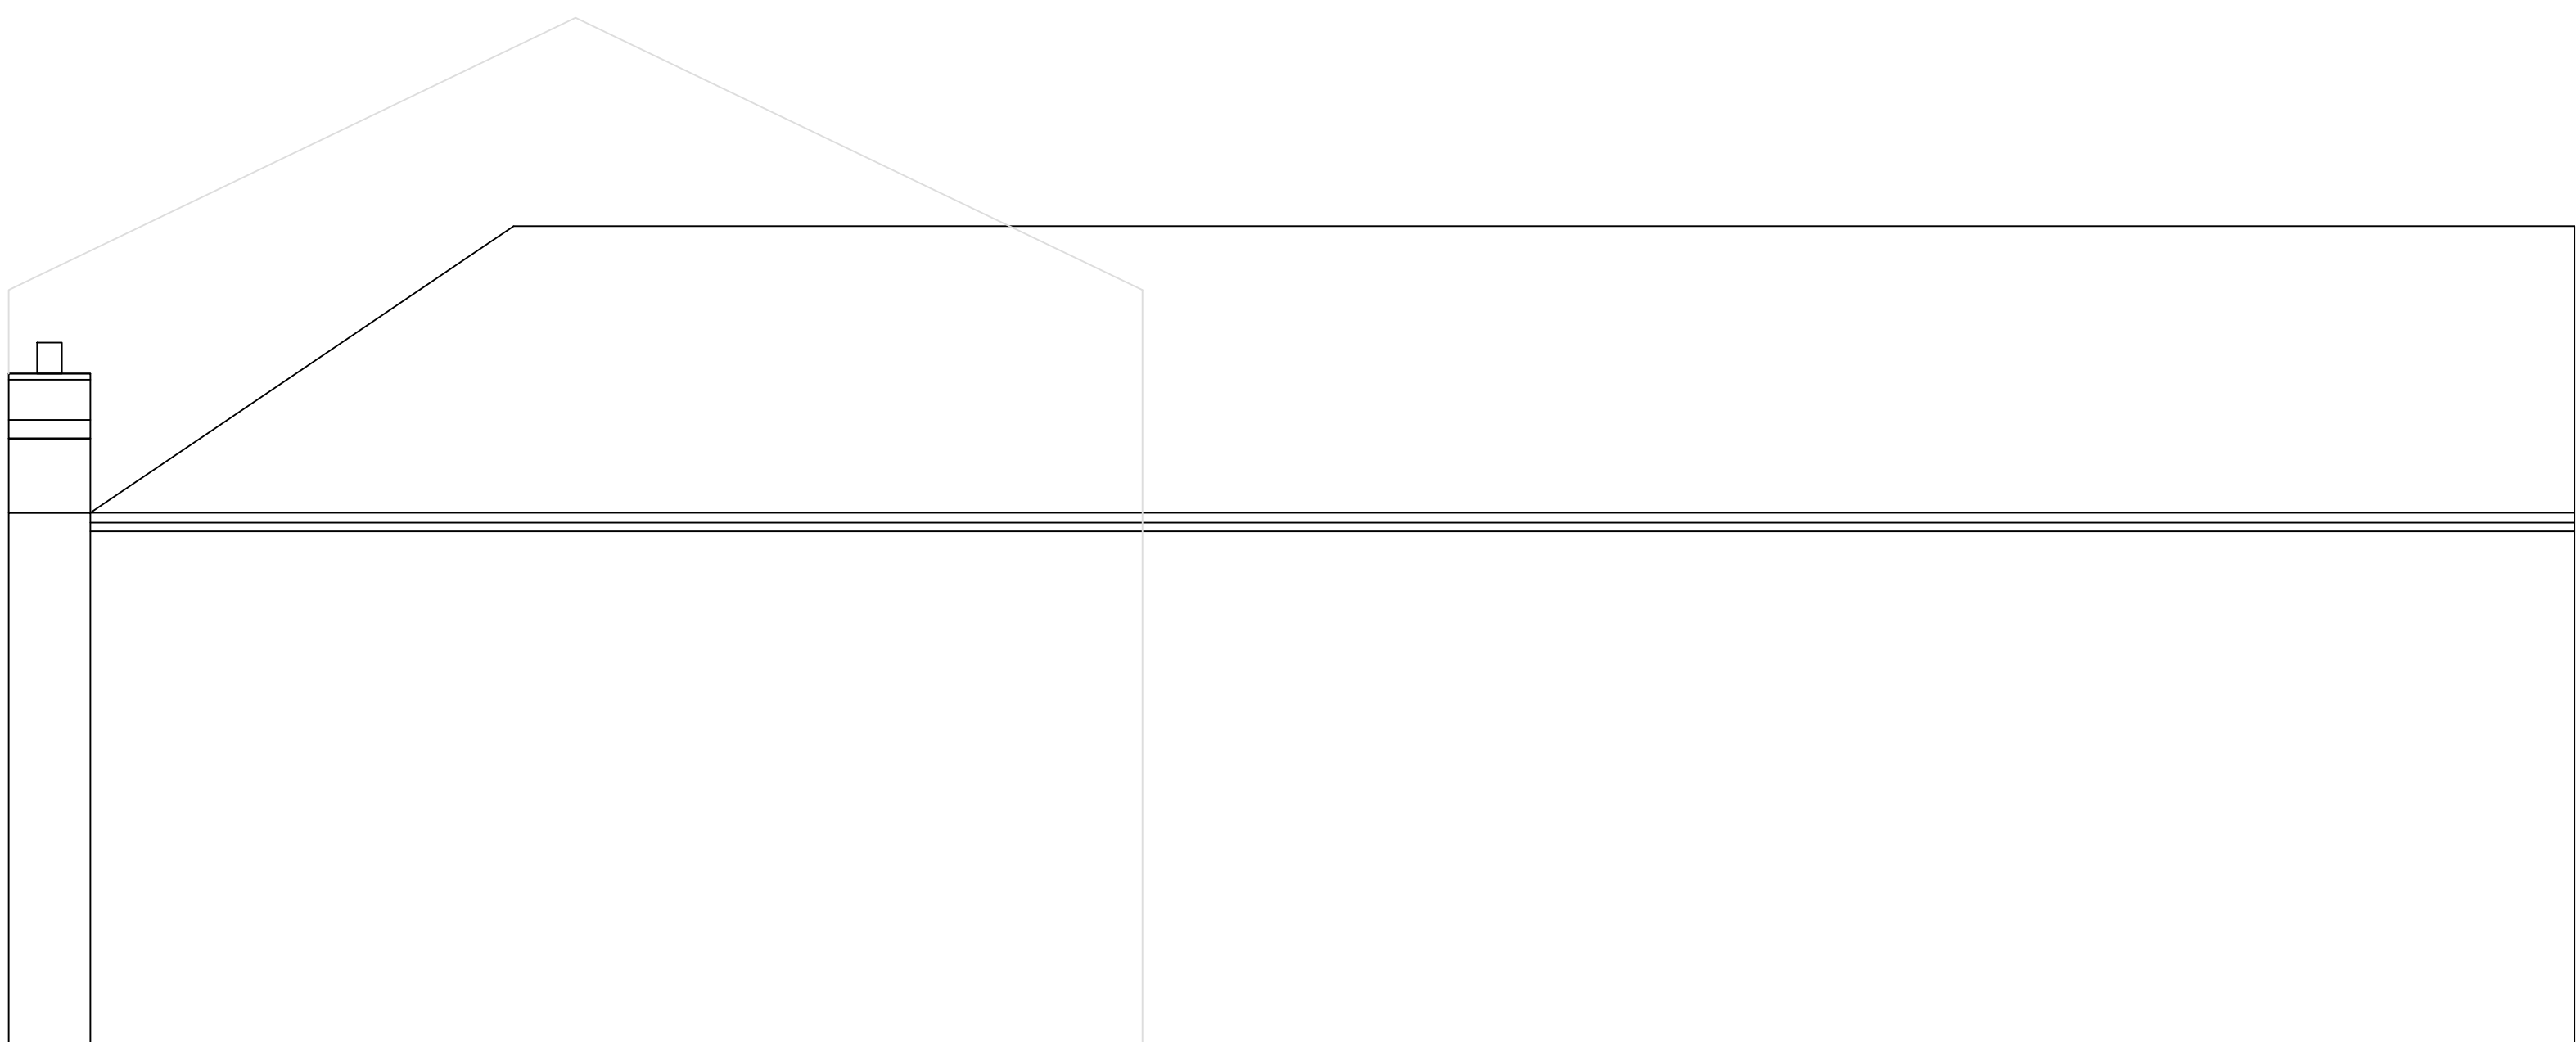

Existing Side Elevation

SCALE BAR 1:50

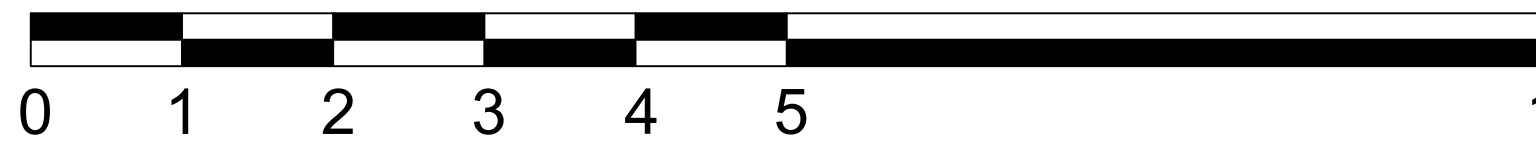

Scale	1:50
Drawn	
Checked	
Date	03.09.2025
CAD File	AA231BOARDSHAW/250573
Dwg No	001
Revision	000

Project	231 Boarshaw Road, Middleton, M24 2WQ
Title	Existing Floor Plans & Elevations

