


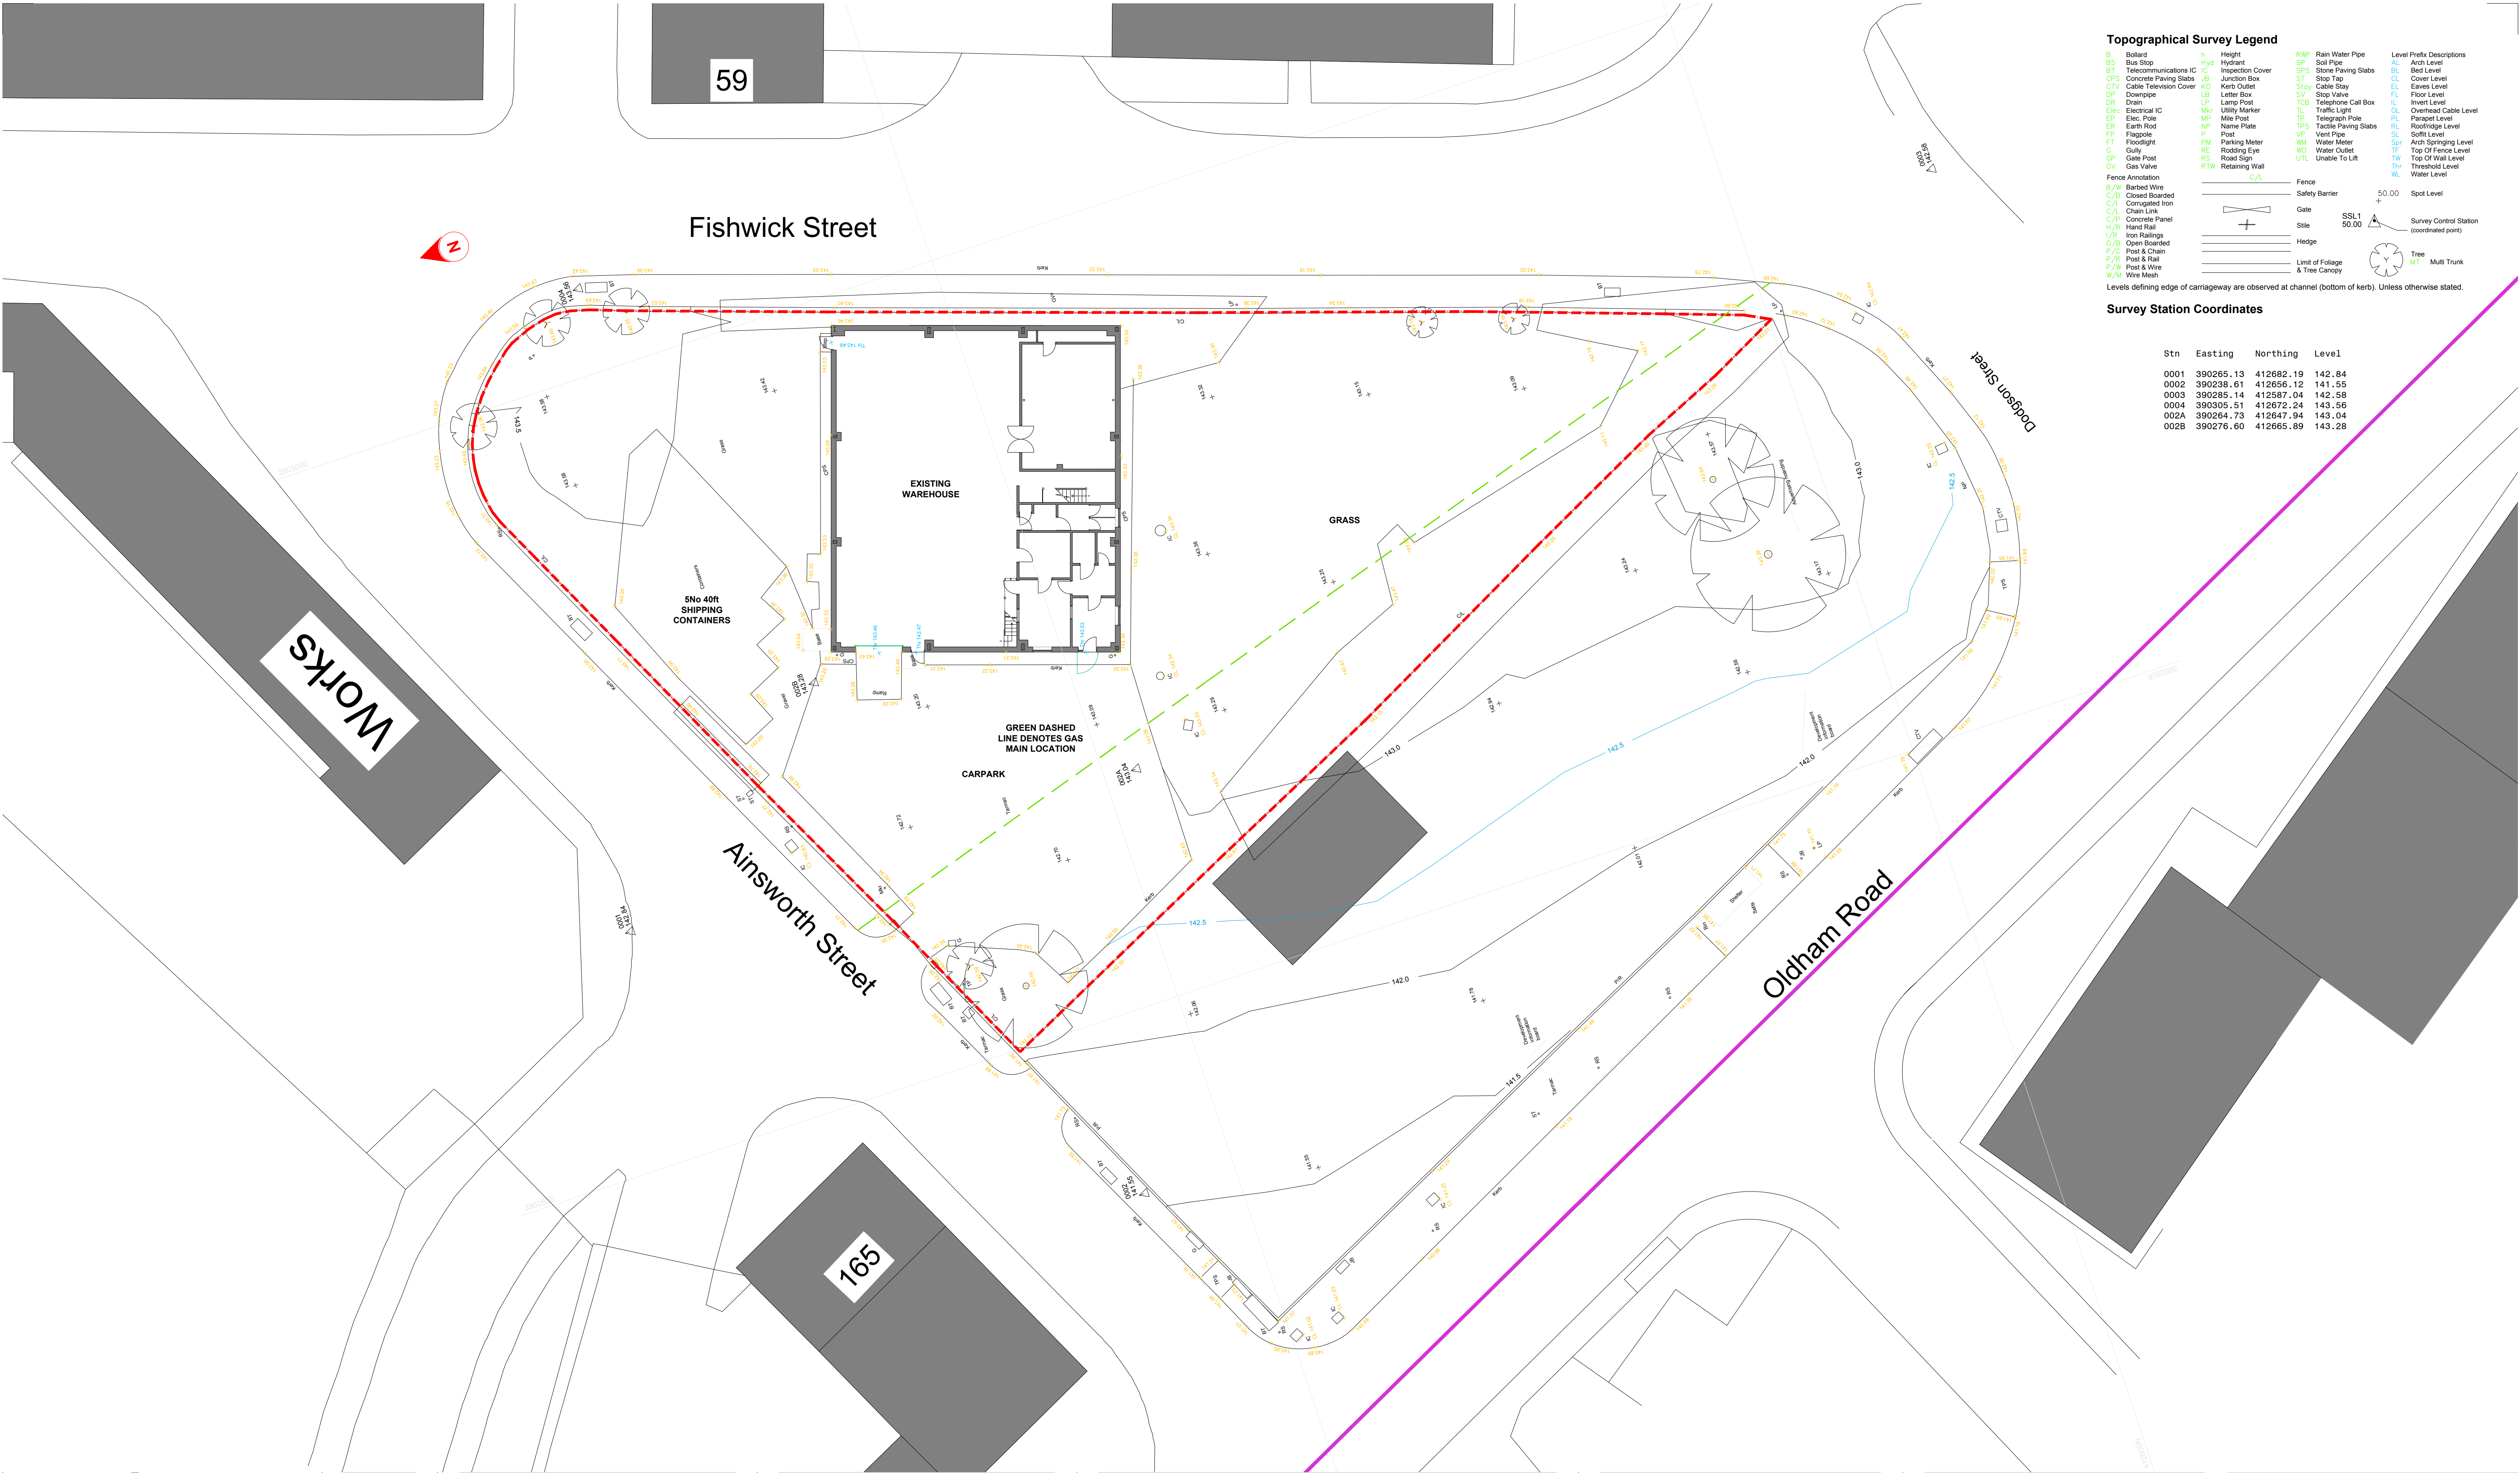

Topographical Survey Legend			
B	Barbed Wire	H	Height
BS	Bus Stop	Hyd	Hydrant
BT	Telecommunications IC	IC	Inspection Cover
CPS	Concrete Paving Slabs	JB	Junction Box
CTV	Cable Television Cover	KO	Kerb Outlet
DP	Downpipe	LB	Letter Box
DR	Drain	LP	Lamp Post
ELC	Electrical IC	MU	Utility Marker
EP	Elec. Pole	MP	Manhole
ER	Earth Road	NP	Name Plate
FP	Flagpole	P	Post
FT	Floodlight	PM	Parking Meter
G	Gully	RE	Road Eye
GP	Gate Post	RS	Road Sign
GV	Gas Valve	RTW	Retaining Wall
L	Level	SP	Soil Pipe
SPS	Stone Paving Slabs	ST	Stop Tap
SV	Stop Valve	TCB	Telephone Call Box
TL	Traffic Light	TP	Telegraph Pole
TPS	Tactile Paving Slabs	VP	Vent Pipe
WM	Water Meter	WO	Water Outlet
UTL	Unable To Lift		
Level Prefix Descriptions			
AL	Arch Level	BL	Bed Level
CL	Cover Level	EL	Eaves Level
FL	Floor Level	IL	Invert Level
OL	Overhead Cable Level	PL	Parapet Level
RL	Rooftop Level	SL	Soffit Level
SPR	Arch Springing Level	TF	Top Of Fence Level
TL	Top Of Wall Level	TW	Threshold Level
WL	Water Level		
Spot Level			
+	Spot Level		
SSL1	Spot Level		
50.00	Spot Level		
Survey Control Station			
(coordinated point)			

Survey Station Coordinates			
Stn	Easting	Northing	Level
0001	390265.13	412682.19	142.84
0002	390238.61	412656.12	141.55
0003	390285.14	412587.04	142.58
0004	390305.51	412672.24	143.56
002A	390264.73	412647.94	143.04
002B	390276.60	412665.89	143.28

cadence

Cadence Architecture Ltd
contact@cadence-architecture.co.uk
www.cadence-architecture.co.uk

project north

notes

- Drawings are based on survey data and may not accurately represent what is physically present.
- Do not scale from this drawing. All dimensions to be site verified by the contractor before proceeding.
- All dimensions are in millimeters unless noted otherwise.
- Your Practice Name Ltd shall be notified in writing of any discrepancies.

key plan
not to scale

revisions

REV	DATE	DRAWN BY	APPR. BY	NOTES
-----	------	----------	----------	-------

client:

VALUME LTD

project:

CCG DEPOT
AINSWORTH ST, OL16 5QX

status:

PLANNING

revision:

title:

EXISTING SITE PLAN

drawn by:

PDP

approved by:

PDP

date:

14.07.25

job no:

121ROC

scale:

1:200@A1

drawing no:

101