




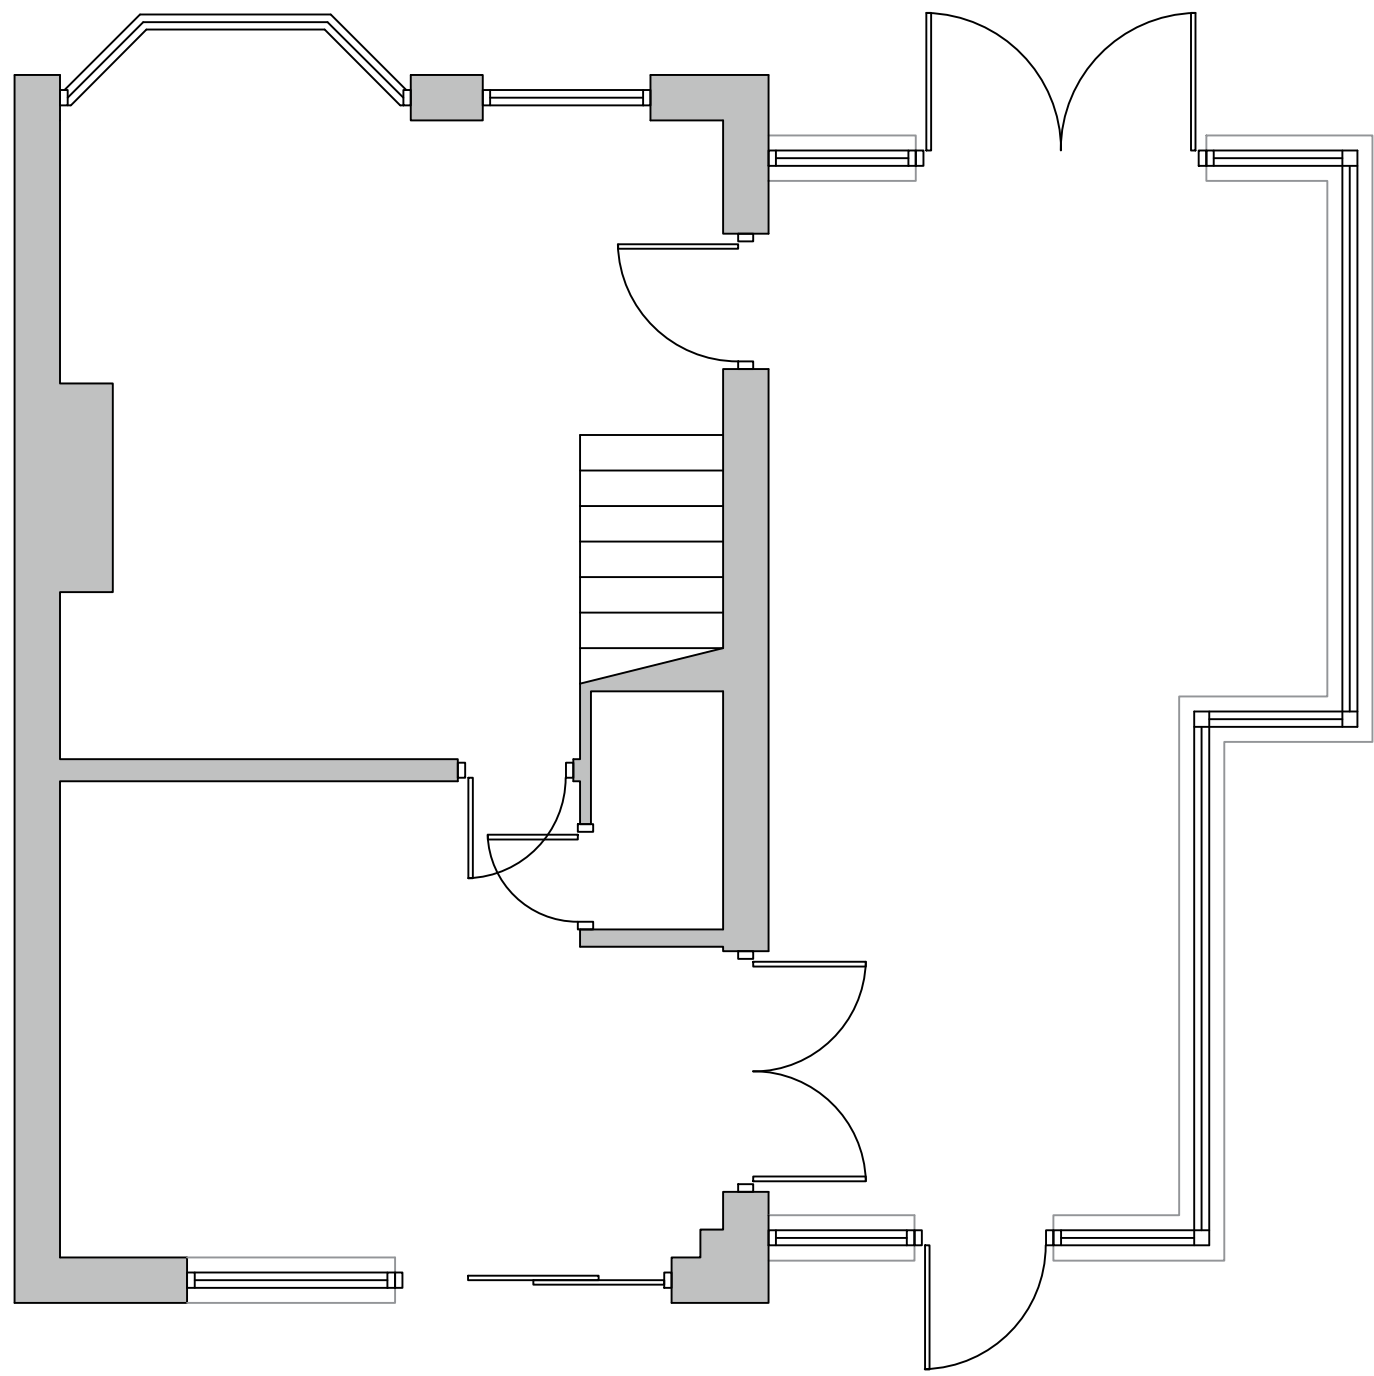


Existing Ground Floor Plan
1:50 Scale @ A1

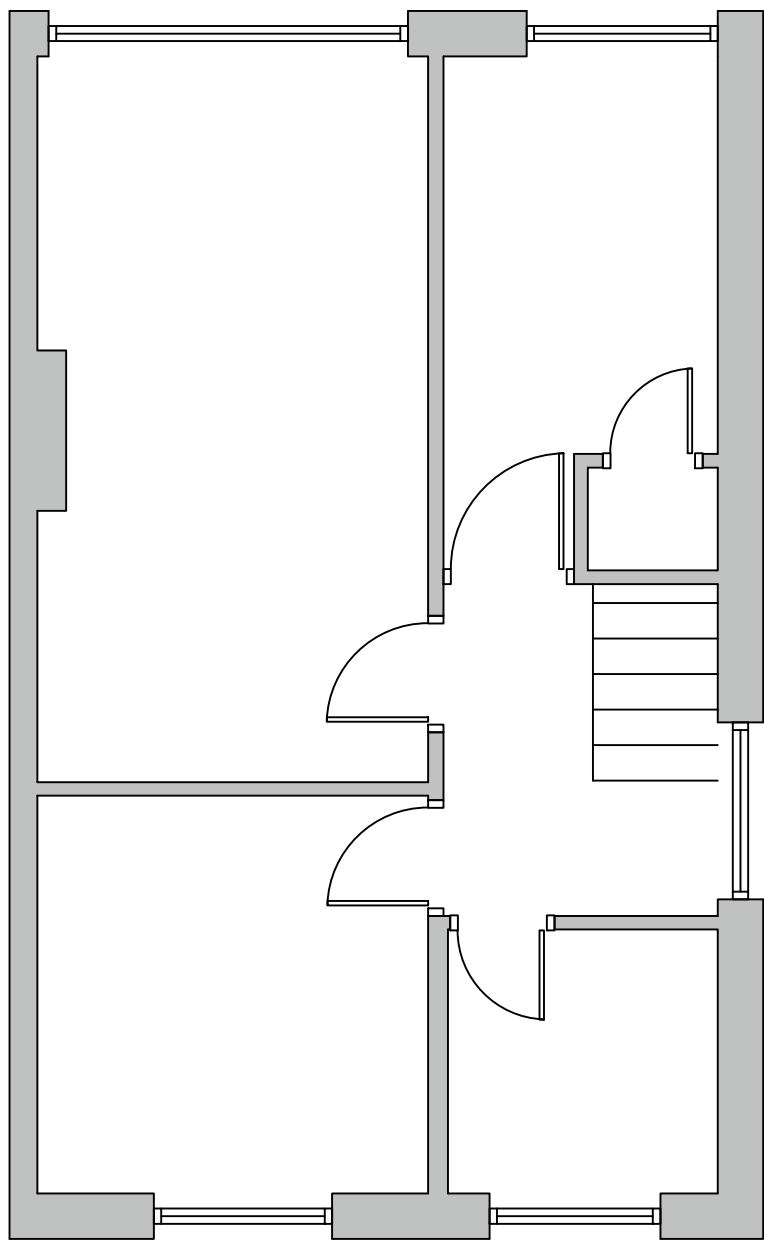


Existing First Floor Plan
1:50 Scale @ A1

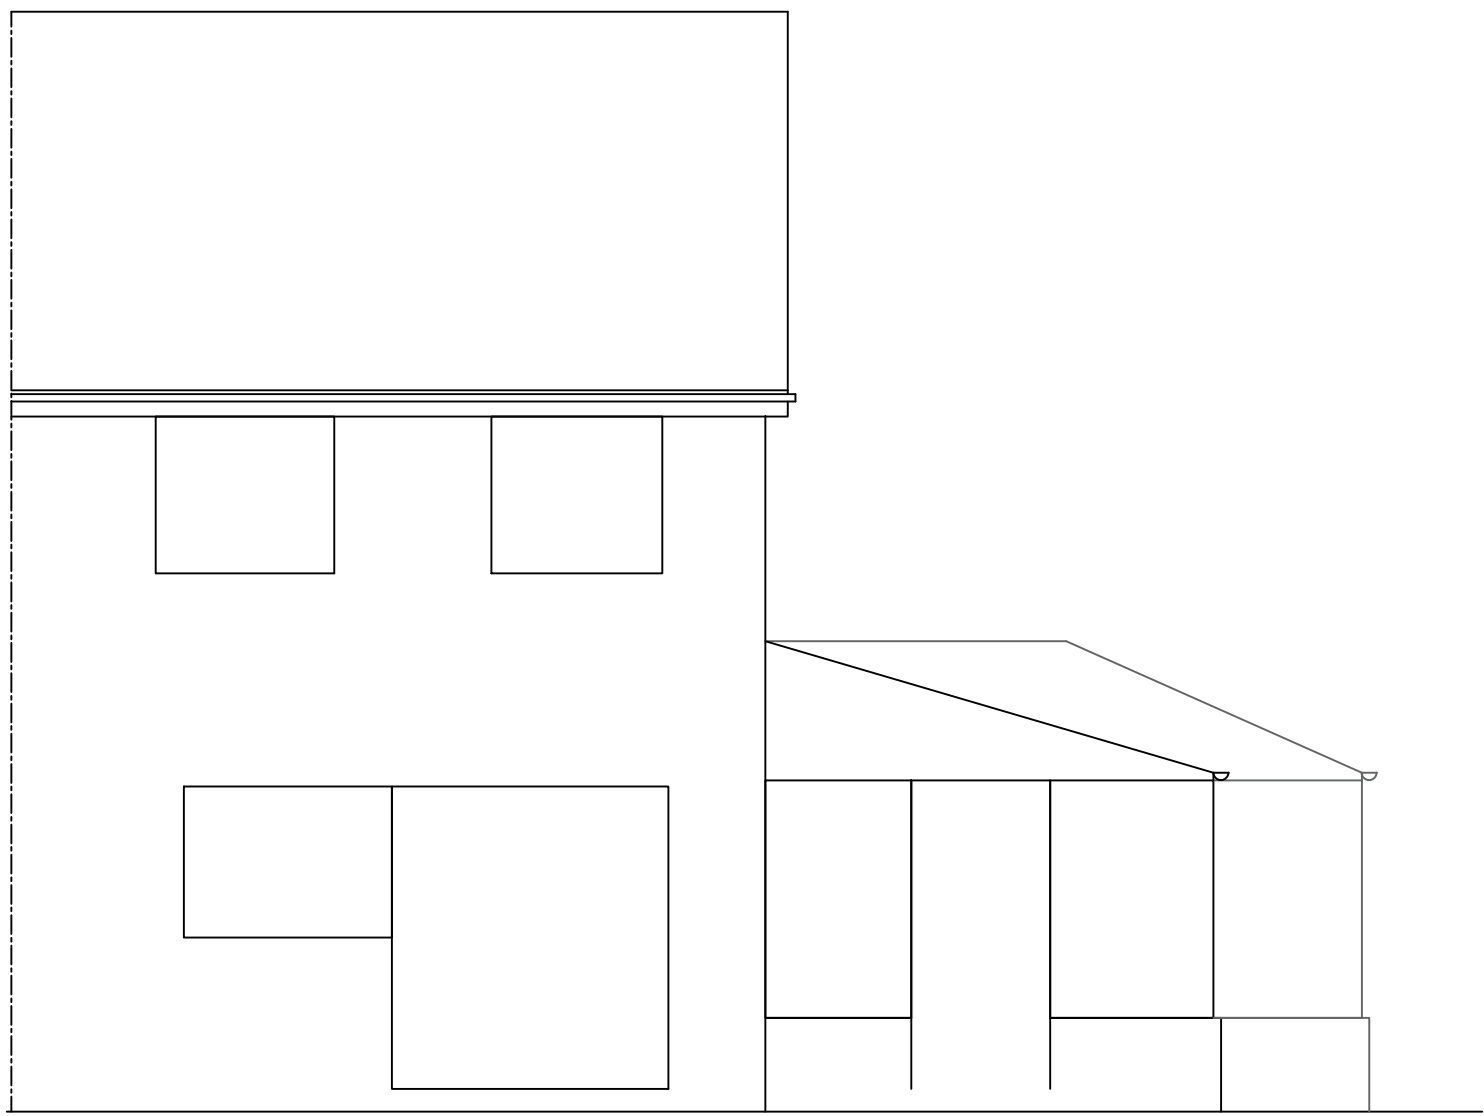

Existing Rear / North-East Elevation
1:50 Scale @ A1

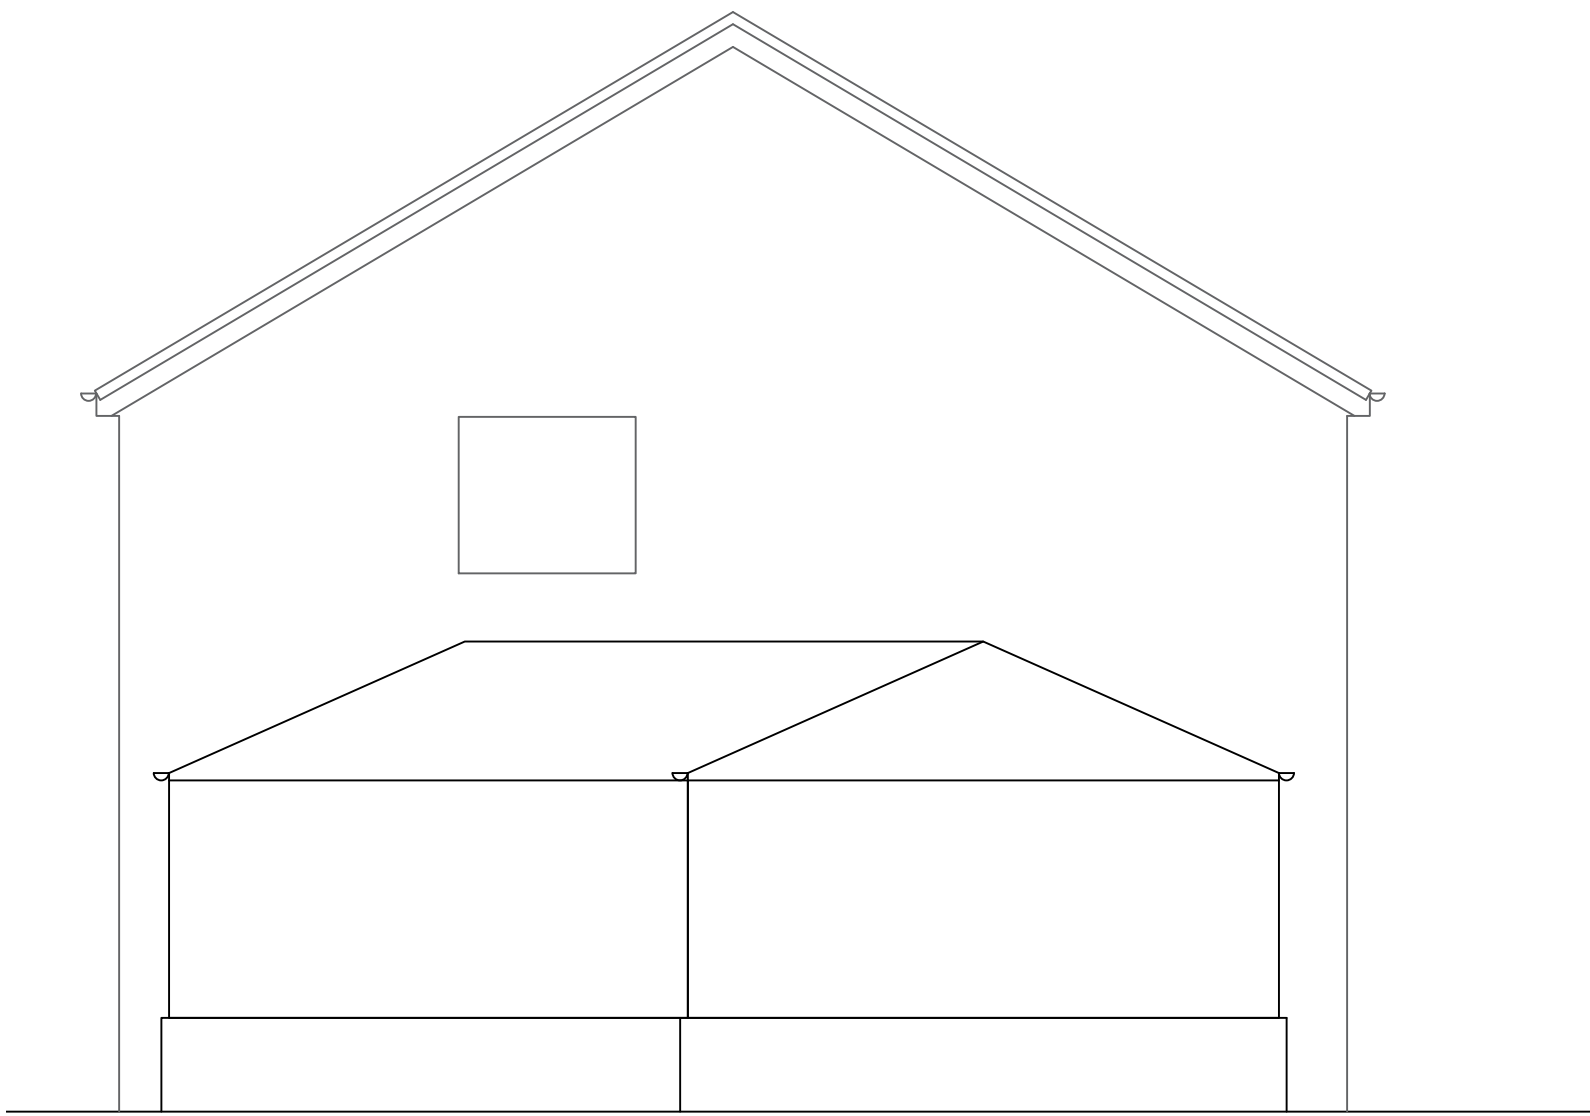

Existing Side / North-West Elevation
1:50 Scale @ A1

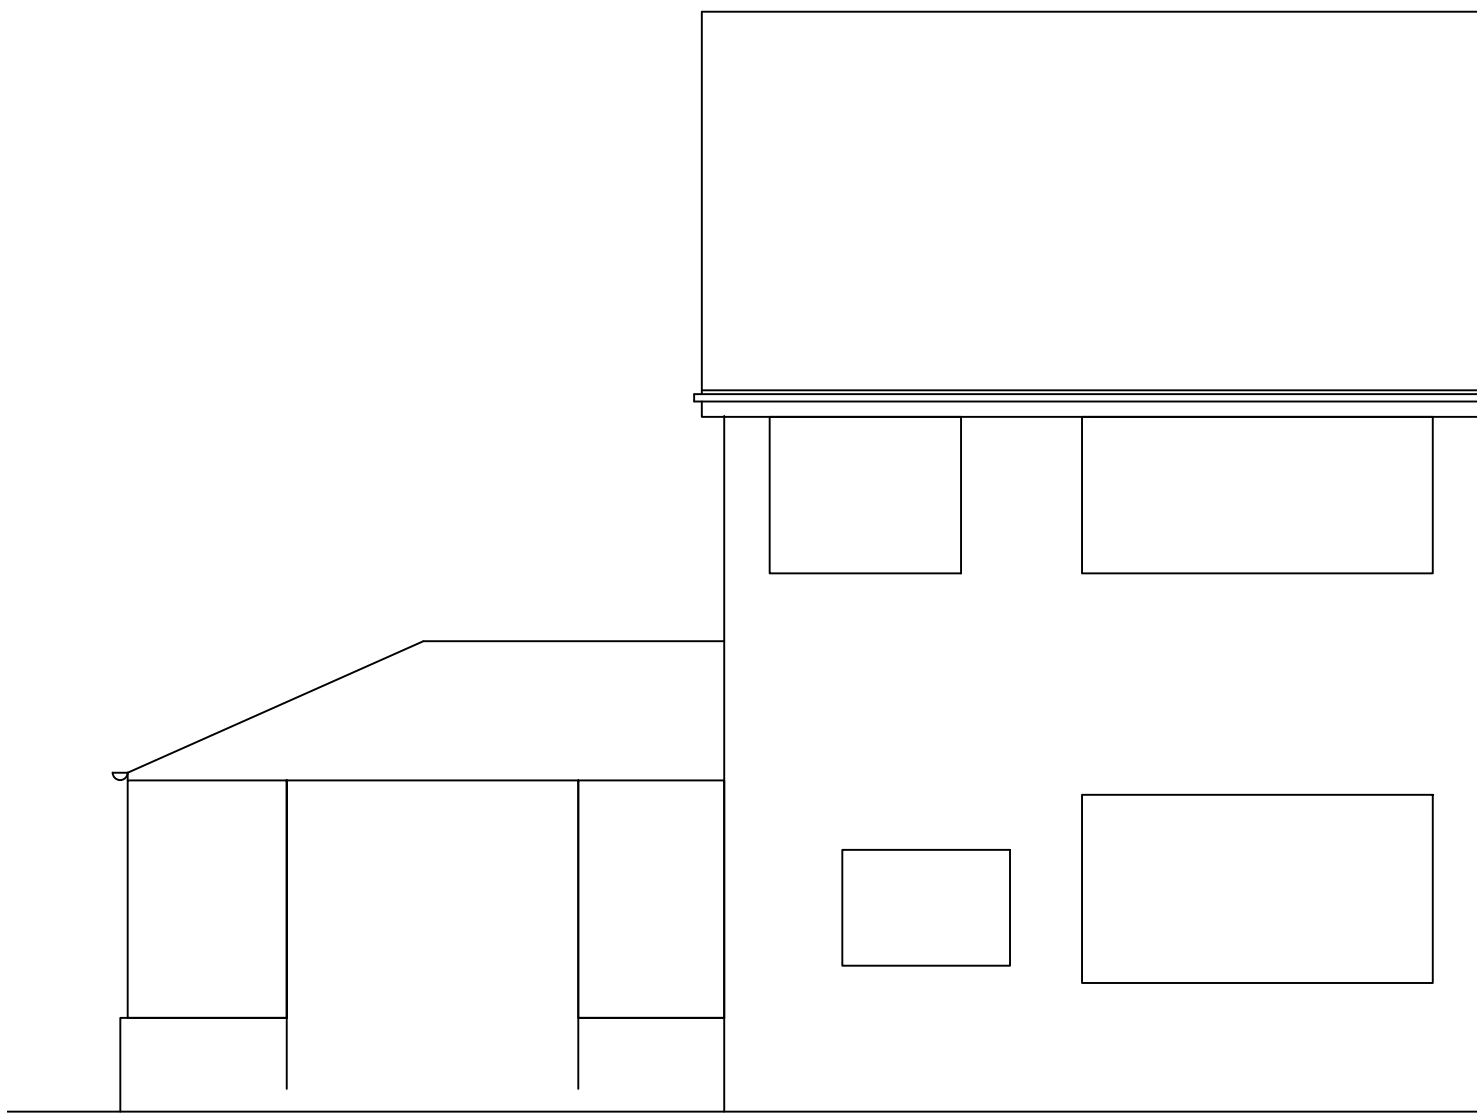

Existing Front / South-West Elevation
1:50 Scale @ A1

ATX

Building Design

Architecture & Interior Design

PROJECT :

Two Storey Side Extension at,
34 Avon rd OL10 4RW.
Mr M Whitehead.

DRAWING TITLE :

Existing Plans and Elevations

SCALE :

1:50 @ A1

DRAWN BY :

JL

DATE :

05.2025

DWG N° :

001

REVISION :

-

CHECKED :

Mobile: 07557919149
Email: abbuildingdesign@gmail.com