


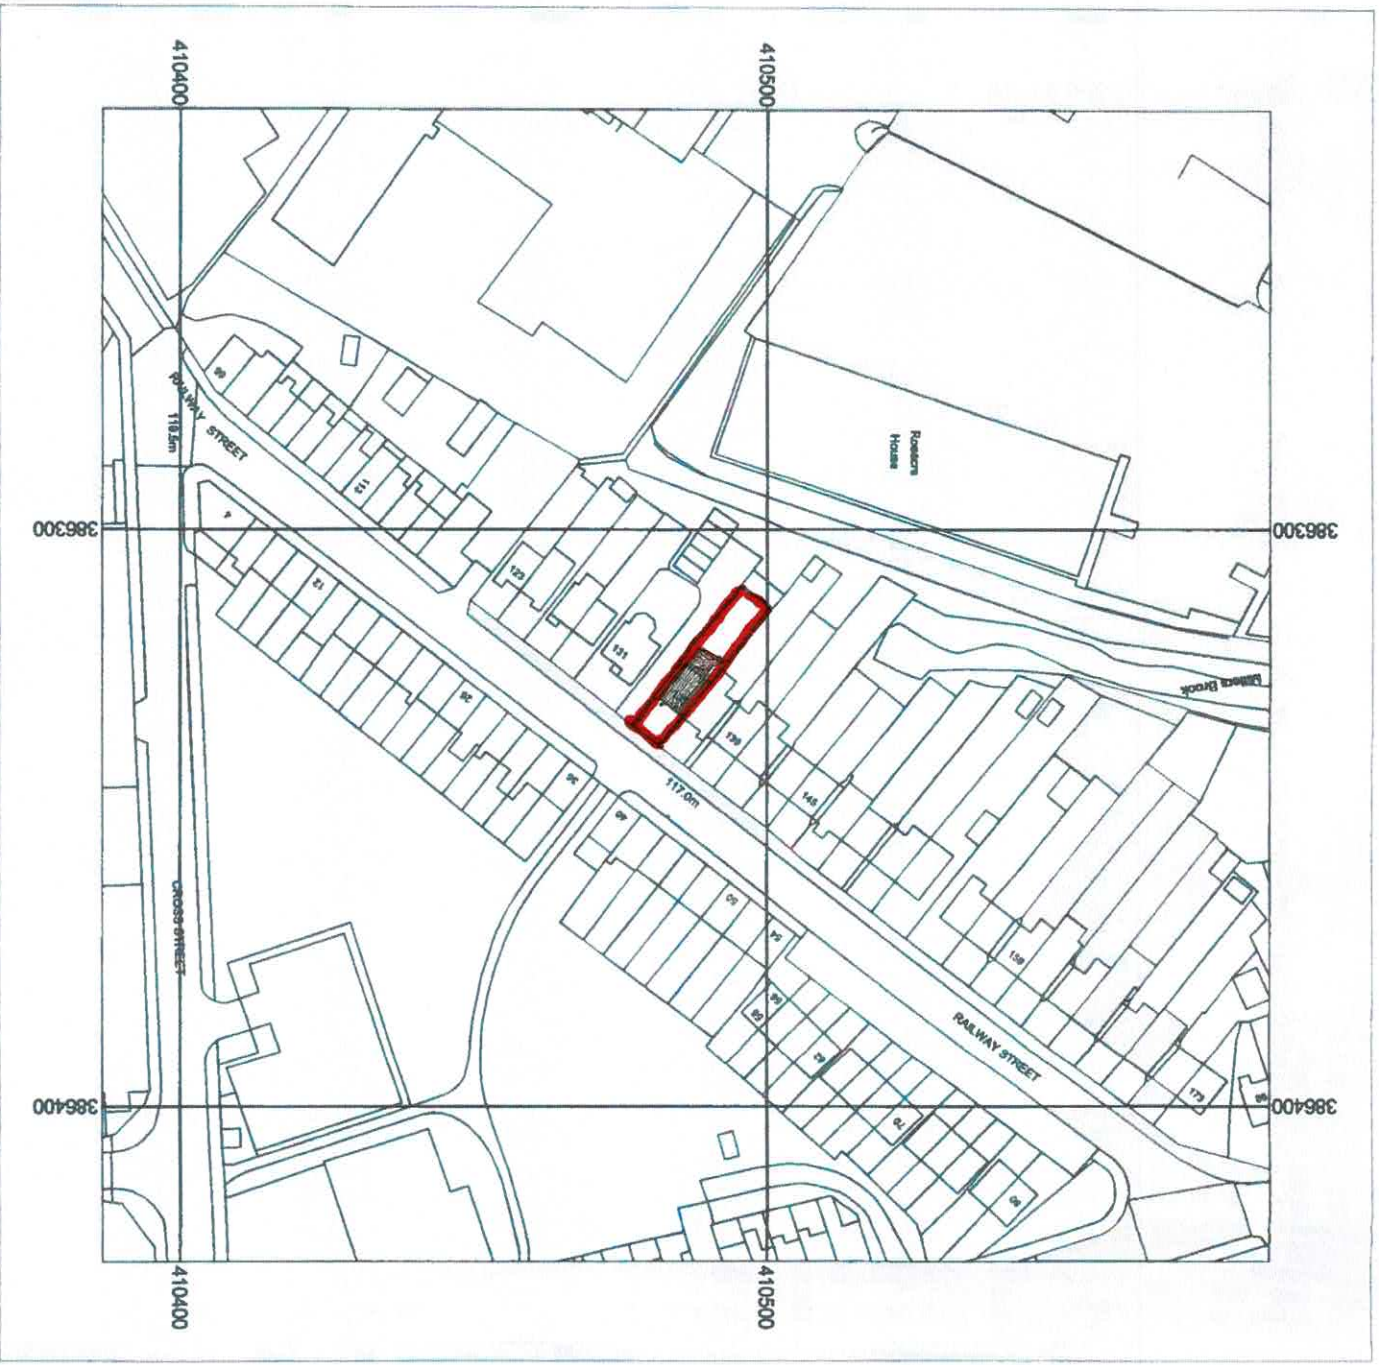

0 5 10 20 30 40 50
Metres
Scale: 1:1250

135 RAILWAY STREET OL10 1NU




Supplied by:
License number:
Product:
Serial number:

Entwistle Thorpe
100031961
100032017
1809268

Plot centre co-ordinates:
Download file:
Project name:

386328,410486
S HAGUE.zip
S SMITH

00289

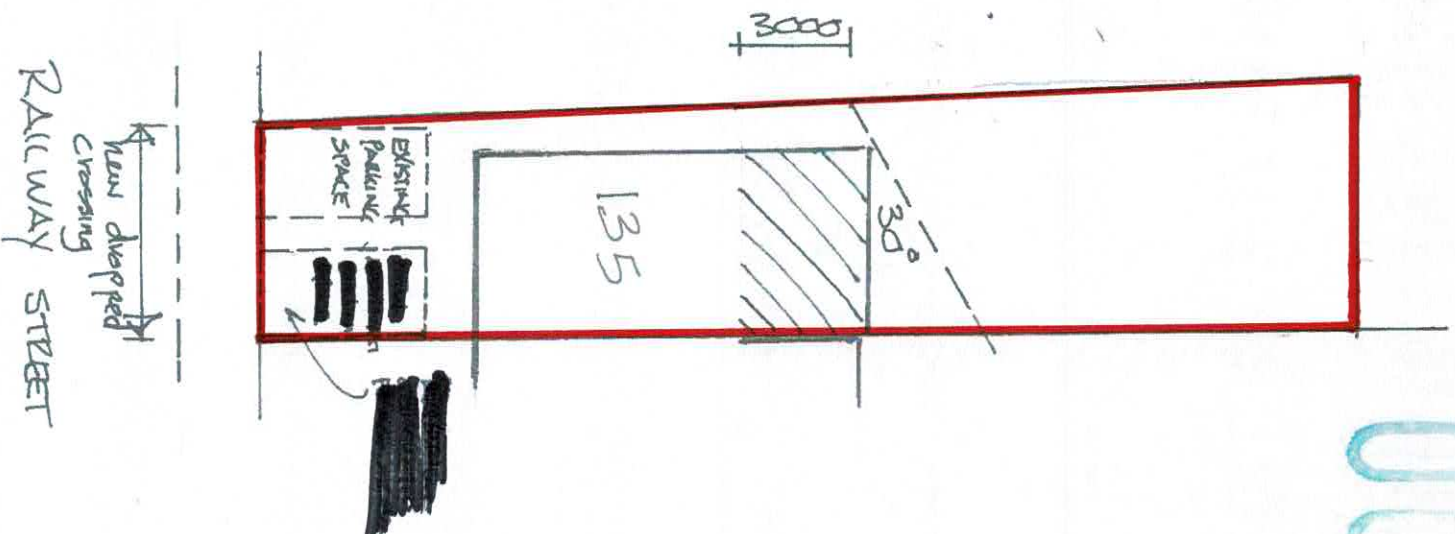

SITE PLAN 1:200