


EXISTING: ELEVATIONS

Royds Arms, 158 Rooley Moor Road, Rochdale, OL12 7DQ

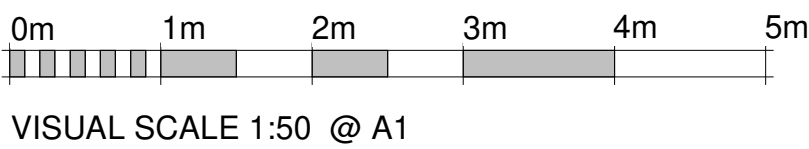

SOUTH ELEVATION

EAST ELEVATION



NORTH ELEVATION

WEST ELEVATION

Rev	04/10/24	DS	
Date		Dm	Revision
Project: Royds Arms, 158 Rooley Moor Road, Rochdale, OL12 7DQ			
Title: EXISTING ELEVATIONS			
Client: Bidwell Ventures UK Ltd			
Issue: PLANNING APPLICATION		Scale: 1 : 50	
		Paper: A1	
Drawing Number	Rev	Date:	13/12/2024 13:04:24
RA - 002	A	Drawn: DS	
		Check: DS	