
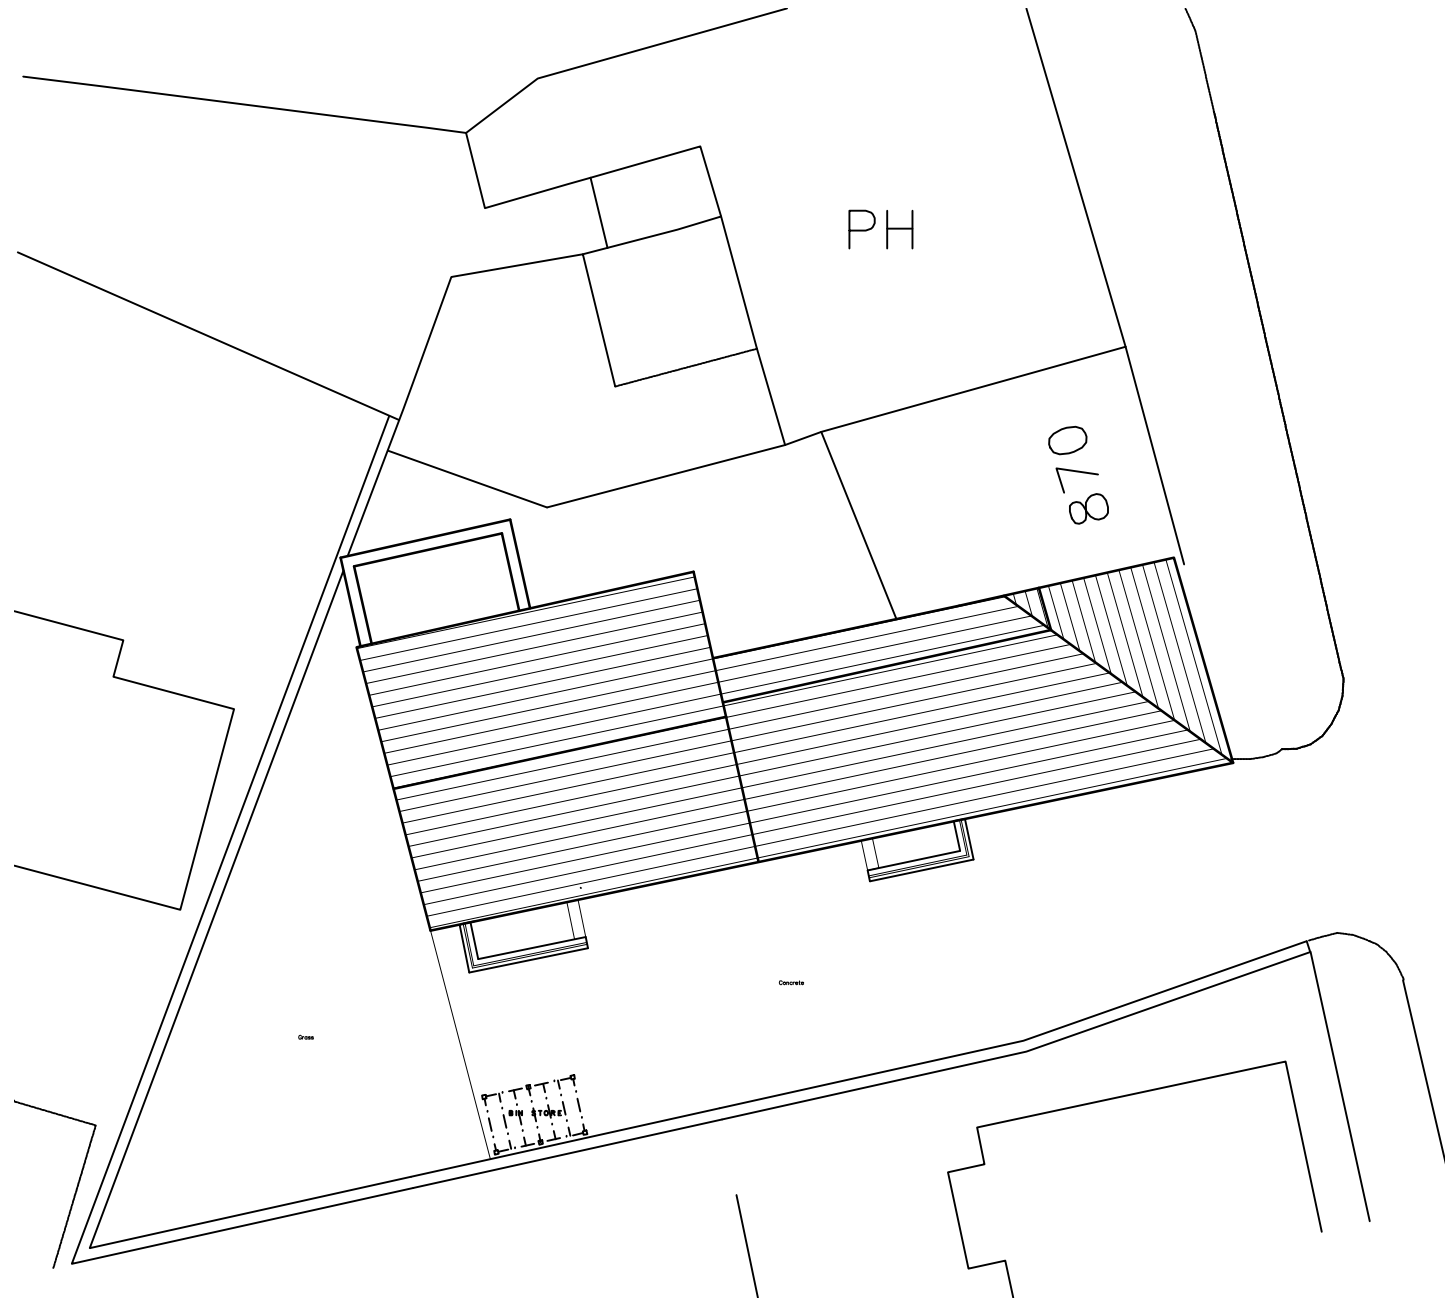


SITE PLAN AS PROPOSED

 


HADAS
ARCHITECTURAL & CGI
Enquires@hadas-architectural.co.uk
0161 870 2306

A	Following LA requirements	JW	22-7-25
Rev	Description	By	Date
HADAS ARCHITECTURAL ARCHITECTURAL DESIGN 769 Rochdale Road, Slattocs, Middleton, Manchester M24 2RA			
Smith's Bakery, 872 Manchester Road, Castleton, Rochdale OL11 2SP PROPOSED ELEVATIONS			
DRAWN	JW	DATE	10-12-24
SCALE	1:200 @A3	REV.	A
		DRAWING NO. 2503-303A	