

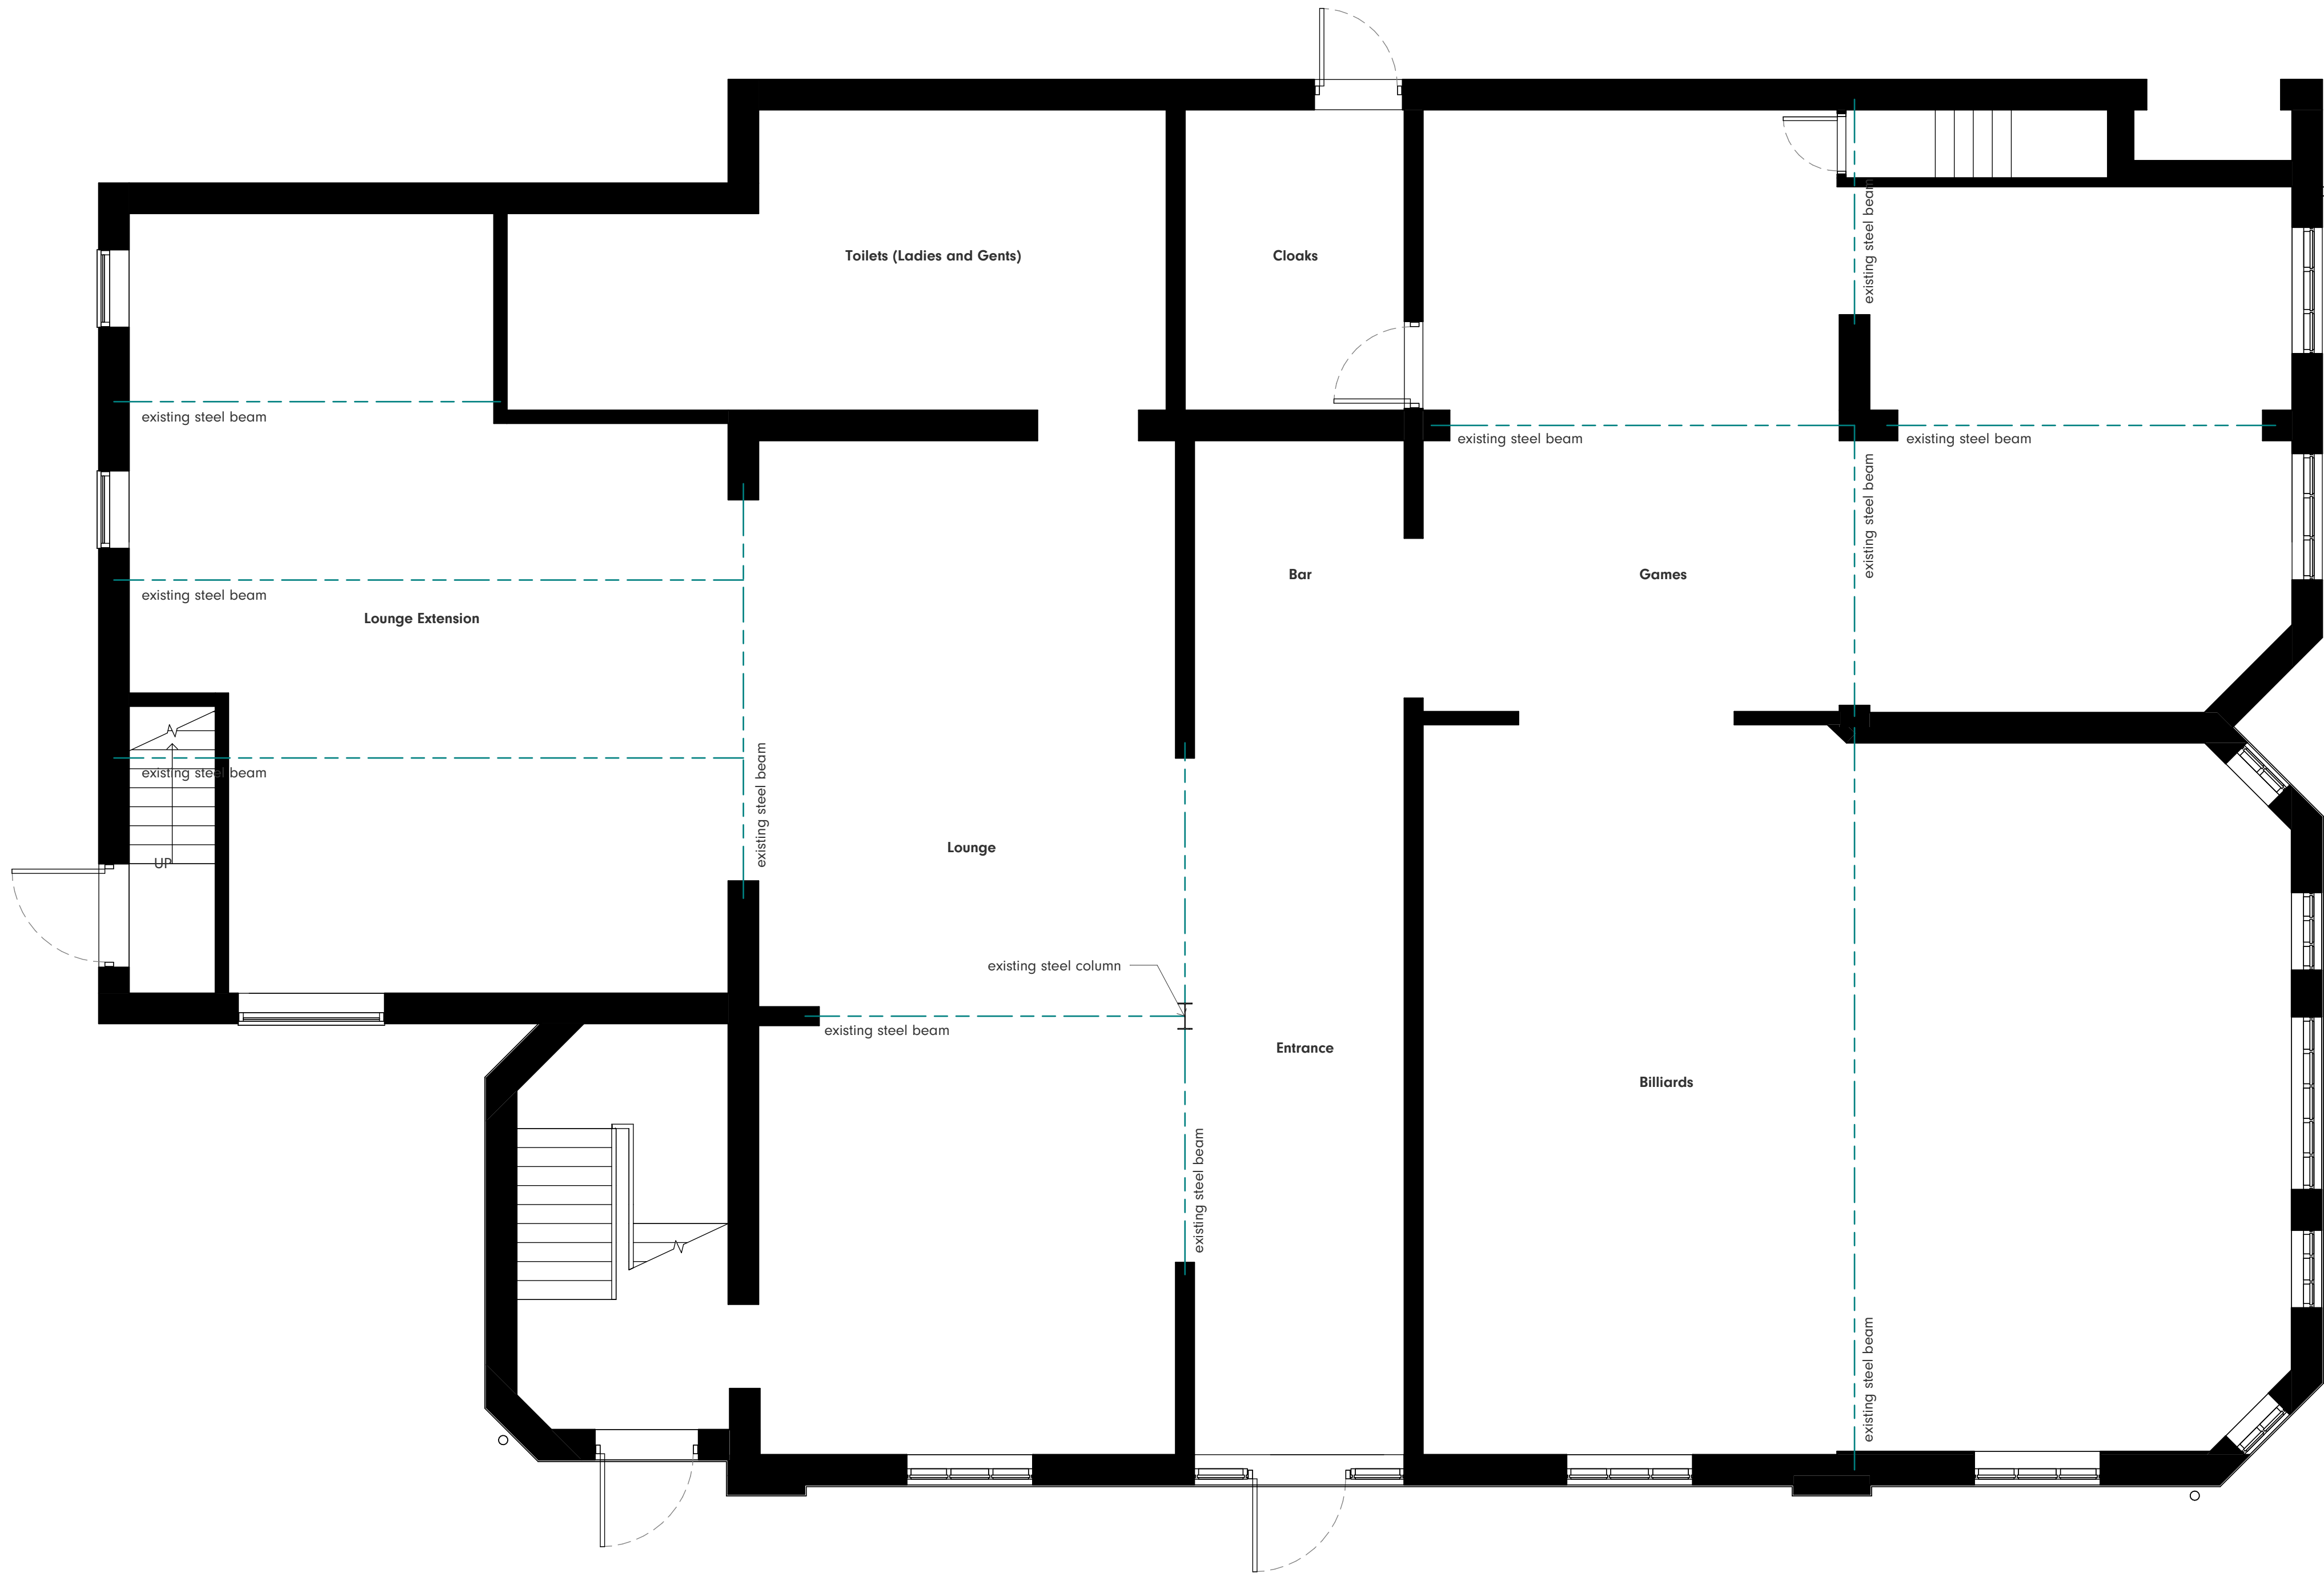


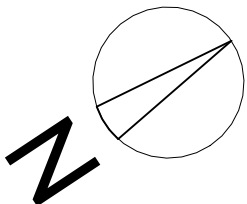

Existing Ground Floor Plan

1 : 50

 

Status

PLANNING

| Ref | Hazard Identification |  Date |
|-----|-----------------------|------------------------------------------------------------------------------------------|
|     |                       |                                                                                          |
|     |                       |                                                                                          |
| P1  | PLANNING PACK         | PS 11.03.2025                                                                            |
| Ref | Revision              | By Date                                                                                  |

This drawing is © Architecture Unknown Limited and is not to be copied, reproduced or re-distributed either in whole or in part without the prior written permission of the originator.

The originator shall have no responsibility for any liability, loss, cost, damage or expense arising from or relating to any use of this document other than for its intended purpose on this project.

This drawing shall be read in conjunction with all other relevant drawings, specifications and associated documentation. Any discrepancies, errors or omissions are to be reported to the originator before proceeding with work.

All dimensions are to be checked on site by the contractor prior to proceeding with any work.

AU?

The Courtyard, Royal Mill 17 Redhill St  
Manchester, M4 5BA  
architectureunknown.co.uk  
info@architectureunknown.co.uk  
0789 401 2780

Sheet

EXISTING FLOOR PLANS (SHEET 1 OF 2)

Client

MOHAMMED SULEMAN

Project

FORMER MIDDLETON C.C., 77 LONG STREET

|                   |                           |             |
|-------------------|---------------------------|-------------|
| Drawn by:<br>PS   | Date:<br>MARCH 2025       | Size:<br>A1 |
| Checked by:<br>AU | Date:<br>MARCH 2025       |             |
| Scale:<br>1 : 50  | Drawing no.<br>23.150.301 | Rev:<br>P1  |