

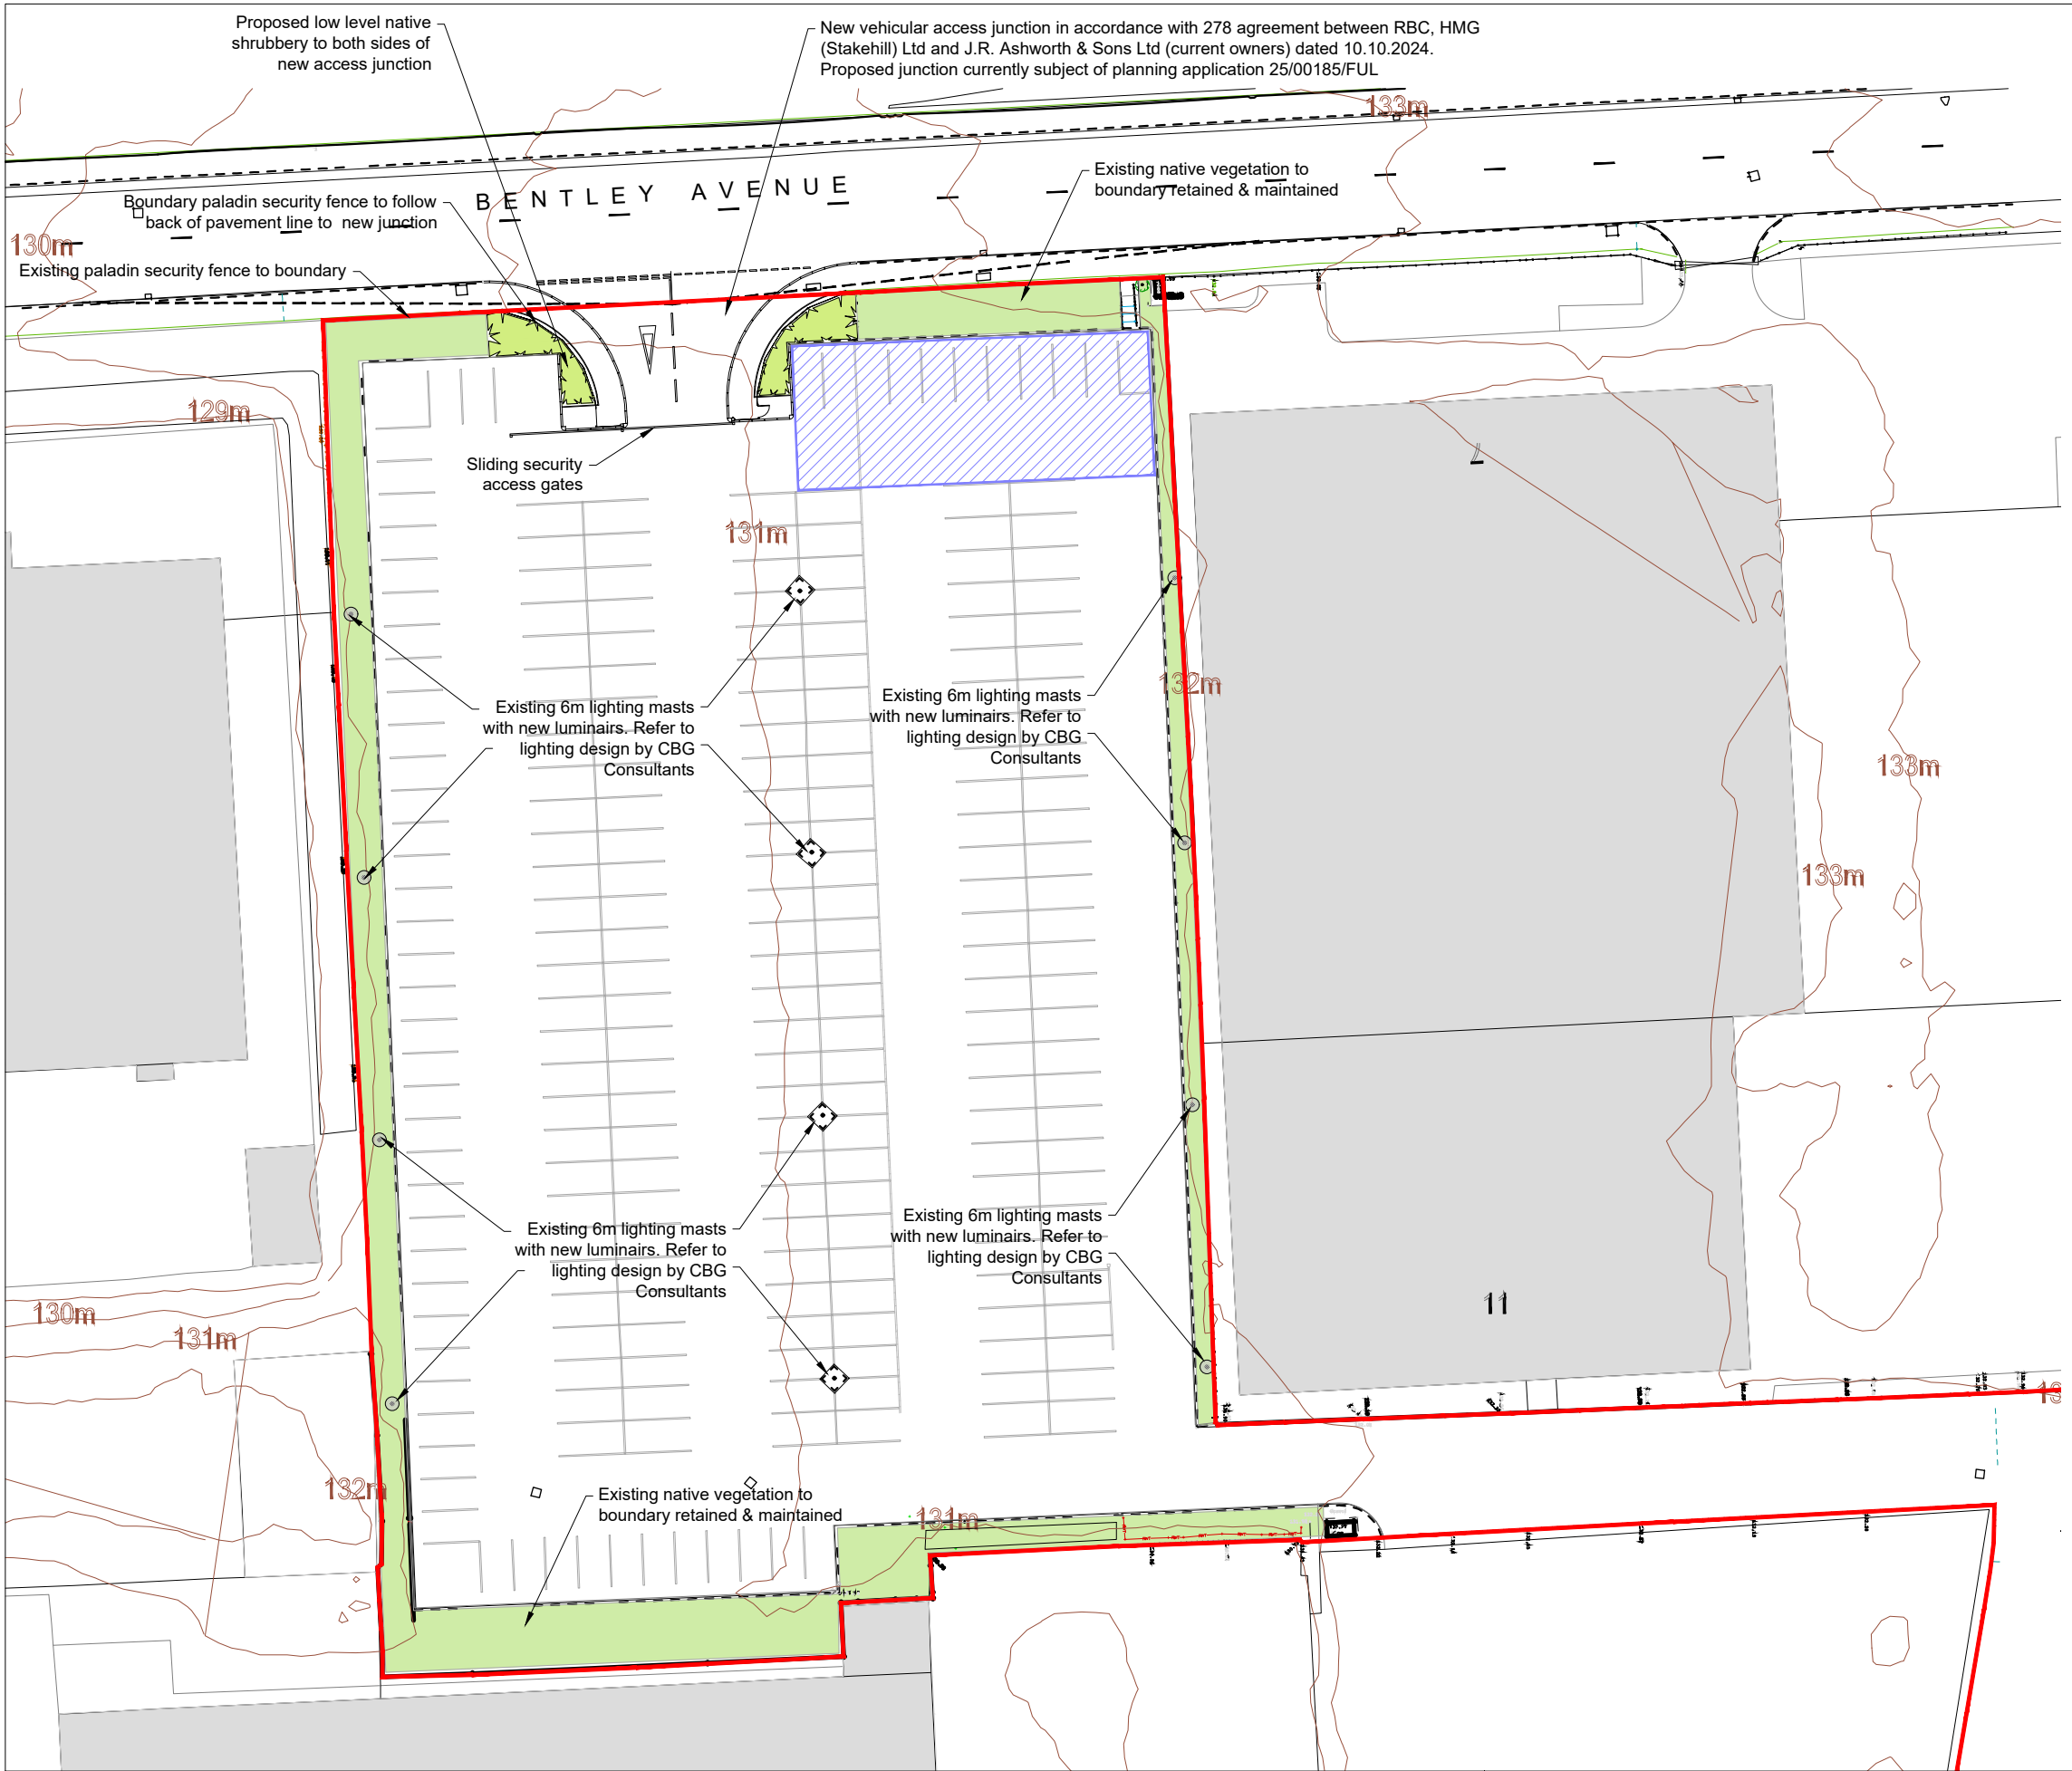


 

LEGEND

- Application boundary for change of use consented application 22/01193/FUL
- Staff and visitor parking. The remaining car park will be used for the storage of the vehicle fleet

 

Revisions		
Rev -	24/09/25	Draft Issue - Planning Condition Discharge
Rev A	25/09/25	Initial Issue - Planning Condition Discharge

CLIENT				
J R Ashworth and Sons Ltd t/as Rentruck				
PROJECT				
Car Park off Bentley Avenue, Stakehill, Middelton				
DRAWING TITLE				
Proposed site plan				
SCALE	DATE OF ORIGIN	PROJECT No.	DRAWING No.	REVISION
1:500 @ A3	24.09.25	730	AP007	A