


TWINEG

15

13



EXISTING SITE PLAN SCALE 1:200

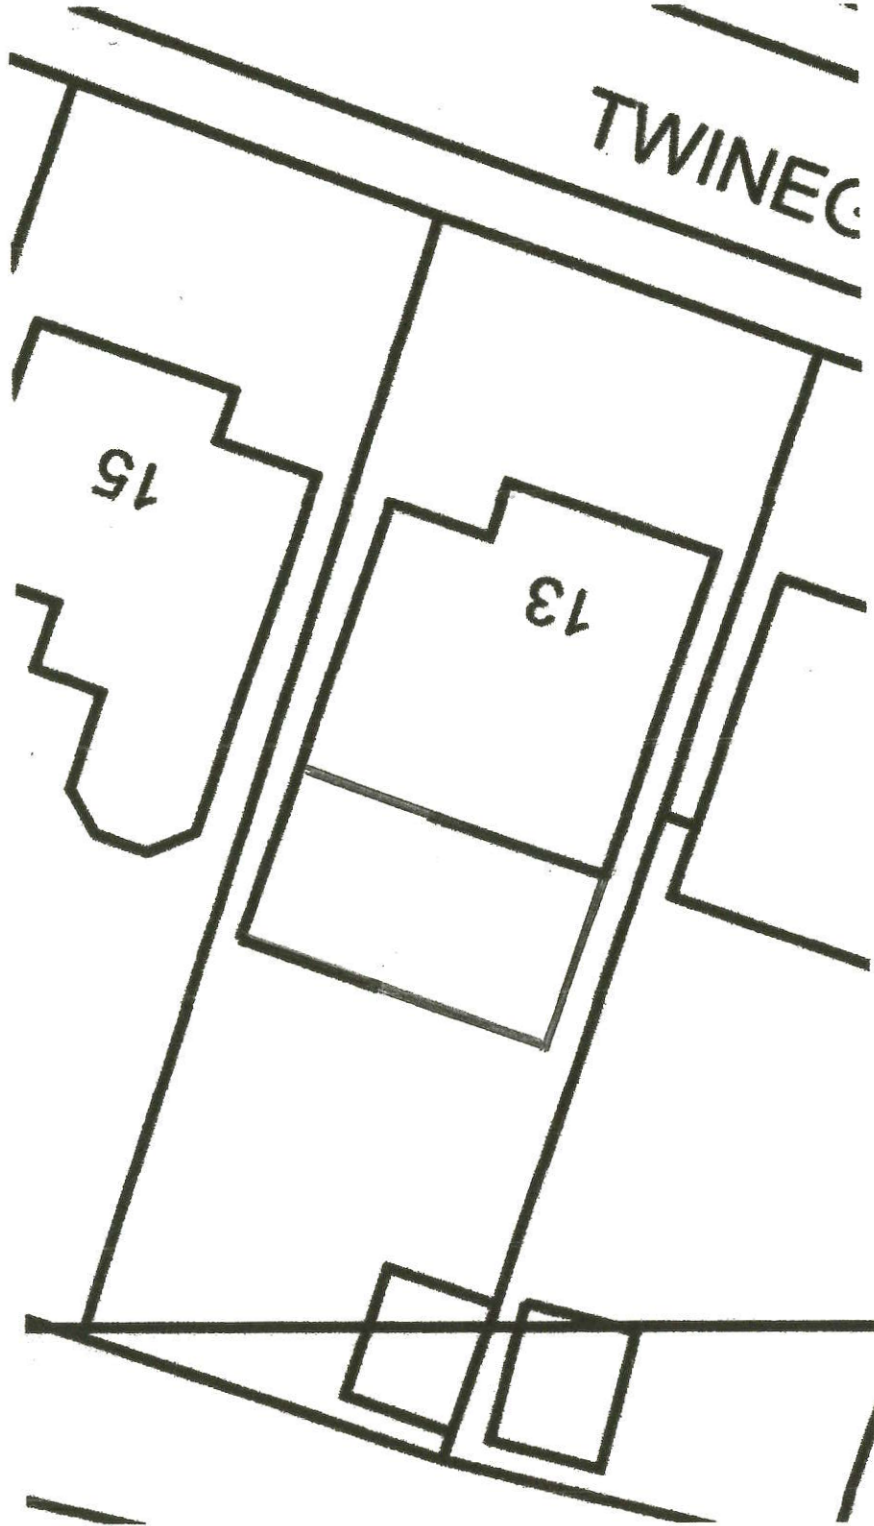

PROPOSED SITE PLAN SCALE 1:200