




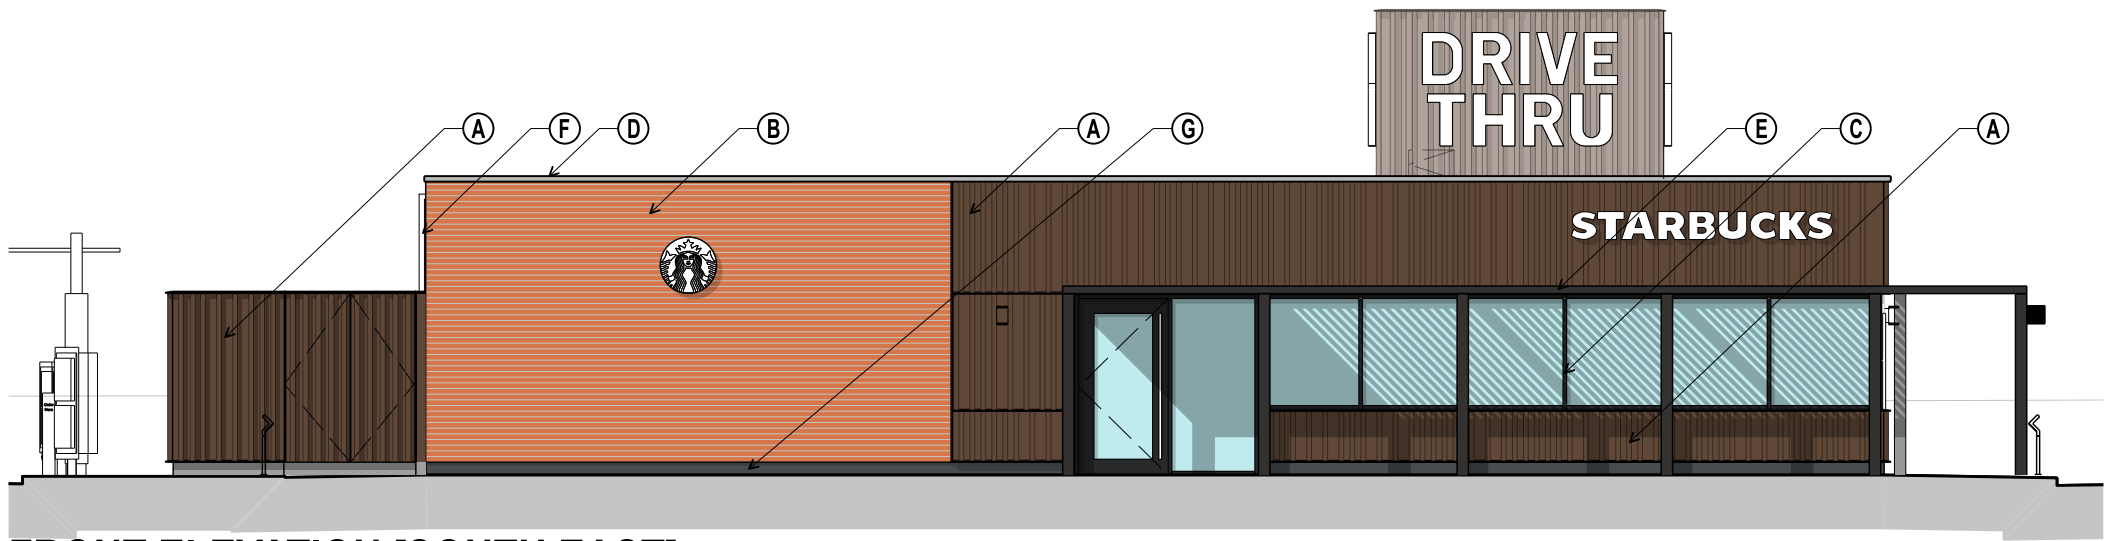


FRONT ELEVATION [SOUTH EAST]

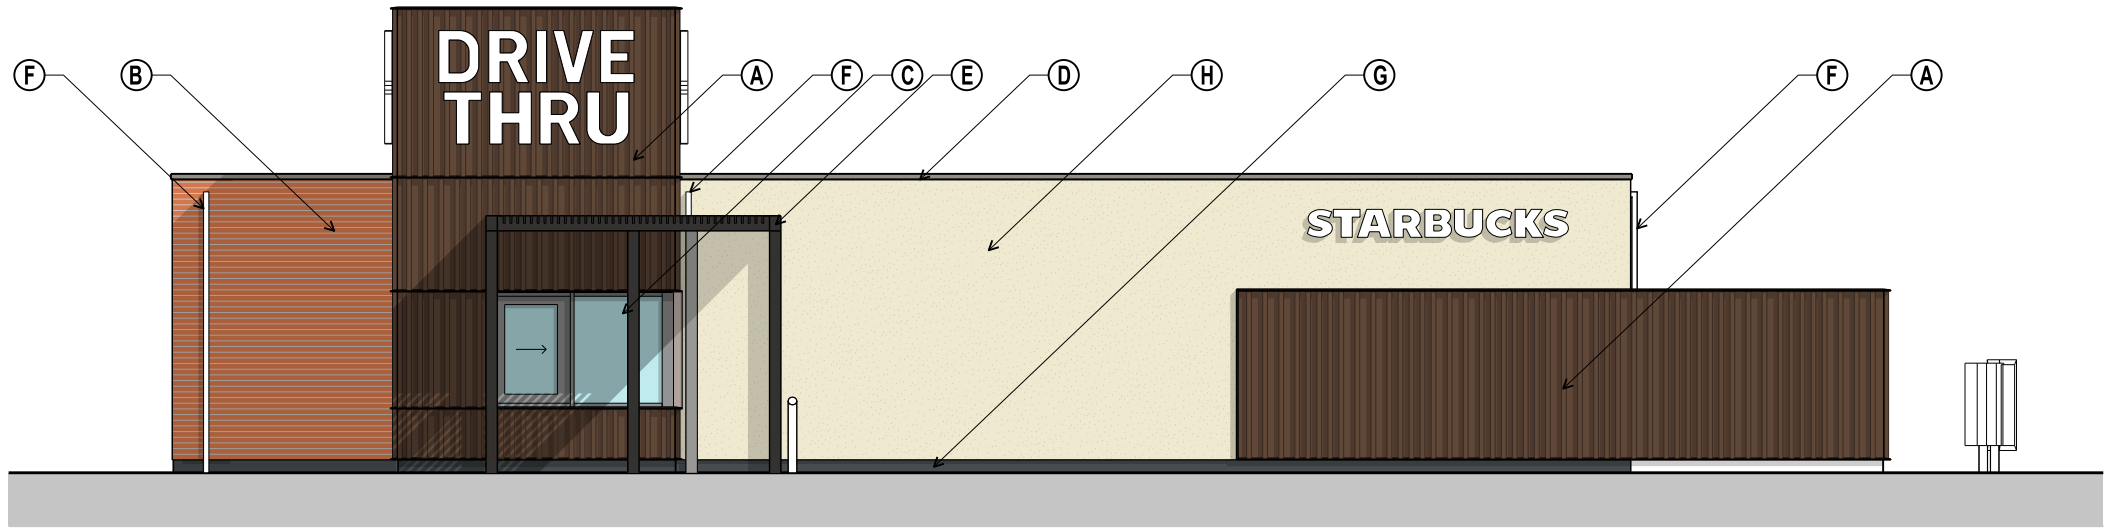


REAR ELEVATION [NORTH WEST]

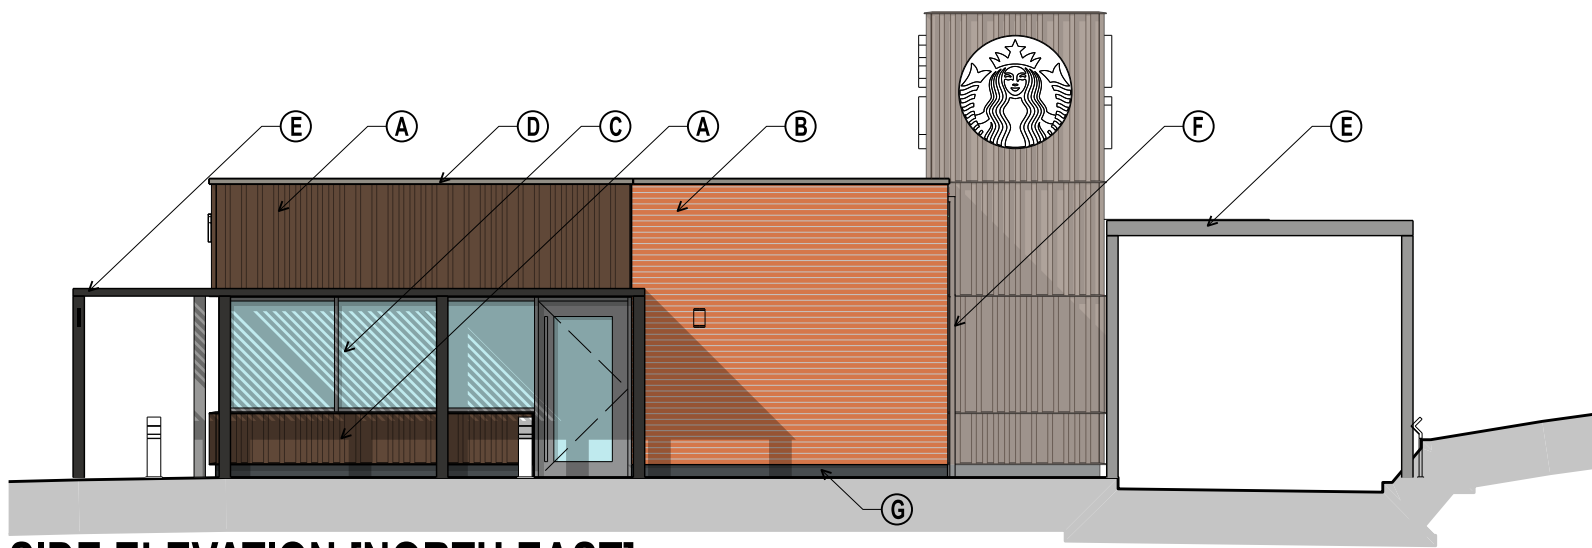

SIDE ELEVATION [NORTH EAST]

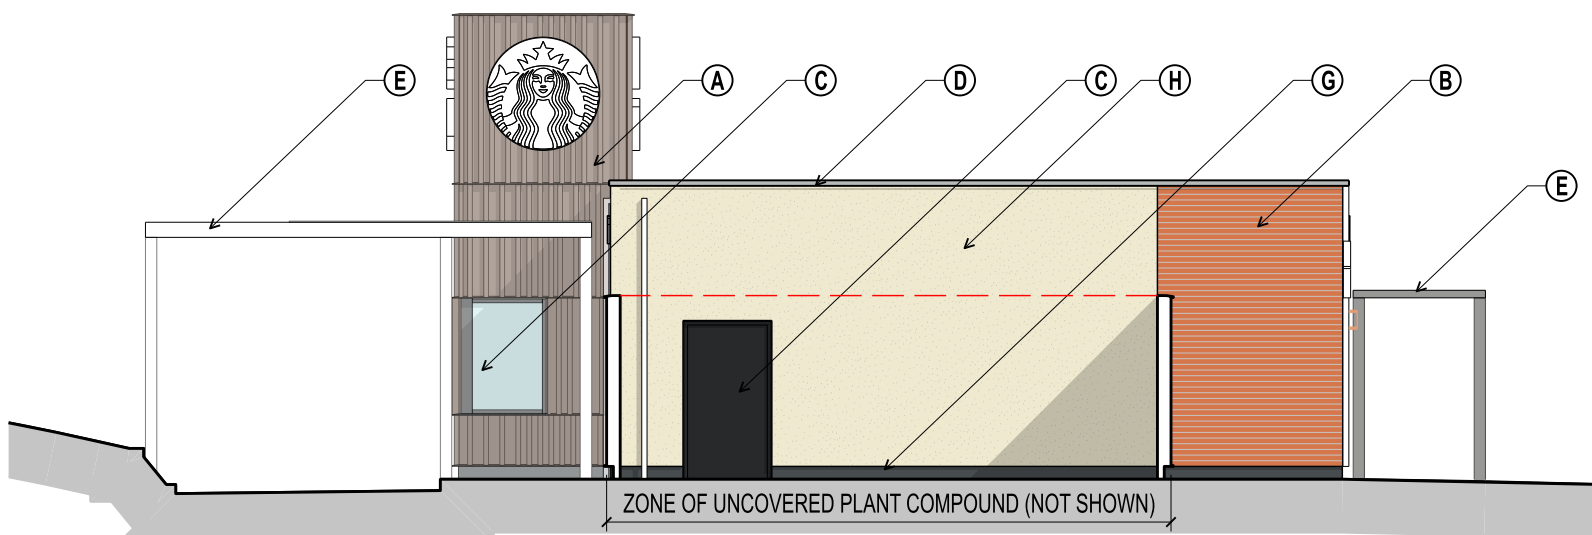


SIDE ELEVATION [SOUTH WEST]
EXCLUDING YARD WALL

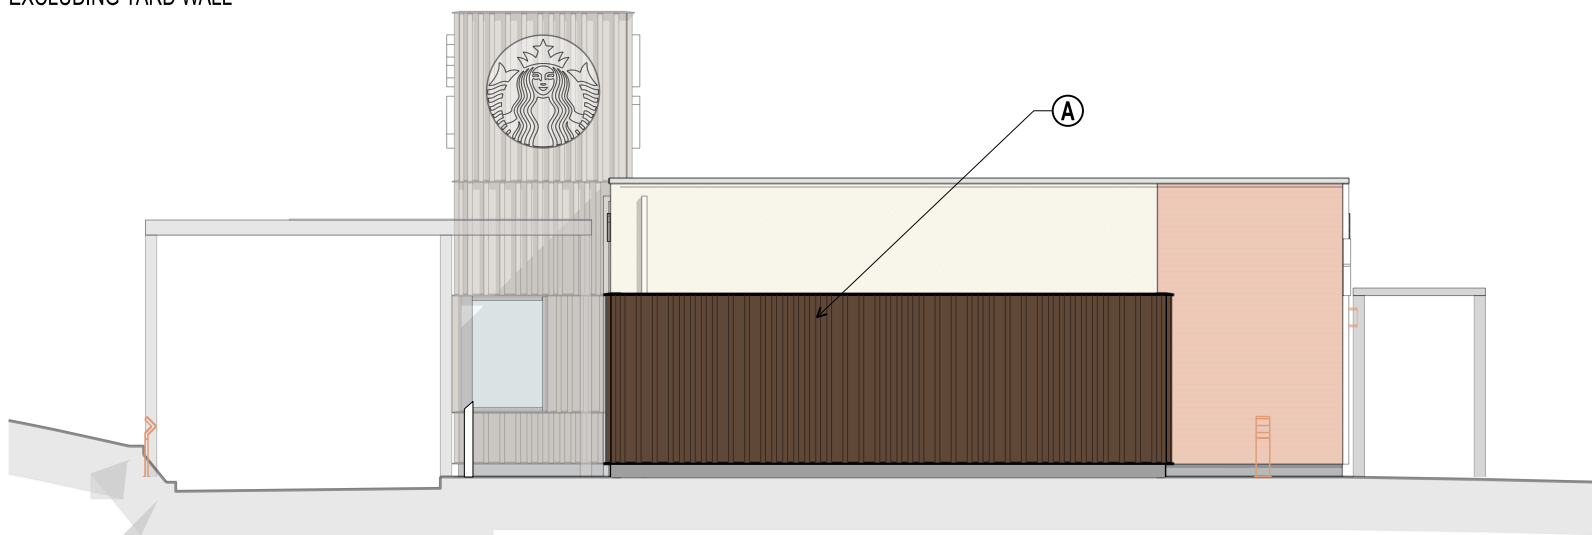

SIDE ELEVATION [SOUTH WEST]
INCLUDING YARD WALL

SCALE 1:100

 

NOTES

SIGNAGE SHOWN IS INDICATIVE ONLY AND SUBJECT TO A SEPERATE APPLICATION FOR ADVERTISEMENT CONSENT.

SHADOWS SHOWN ARE ARE FOR GRAPHIC REPRESENTATION ONLY.

- (A) TIMBER FEATURE CLADDING
TIMBER BATTENS ON ENGINEERED TIMBER BACKING
COLOUR: STAINED WOODTEX AQUA CLASSIC T8017
- (B) FACING BRICKWORK
COLOUR: RED SMOOTH TEXTURED
SHG ZENITH ZS017
- (C) PPC ALUMINIUM GLAZING & STEEL DELIVERY DOOR
COLOUR: RAL9011 SATIN
- (D) PPC ALUMINIUM FLASHINGS
COLOUR: RAL7030 SATIN
- (E) FREE-STANDING TIMBER PERGOLA
COLOUR: STAINED WOODTEX AQUA CLASSIC T8040
- (F) RAINWATER PIPE
COLOUR: RAL7030 SATIN
- (G) BRICK PLINTH
COLOUR: BLUE ENGINEERING BRICK
WIENERBERGER STAFFORDSHIRE SMOOTH BLUE
- (H) THROUGH-COLOUR RENDER
COLOUR: BEIGE [K-REND SILICONE TC15 WHEATEN]

REV. DATE NOTES INIT.

CLIENT / PROJECT

GLENBROOK
ST. MARYS GATE
ROCHDALE

DRAWING TITLE
PROPOSED ELEVATIONS

STATUS
CONDITION DISCHARGE

DATE 07.02.23 DRAWN AJP SCALE @ A3 1:100

PROJECT NUMBER UNIT / BLOCK CI / SFB CODE TYPE & NUMBER REVISION LETTER

DRAWING NO. 11390 CD E01

Site Location Plans L GA Plans P Elevations E
Sections S Details D Prefix: Colour C

THE RATCLIFFE GROVES PARTNERSHIP

MANCHESTER
105 MANCHESTER ROAD
BURY LANCASHIRE BL9 0TD
T. 0161 797 6000 E. manchester@rgp.uk.com
www.rgp.uk.com

LONDON
19 BEDFORD ROW
LONDON WC1R 4EB
T. 020 7600 6666 E. london@rgp.uk.com

