


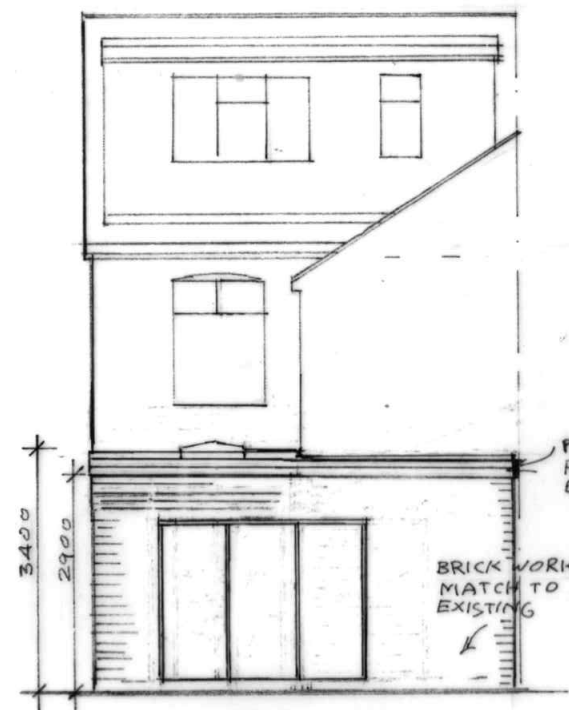


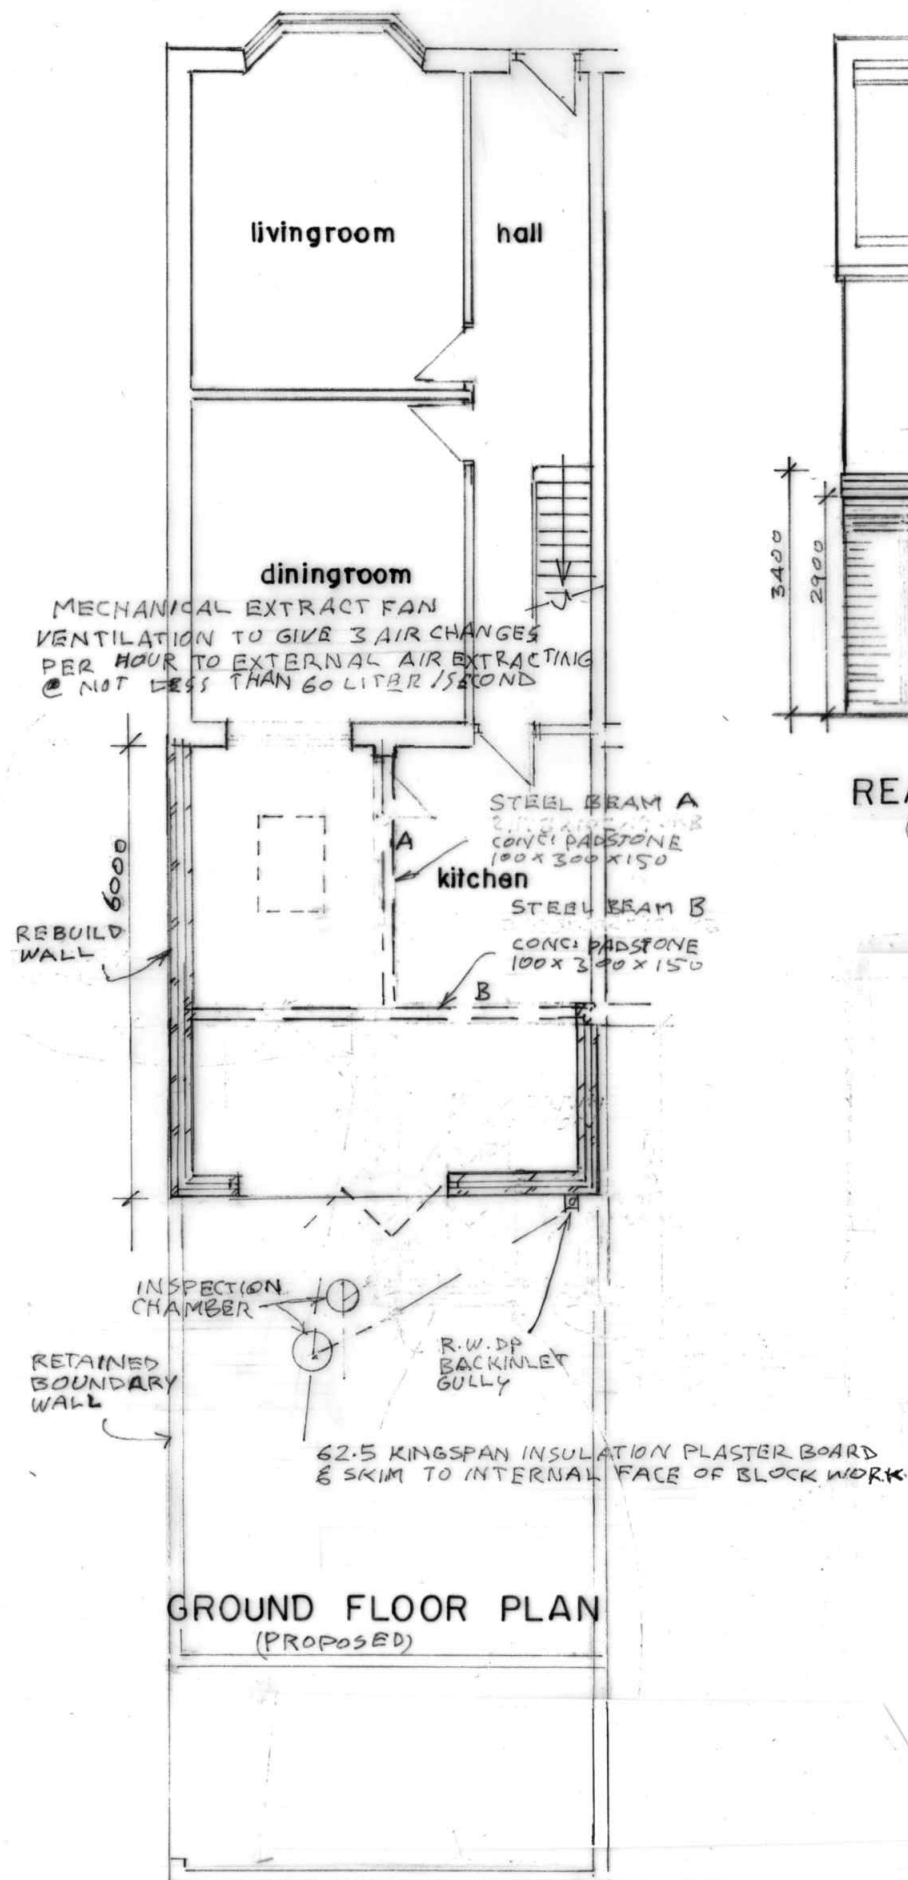

REAR ELEVATION
(PROPOSED)

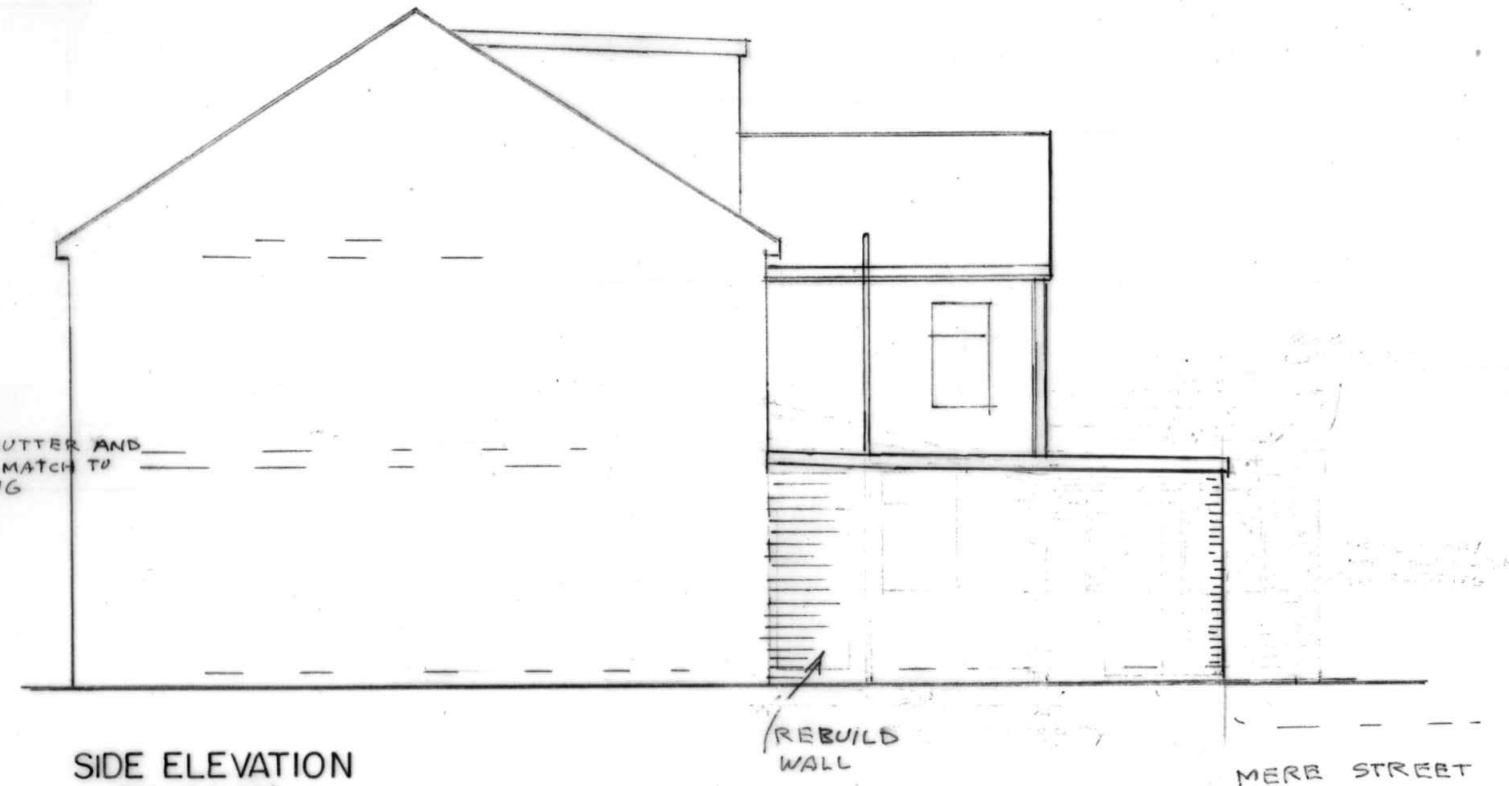

SIDE ELEVATION
(PROPOSED)

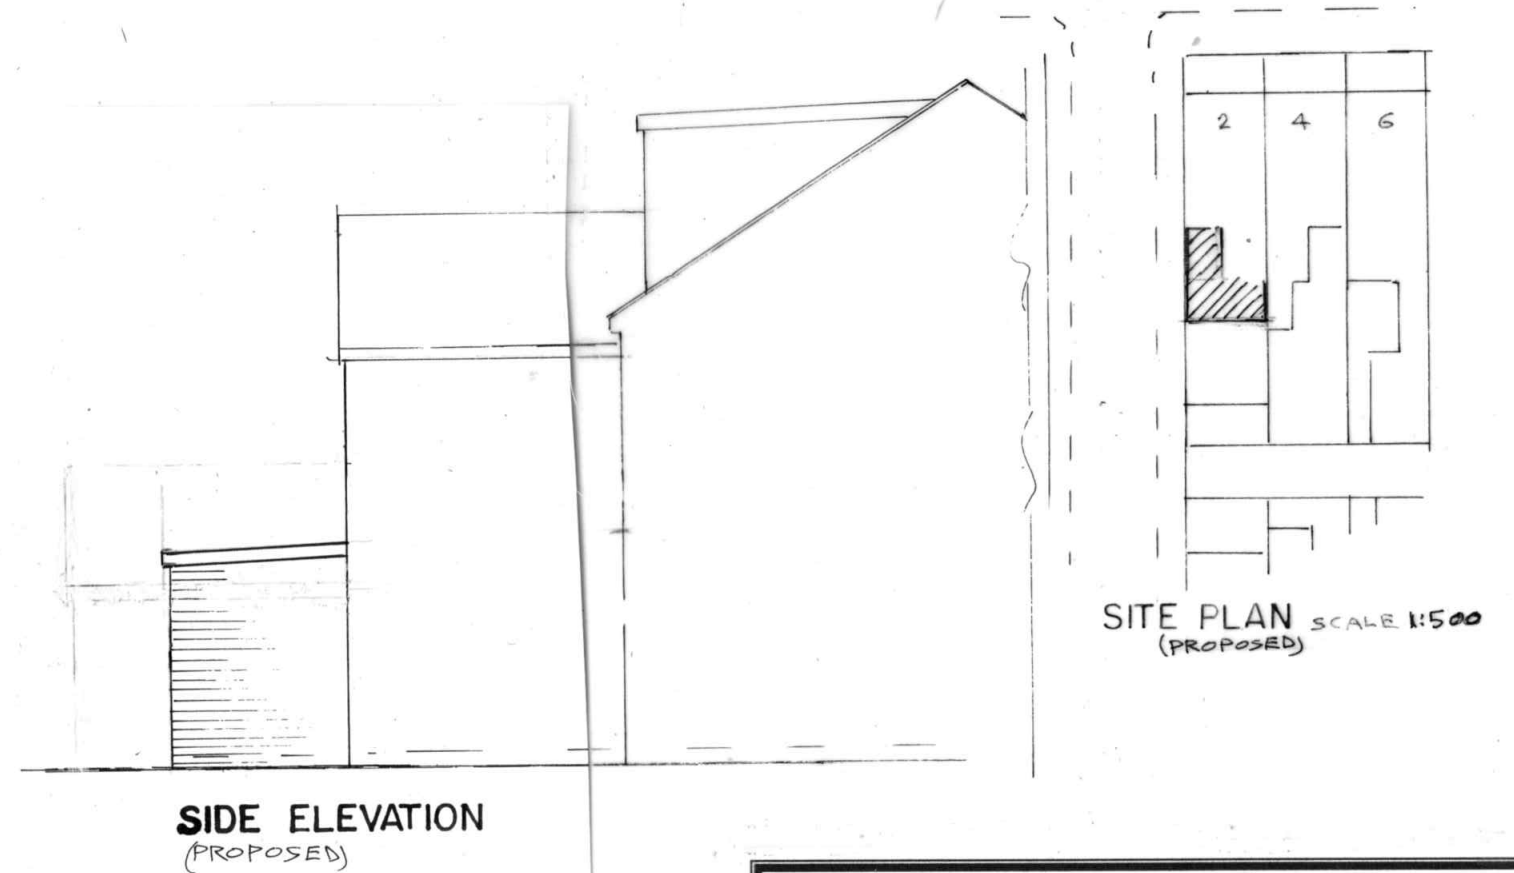

BUILDING DESIGN SERVICES		
M. FAROOQ		
6 Stock Close, Shawclough, Rochdale OL12 6BB		
Tel: 01706 712231 Mob: 07967605763		
PROPOSED SINGLE STOREY REAR EXTENSION AT		
2 MERE STREET ROCHDALE OL11 1HJ		
For: MR SHAHZAD AKHTAR		
Plan	Scale 1:100	A1989/2
Elevation	Scale 1:100	