





Existing Front Elevation
Scale 1:100



Existing Rear Elevation
Scale 1:100

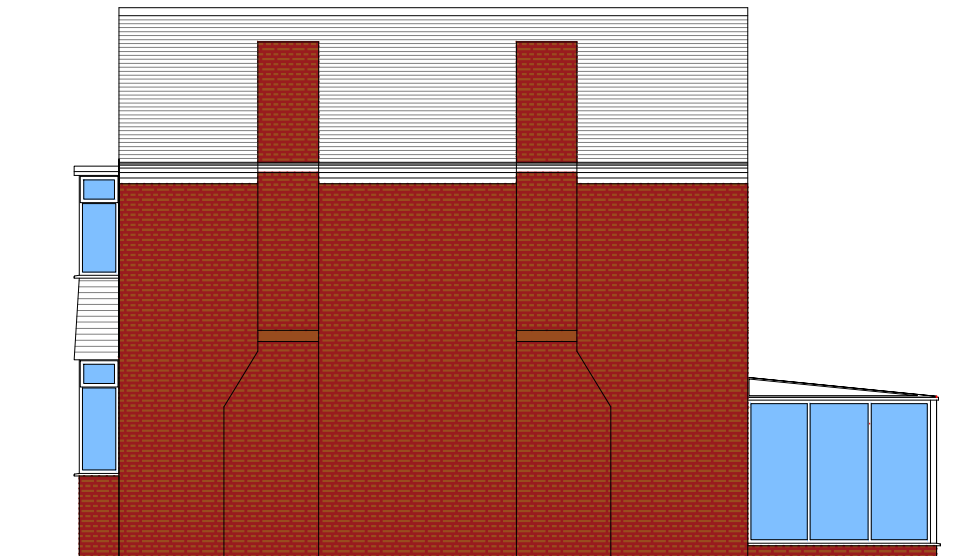

Existing Side Elevation
Scale 1:100

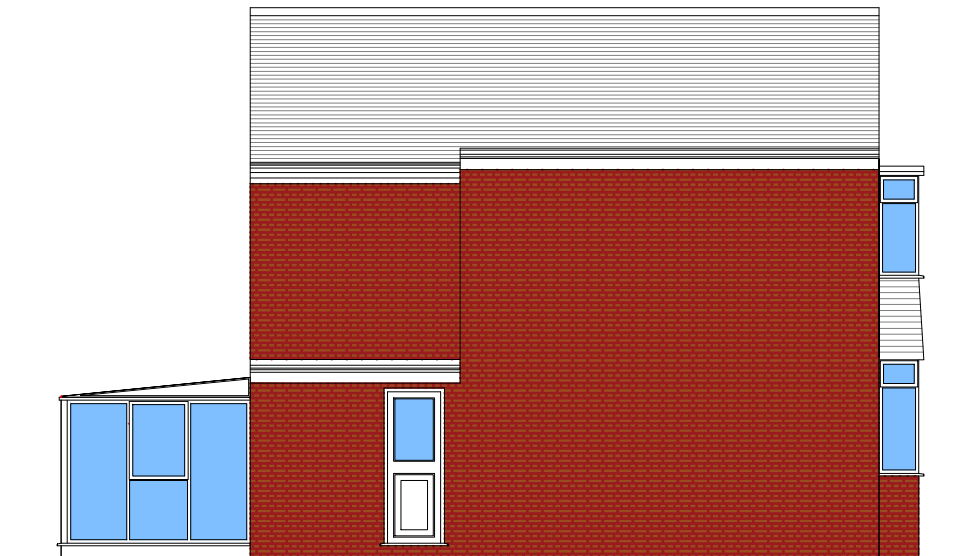

Existing Side Elevation
Scale 1:100

Client:			Project / Title: Proposed Two / Single Storey Rear Extension at 7 Oxendale Drive, Middleton, M24 4FN	
AutoCAD Location	D:\BentleyP&PM\Planning Apps\			No. TSRE-7OD-004
Drawn: MJD	Scale: As Shown @ A3	Date: 25.03.25	Rev. A	