




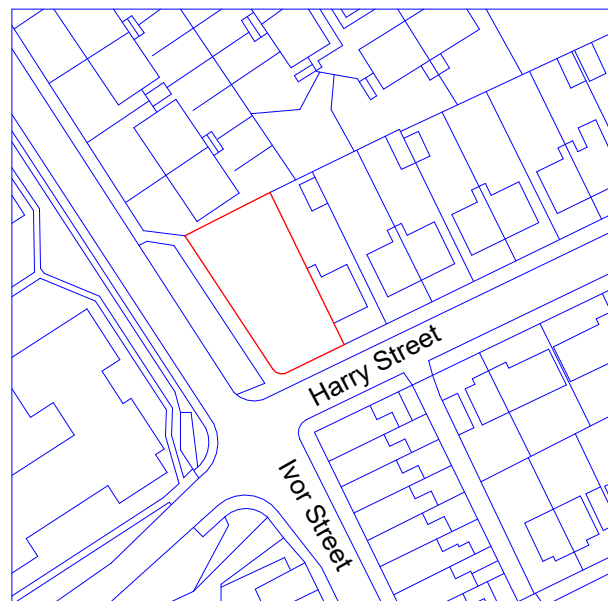


Location Plan

1 : 1250

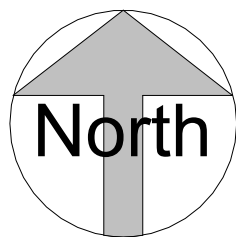


VISUAL SCALE 1:1250 @ A3

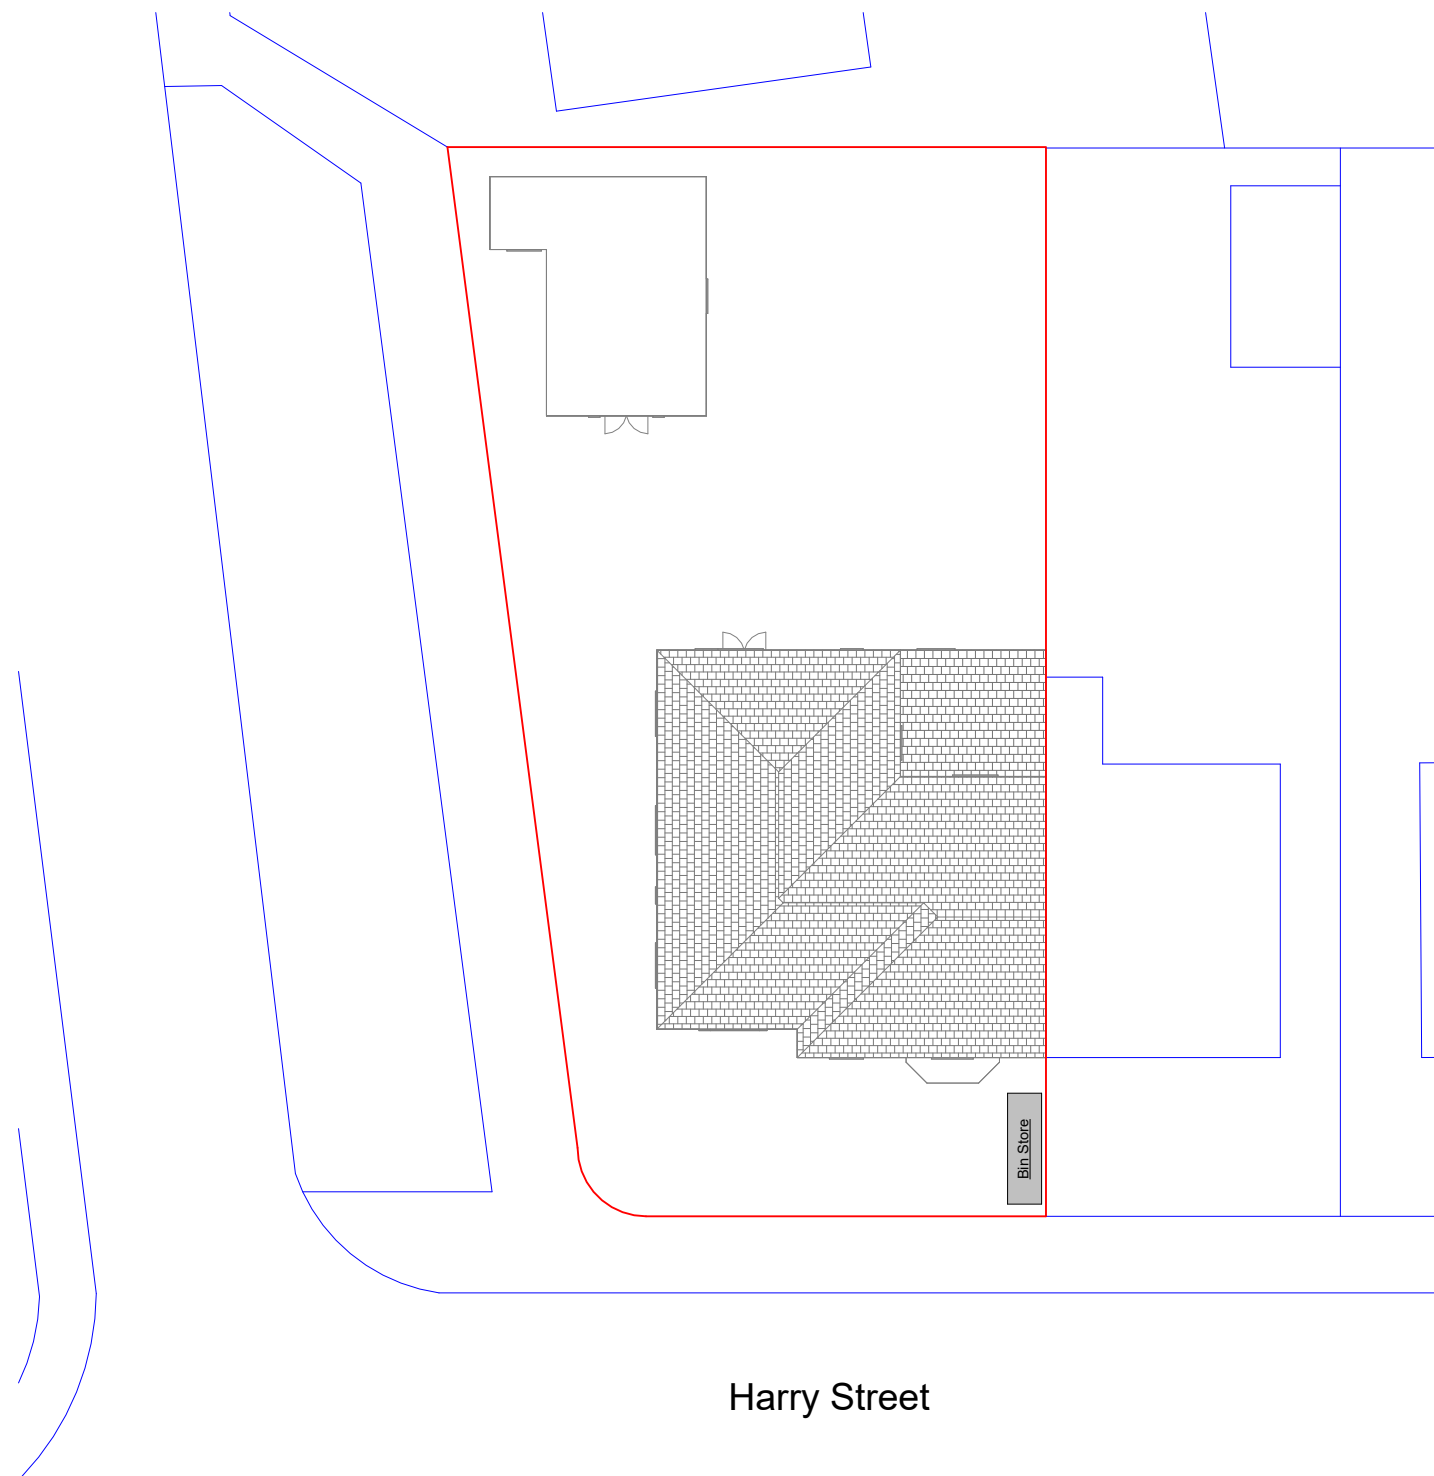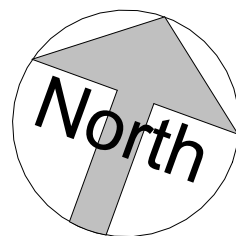

Site Plan

1 : 200

 

VISUAL SCALE 1:200 @ A3

THIS DRAWING IS THE COPYRIGHT OF MD DESIGN CONSULTANCY. DO NOT SCALE FROM THESE DRAWINGS. ALL LEVELS/DIMENSIONS TO BE CHECKED ON SITE PRIOR TO WORKS COMMENCING. REPORT ALL DISCREPANCIES TO CLIENT/DESIGNER.

CIAT affiliate	 MD DESIGN CONSULTANCY <u>07728417797</u> dabeer@mddesigns.co.uk	Change Of Use From A Dwelling House (C3) Into A 5 Bed HMO (C4) 20 Harry Street, Rochdale OL11 3HS	Location Plan (DR) A204	Client Name Pir Abeedullah	<table><tr><td>Rev</td><td>Description</td><td>Date</td></tr><tr><td>A</td><td>First Issue</td><td>12.05.25</td></tr><tr><td>B</td><td>Submitted For Planning Approval</td><td>14.05.25</td></tr></table>	Rev	Description	Date	A	First Issue	12.05.25	B	Submitted For Planning Approval	14.05.25
			Rev	Description		Date								
			A	First Issue		12.05.25								
B	Submitted For Planning Approval	14.05.25												
Project Number 0055	Drawn By MDR													
Revision B														