


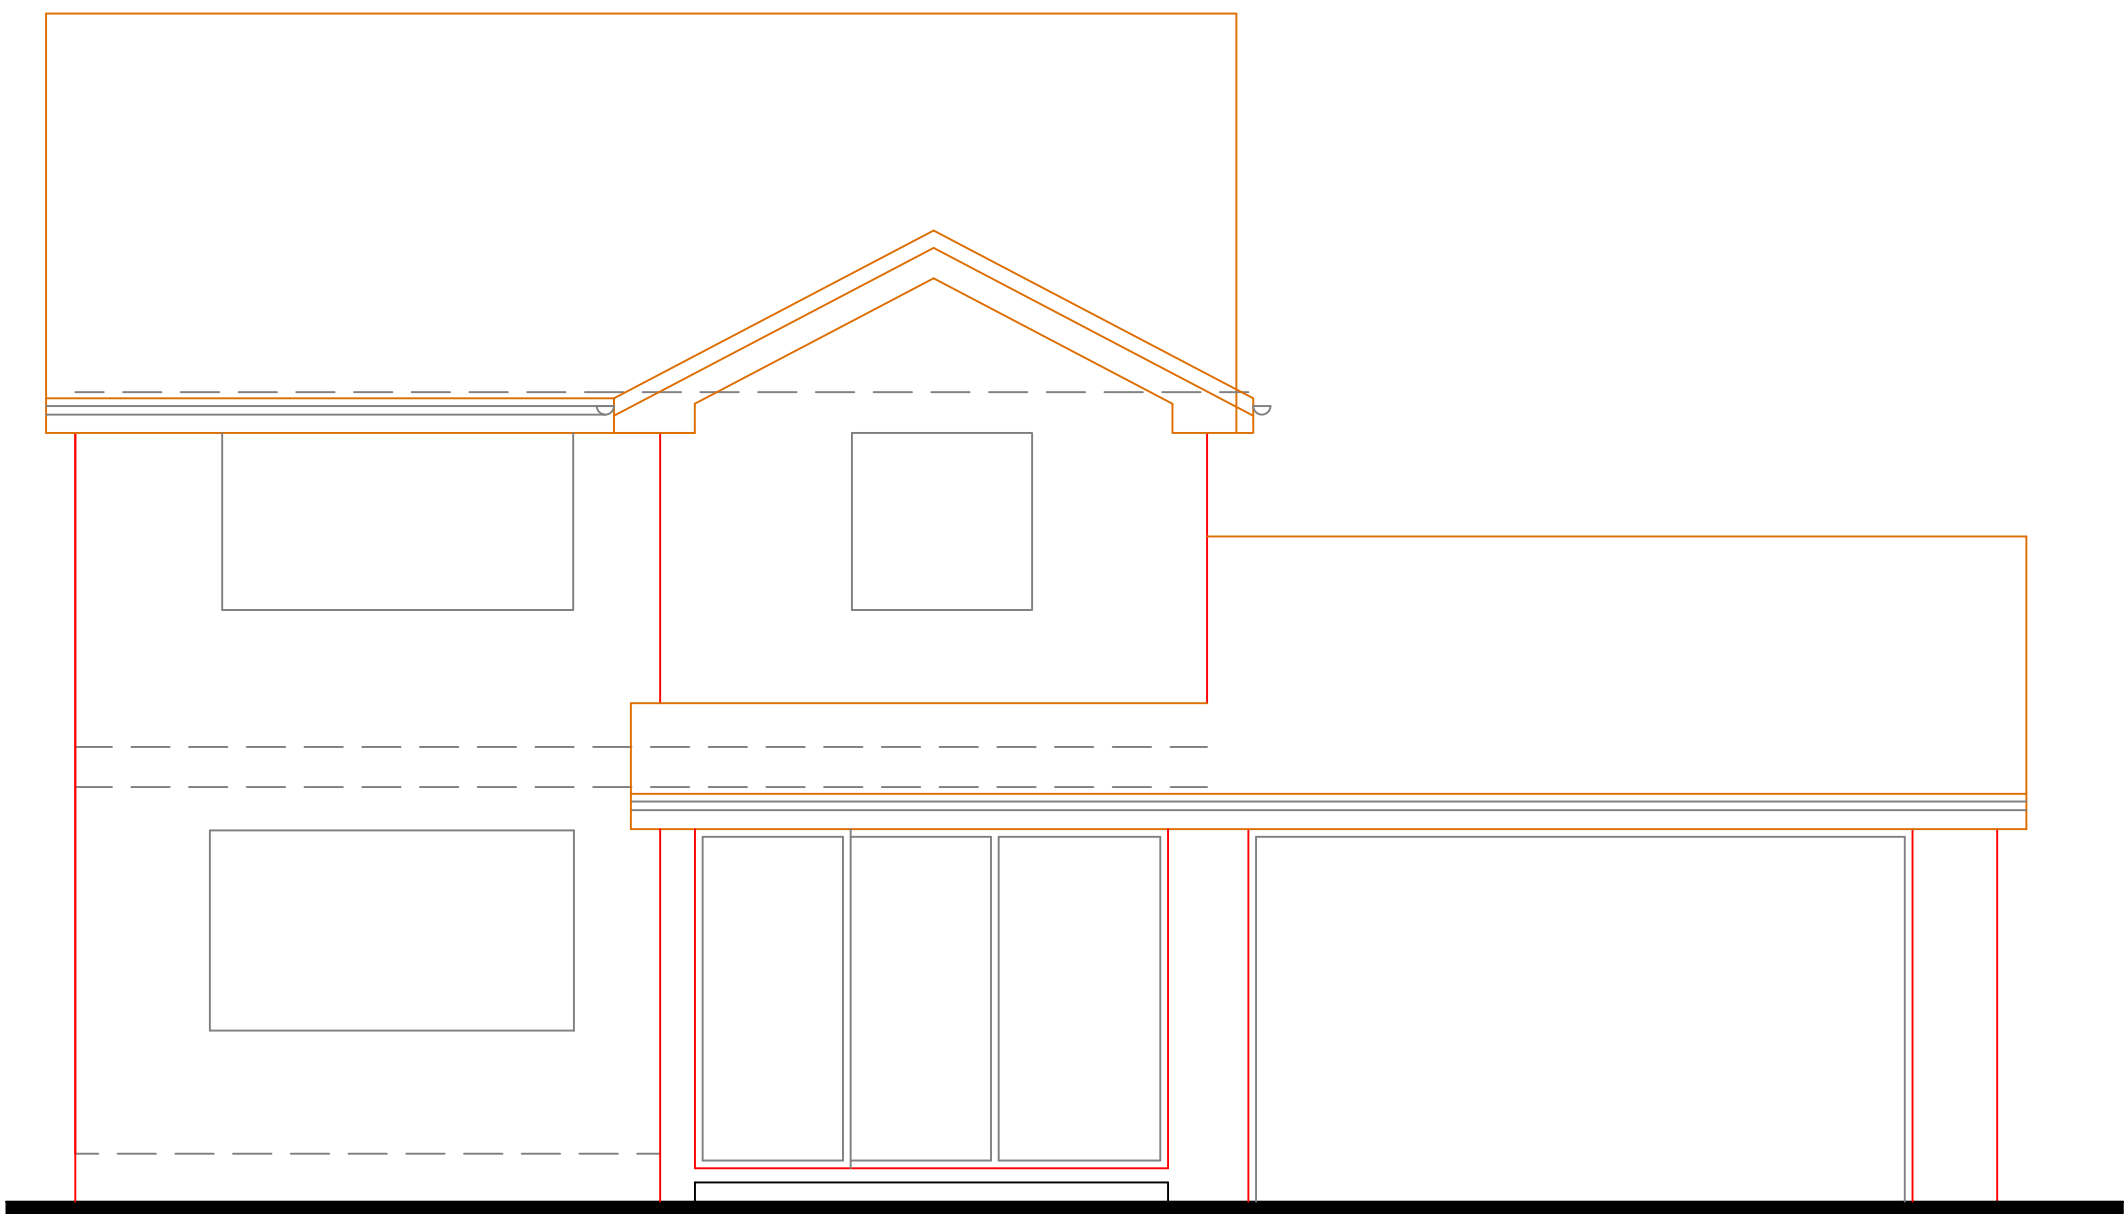


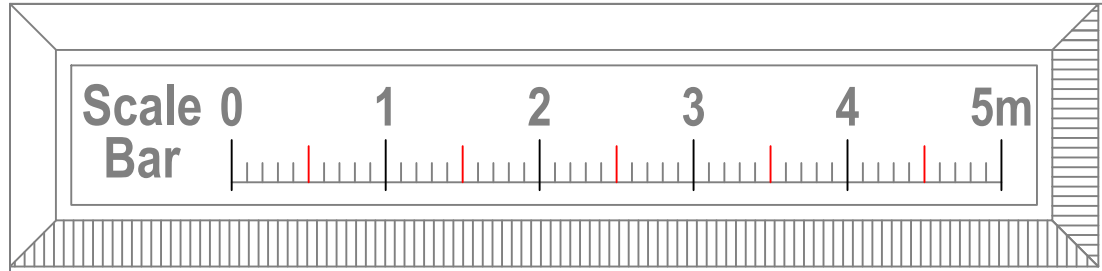


Existing Front Elevation

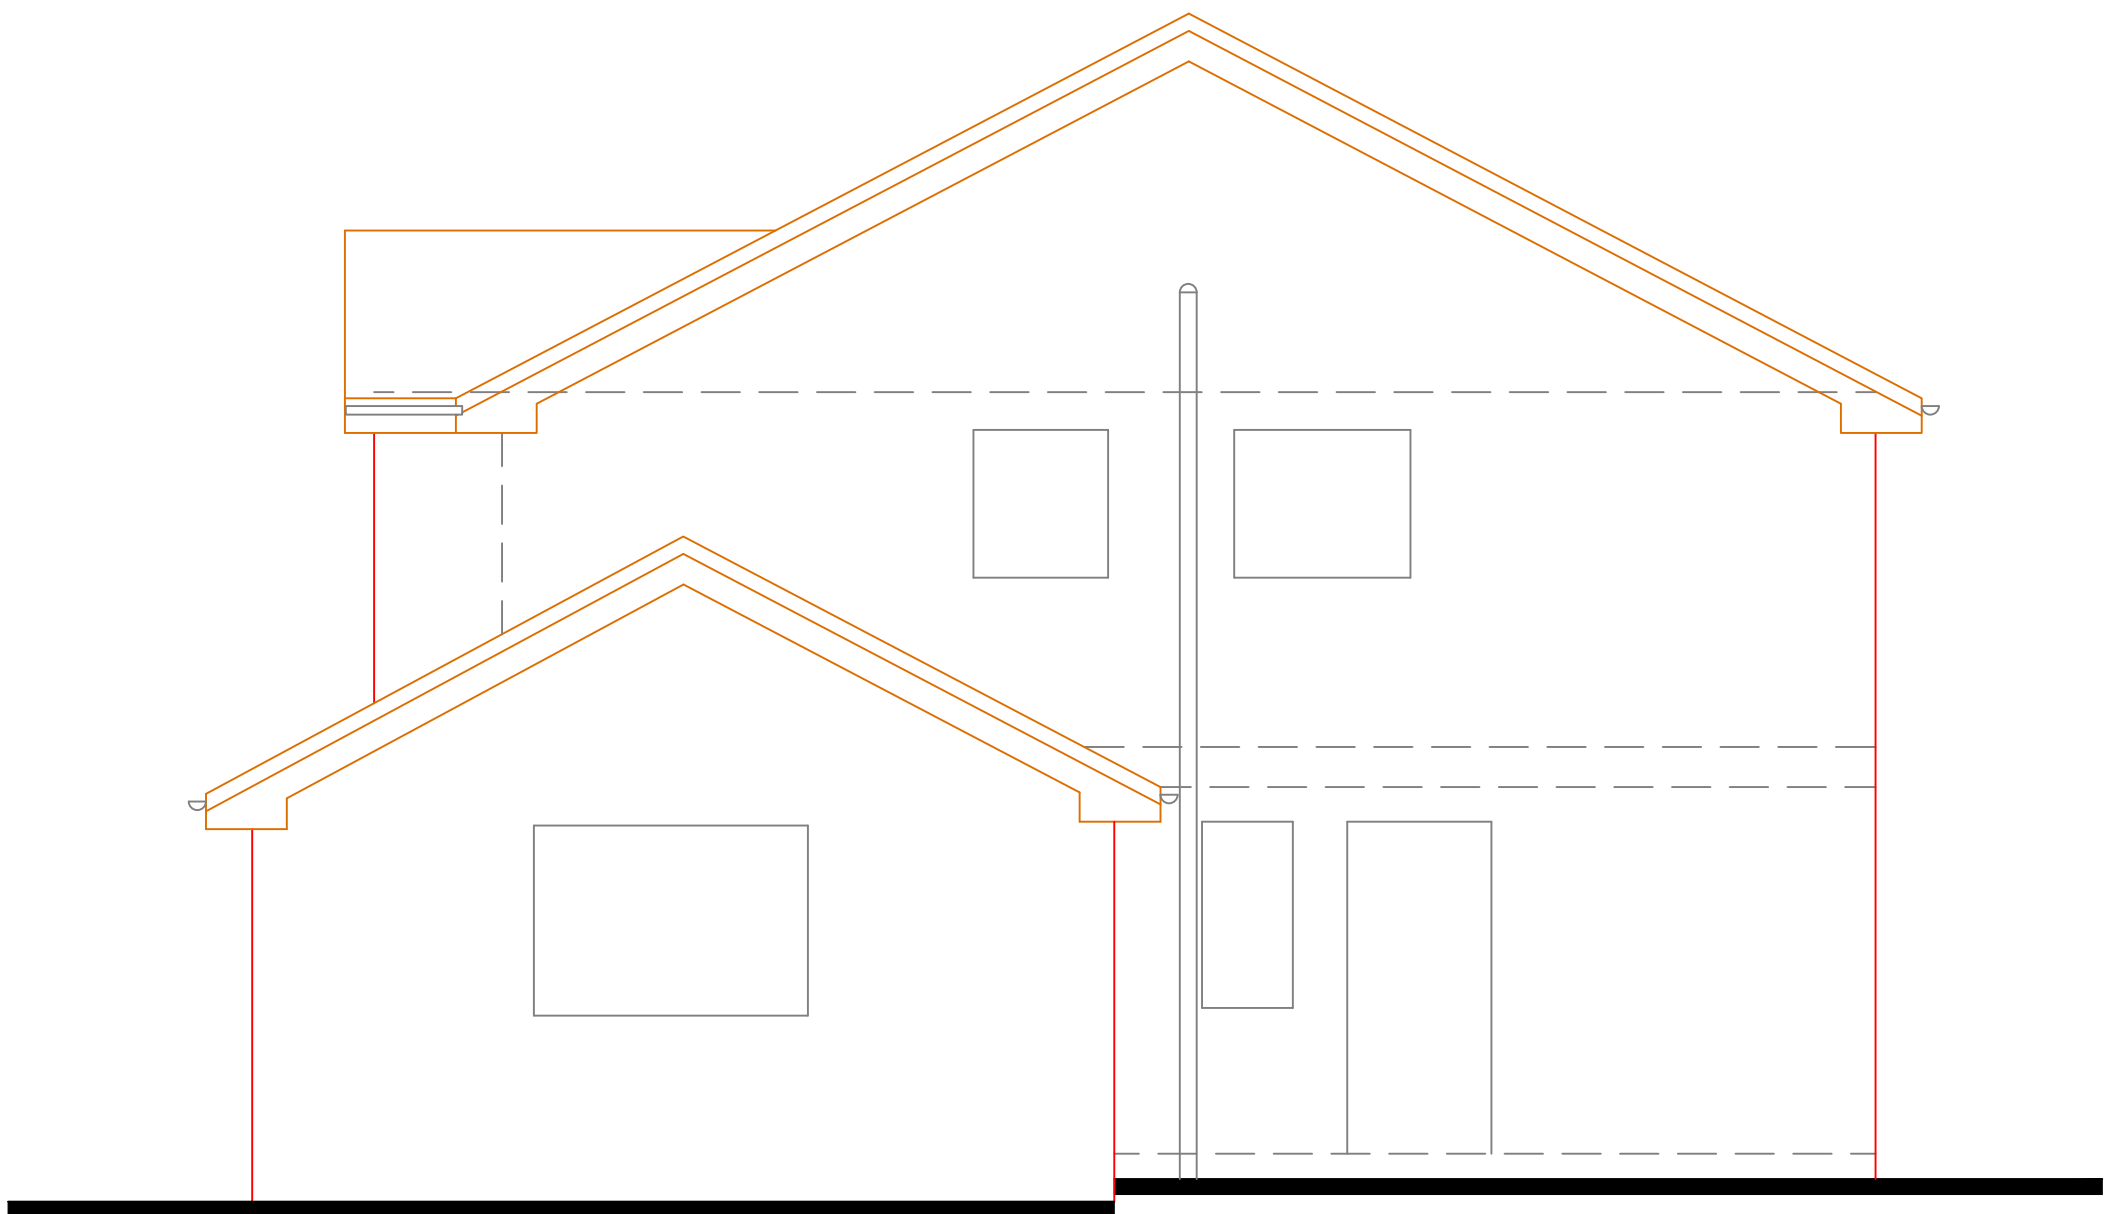

Existing South Gable Elevation

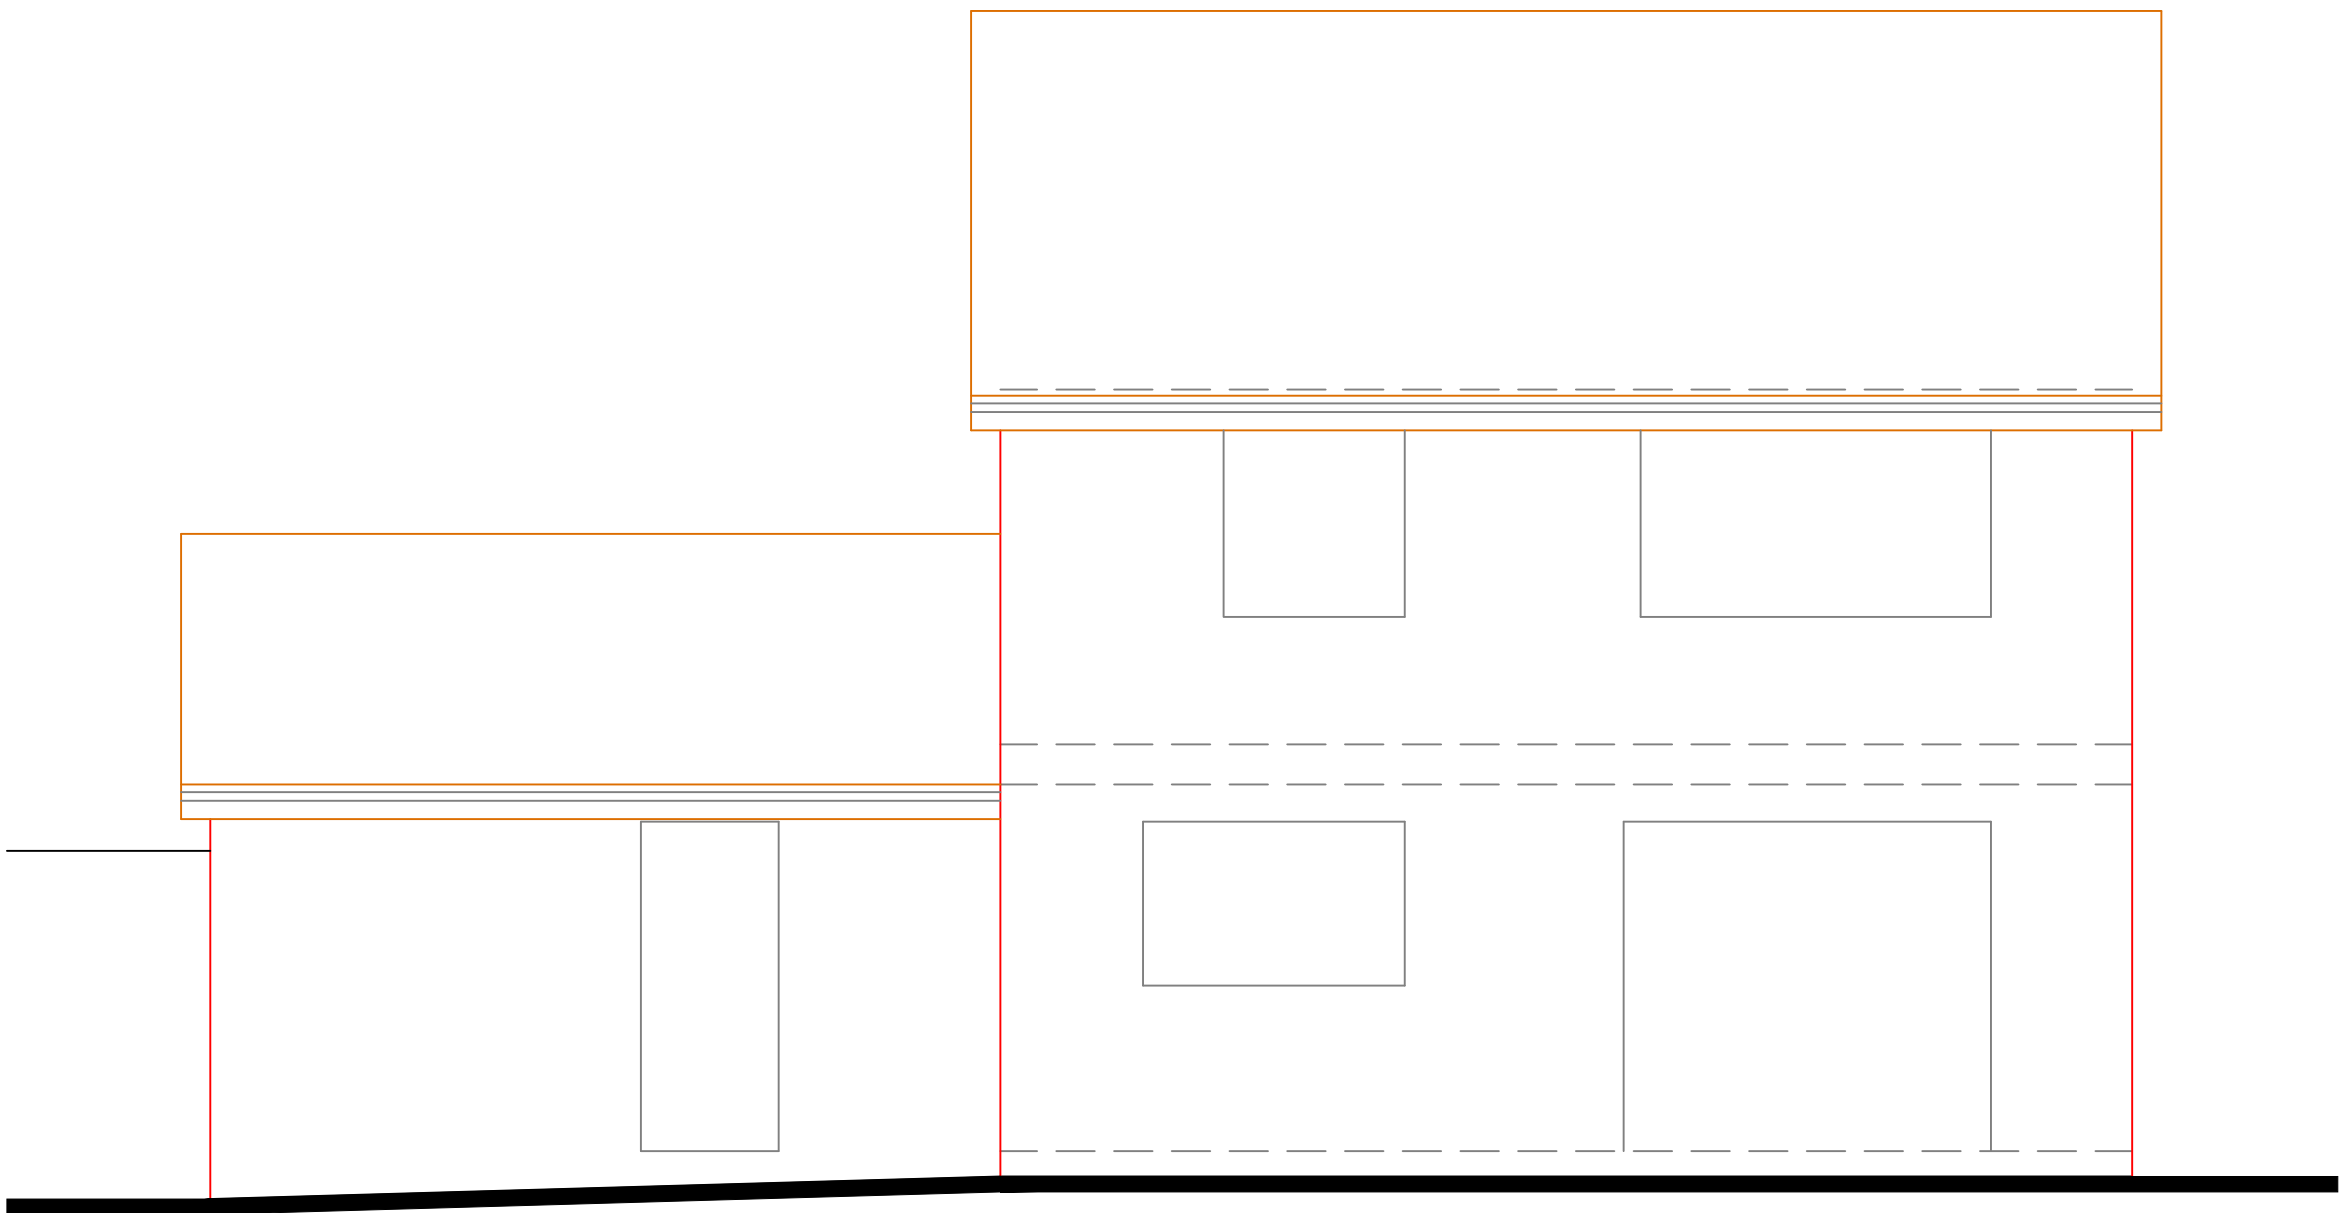

Existing Rear Elevation

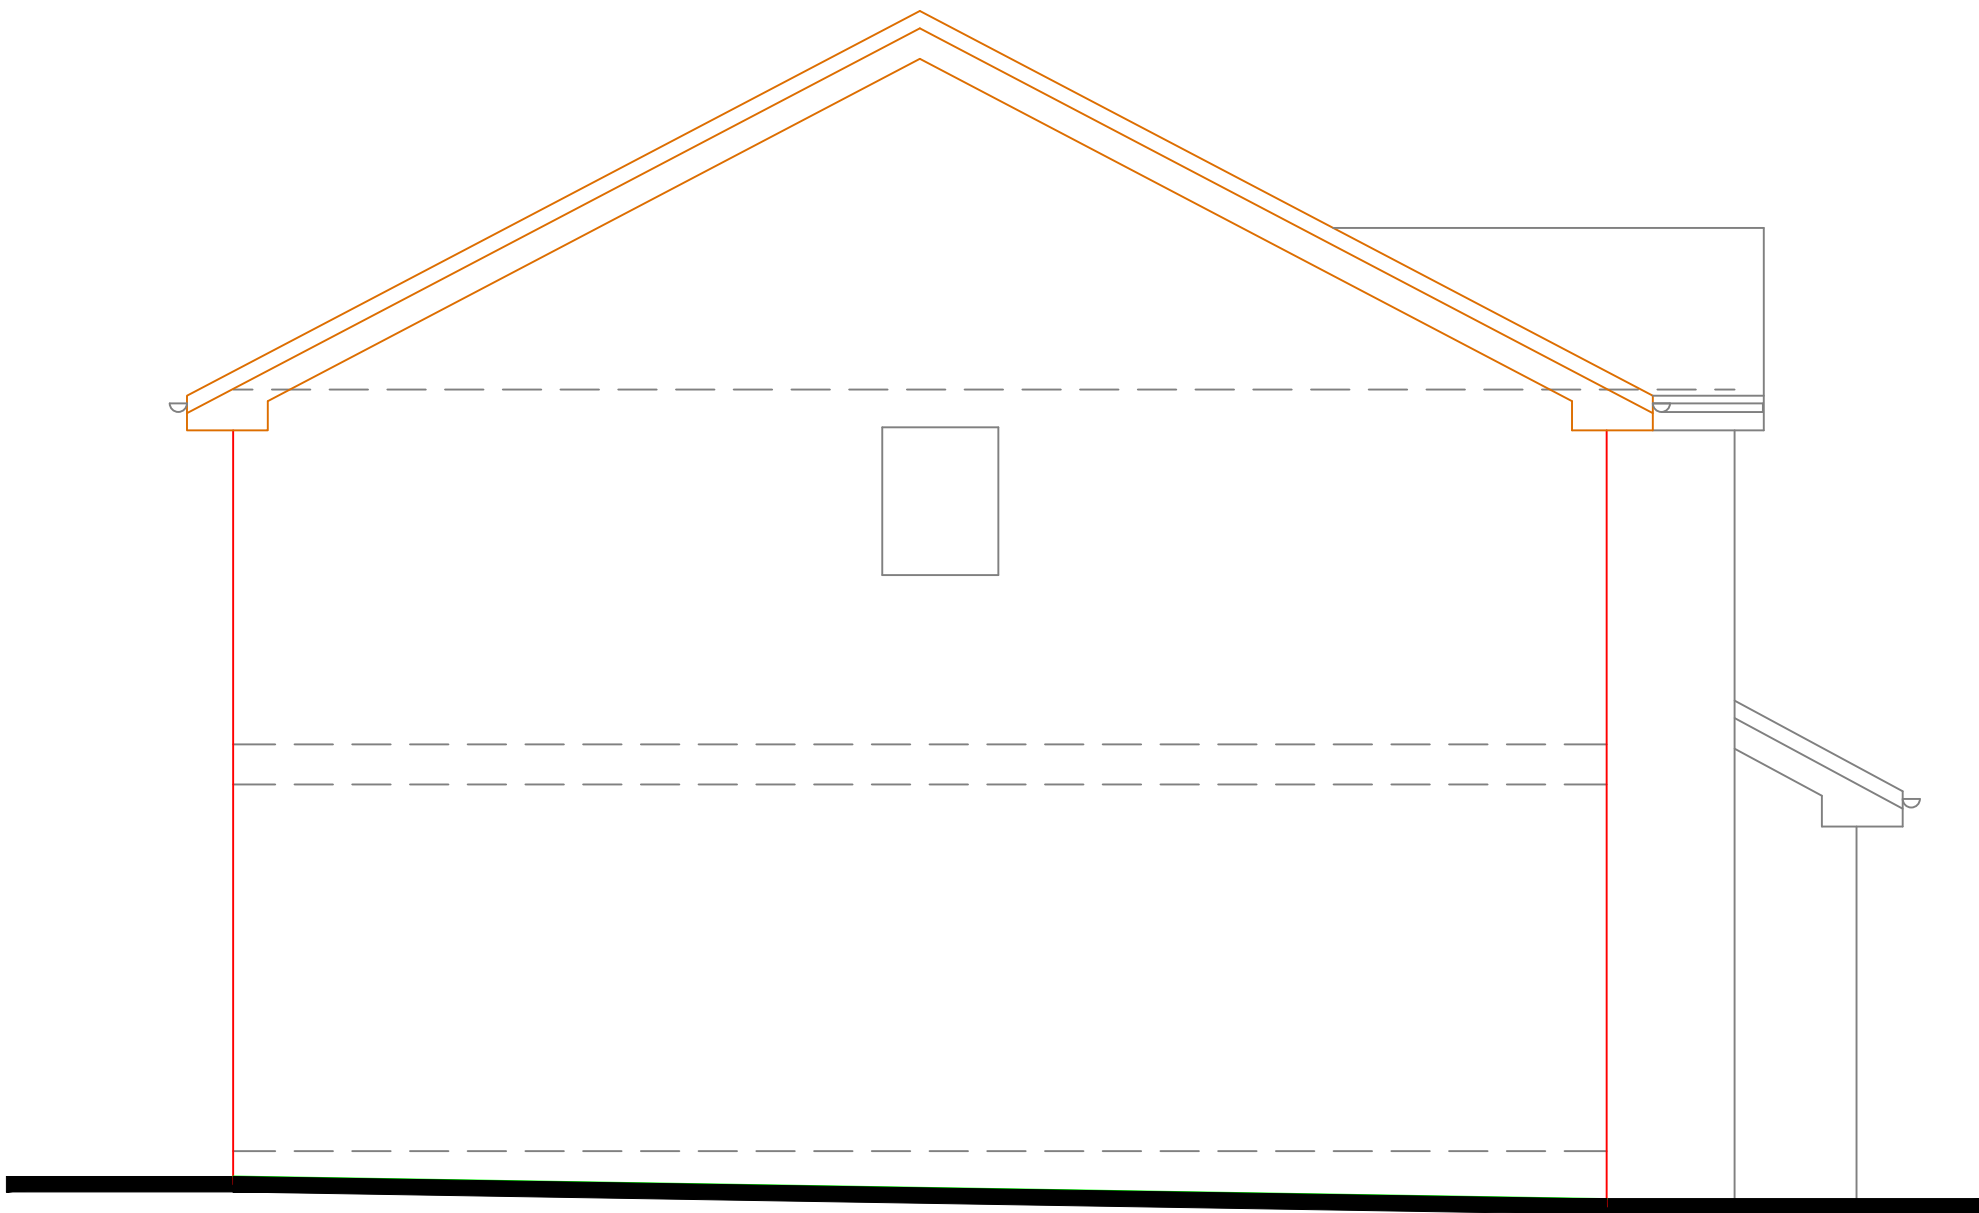

Existing North Gable Elevation

A	Issued for comment	May 25	DAP
Rev.	Mod. Notes	Date	By
Client			
Umar Arshid			
Location			
2 Tern Close			
Bamford O111 5QU			
Job Title			
Proposed extension + alterations			
Drawing Title			
Existing Elevations			
Scale See scale bar		Sheet A1	
Date Apr 25		Drawn by DAP	
Dwg. No.			Rev.
25/19-03			A