


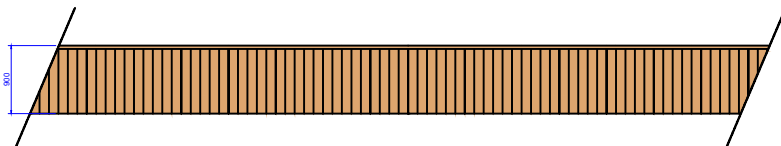

Boundary Fencing Elevation Scale 1:100



 Planning Consultancy Ltd		Office A Bradley Hill, Garstang Road, Claughton on Brock, Preston PR3 0GA Telephone 01995 640135. Mobile 07813 296 287 e-mail: mel@mlplanning.org	
Client:	Ida Lee		
Site Address:	2 Sussex Avenue, Bury BL9 7JE		
Drawing Title: SITE PLAN & ELEVATION			
Scale:	1:500 & 1:100 @ A4		
Rev:	Rev00		
Date:	4th July 2025		
Ref::	SP/IL/4405		
PROJECT: The change of use of land to domestic curtilage (retrospective)			
These plans are provided for planning approval only, while every care has been taken to ensure plans are correct and to scale, it is the responsibility of the developer to check all measurements prior to the commencement of any works.			