




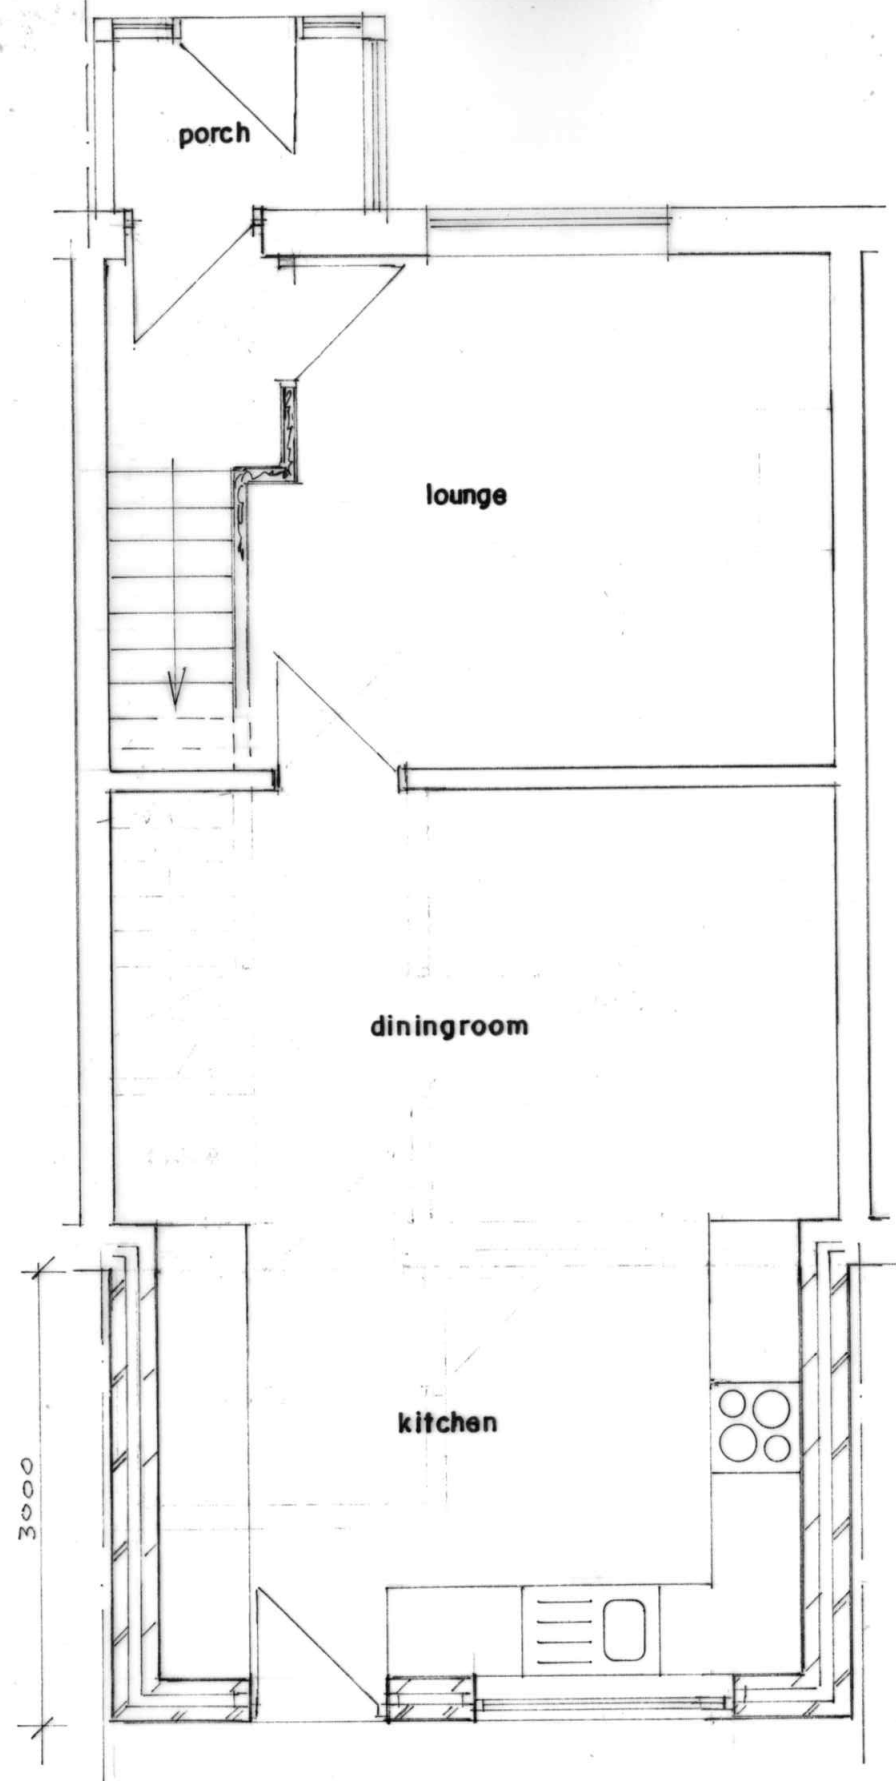

GROUND FLOOR PLAN
(PROPOSED)

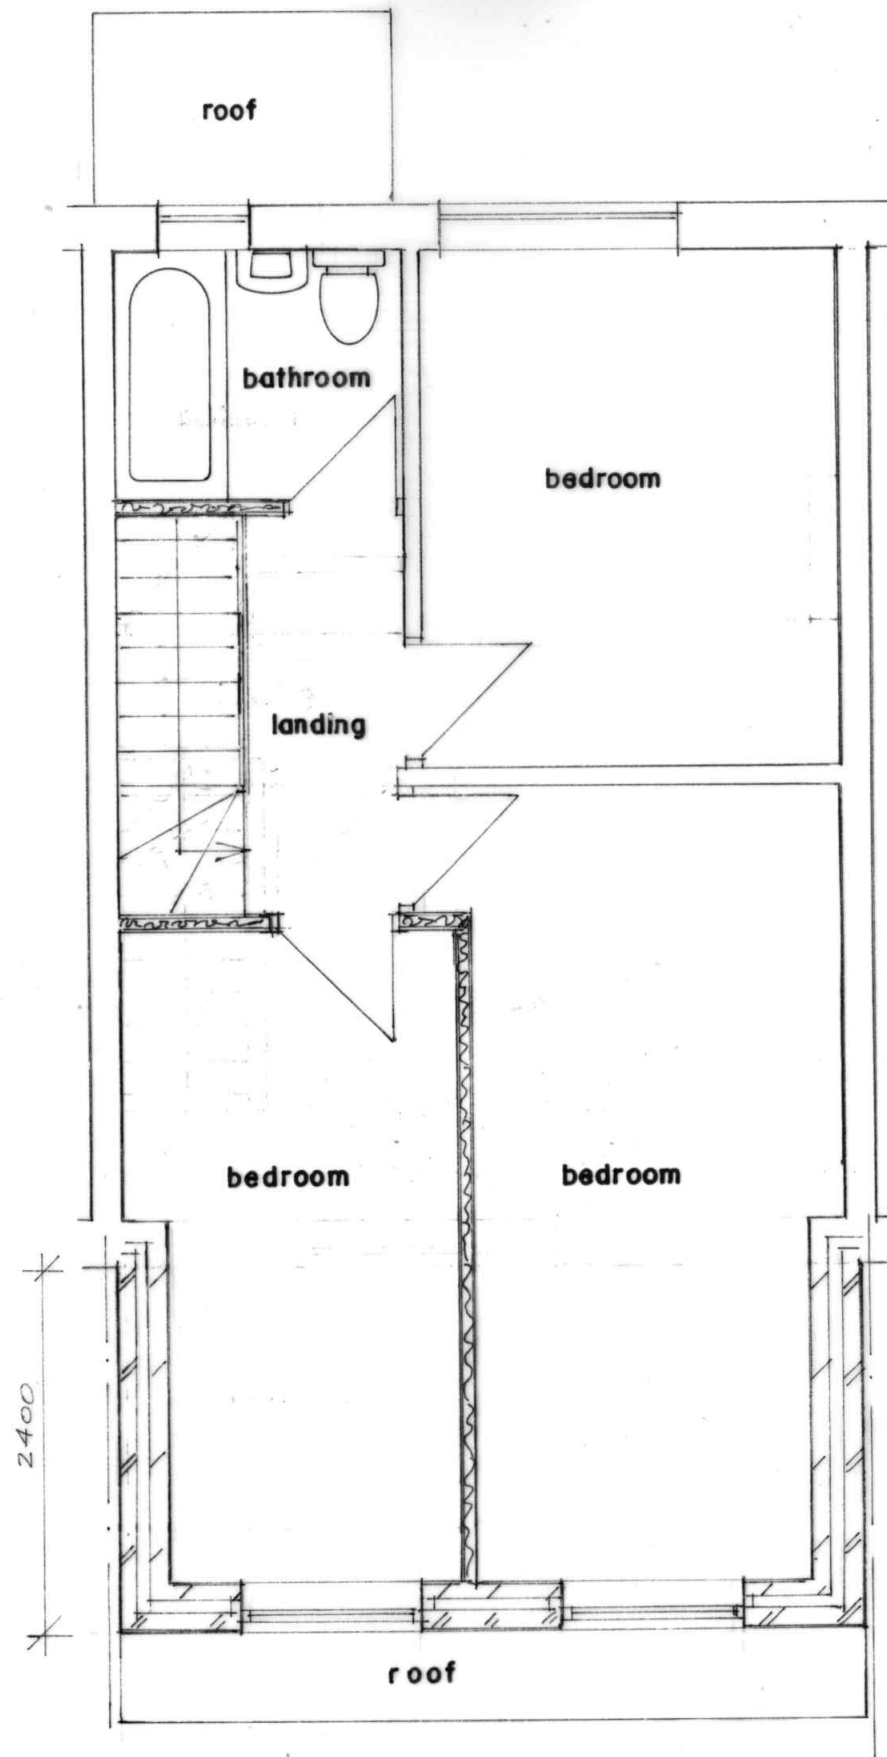

FIRST FLOOR PLAN
(PROPOSED)

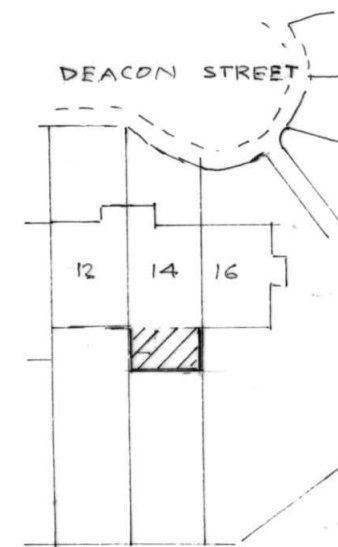

SITE PLAN (PROPOSED)
SCALE 1:500

BUILDING DESIGN SERVICES
M. FAROOQ
418 Bury Road Rochdale OL11 5EU.
Tel: 01706 712231 Mob: 07967605763

**PROPOSED DOUBLE STOREY REAR EXTENSION AT
AT 14 DEACON STREET ROCHDALE OL16 2TB**

for: Mr SAD MIAH

Plan

Scale 1:50

2323 /2