




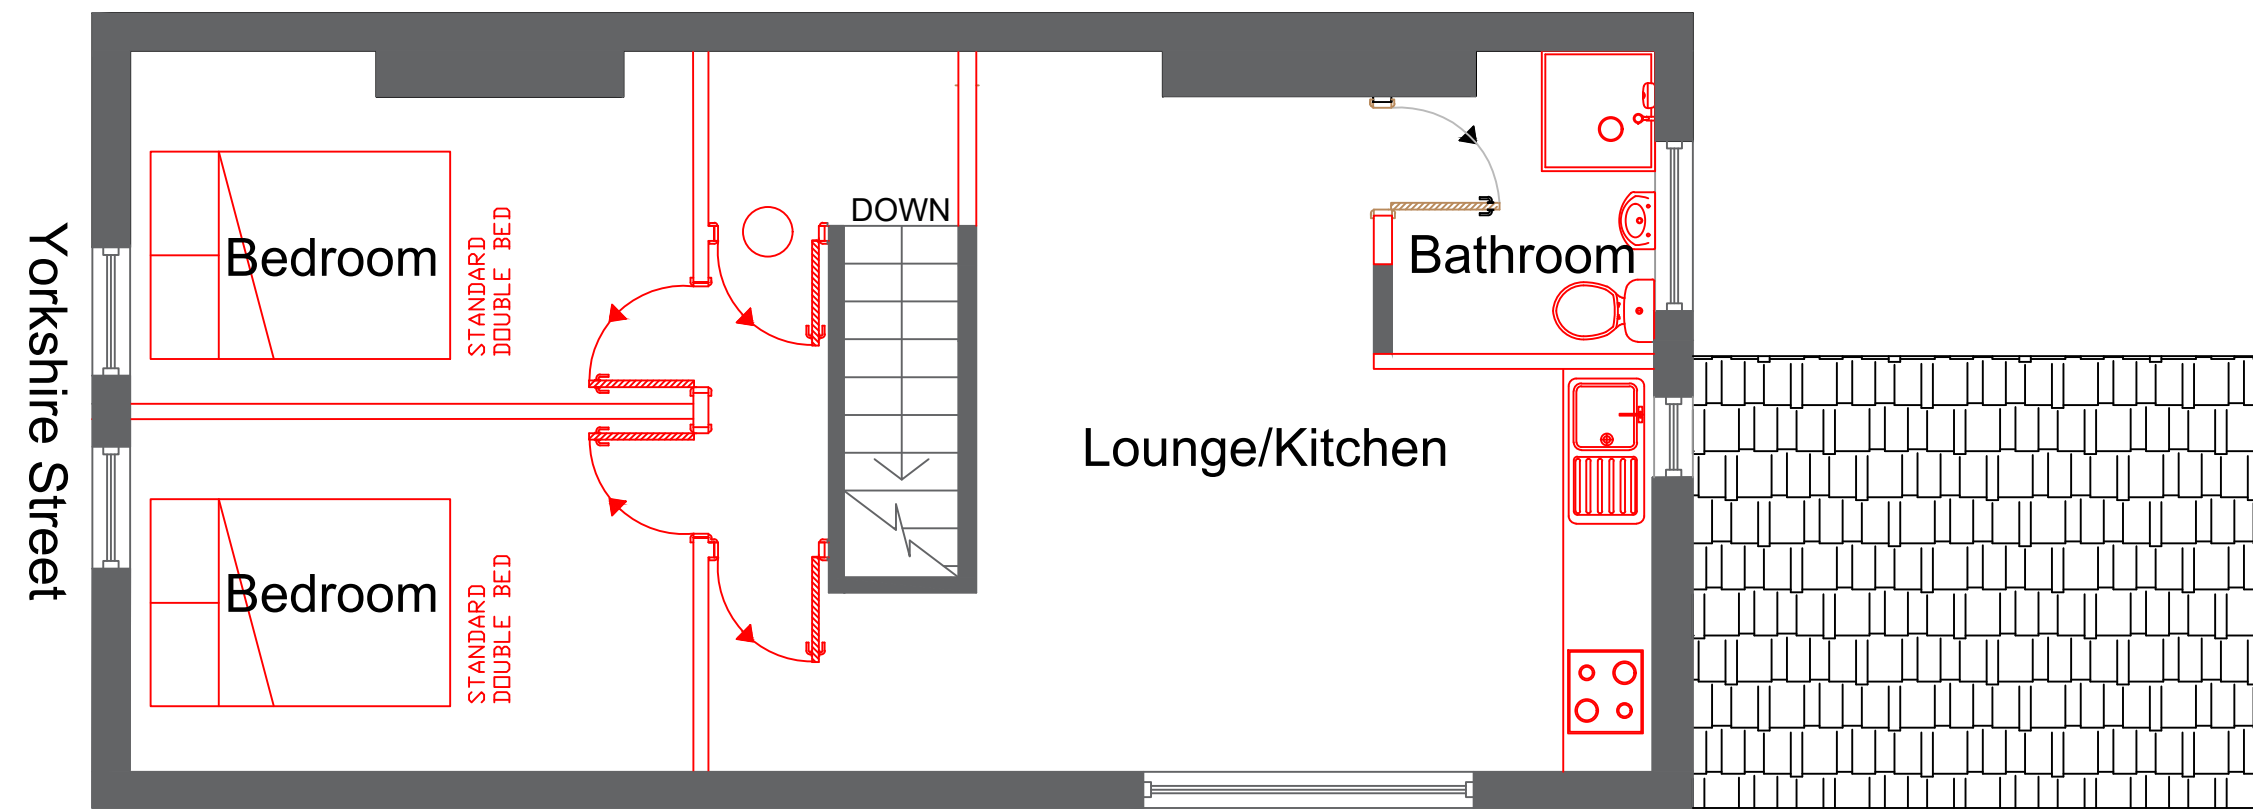

PROPOSED SECOND FLOOR PLAN
1:50 @ A1

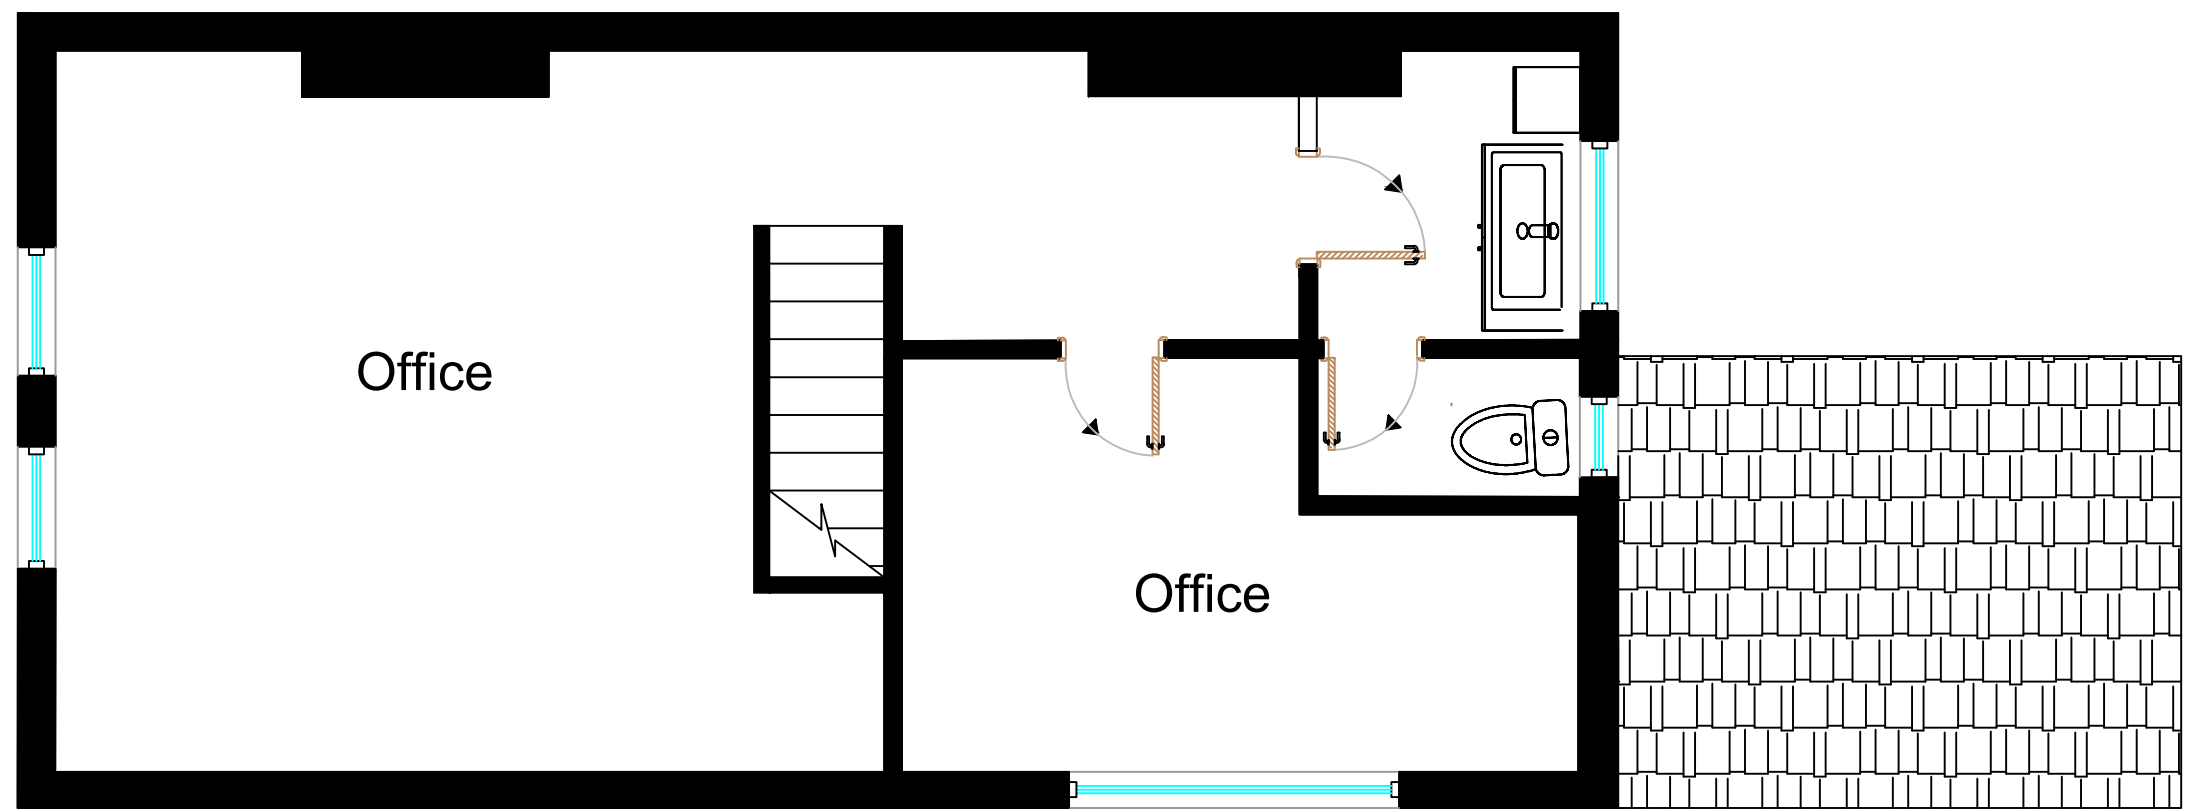


EXISTING SECOND FLOOR PLAN
1:50 @ A1

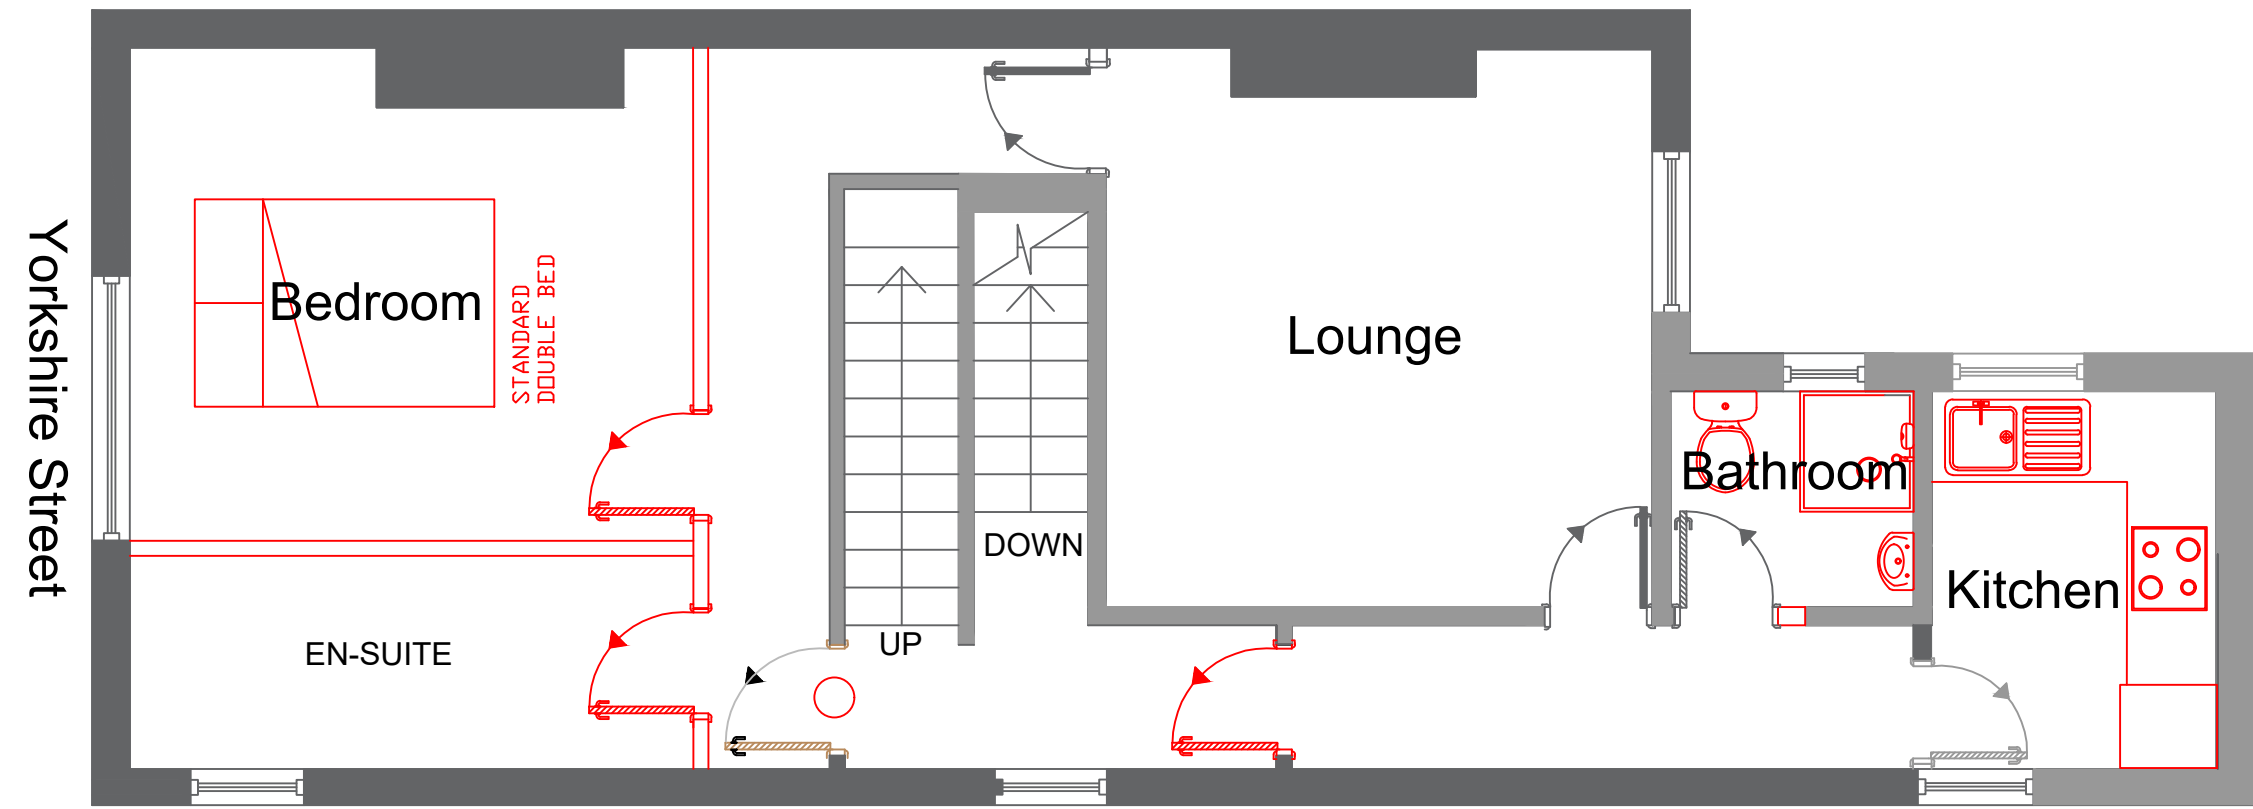


PROPOSED FIRST FLOOR PLAN
1:50 @ A1



EXISTING FIRST FLOOR PLAN
1:50 @ A1

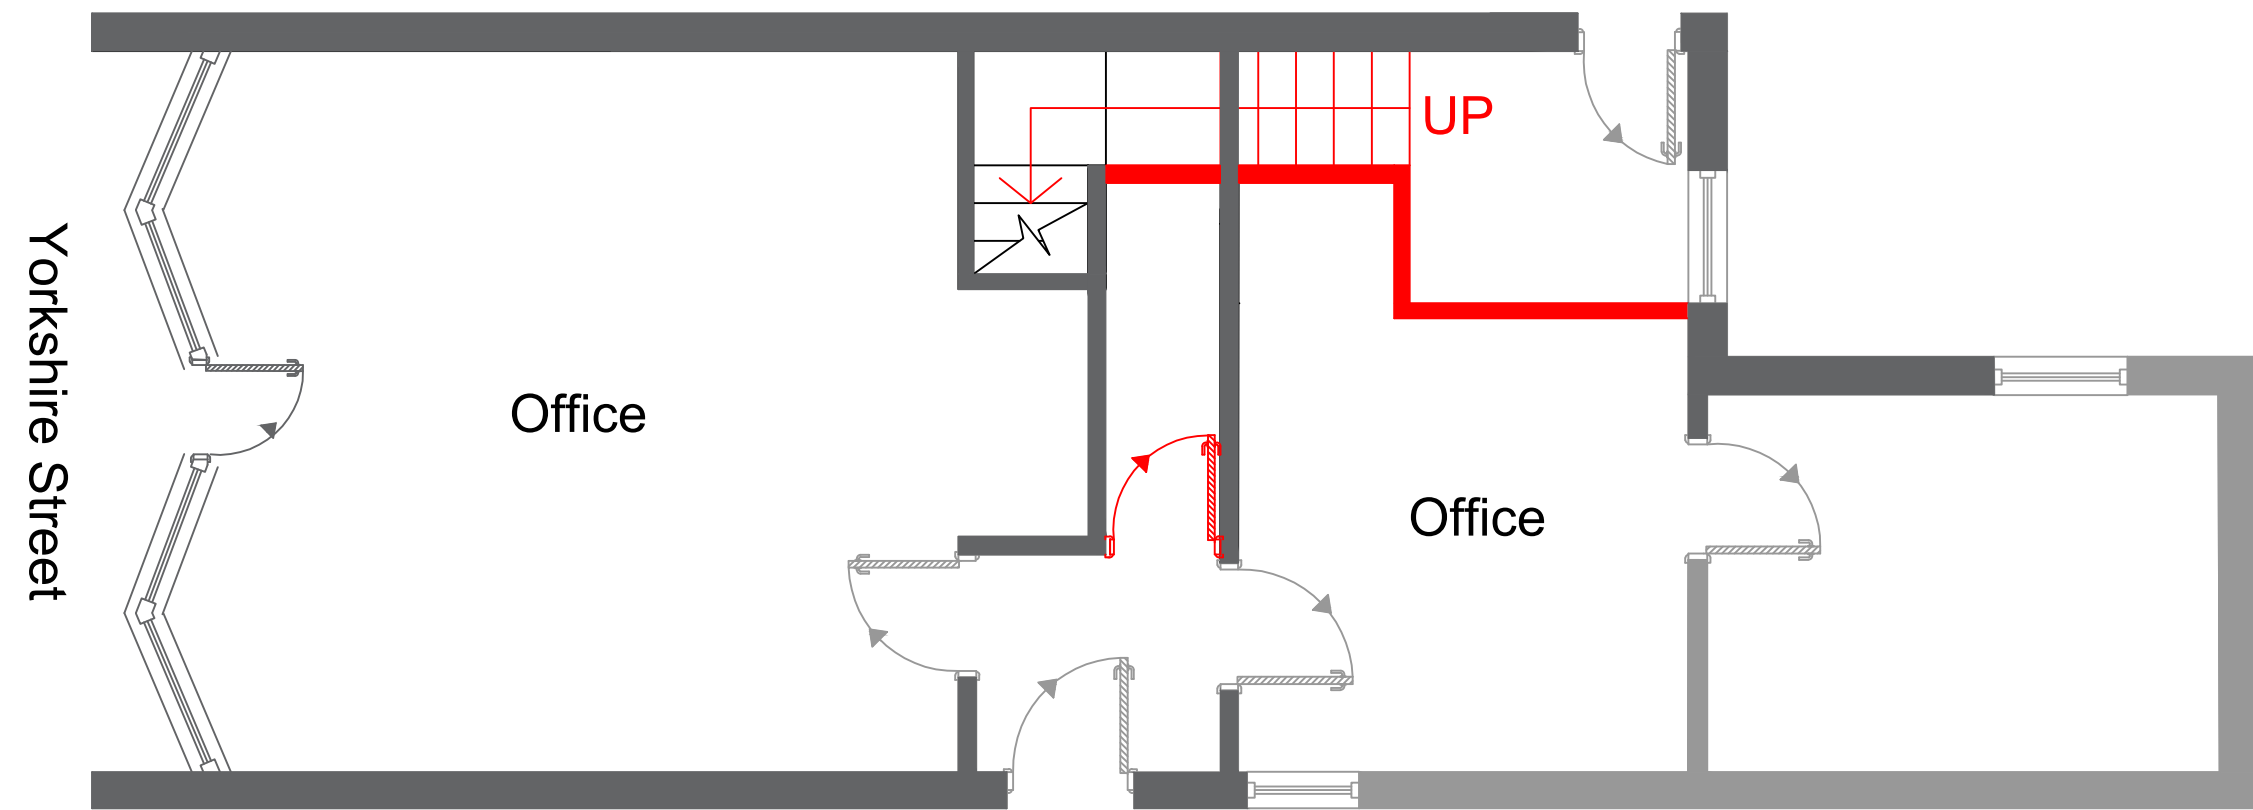

PROPOSED GROUND FLOOR PLAN
1:50 @ A1

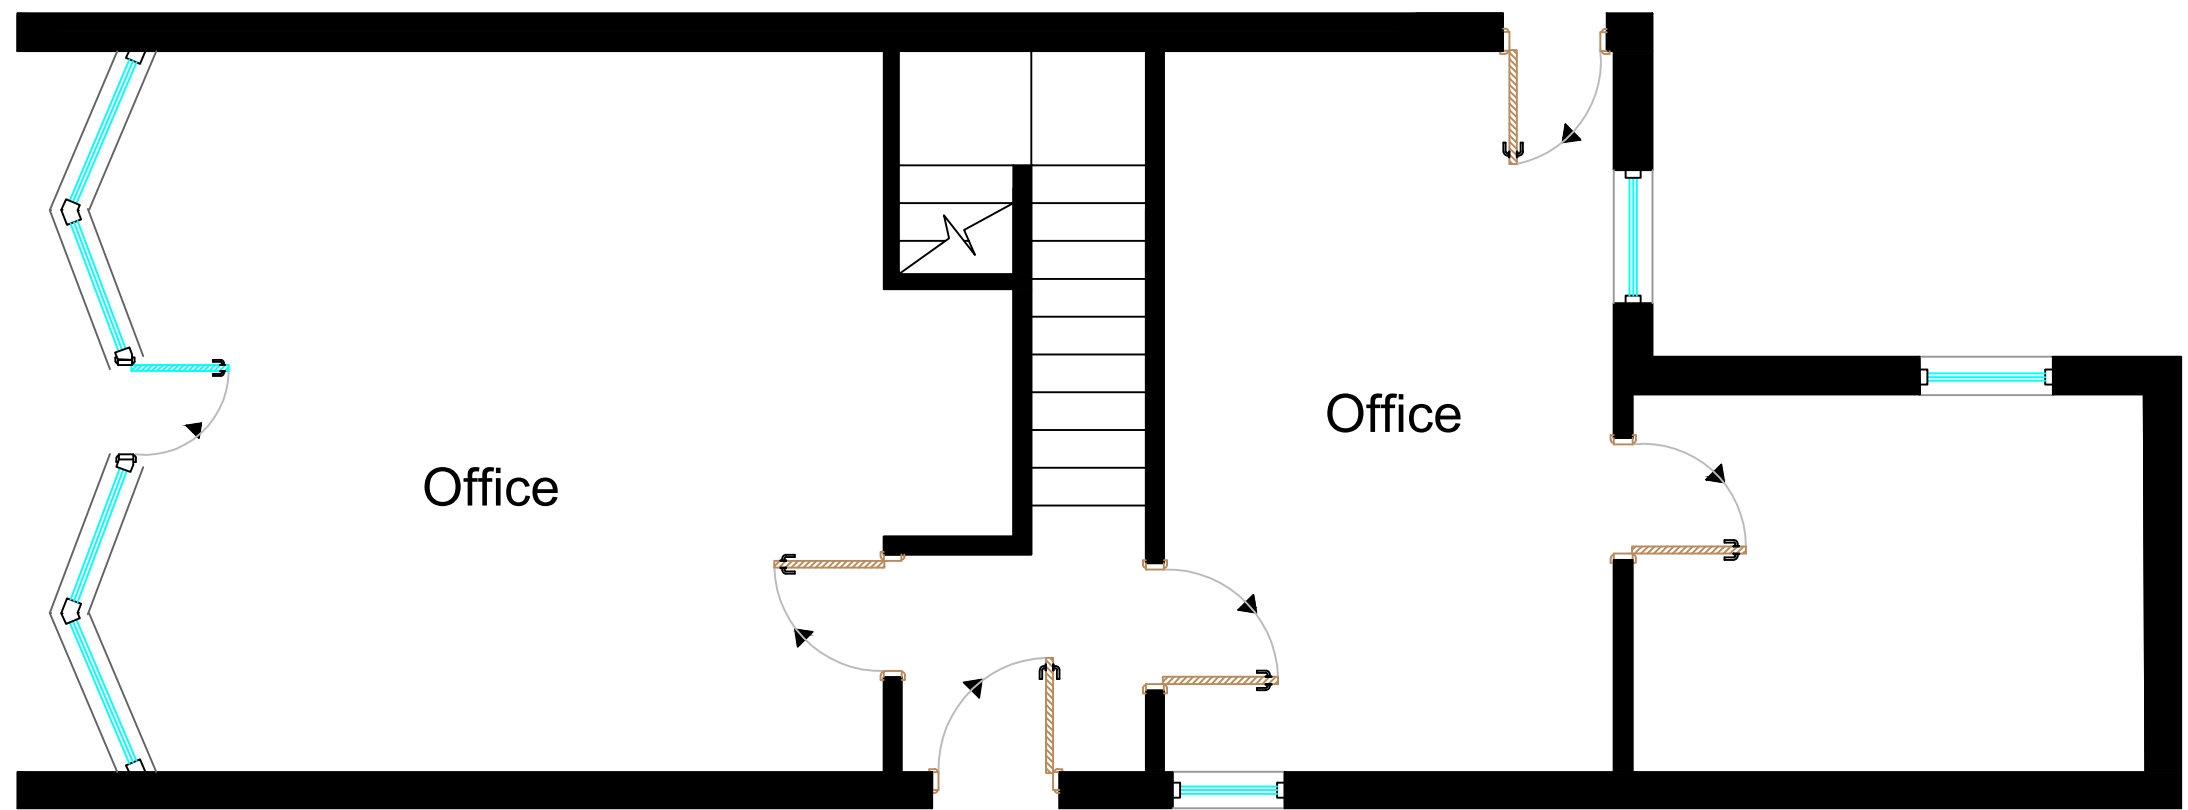

EXISTING GROUND FLOOR PLAN
1:50 @ A1

NU-FIT

ARCHITECTURAL DESIGN LTD

NOTE TO CONTRACTOR: DO NOT SCALE FROM THIS DRAWING

Client	132 YORKSHIRE STREET, ROCHDALE		
Project	CHANGE OF USE FROM OFFICES TO 2 RESIDENTIAL SELF CONTAINED APARTMENTS		
Title			

EXISTING & PROPOSED PLANS			
Drawn by	Date	Purpose of issue	Scale
	Dec.	PLANNING.	1:50 @ A1
Checked by	Date	Drawing No.	
Approved by	Date	PLANNING/26158192-C	