

General Notes

- This document is to be used for the stated purpose only and should not be used for any other.
- Dimensions are all in millimetres, unless stated otherwise.
- It is the recipient's responsibility to print this document to the correct size & scale.
- All relevant drawings and specifications should be read in conjunction with this document.
- Scaling of this document is not recommended.


North




Document Scale(s)

10m SCALE 1:1000


1m SCALE 1:100

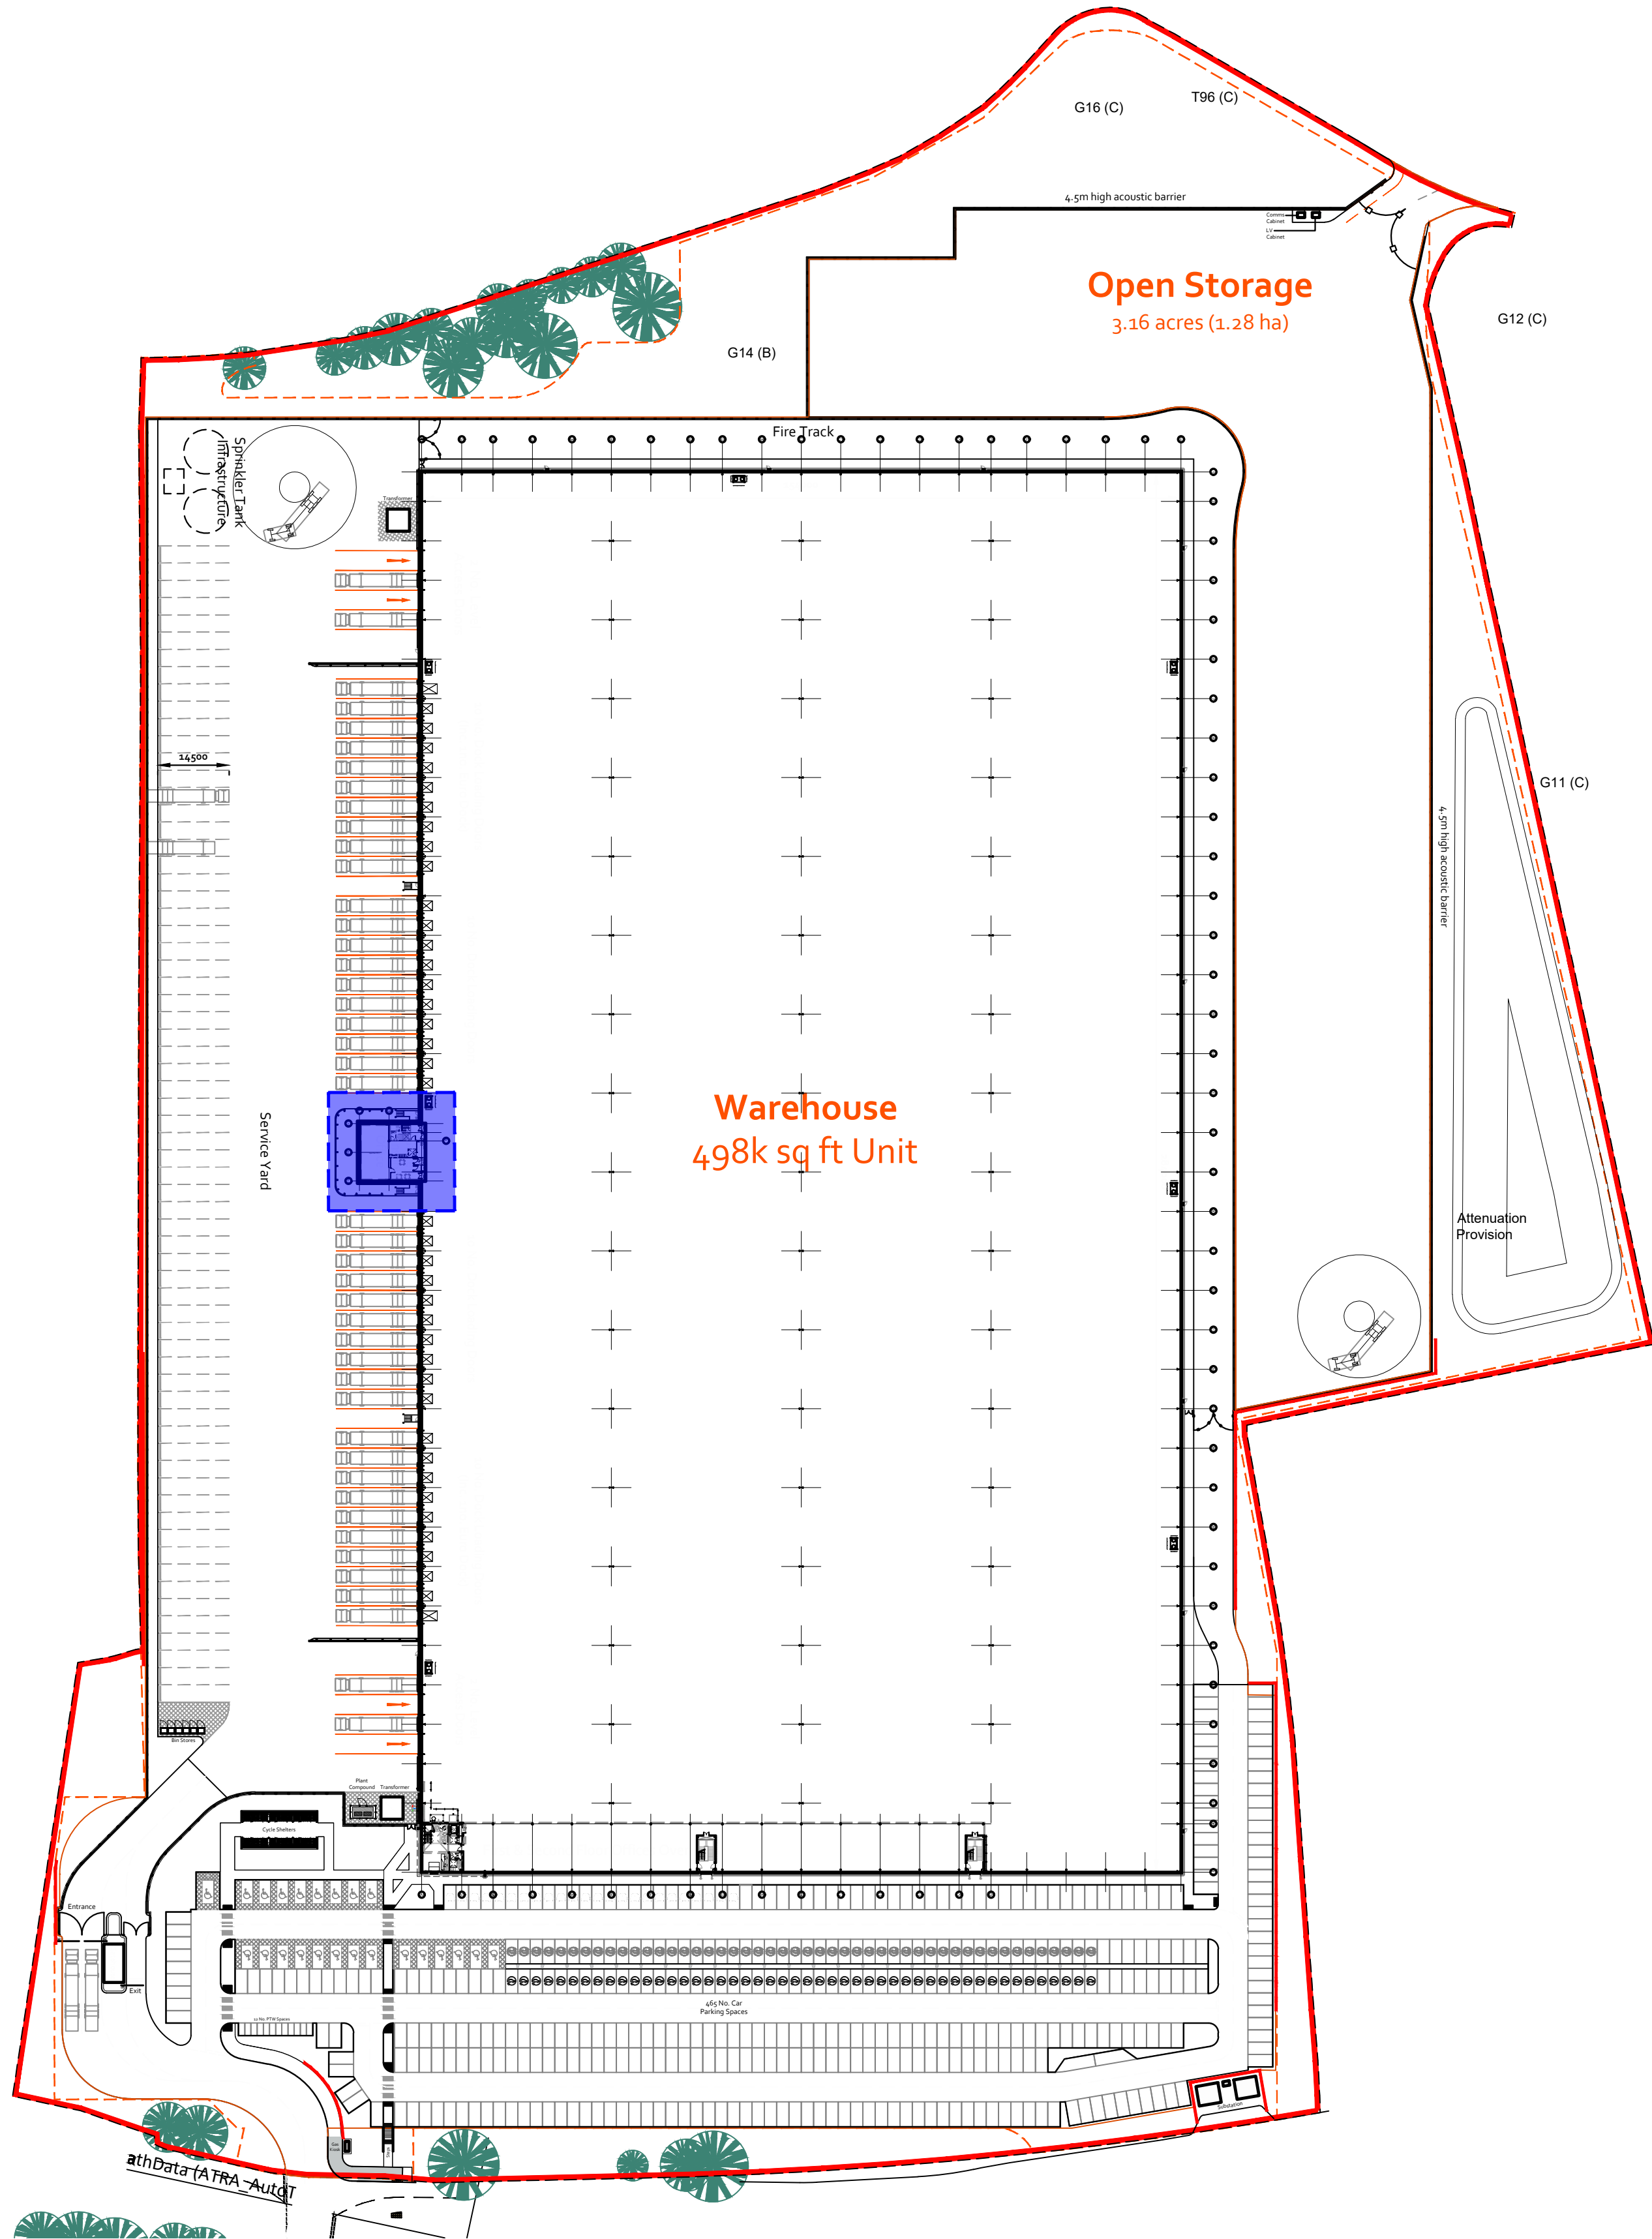

Key Plan
Scale 1:1000

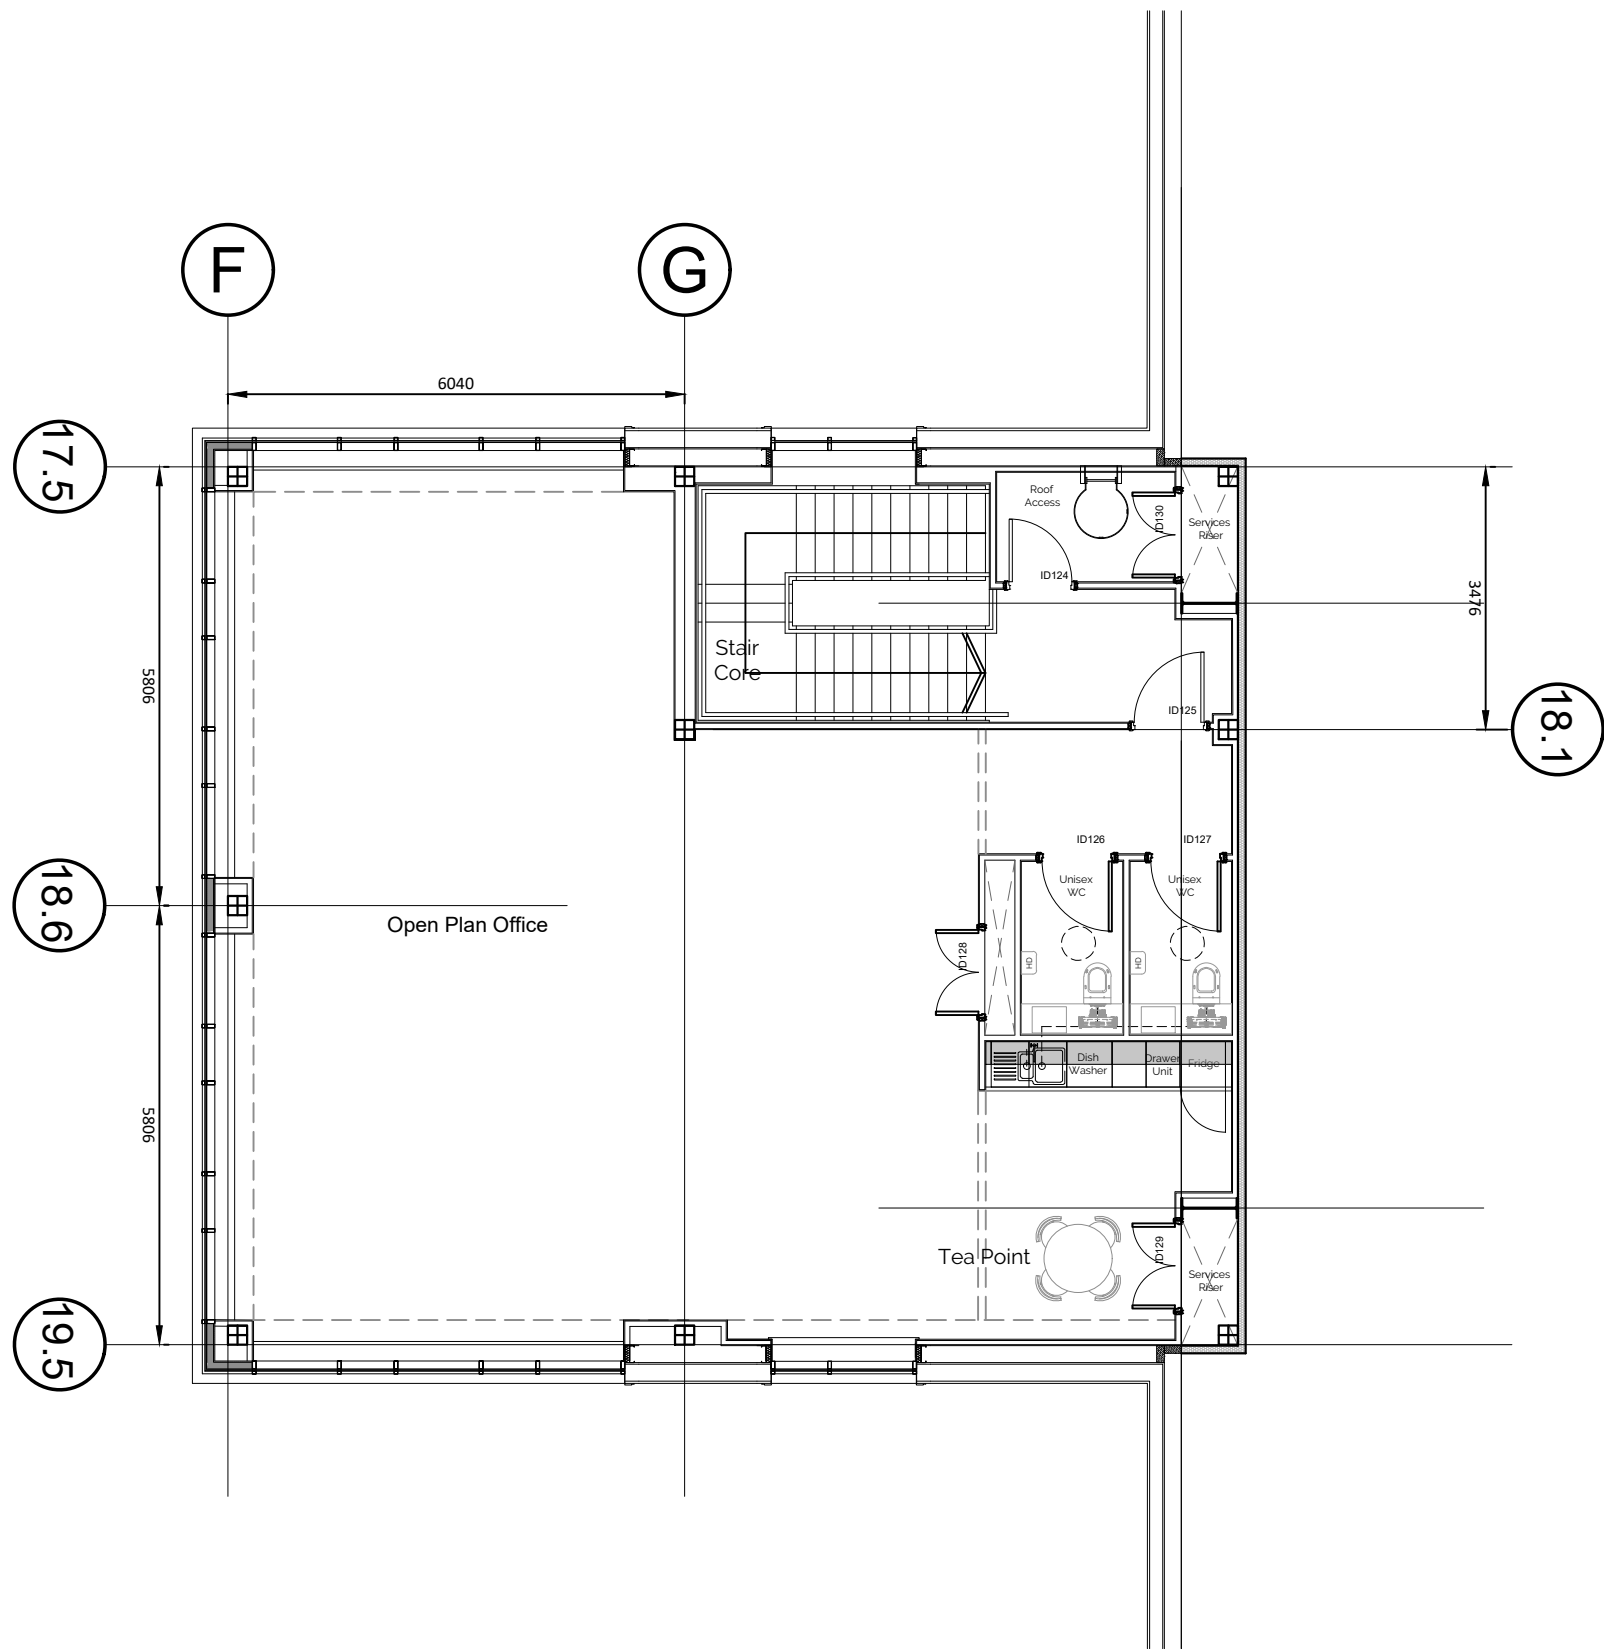

Transport Office First Floor Layout +4.250m
Scale 1:100

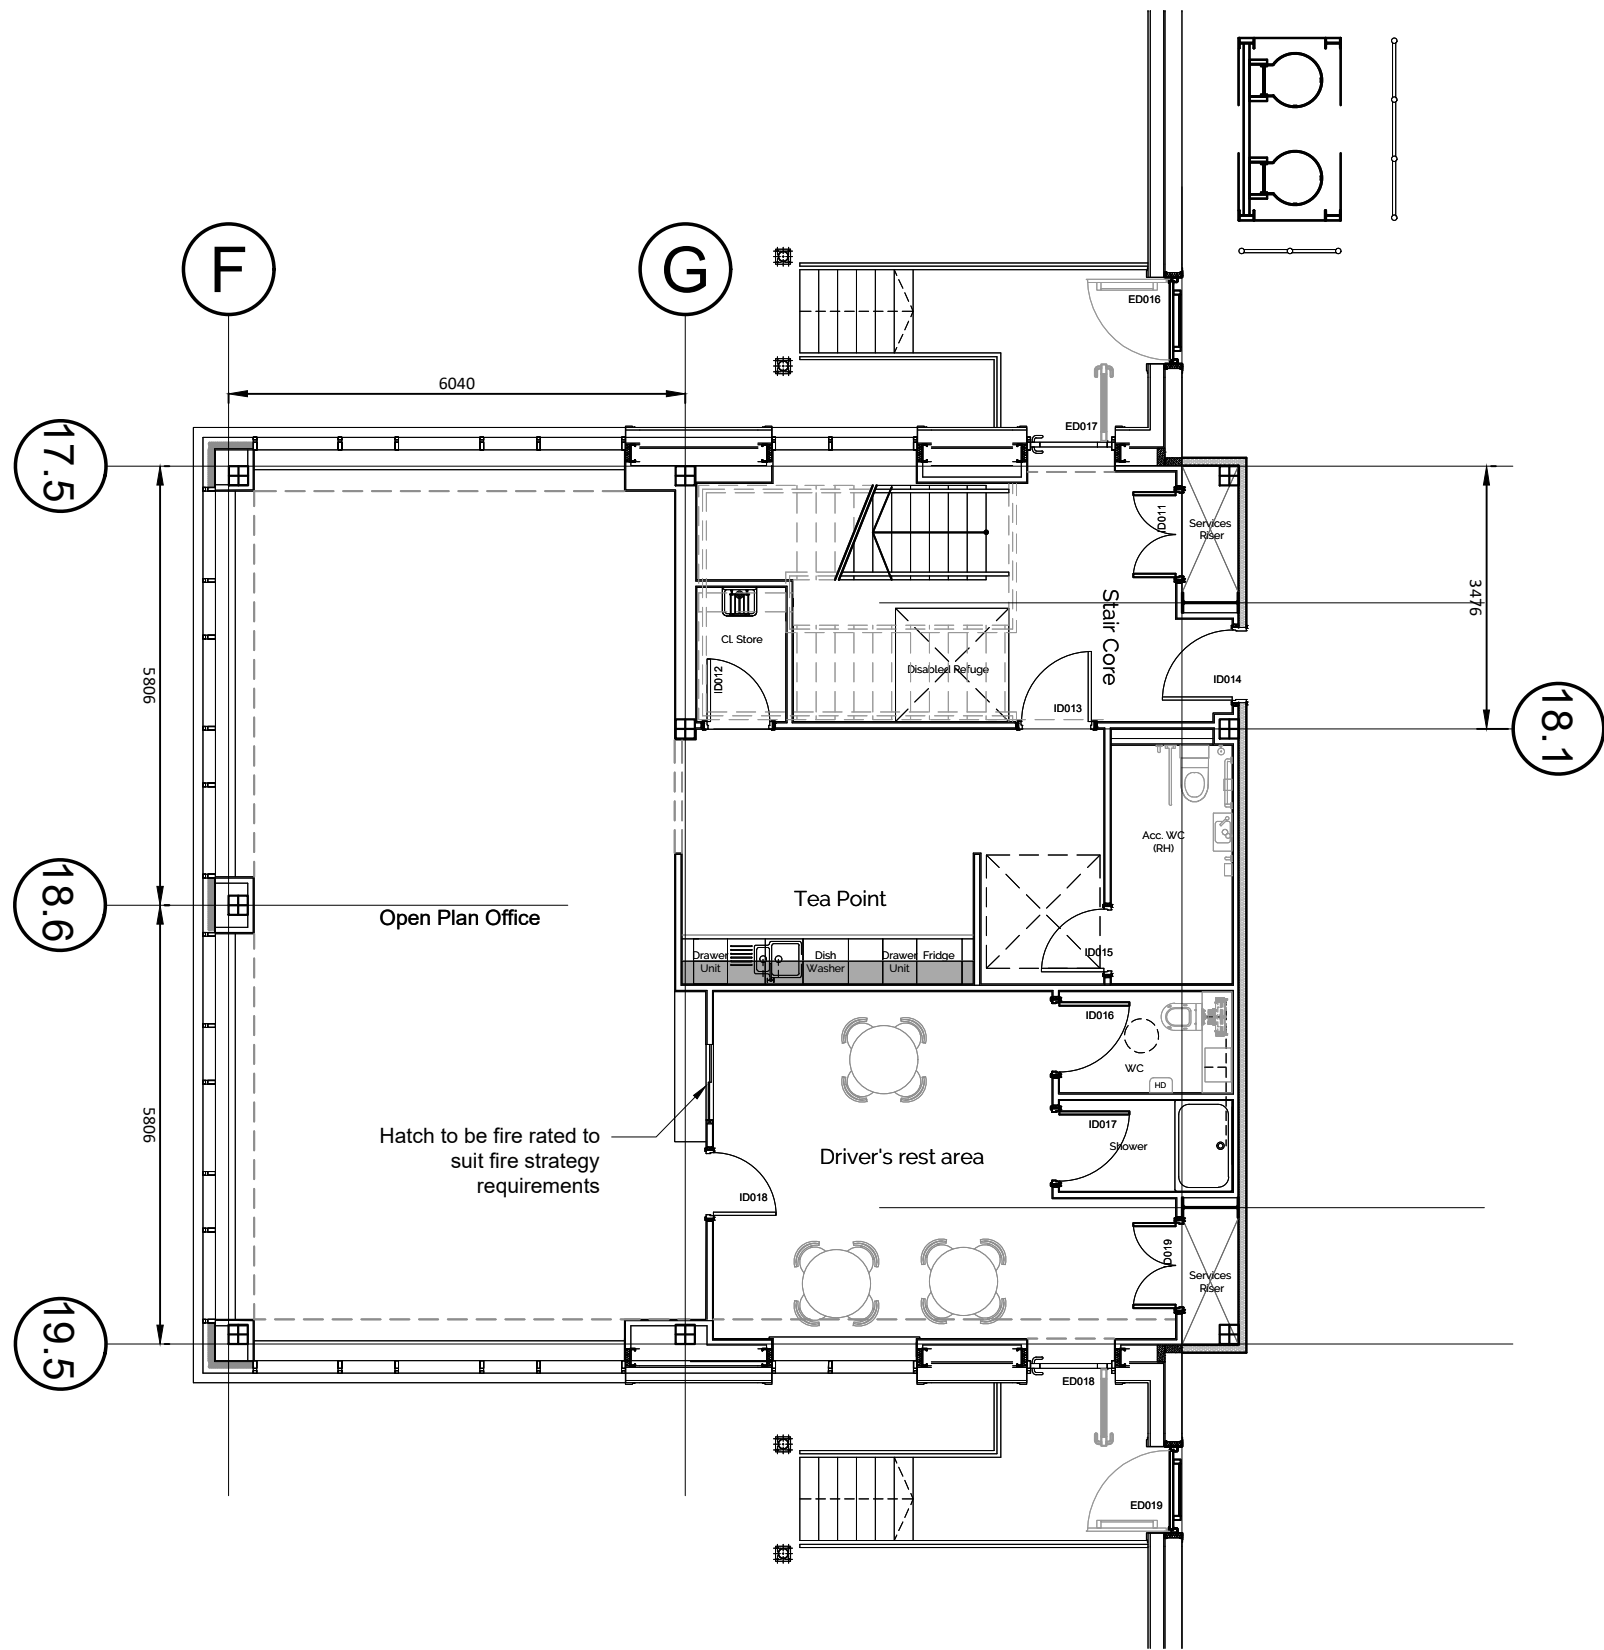

Transport Office Ground Floor Layout +0.000m
Scale 1:100

Project Name

Plot H4, Indurent Heywood Business Park

Employer

Indurent
Plot H4,
Heywood Distribution Park,
Pilsworth Rd, Heywood

RIBA Workstage

3 - Spatial Coordination
S3 - Review & Comment

Drawn

TJ
07.03.2025

UMC Project Reference

25007
As Indicated 1 1

Document Title

Transport Office Layouts

Document Reference

25007 - UMC - 0100 - 00 - DR - A - 1004

Revision Note

Site plan updated.

Issue Date

20.08.2025

PLANNING

This drawing is to be used for the stated purpose only and should not be used for any other

P03