
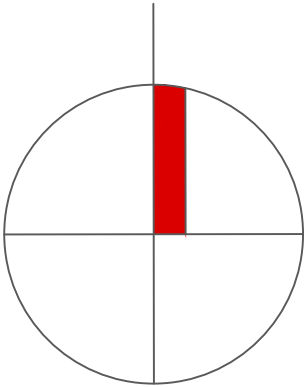


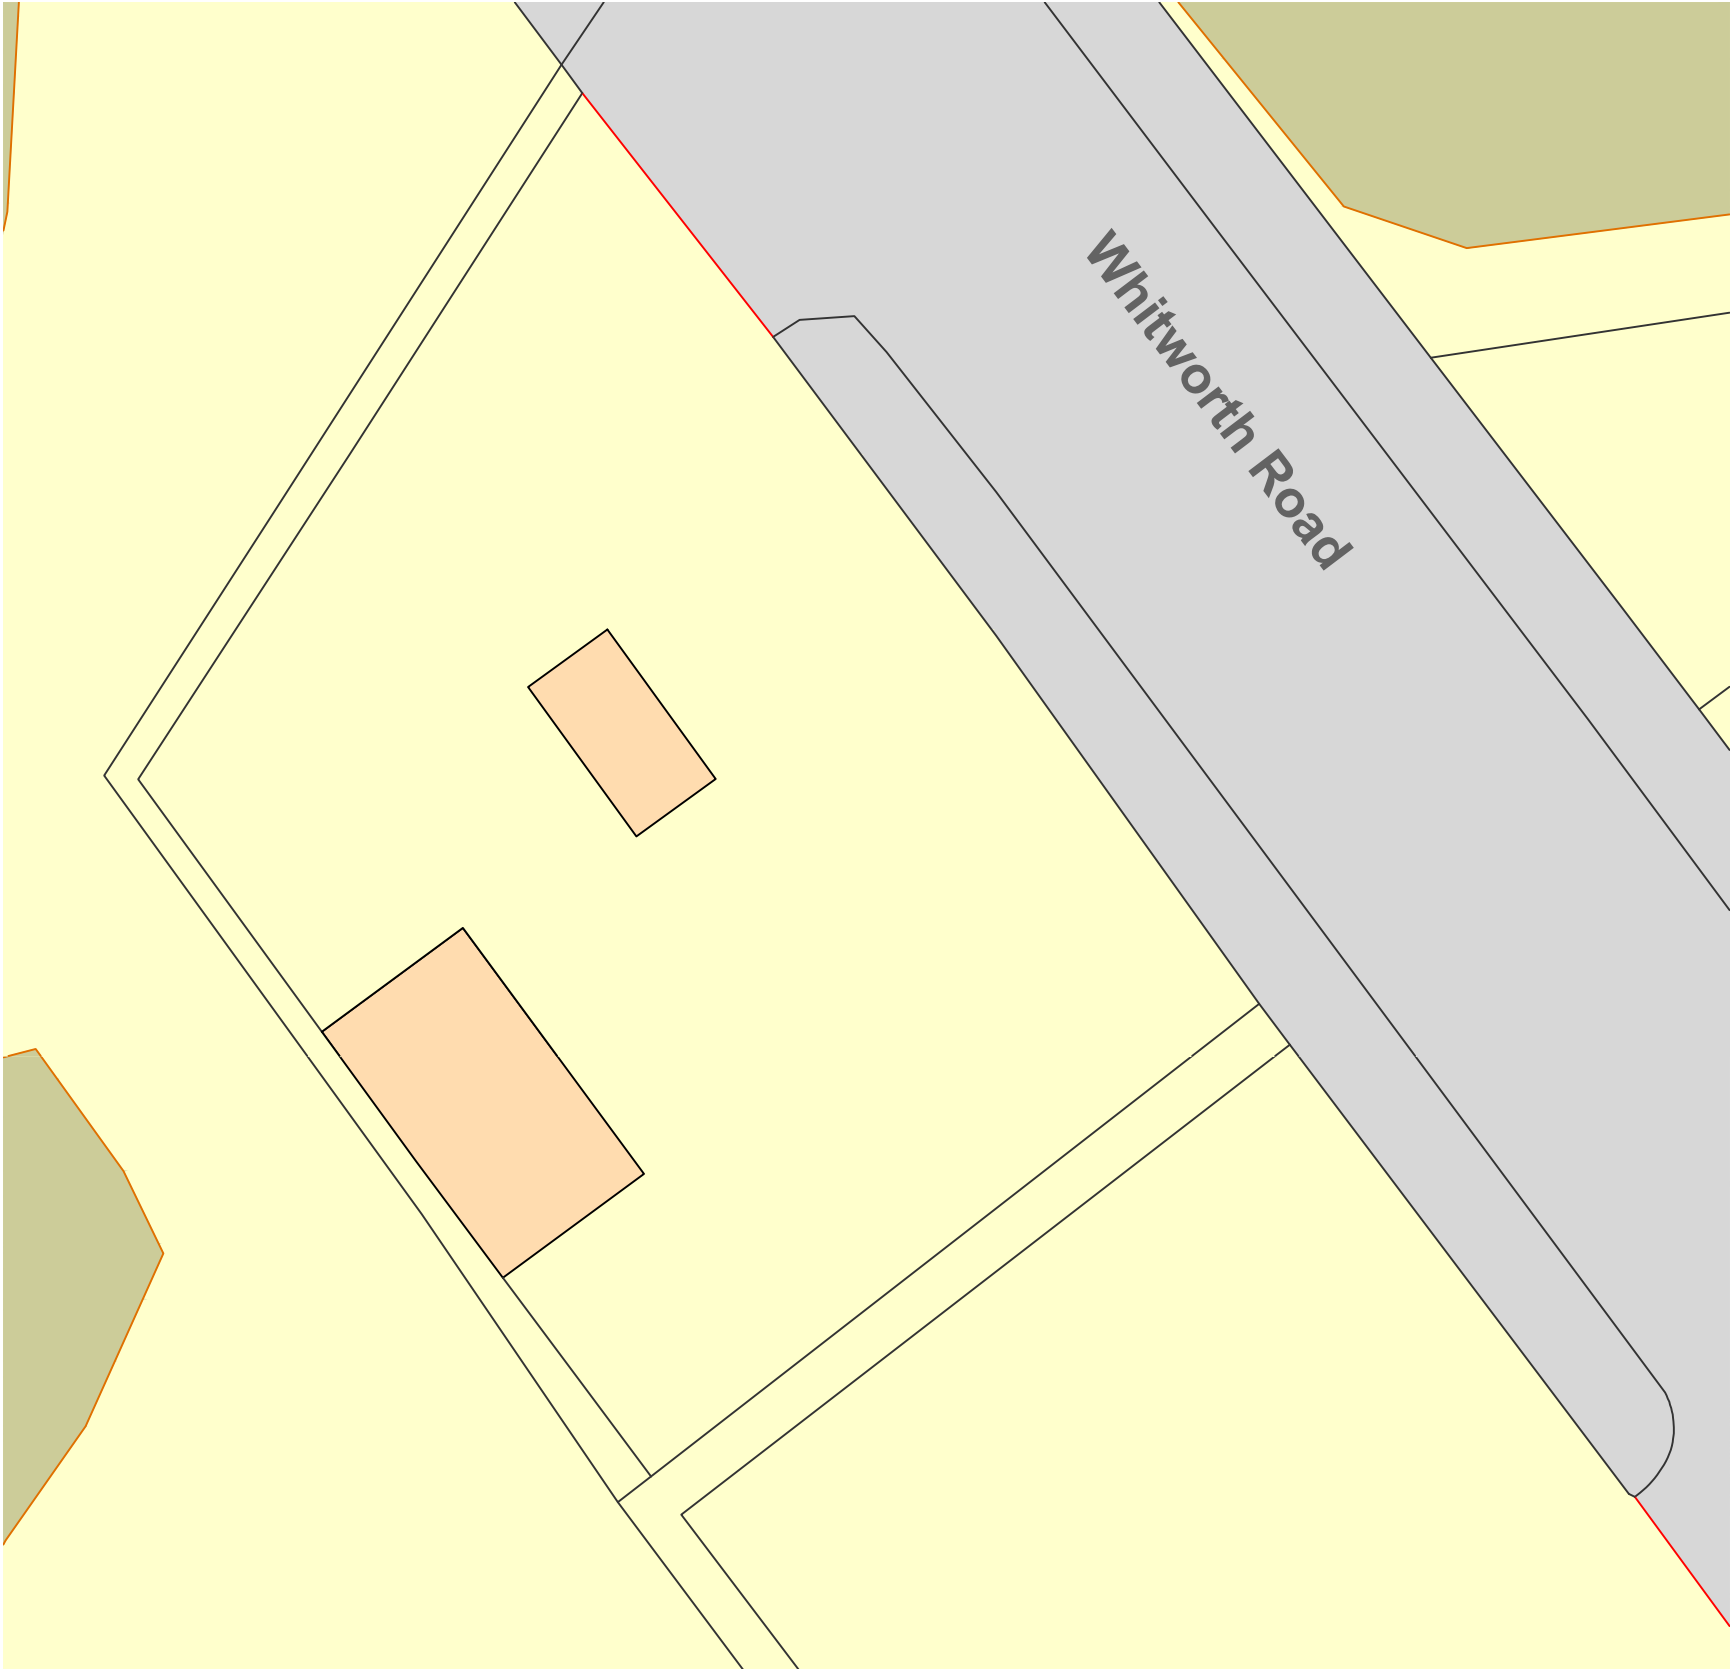

Capitol Car Wash  
Existing Canopy  
Whitworth Road  
Rochdale

Original Site Plan

work to figured dimensions

© CJ Partnership owns the copyright of this design / drawing which must not be reproduced in whole or in part without the written permission of CJ Partnership

contract no

3694 04

drawn by

drawing no

date

June 2025

revision

scale @ A3

1:200

Revisions:  
A.

Blue Pit Mill Queensway  
Castleton Rochdale OL11 2PG

+44 (0)1706 631347  
info@cjpartnership.com  
www.cjpartnership.com

