



Conway Architectural Design shall have no responsibility for any use made of this document other than for that which it was prepared and issued. This drawing should not be scaled. Work to figured dimensions only.
All dimensions and levels to be checked on site. No building work is to be started until all relevant approvals are in place.
Any discrepancies should be reported to Conway Architectural Design.
This drawing should not be reproduced without written permission from Conway Architectural Design.
Standard Building Regs Notes are to be provided by Conway Architectural Design prior to a building regs application being submitted.

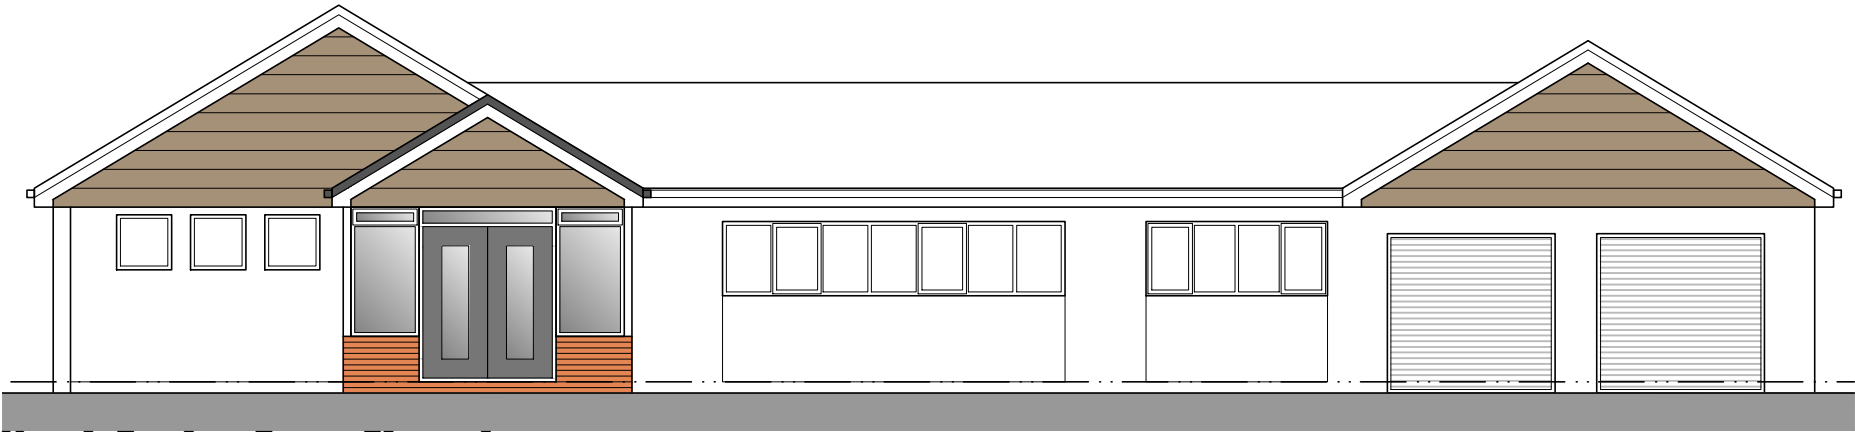


North Facing Front Elevation

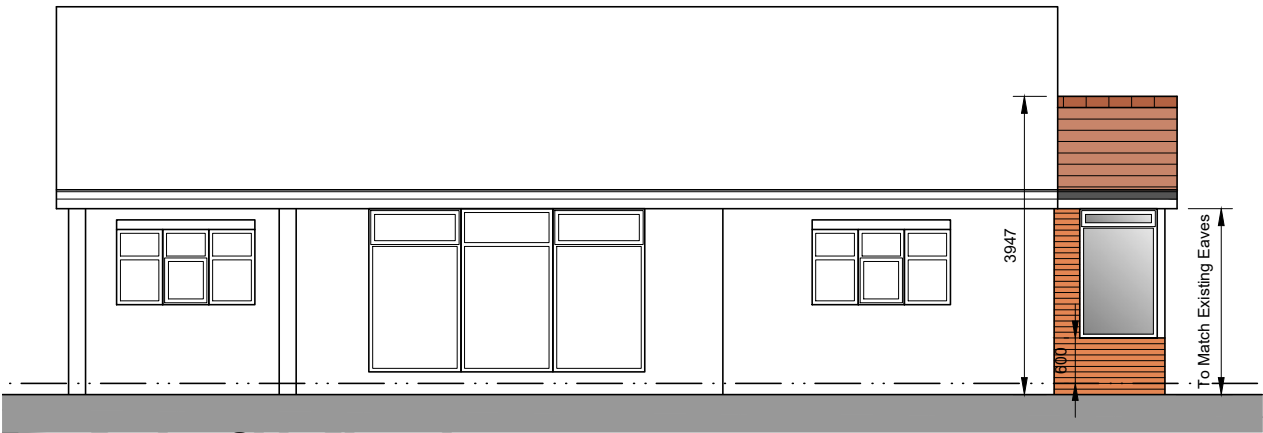

East Facing Side Elevation



Sketch 3D Image 01

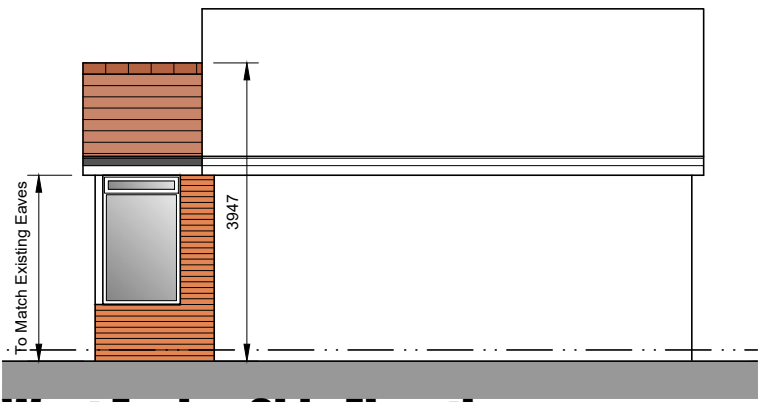

West Facing Side Elevation



Sketch 3D Image 02

Extension Materials

- | | |
|--------------------------|--|
| Walls Below Glazing | Brickwork to match existing |
| Roof | Tiles to match existing |
| Cladding in apex of roof | Millboard timber effect composite boarding |
| Door | White Upvc frame with Rock doors |
| Window | White Upvc |
| Soffit + Fascia | White Upvc |
| Rainwater Goods | Black Upvc |

Conway Architectural Design	6 Conway Close Alkington Middleton Manchester, M24 1EW E: conway-design@outlook.com
	JOB TITLE : Front Porch Extension
	ADDRESS : 4 Hardfield Road, Alkington
	DRAWING TITLE : Proposed Elevations
	SCALE : 1:100 @ A3
DRAWN : xxx	DATE : 10.07.25
JOB NO./	972-08A
DWG NO.	