




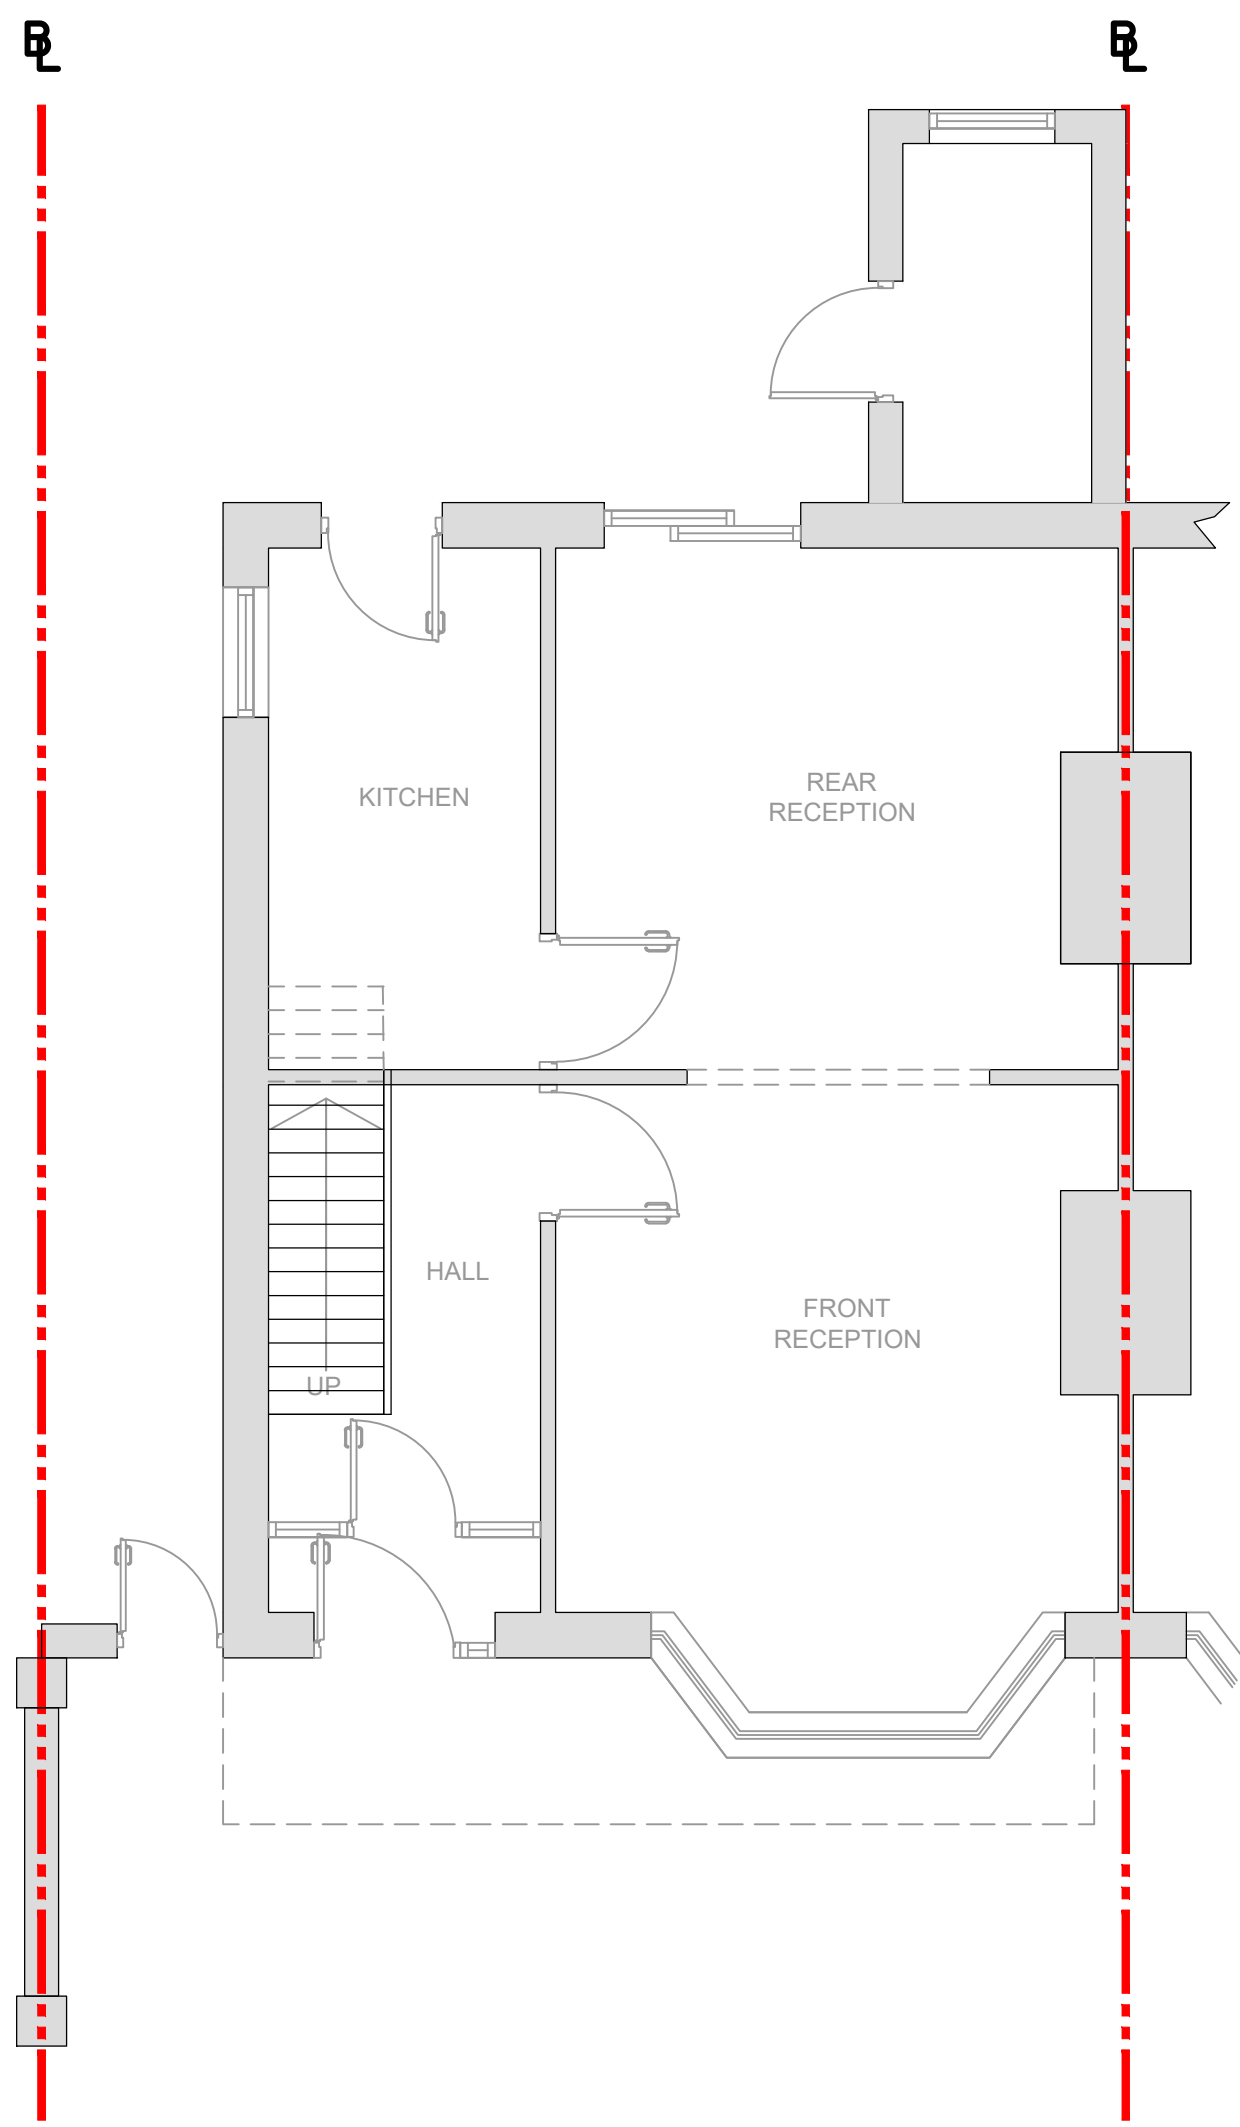


PROPOSED GROUND FLOOR PLAN
SCALE 1:50

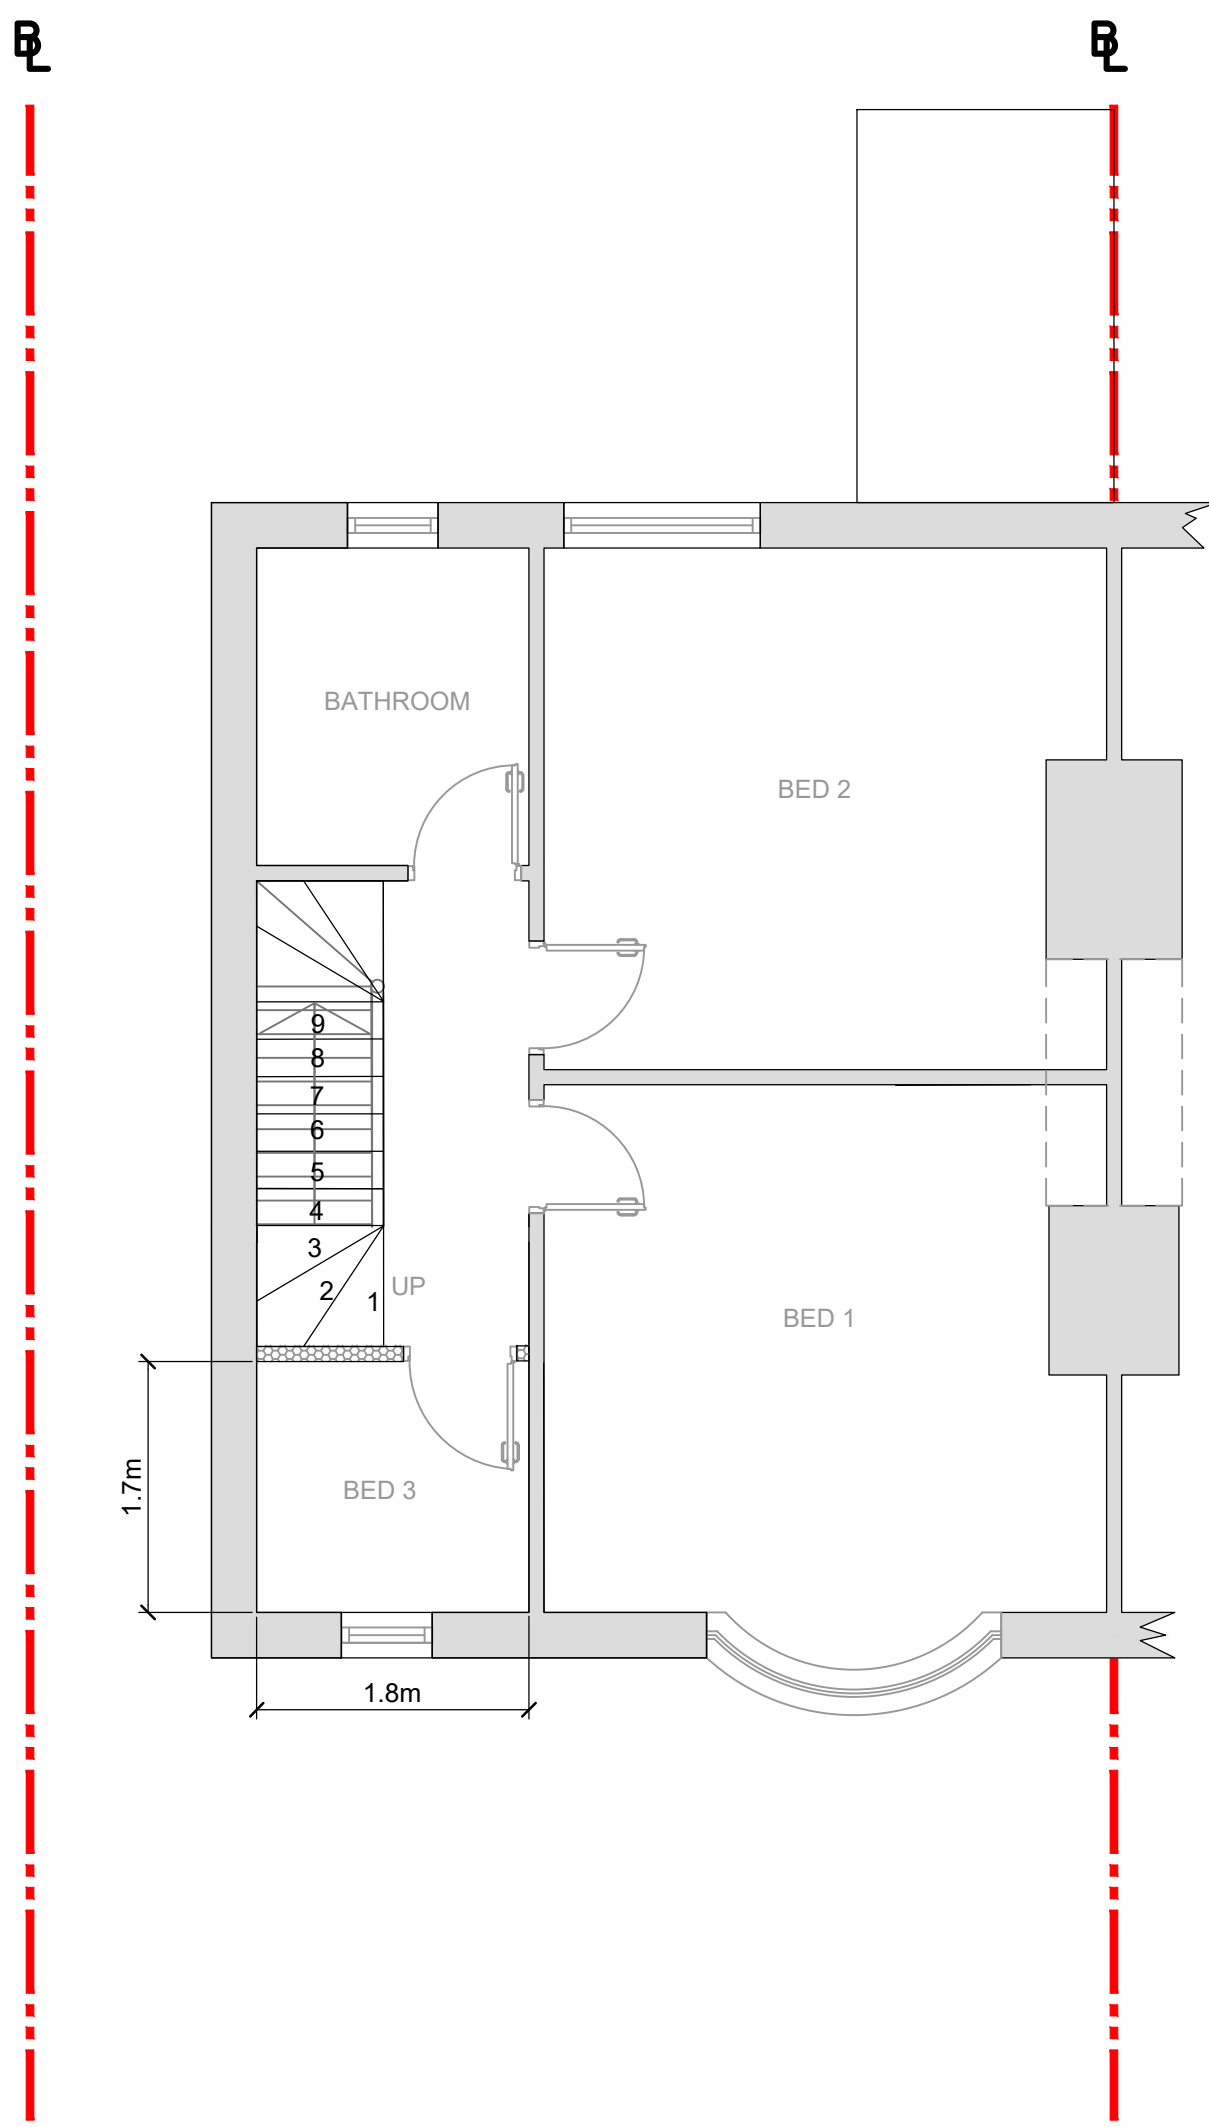


PROPOSED FIRST FLOOR PLAN
SCALE 1:50

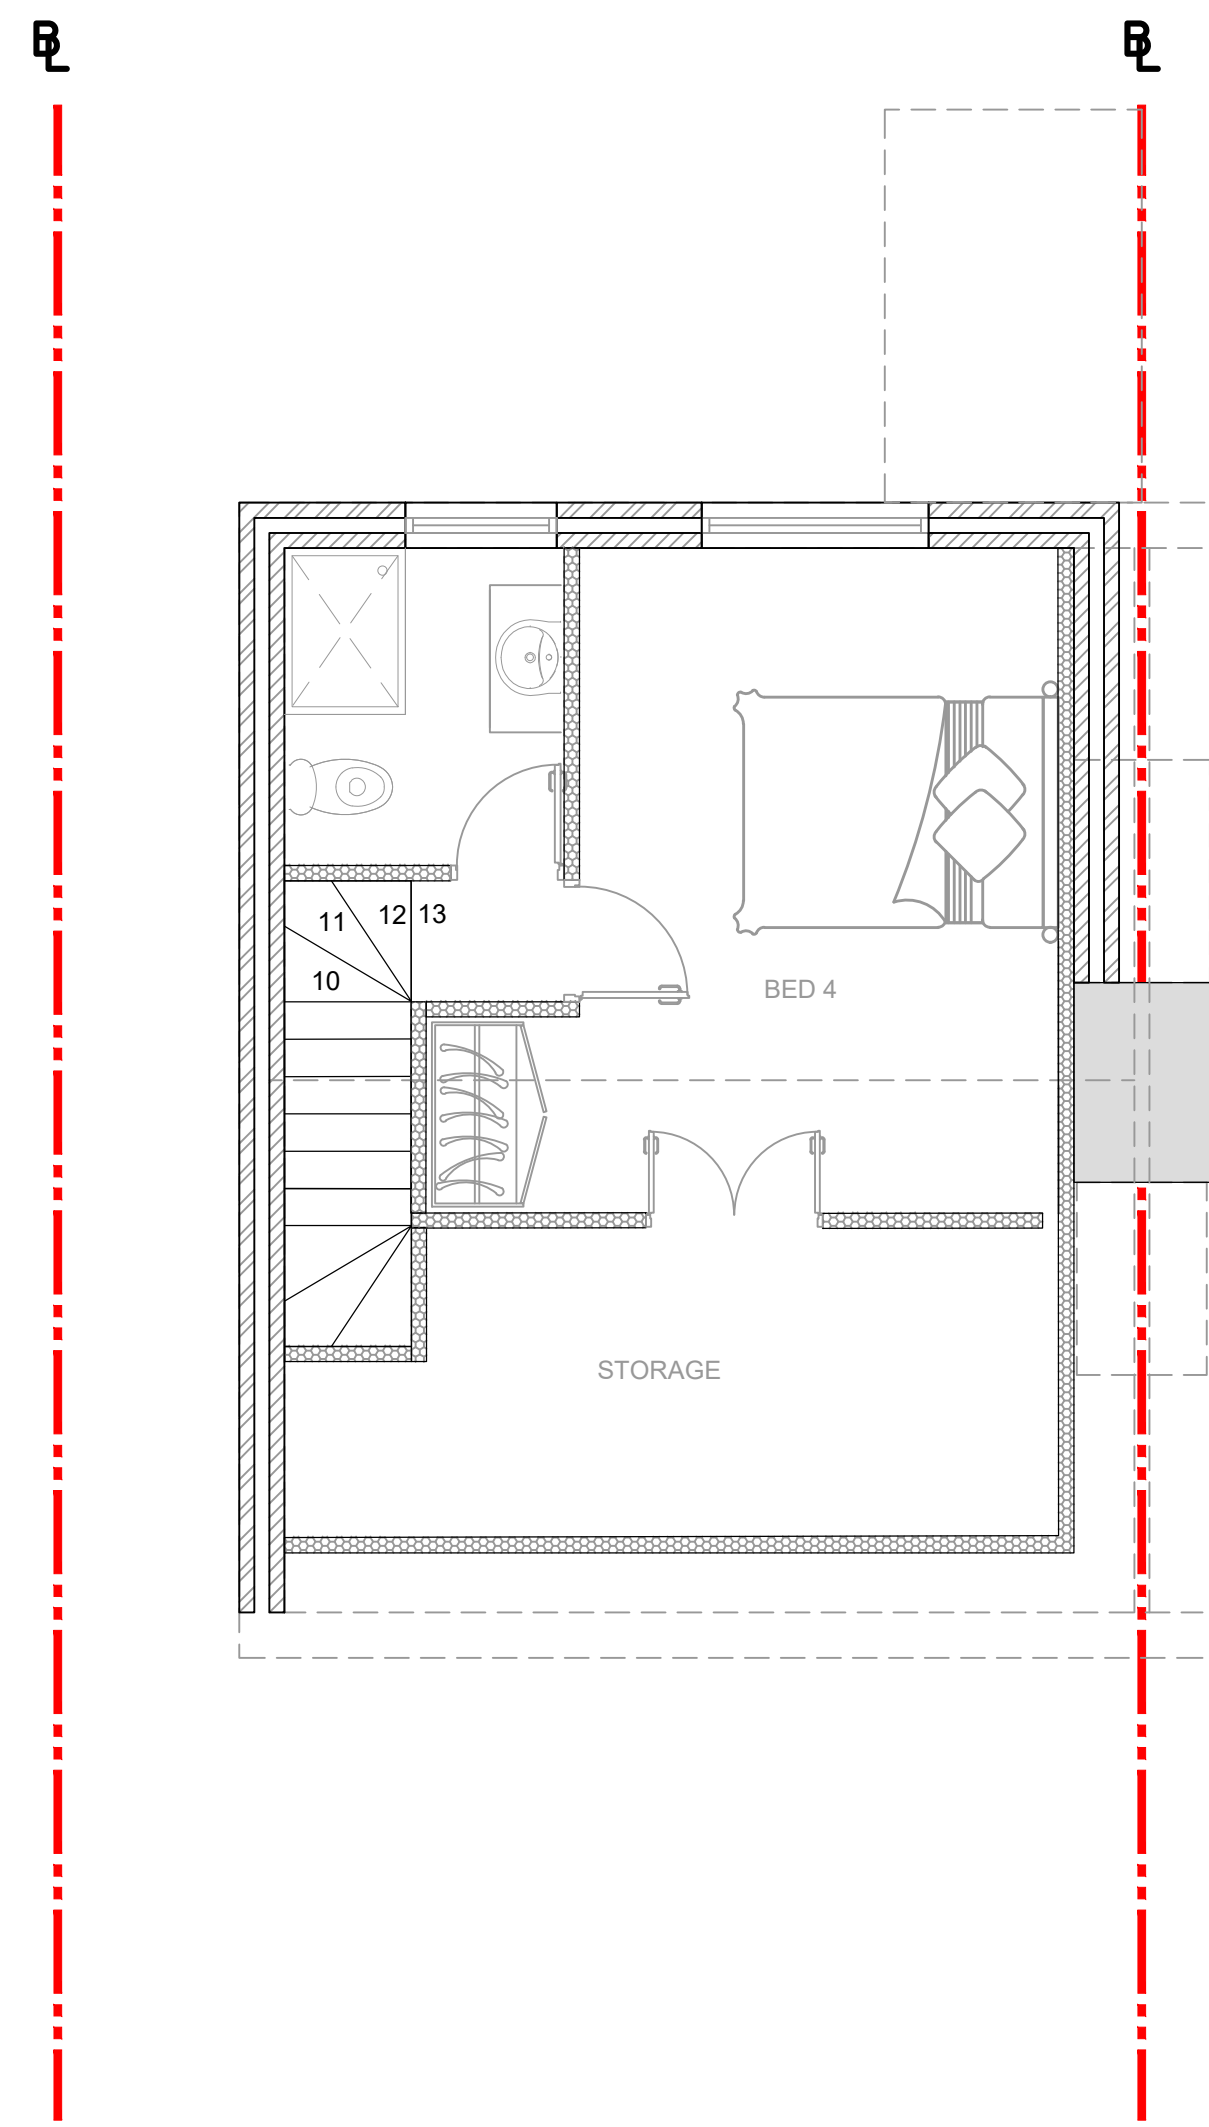


PROPOSED LOFT PLAN
SCALE 1:50

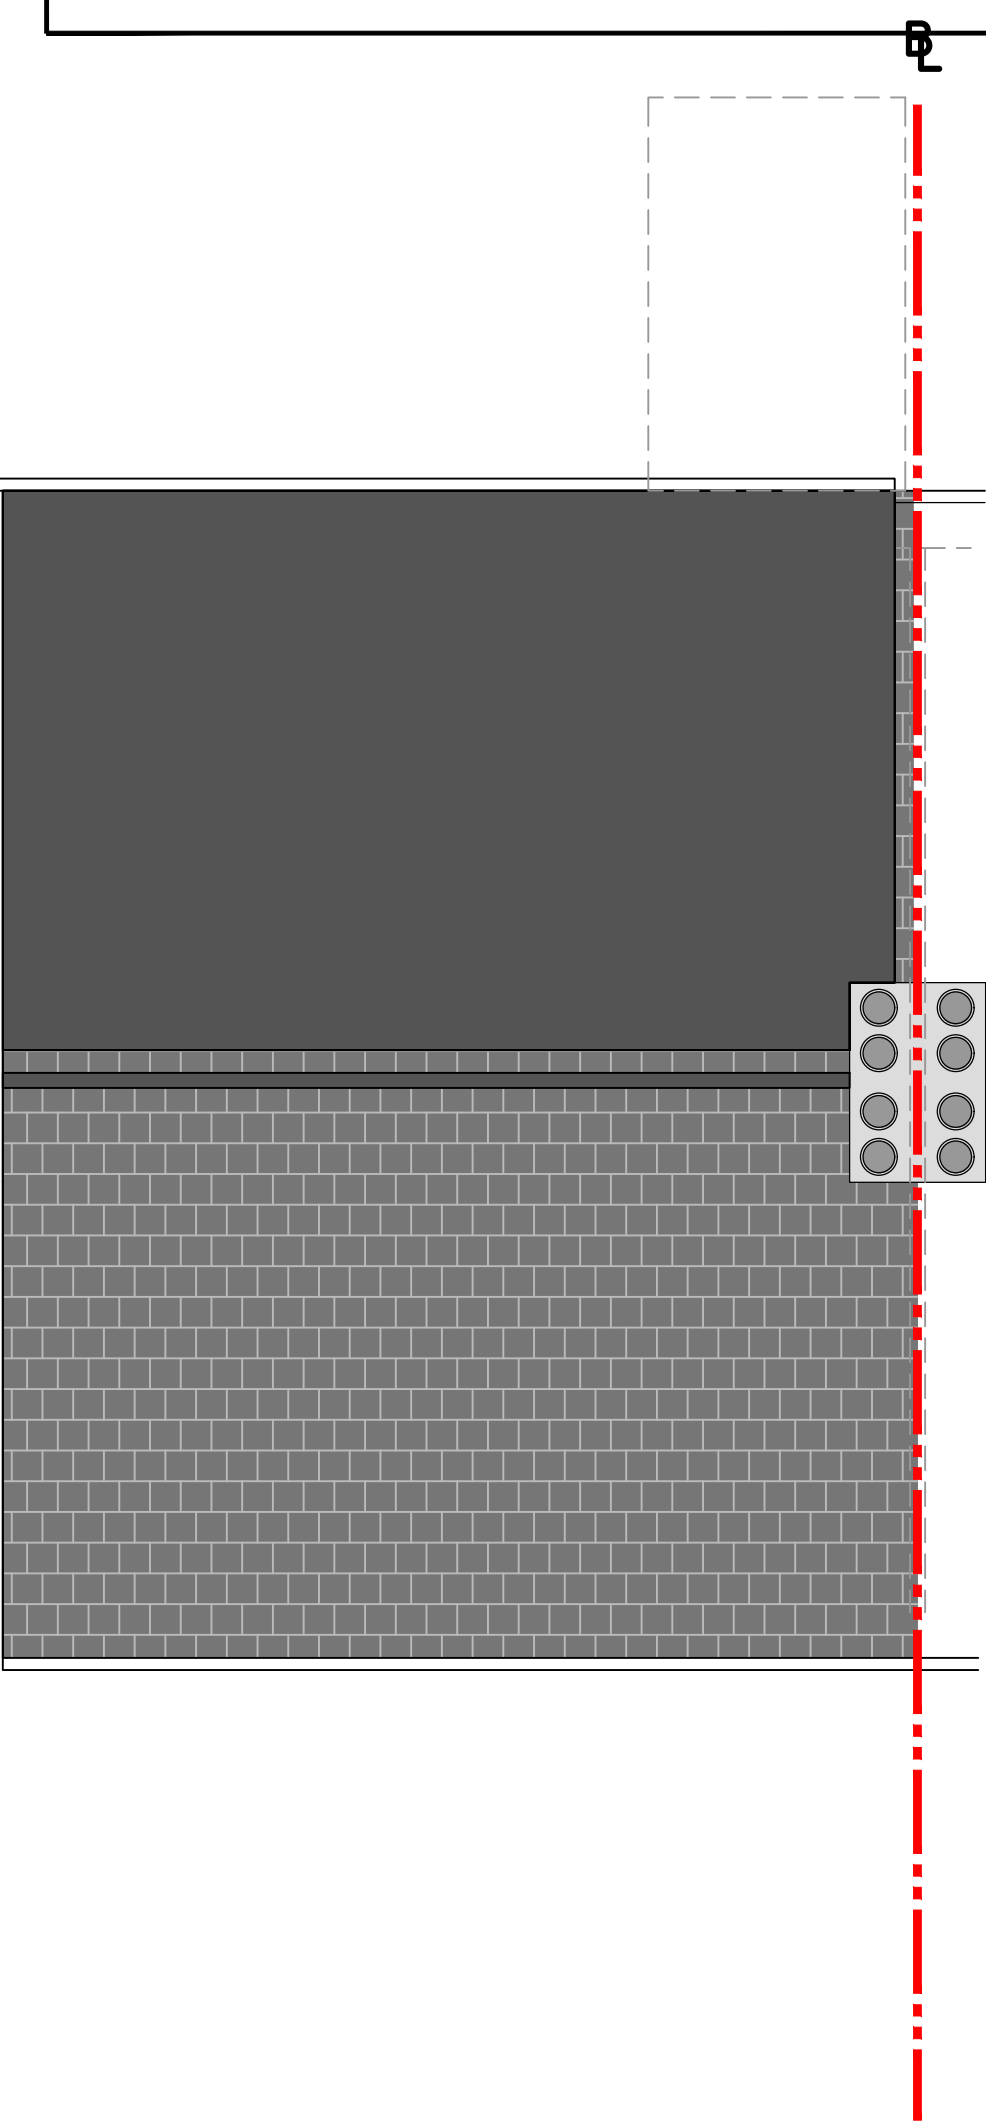


PROPOSED ROOF PLAN
SCALE 1:50

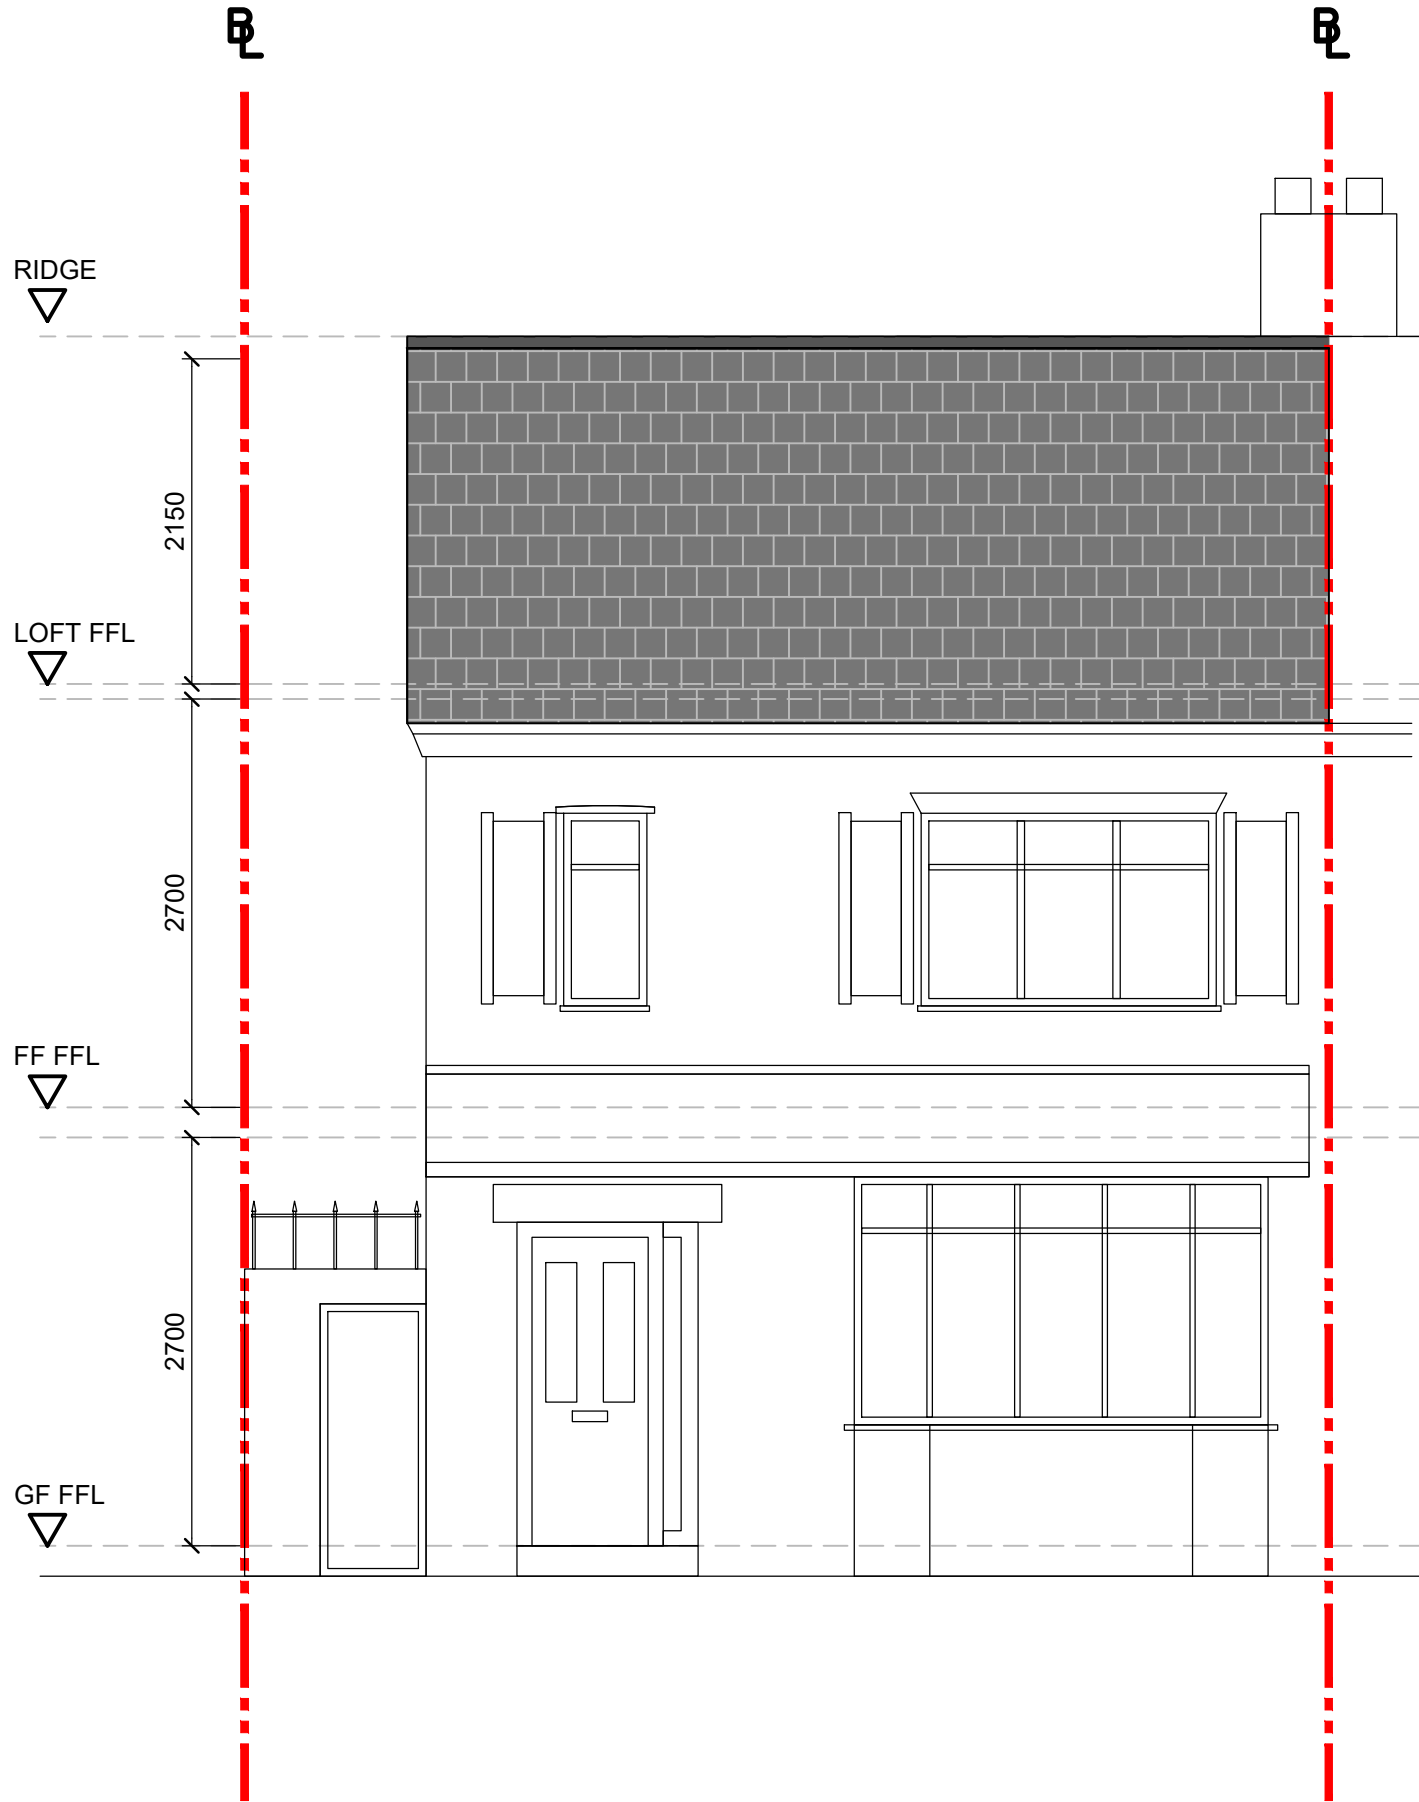

PROPOSED FRONT ELEVATION
SCALE 1:50

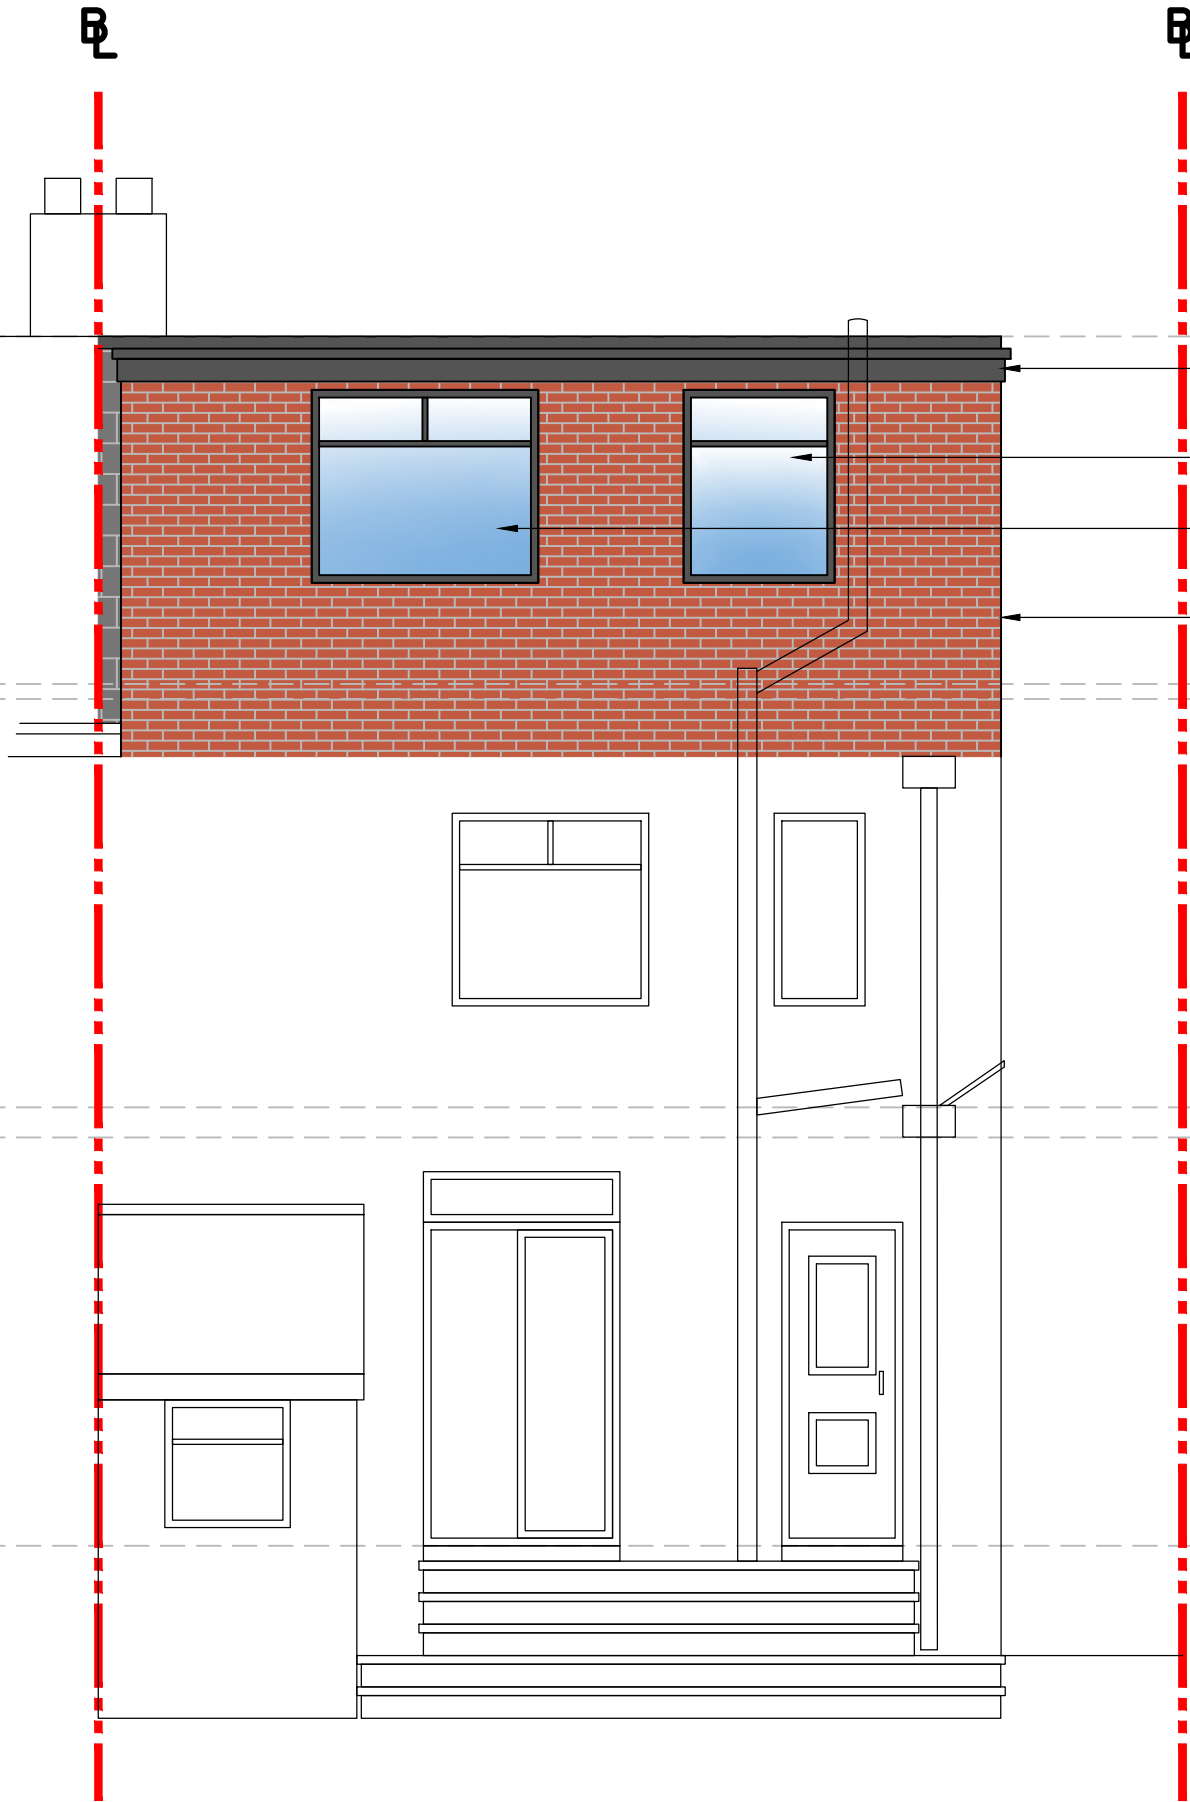

PROPOSED REAR ELEVATION
SCALE 1:50

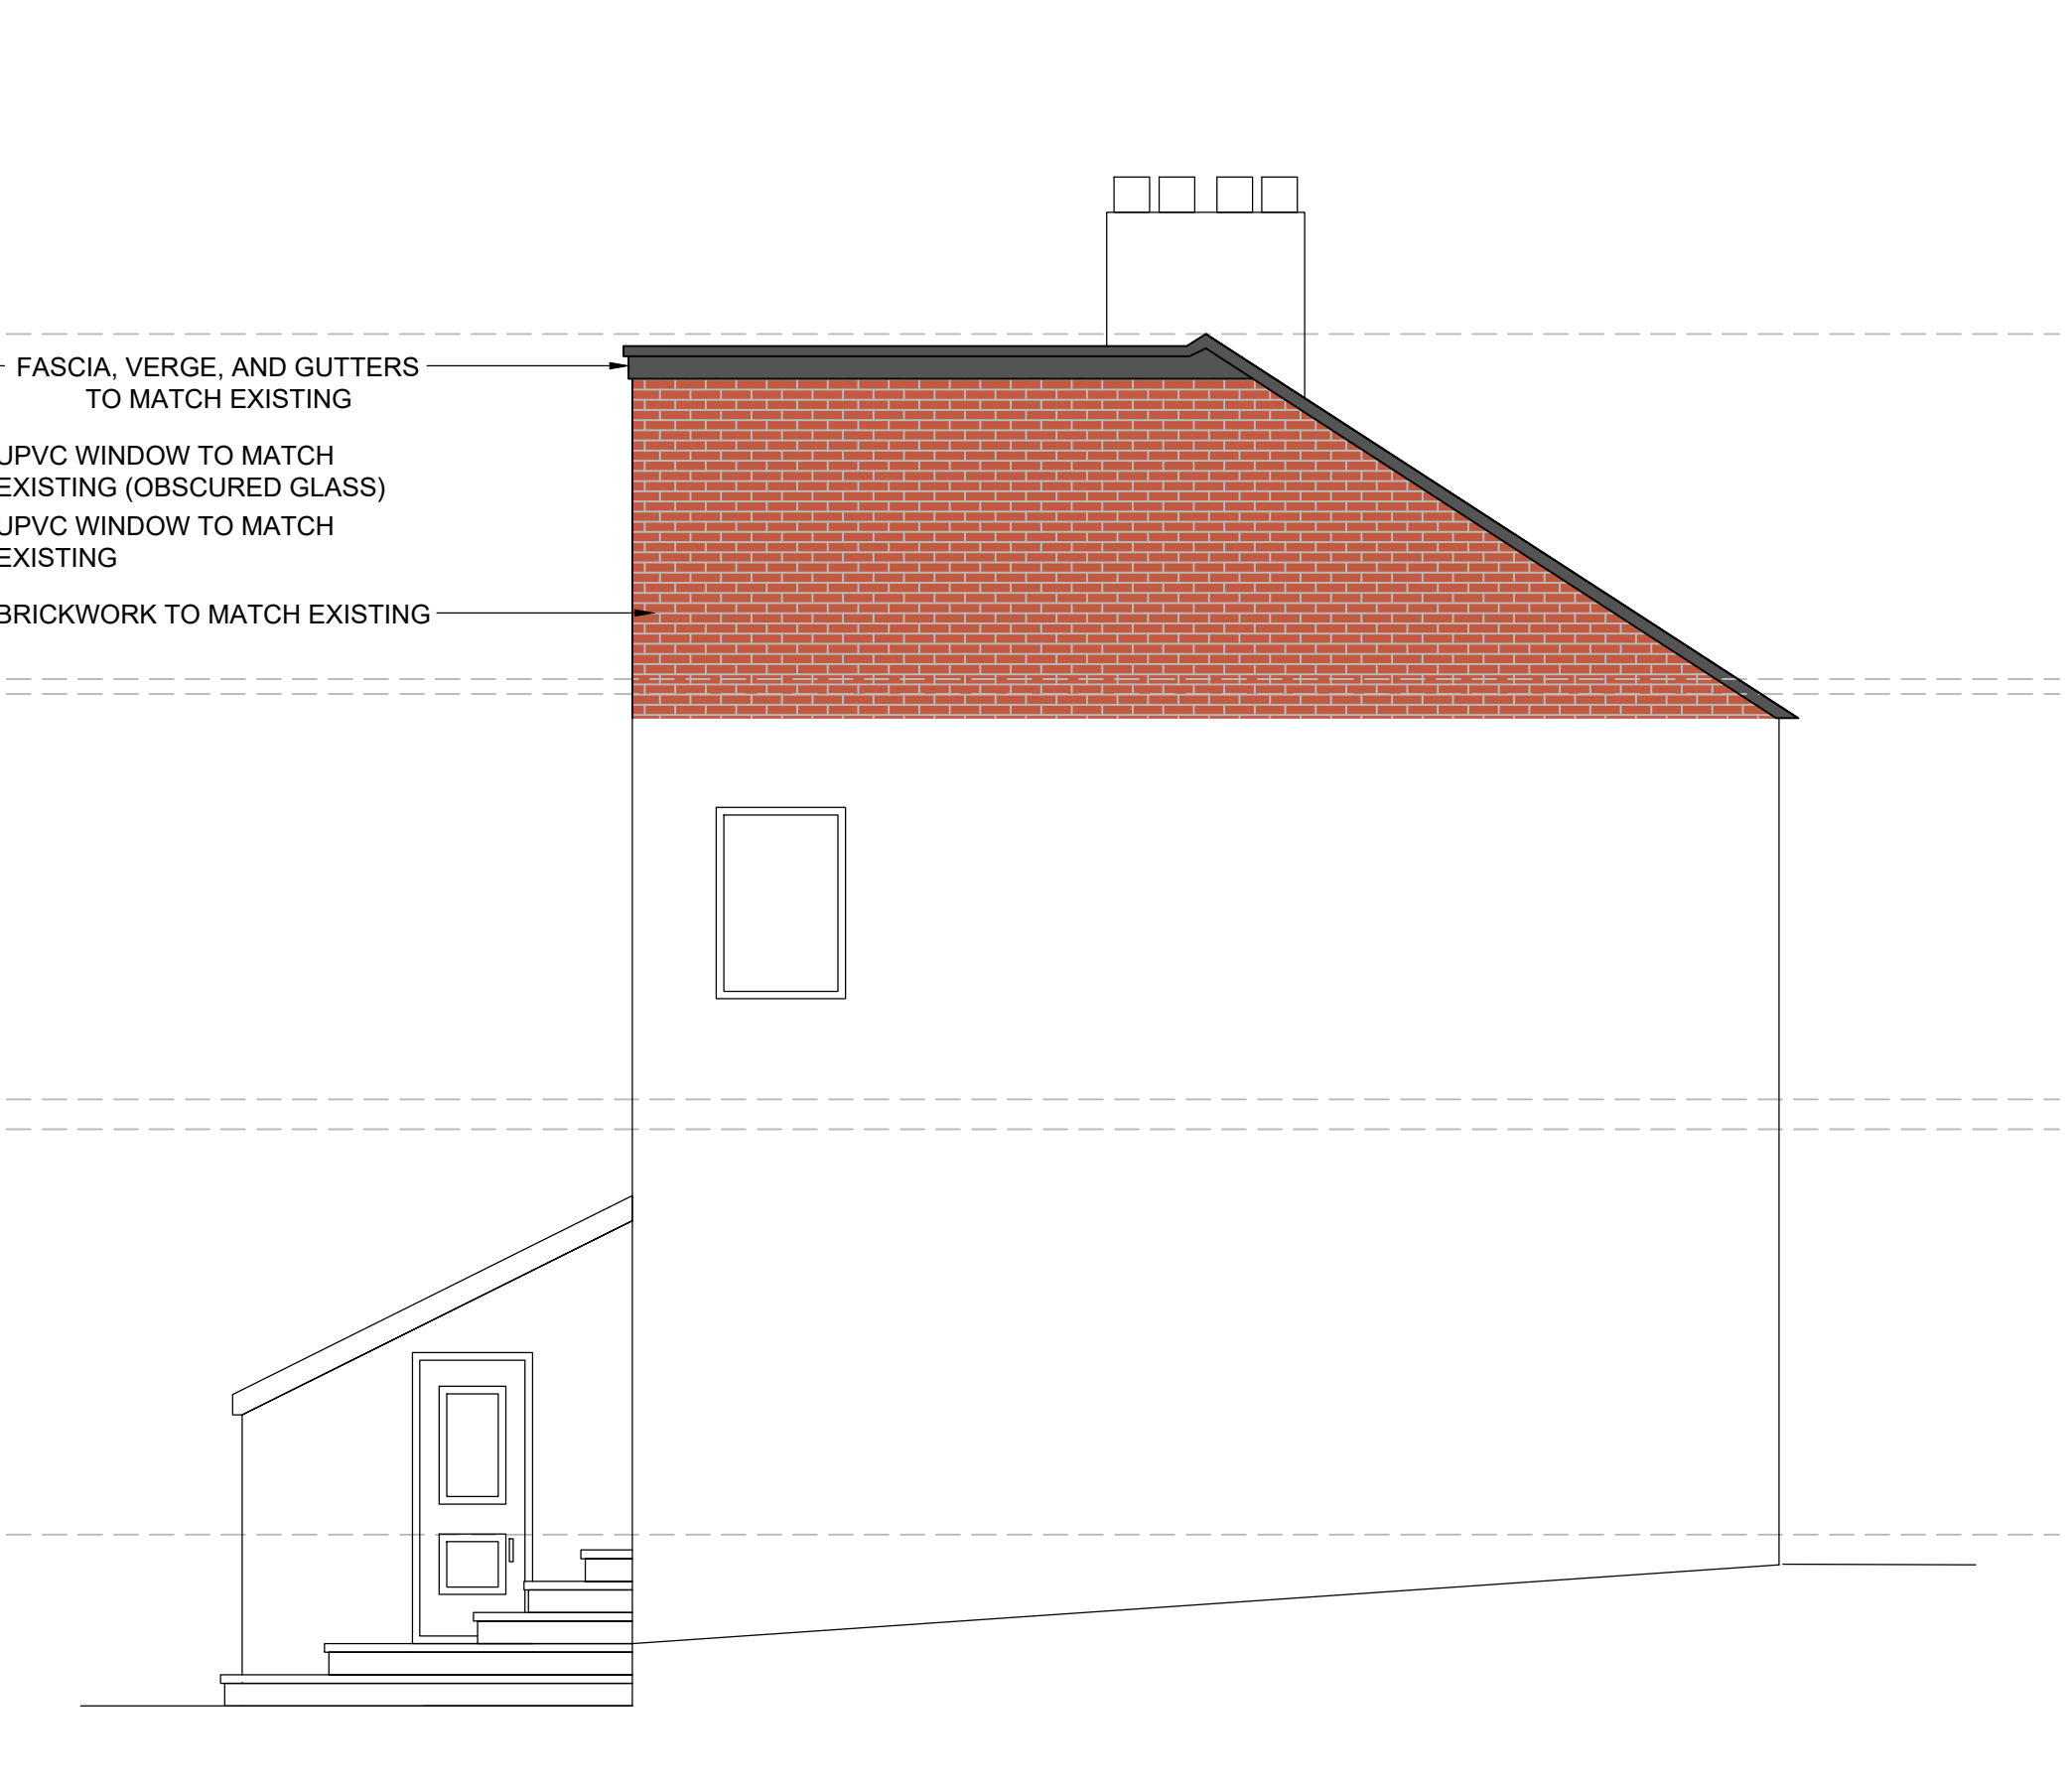

PROPOSED SIDE ELEVATION
SCALE 1:50

REV.	DATE	DRAWN	DESCRIPTION	CHKD	APPRD
STATUS					
FOR PLANNING					
CLIENT			KELLY BURNS		
PROJECT			PROPOSED DORMER CONVERSION		
LOCATION			58 MOSSWAY, MIDDLETON		
DRAWING TITLE			PROPOSED PLANS AND ELEVATIONS (OPTION 4)		
DRAWING No.			REF.		REVISION
DR-004			0368		P01
			DATE		SCALE(S)
			MAY 2025		AS SHOWN
					A1