




PROPOSED REAR ELEVATION




PROPOSED FRONT ELEVATION

PROPOSED SIDE ELEVATION

02 Proposed Elevations
04 Scale 1:200 @ A1

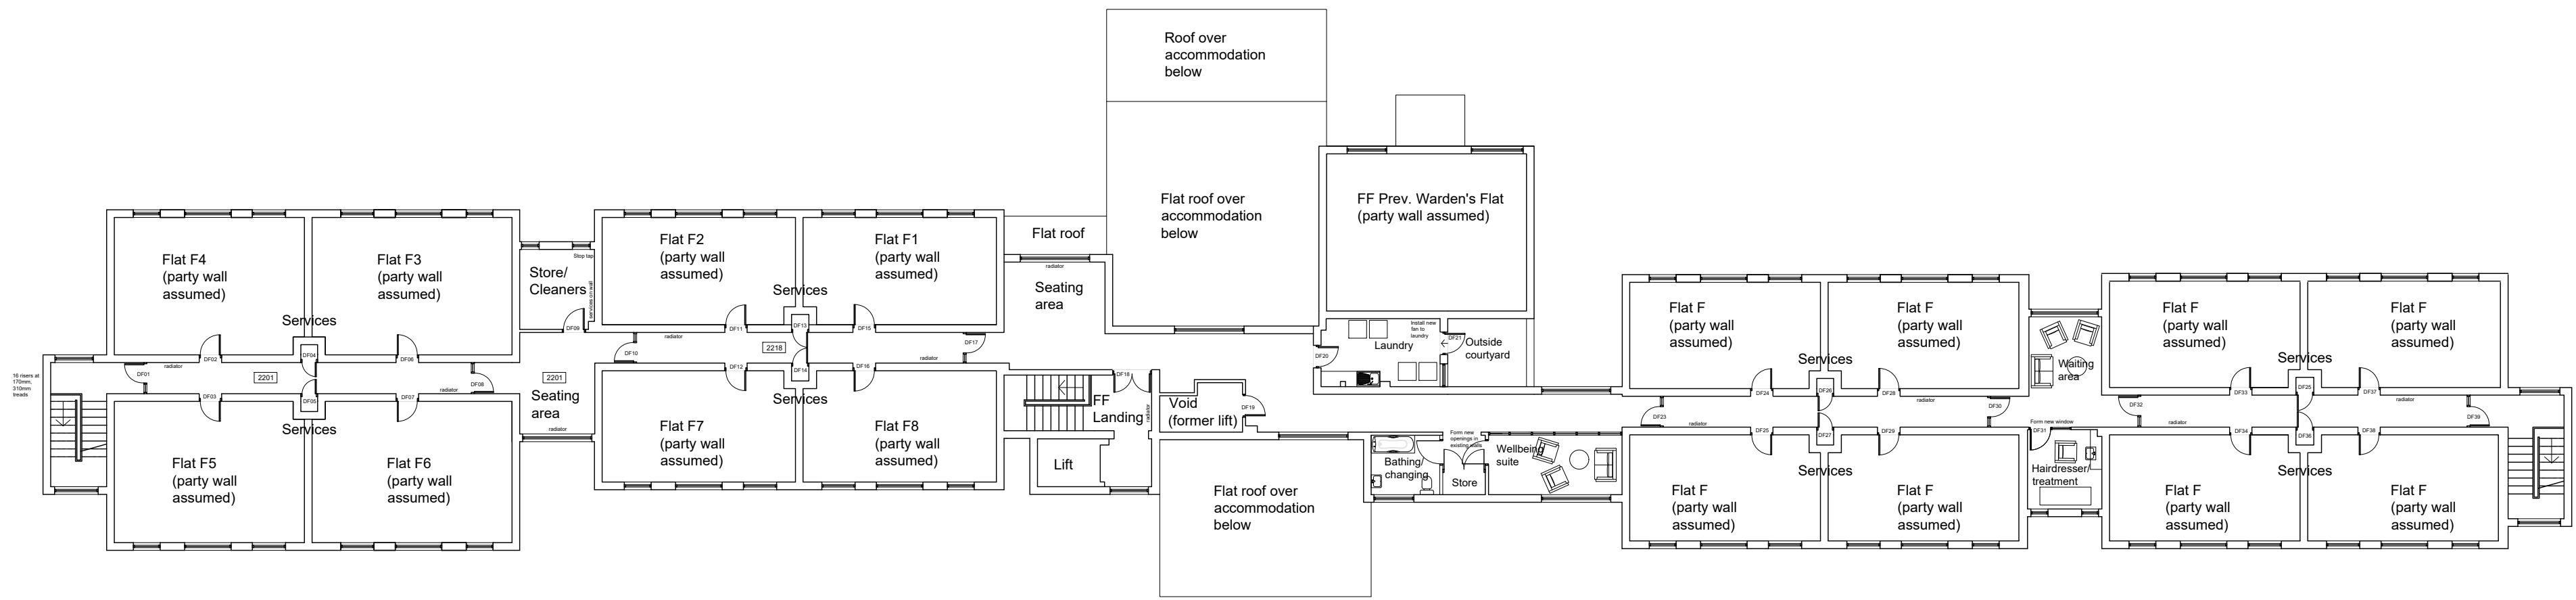

FIRST FLOOR

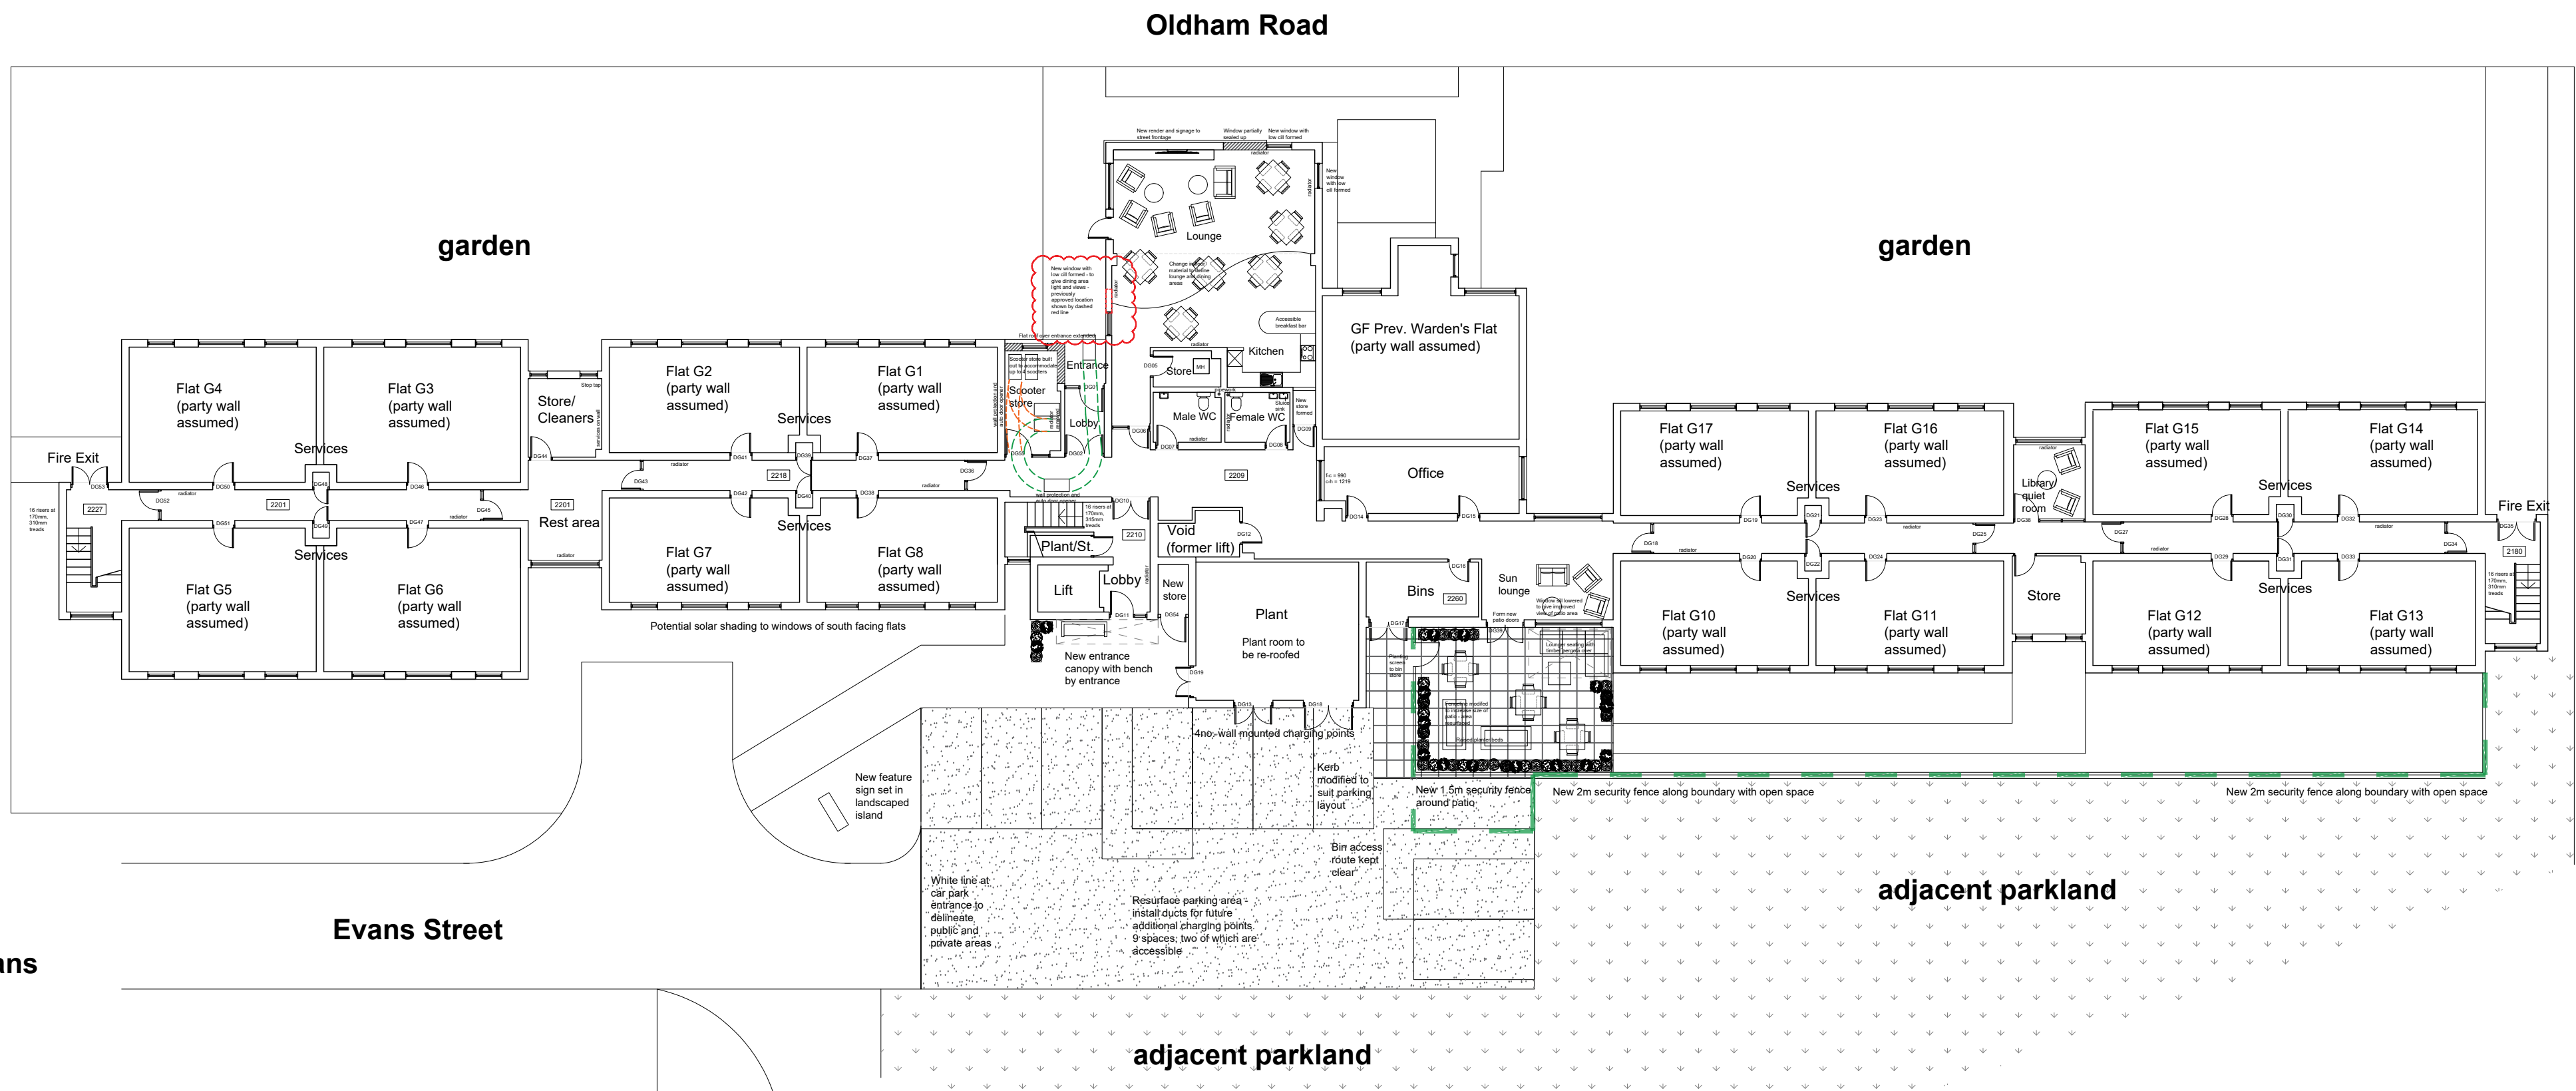

01 Proposed Floor Plans
04 Scale 1:200 @ A1

General Notes
01: Dimensions must not be scaled from this drawing. If in doubt, please ask.
02: All dimensions are in millimetres unless noted otherwise.
03: All dimensions should be verified on site before proceeding with the work.
04: TADW Architects shall be notified in writing of any discrepancies.
05: © TADW Limited (UK) 2015

Issue	Description	Date	Drawn	Checked
P3	Position of proposed new window in lounge modified	15.7.25	MH	AM
P2	Windows added to apartment plans	14.10.23	MH	AM
P1	Issued for comment	17.7.23	MH	AM

Drawing Status
P - Planning | T - Tender | C - Construction | R - As Record

For Approval



Six St. Petersgate Stockport Cheshire SK1 1HD
Ph 0161 477 6158 Fx 0161 480 8342 mail@tadw.co.uk www.tadw.co.uk

Client Rochdale Boroughwide Housing

Job Tonge Court Middleton

Title Proposed Floor Plans and Elevations

Scale 1:200 @ A1

Note - Prints from PDF files may not be to scale, check accuracy against scale
1:200 5 10 20m

Job Number 221323	Drawing Number 04	Issue P3
----------------------	----------------------	-------------