




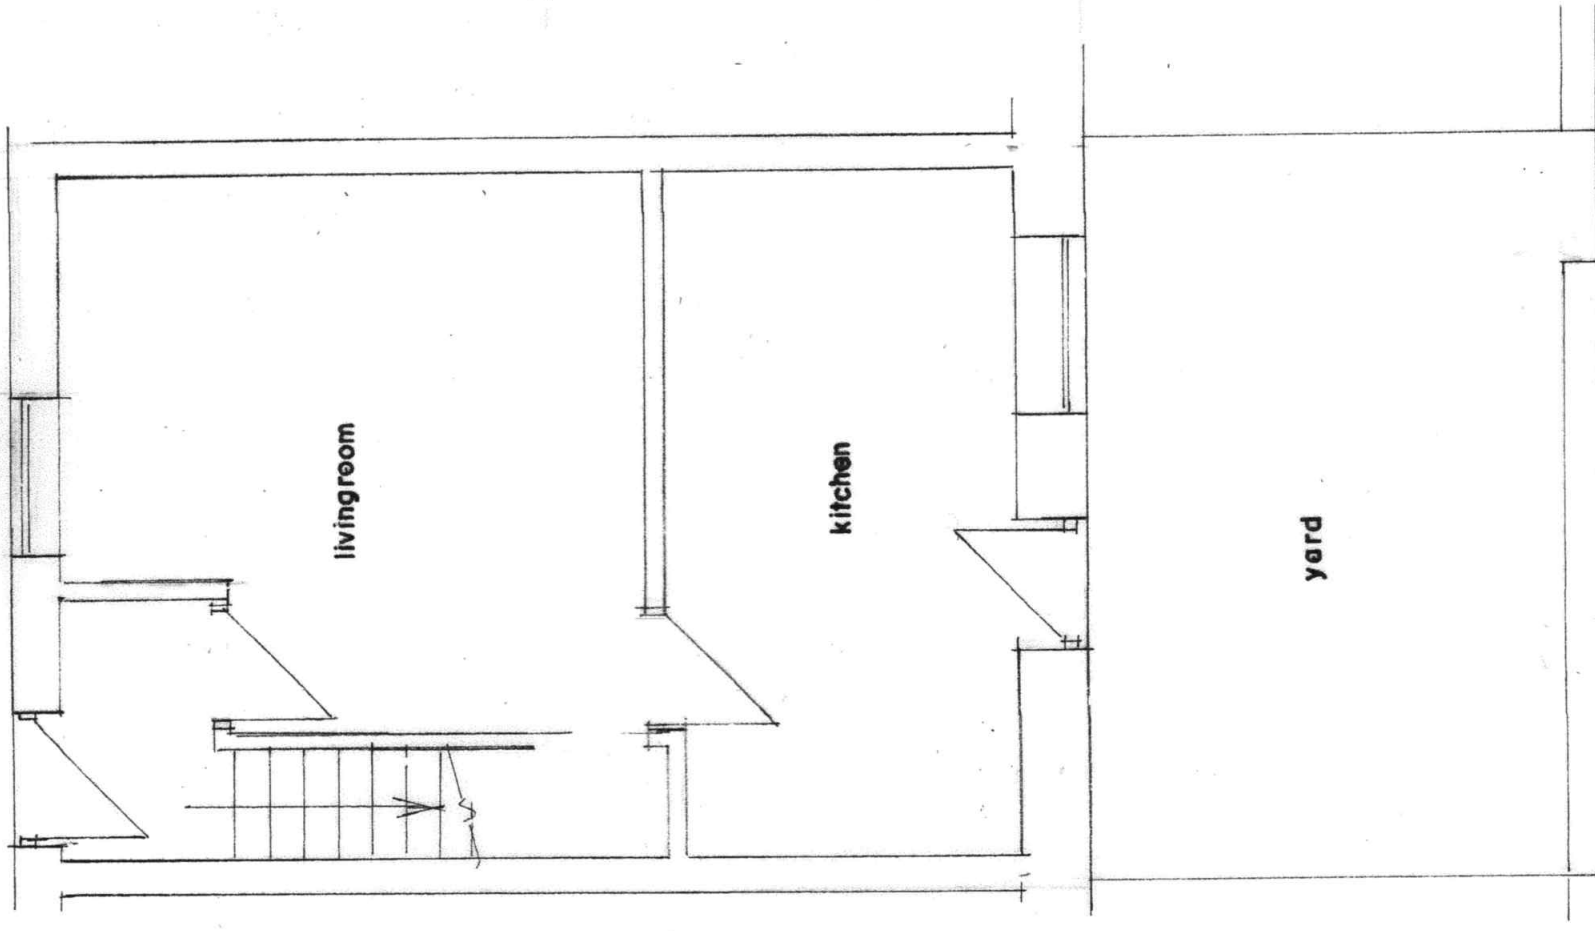

GROUND FLOOR PLAN
(EXISTING)

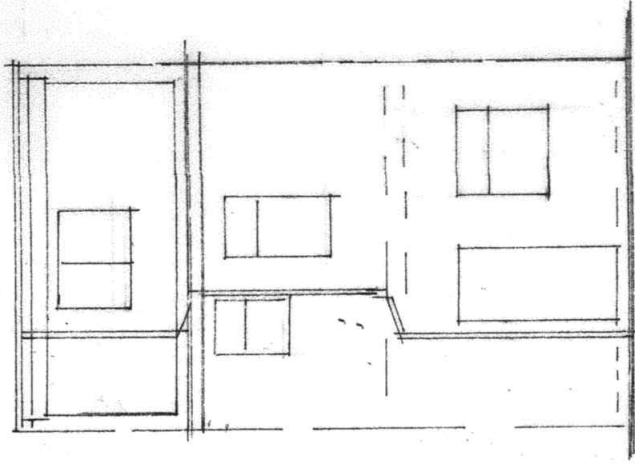

FRONT ELEVATION
(EXISTING)

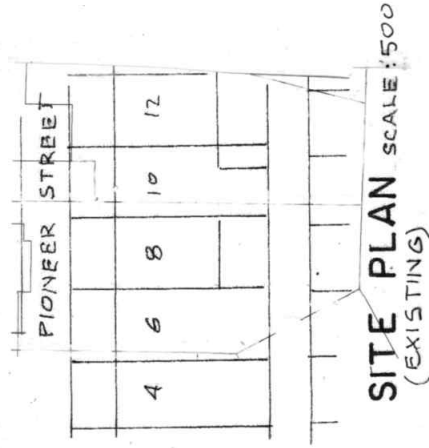

SITE PLAN SCALE: 500
(EXISTING)

BUILDING DESIGN SERVICES

M. FAROOQ
418 Bury Road Rochdale OL11 5EU.
Tel: 01706 712231 Mob: 07967605763

PROPOSED SINGLE STOREY REAR EXTENSION AT
8 PIONEER STREET ROCHDALE OL11 1JG

for: MR & Mrs MASOOM ALI

Plan

Scale 1:50

Elevation

Scale 1:100

2284/1