





SOUTHWEST ELEVATION (VIEW A)

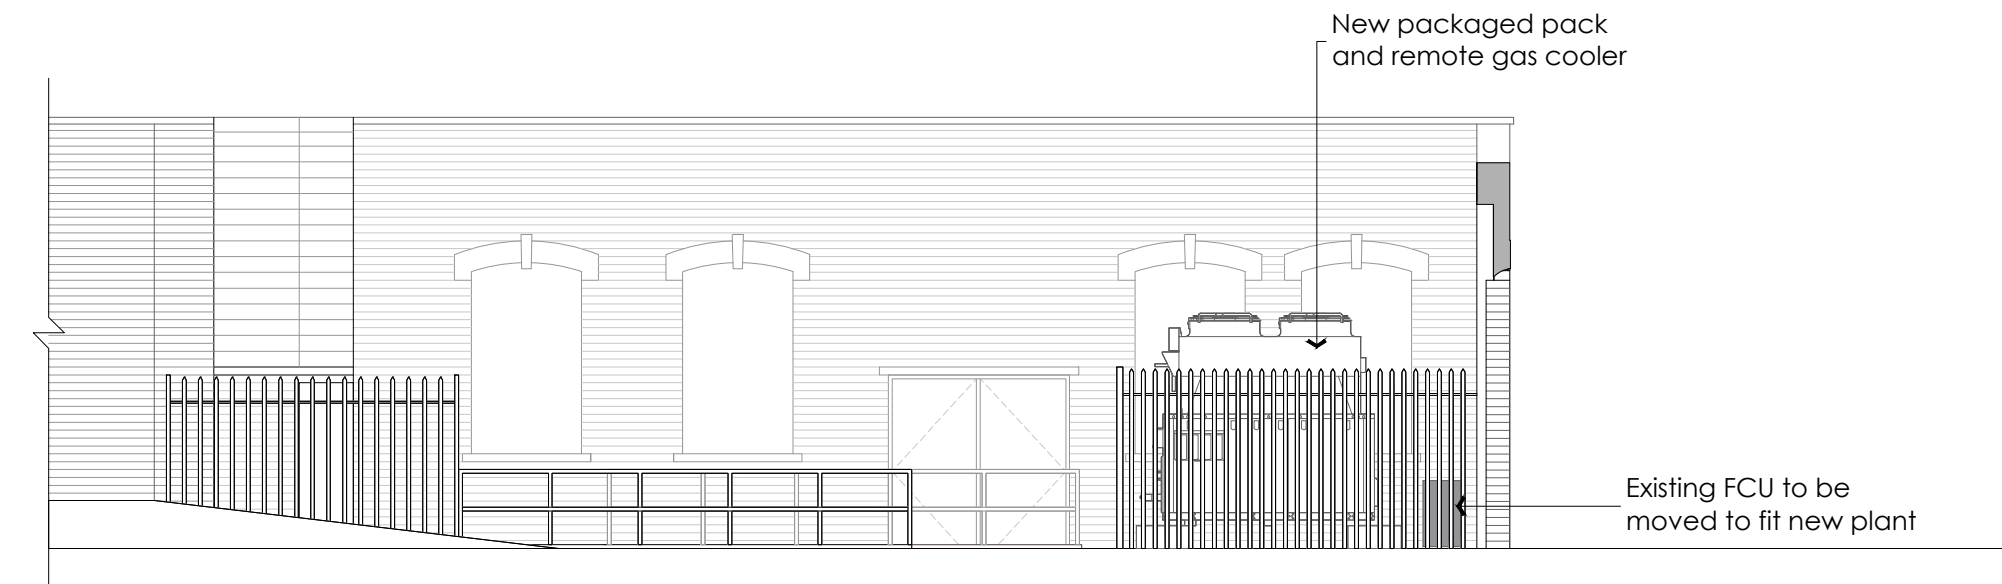

NORTHWEST ELEVATION (VIEW B)

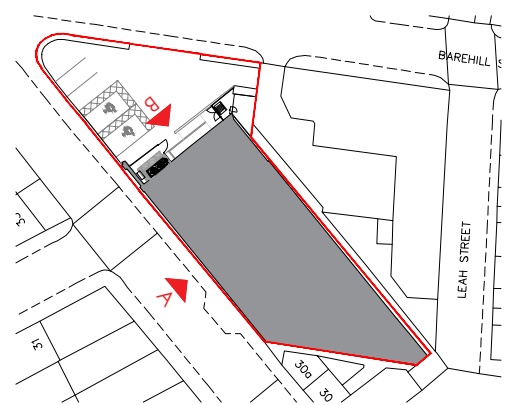

DO NOT SCALE THIS DRAWING - USE DIMENSIONS
The Contractor is to check and verify all dimensions on site before starting work and report any omissions or errors.

This drawing is to be read in conjunction with all relevant consultants and specialists drawings.

This drawing is copyright

This drawing is issued for the sole and exclusive use of the named recipient. Distribution to any third party is on the strict understanding that no liability is accepted by bcr-infinity architects for any discrepancies, errors or omissions that may be present, and no guarantee is offered as to the accuracy of information shown.

Revision History :			
Rev.	Description	Date :	Dwn :
A	First Issue	10.06.25	CP
B	Updated to reflect LPA comments	07.08.25	CP

Client	Project	Project :	Dwg No. :
Fit Out UK	Littleborough Local RRS,	24-170	PL-006
42-44 Harehill Road,	Littleborough, OL15 9BA	Rev : B	
Drawing Title	PROPOSED ELEVATIONS	Date : 27.05.2025	
		Scale : 1:100	
		Dwn : CP	
		Ckd : RJA	

Project Status : **PLANNING**

Scale @ 1:100
0m 1m 2m 3m 4m 5m

bcr·infinityarchitects
www.bcr-infinityarchitects.co.uk
e: studio@bcr-infinityarchitects.co.uk
Cambridge: 1 Wellington street
CB1 1HW
T 01223 366717

Bury St Edmunds: 8 Angel Hill
IP33 1UZ
T 01284 727710

RIBA 
Chartered Practice