




Scale for 1:50 on a A1 drawing sheet

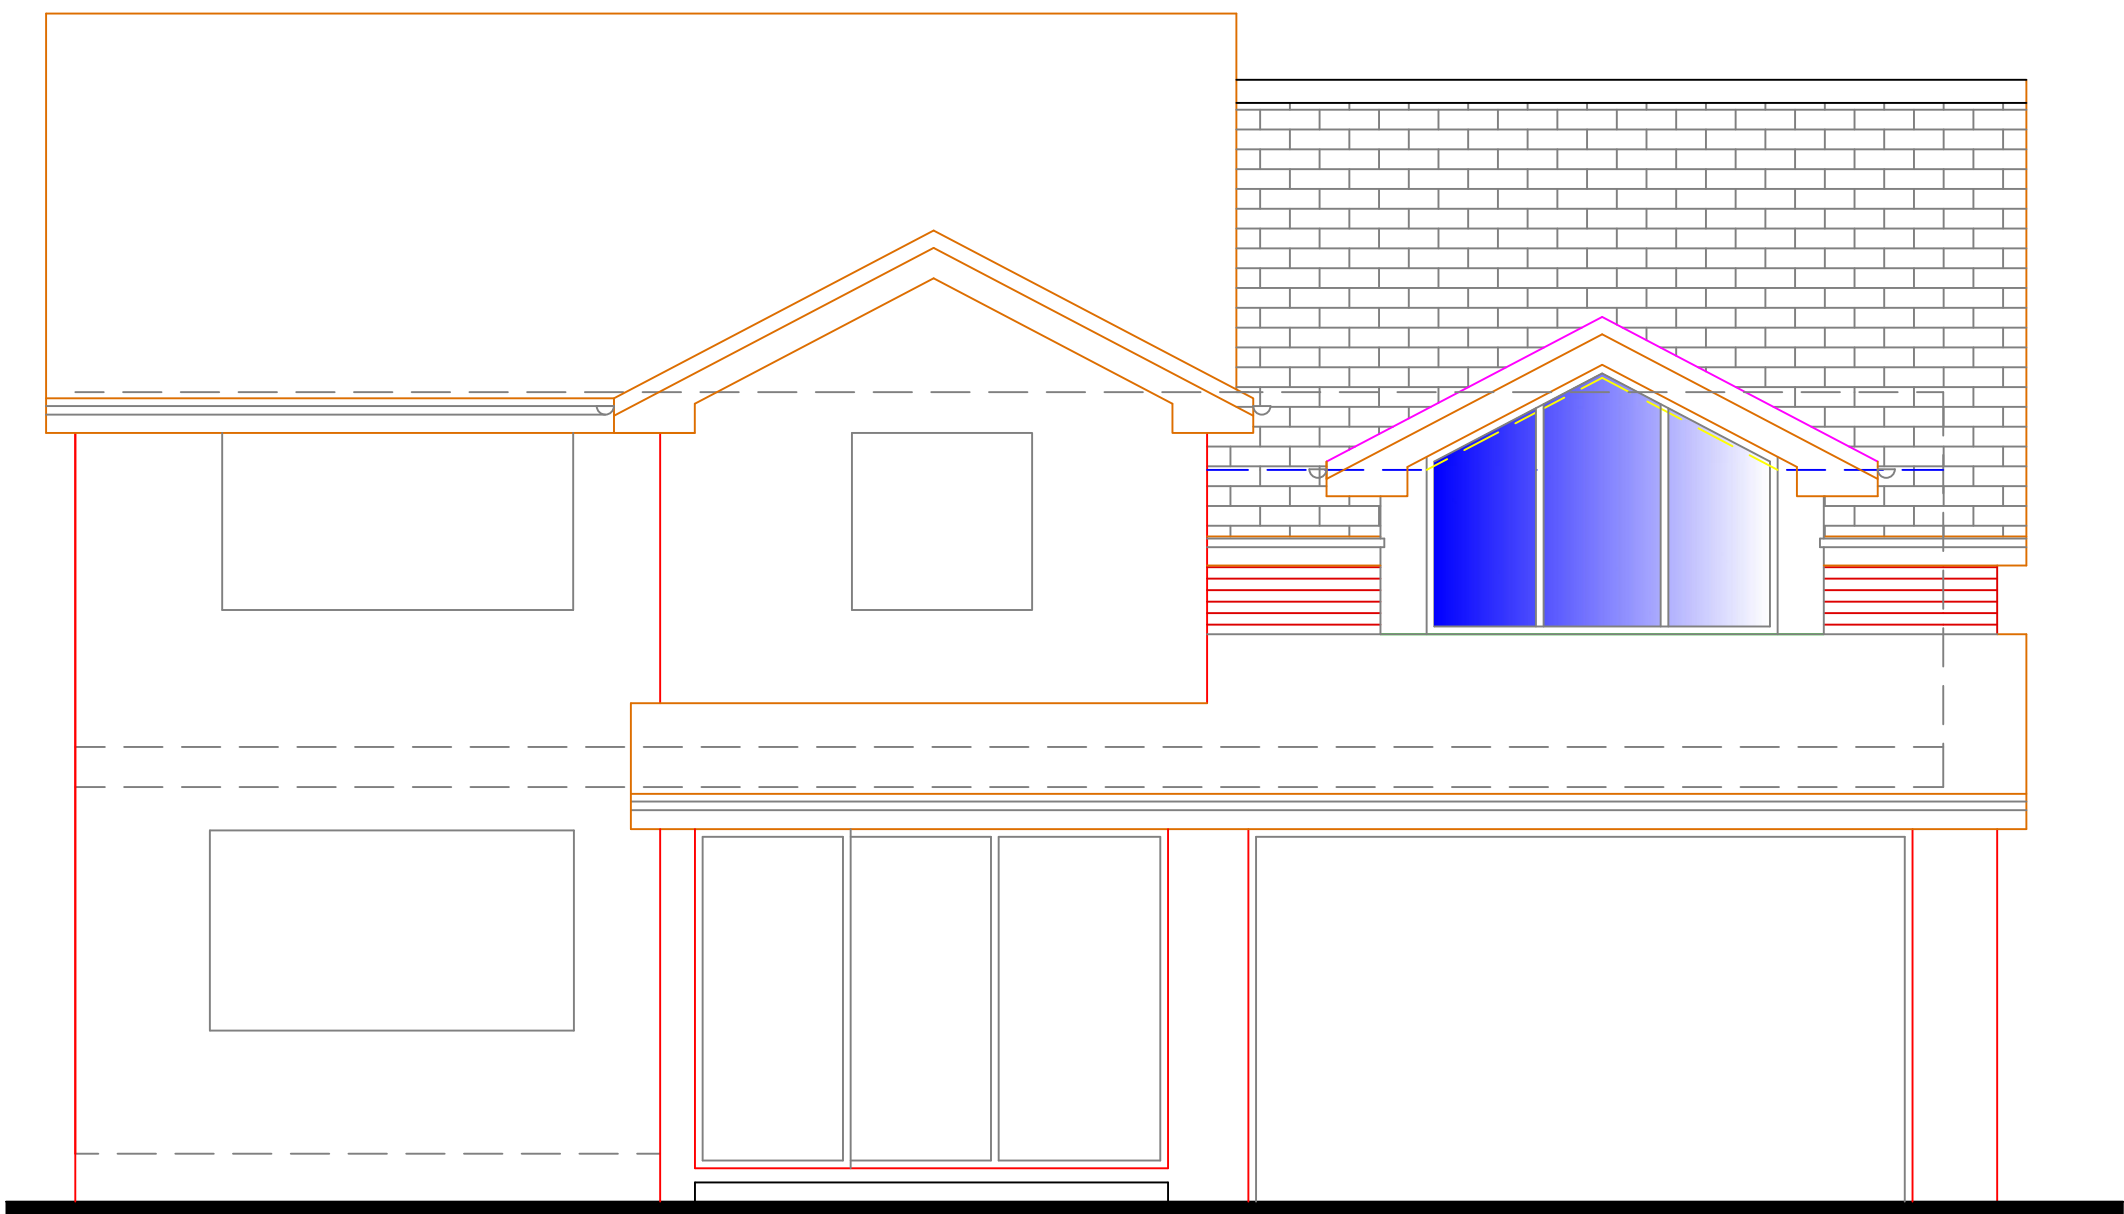


Proposed Front Elevation

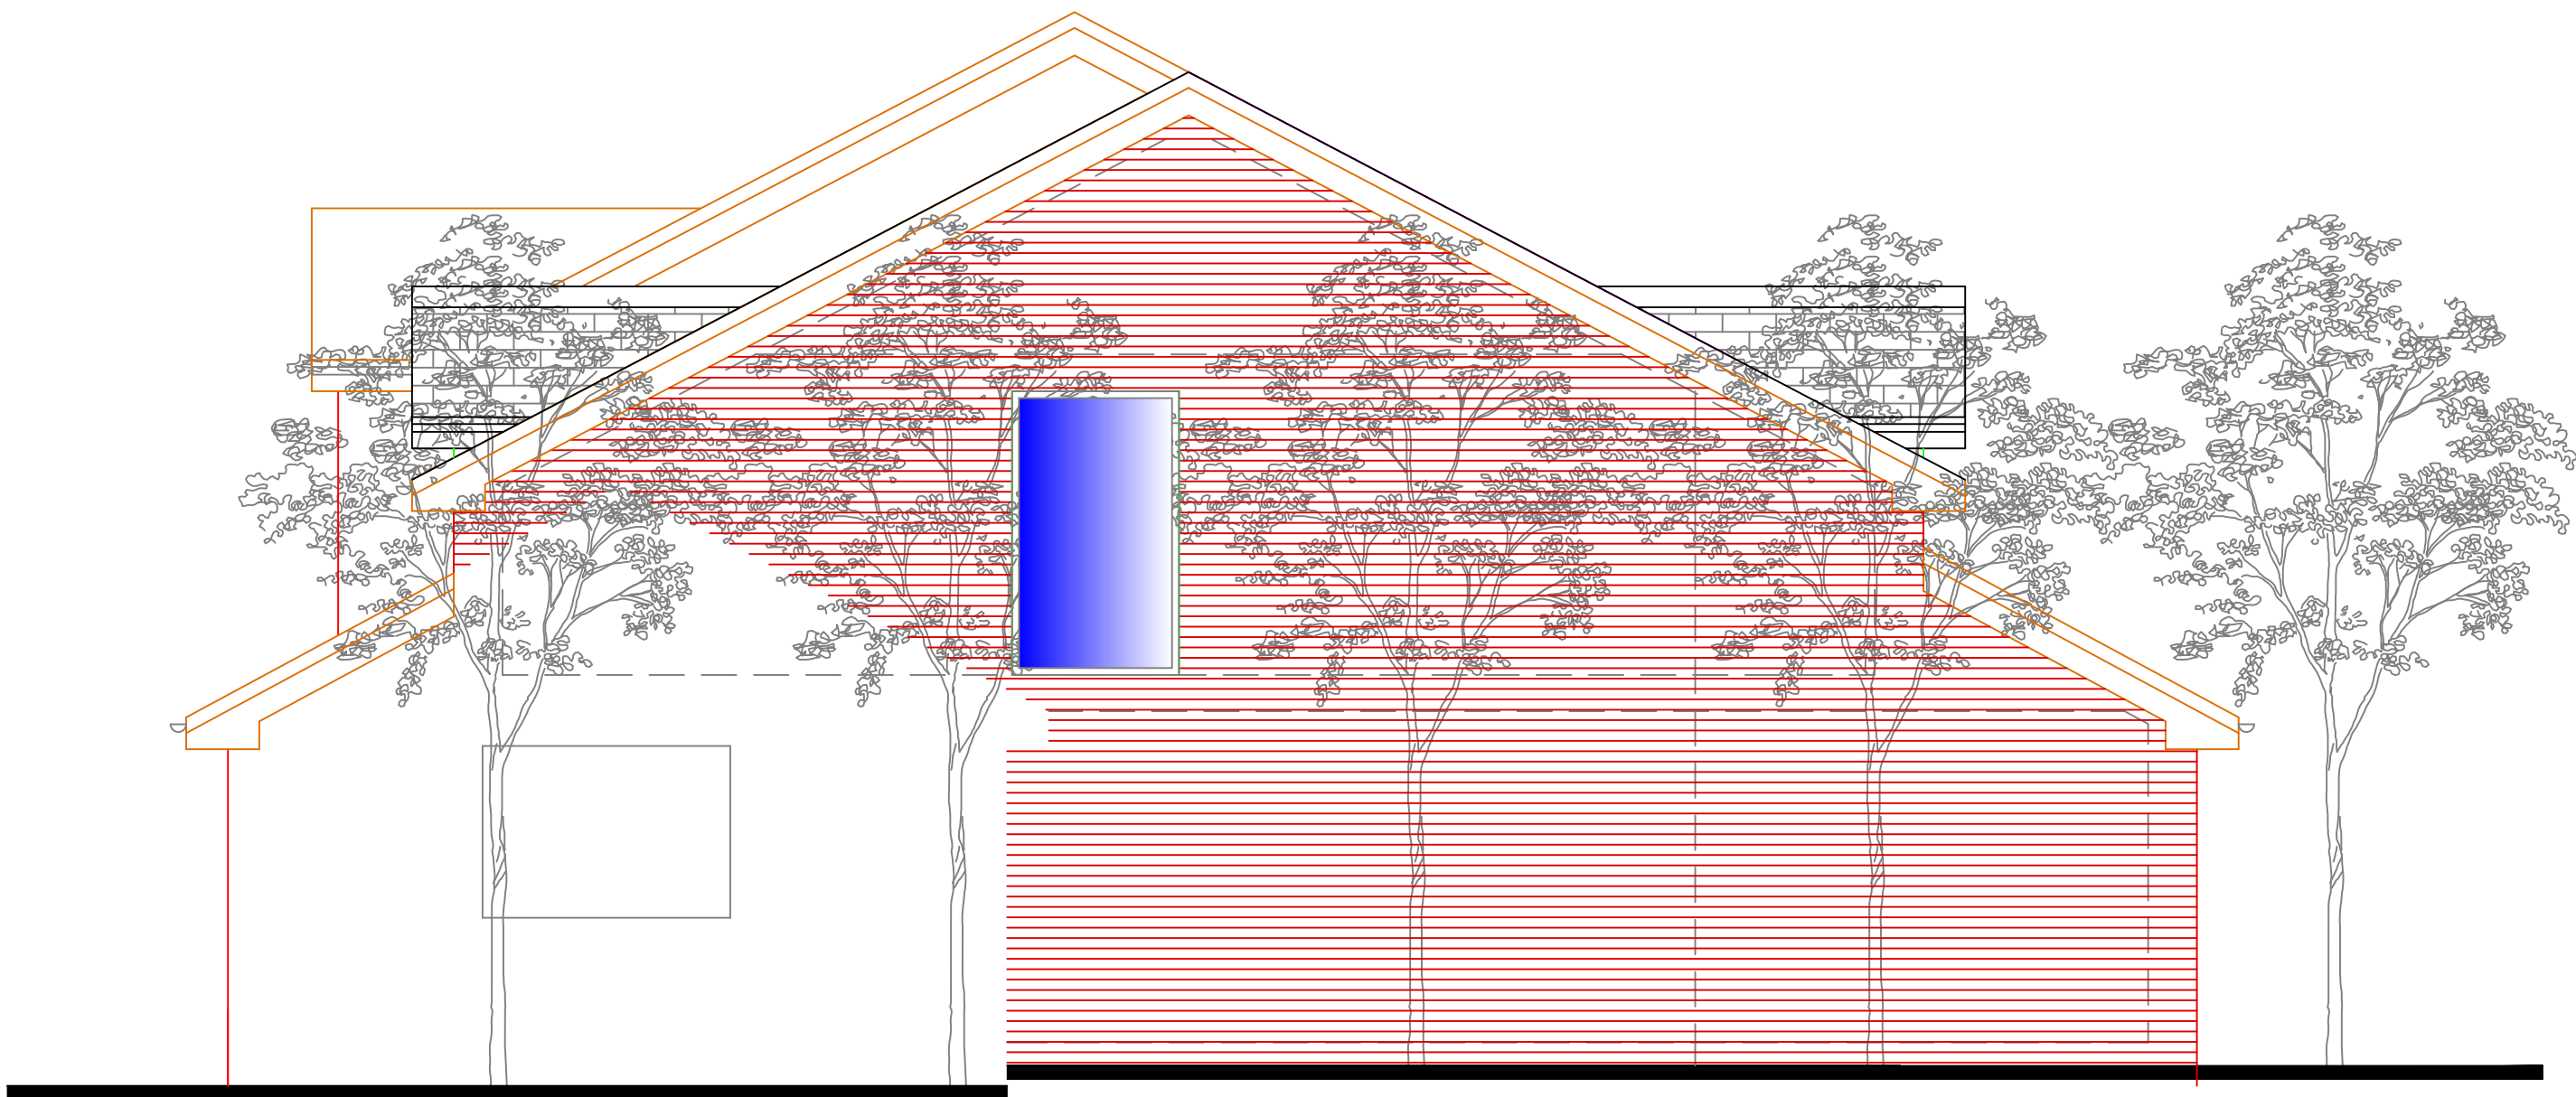

Proposed South Gable Elevation

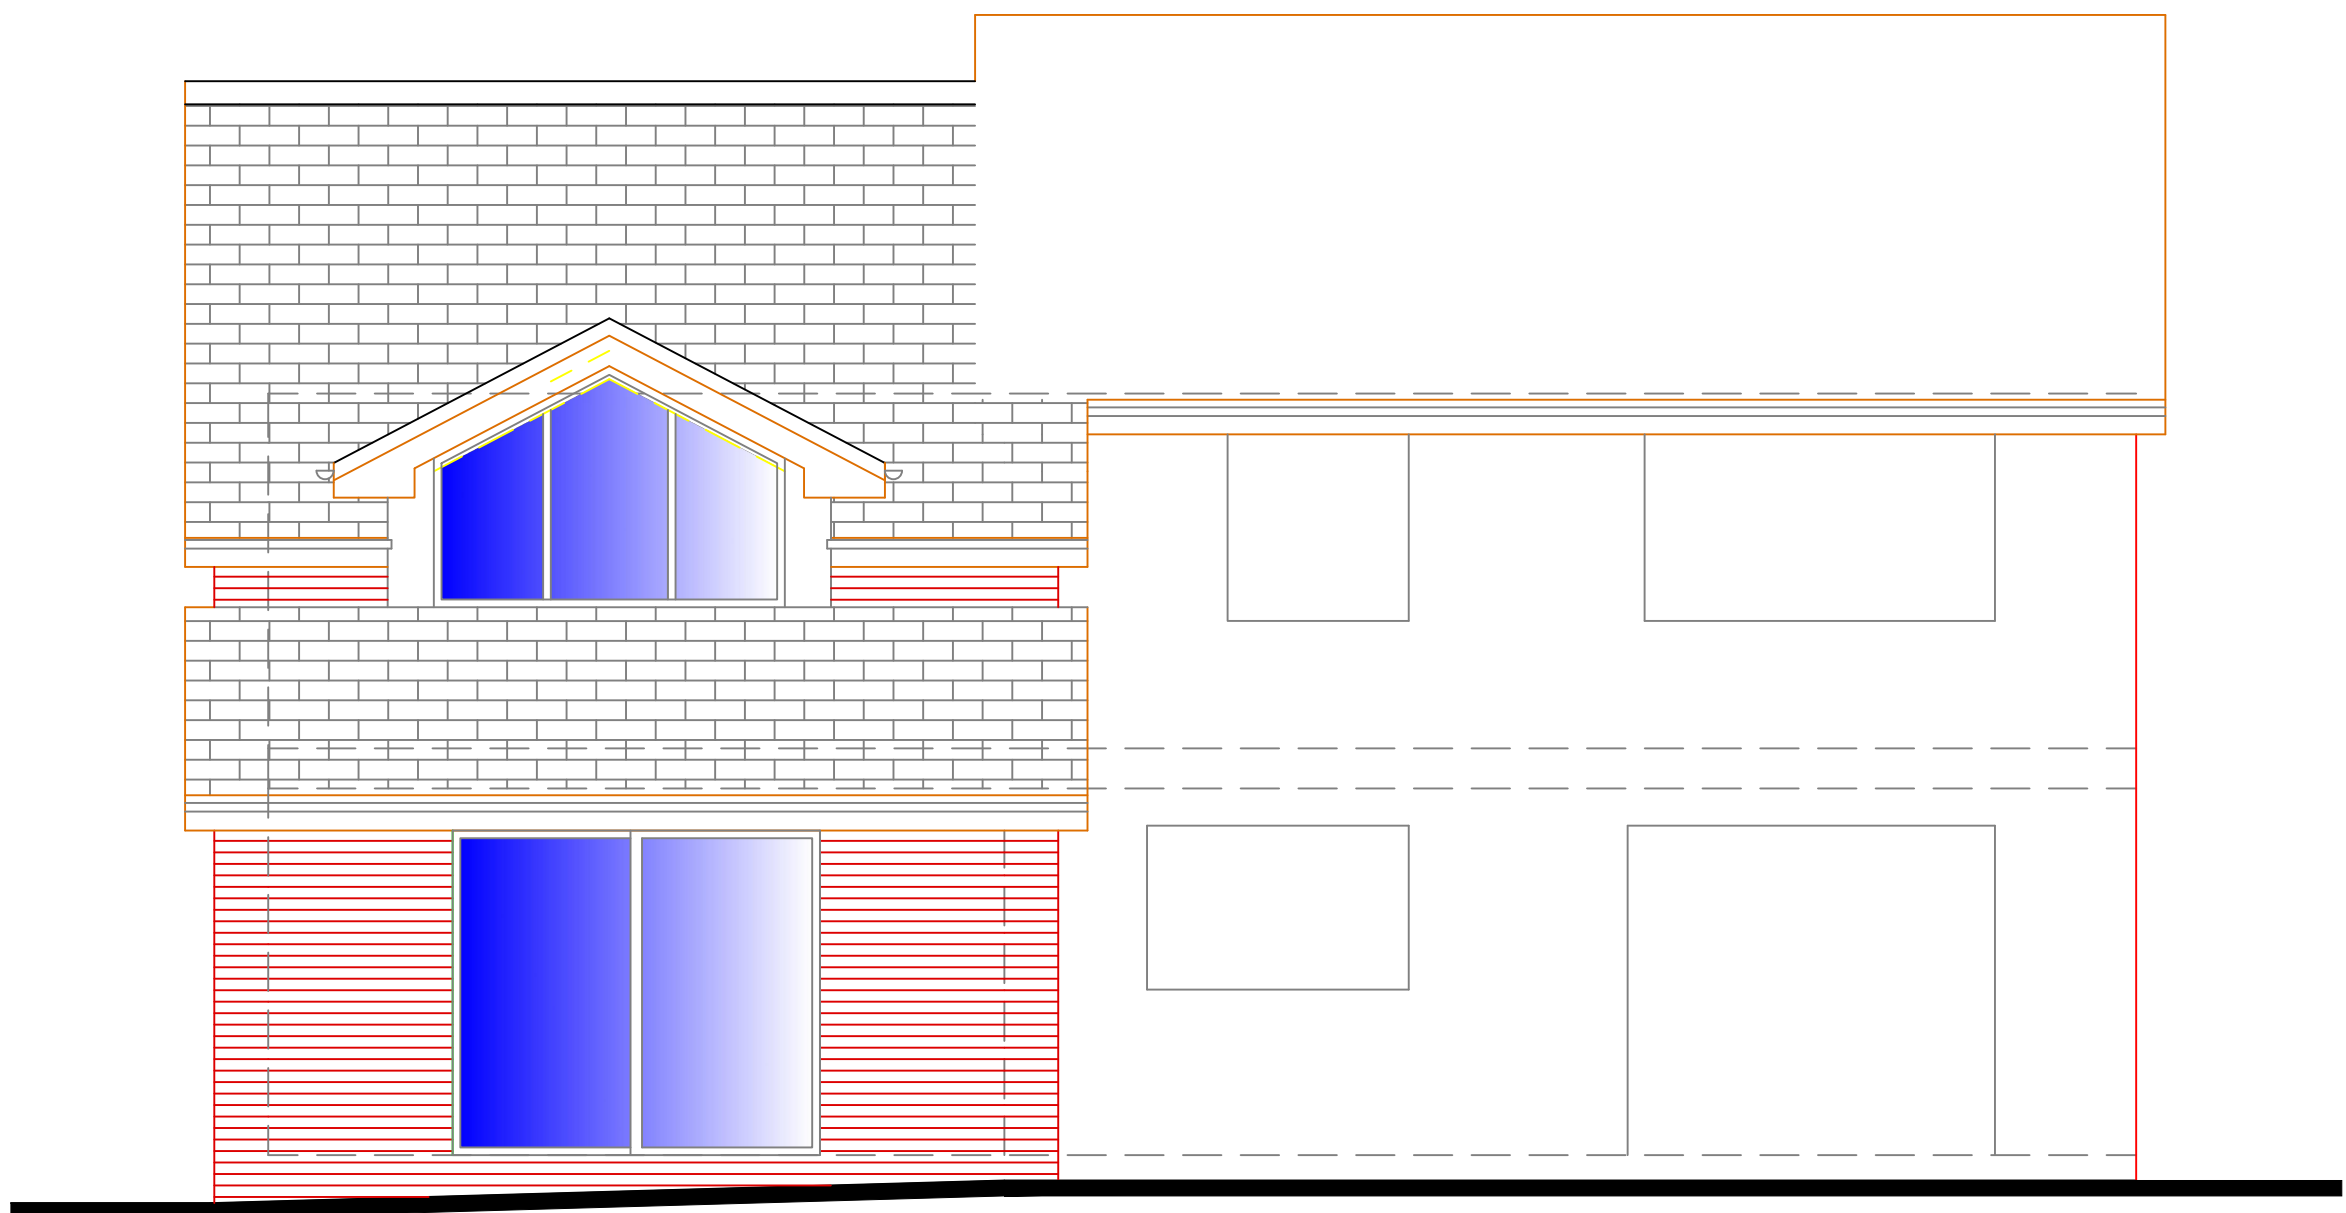

Proposed Rear Elevation

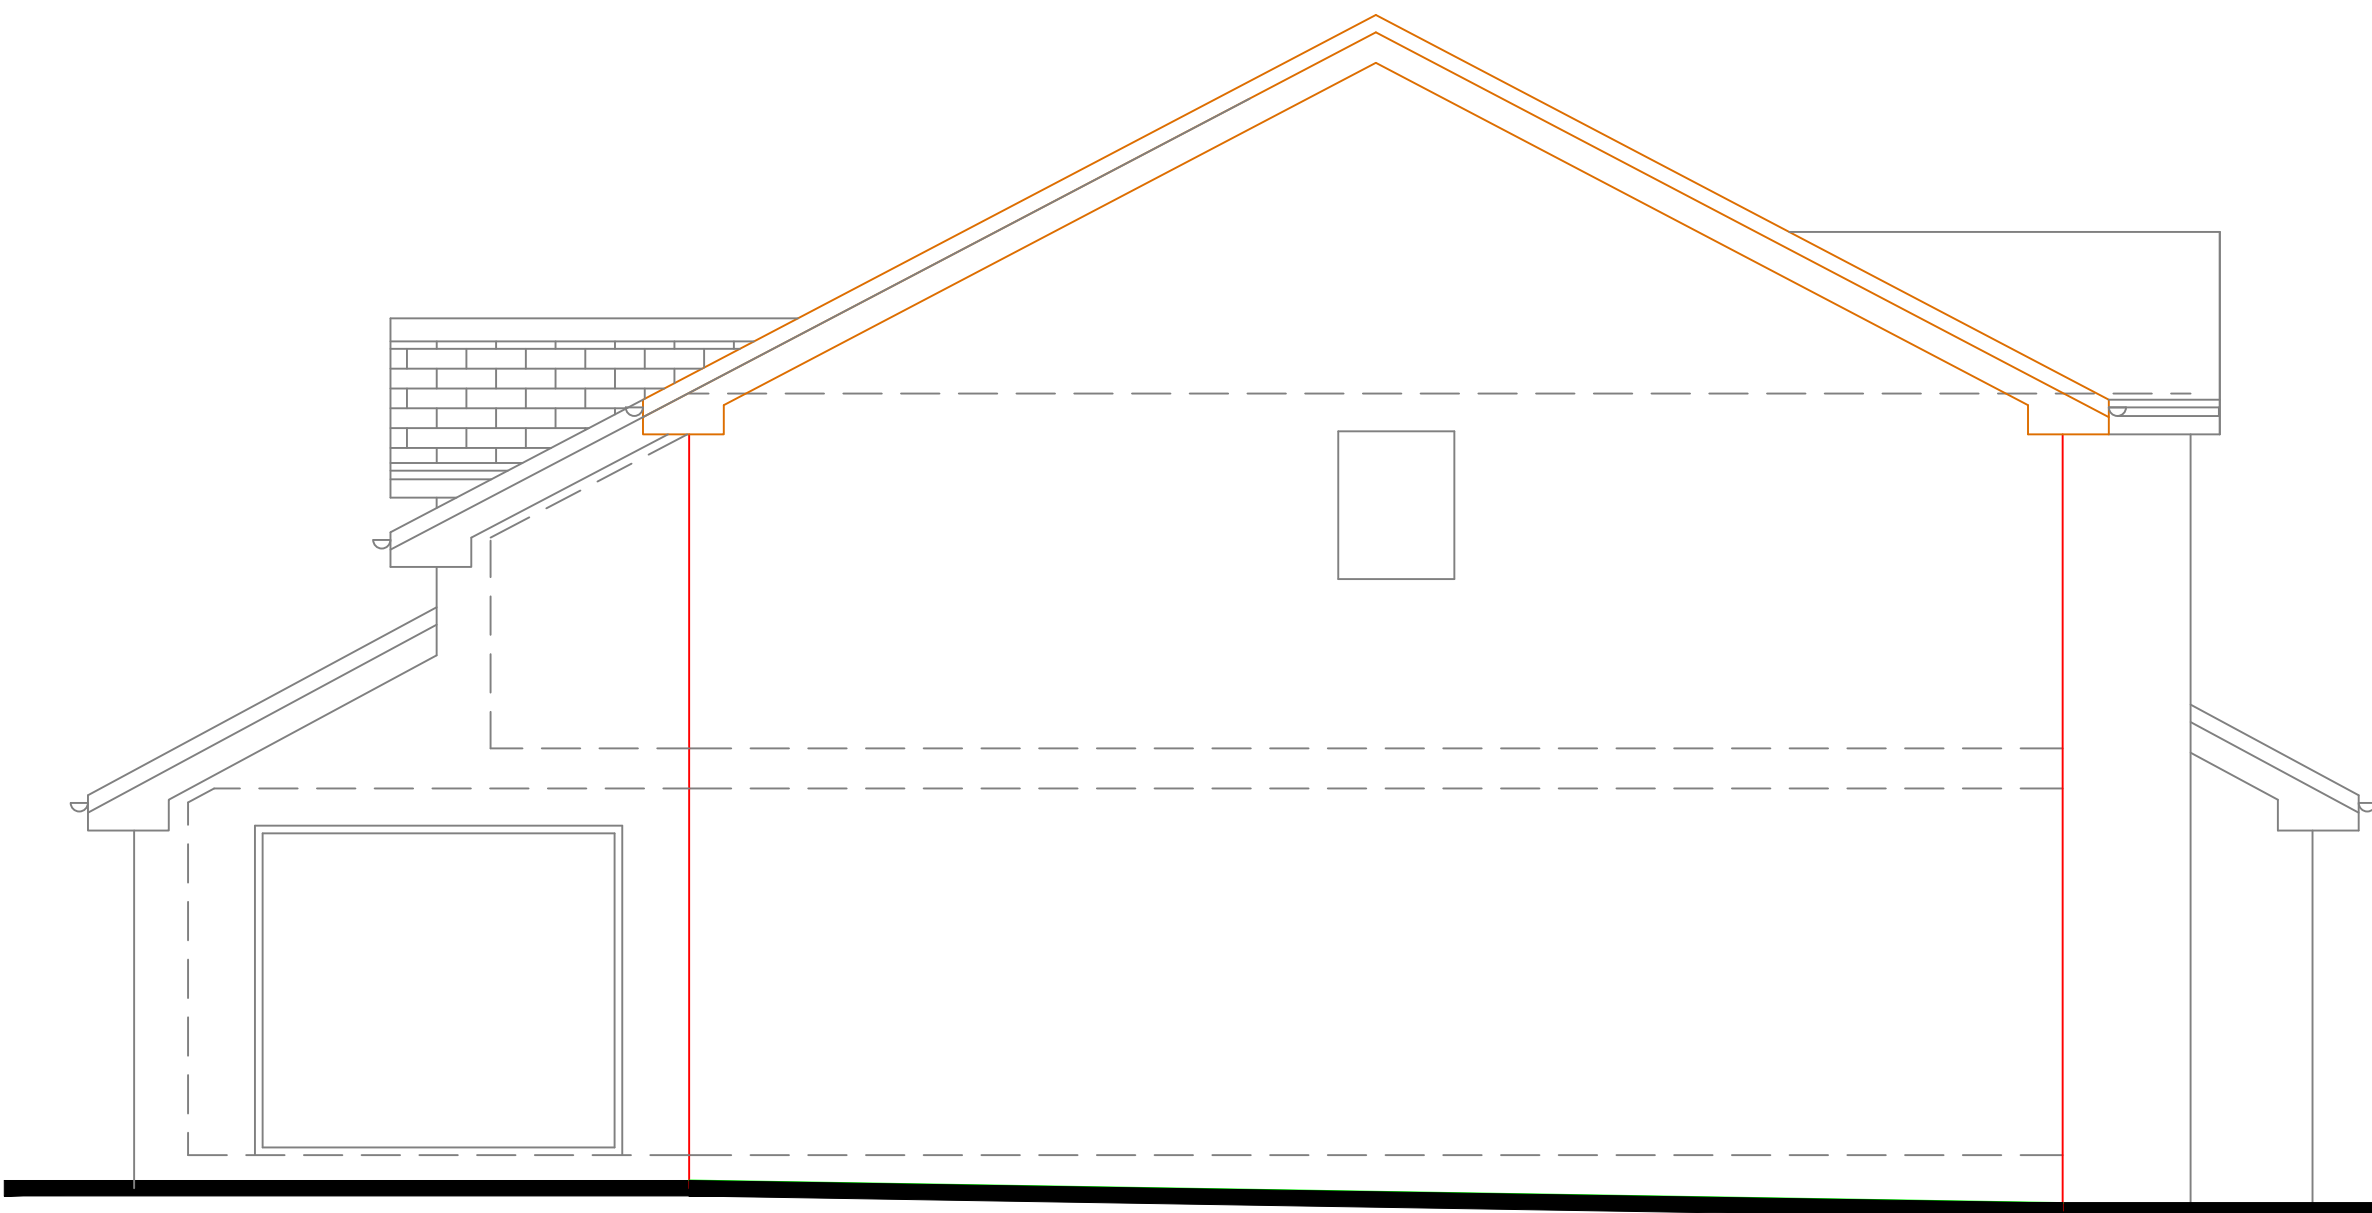

Proposed North Gable Elevation

|                                  |                    |              |      |
|----------------------------------|--------------------|--------------|------|
| A                                | Issued for comment | May 25       | DAP  |
| Rev.                             | Mod. Notes         | Date         | By   |
| Client                           |                    |              |      |
| Umar Arshid                      |                    |              |      |
| Location                         |                    |              |      |
| 2 Tern Close                     |                    |              |      |
| Bamford O111 5QU                 |                    |              |      |
| Job Title                        |                    |              |      |
| Proposed extension + alterations |                    |              |      |
| Drawing Title                    |                    |              |      |
| Proposed Elevations              |                    |              |      |
| Scale See scale bar              |                    | Sheet A1     |      |
| Date Apr 25                      |                    | Drawn by DAP |      |
| Dwg. No.                         |                    |              | Rev. |
| 25/19-04                         |                    |              | A    |