


Standard Shed

The Standard Shed is capable of securely storing up to 2No. adult cycles

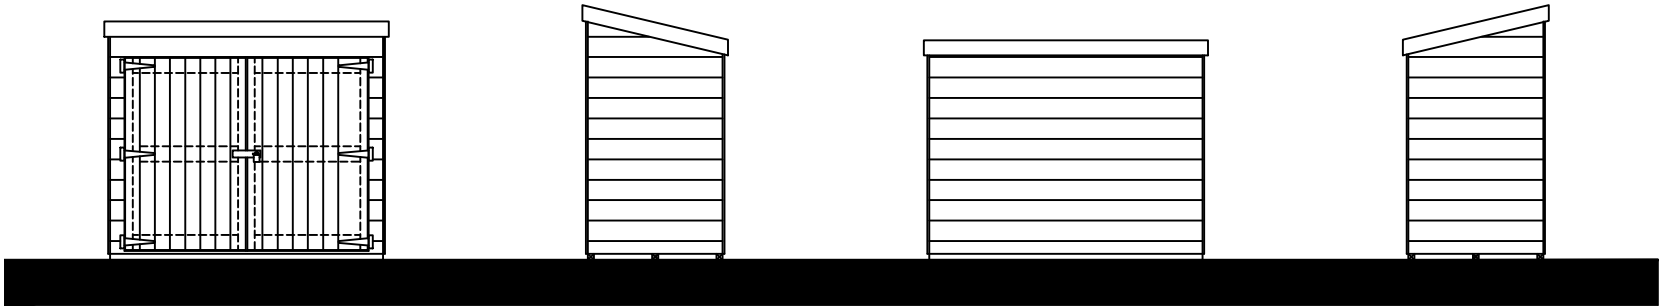


1 Front Elevation
1:50


2 RHS Elevation
1:50

3 Rear Elevation
1:50

4 LHS Elevation
1:50

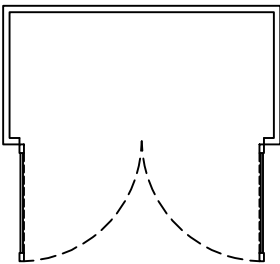

5 Floor Plan
1:50

 

A	10.12.2024	Clarity on capacity	-
Rev	Date	Amendment	Drawn

NORTHSTONE

Arrive, White Tower
Unit 5, 4th Floor
MediaCityUK, M50 2NT

PLANNING

Project:
Standard Details

Drawing Name:
Standard Shed Plans & Elevations

Scale @A3: 1:50	Date: Mar 23	Drawn: CJP	Checked: -
Drawing No: P-SD-02			Revision: A

Notes: All specifications, materials and workmanship to be in accordance with current NHBC and Building Regulations. Main drainage to comply with Sewers for Adoption current edition. Highways to be in accordance with Local Authority specification. Do not scale from this drawing. All dimensions to be verified with the drawing office. Print in colour.