


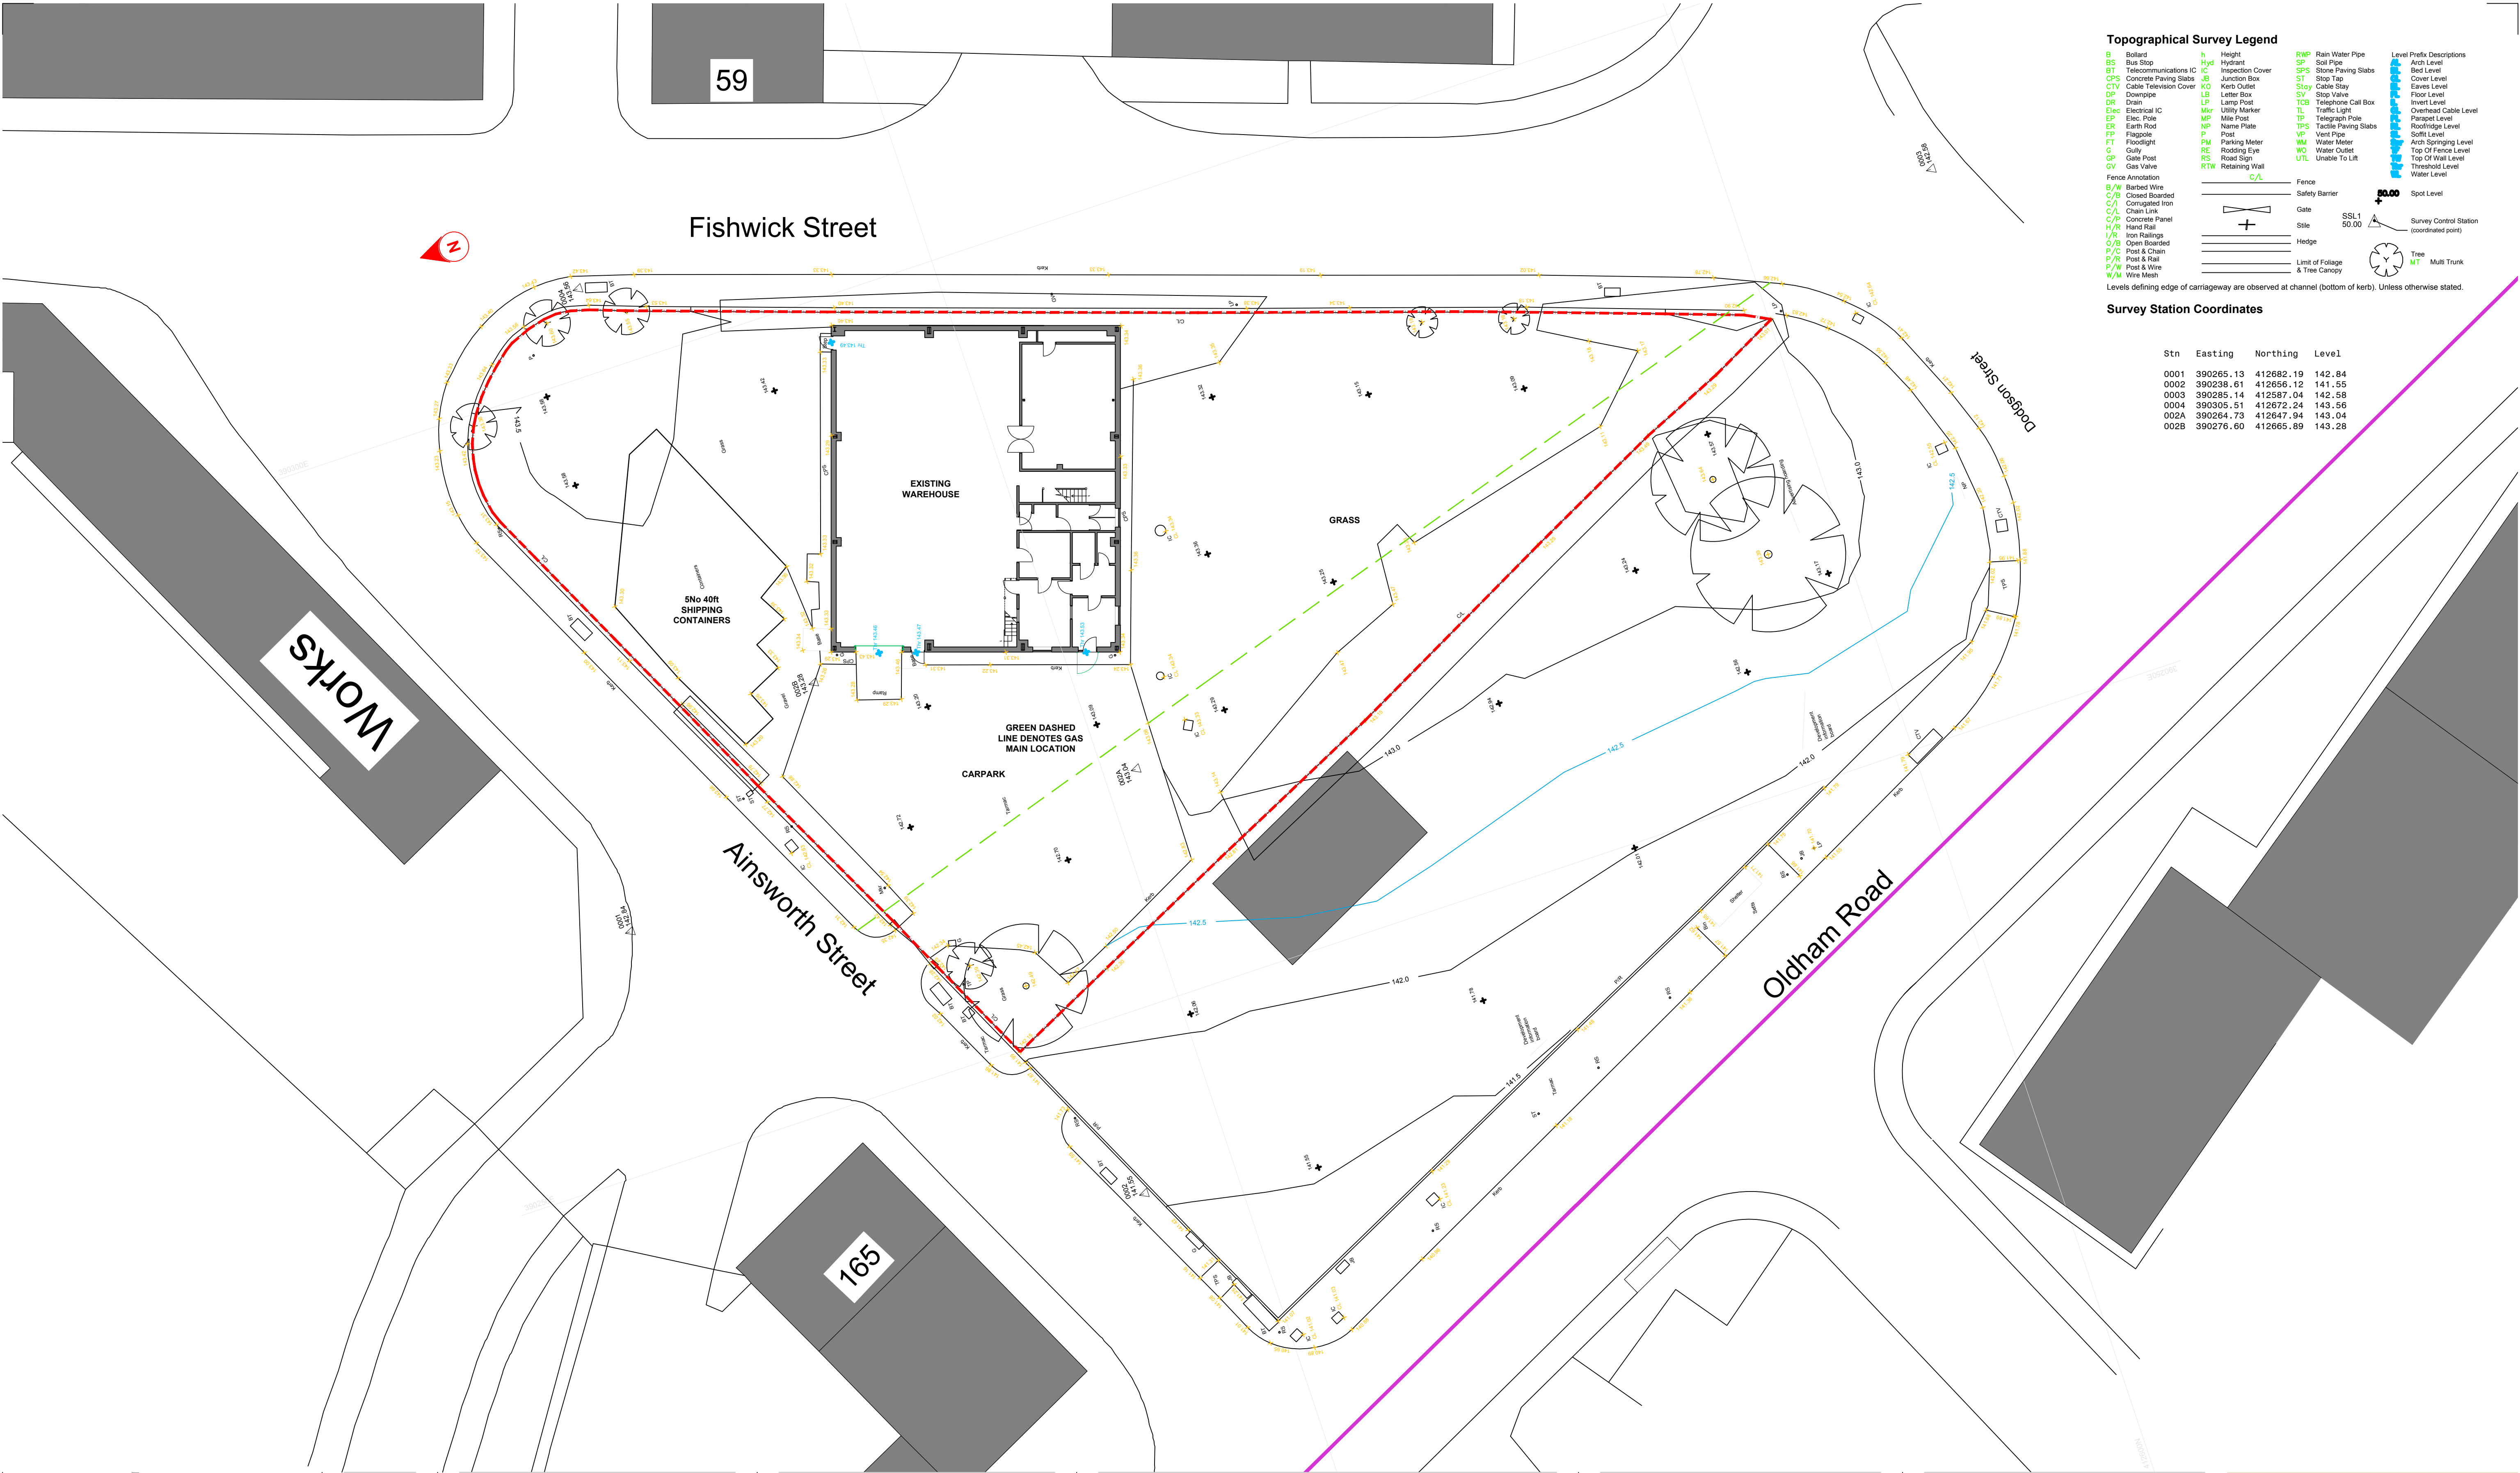

Topographical Survey Legend

B

Barbed Wire

BS

Bus Stop

BT

Telecommunications IC

CPS

Concrete Paving Slabs

CTV

Cable Television Cover

DP

Downpipe

DR

Drain

Elec

Electrical IC

EP

Elec. Pole

ER

Earth Rod

FP

Flagpole

FT

Floodlight

G

Gully

GP

Gate Post

GV

Gas Valve

Fence Annotation

B/W

Barbed Wire

C/B

Closed Boarded

C/I

Corrugated Iron

C/L

Chain Link

C/P

Concrete Panel

H/R

Hand Rail

I/R

Iron Railings

O/B

Open Boarded

P/C

Post & Chain

P/R

Post & Rail

P/W

Post & Wire

W/W

Wire Mesh

H

Height

Hyd

Hydrant

I

Inspection Cover

JB

Junction Box

KO

Kerb Outlet

LB

Letter Box

LP

Lamp Post

Mir

Mir. Utility Marker

MP

Mile Post

NP

Name Plate

P

Post

PM

Parking Meter

RE

Roadside Eye

RS

Road Sign

RV

Retaining Wall

Fence

—

Fence

—

Safety Barrier

+

Gate

+

Site

—

Hedge

—

Limit of Foliage & Tree Canopy

RWP

Rain Water Pipe

SP

Soil Pipe

SPS

Stone Paving Slabs

ST

Stop Tap

SV

Stop Valve

TCB

Telephone Call Box

TL

Traffic Light

TP

Telegraph Pole

T

Tactile Paving Slabs

VP

Vent Pipe

WM

Water Meter

WO

Water Outlet

UTL

Unable To Lift

Level Prefix Descriptions

Arch Level

Bed Level

Cover Level

Eaves Level

Floor Level

Invert Level

Overhead Cable Level

Parapet Level

Roofridge Level

Soffit Level

Arch Springing Level

Top Of Fence Level

Top Of Wall Level

Threshold Level

Water Level

Spot Level

SSL1

50.00

Survey Control Station

(coordinated point)

Tree

Multi Trunk

Survey Station Coordinates			
Stn	Easting	Northing	Level
0001	390265.13	412682.19	142.84
0002	390238.61	412656.12	141.55
0003	390285.14	412587.04	142.58
0004	390305.51	412672.24	143.56
002A	390264.73	412647.94	143.04
002B	390276.60	412665.89	143.28

cadence

Cadence Architecture Ltd
contact@cadence-architecture.co.uk
www.cadence-architecture.co.uk

project north

notes

- Drawings are based on survey data and may not accurately represent what is physically present.
- Do not scale from this drawing. All dimensions to be site verified by the contractor before proceeding.
- All dimensions are in millimeters unless noted otherwise.
- Your Practice Name Ltd shall be notified in writing of any discrepancies.

key plan
not to scale

revisions

REV	DATE	DRAWN BY	APPR. BY	NOTES
-----	------	----------	----------	-------

client:

VALUME LTD

project:

CCG DEPOT
AINSWORTH ST, OL16 5QX

status:

PLANNING

revision:

title:

EXISTING SITE PLAN

drawn by:

PDP

approved by:

PDP

date:

07.04.25

job no:

121ROC

scale:

1:200@A1

drawing no:

101