




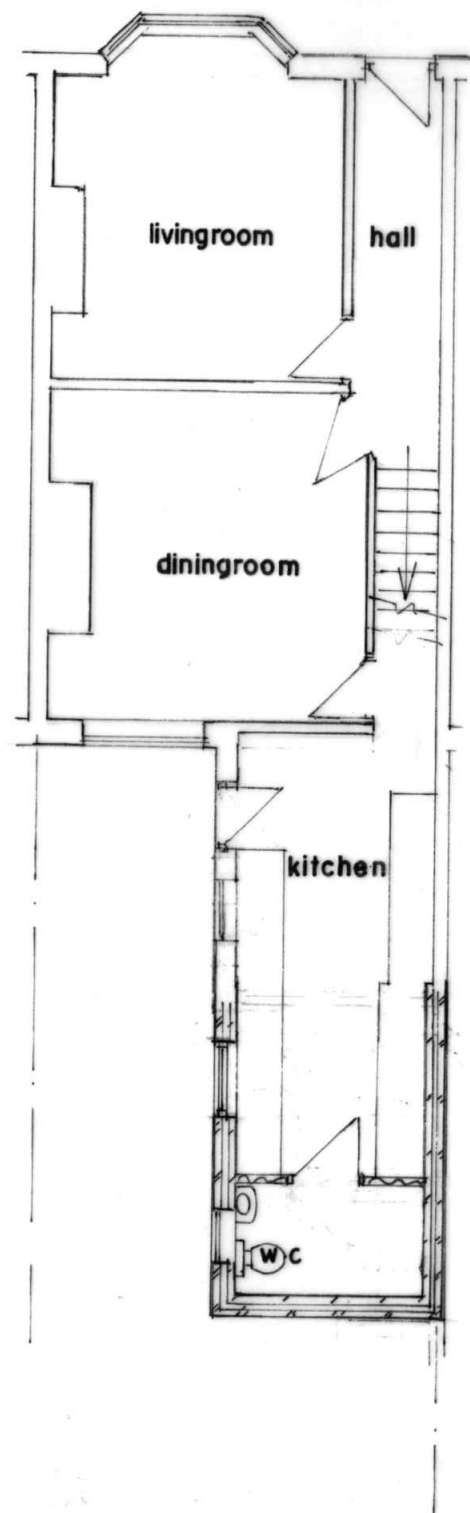


GROUND FLOOR PLAN
(PROPOSED)

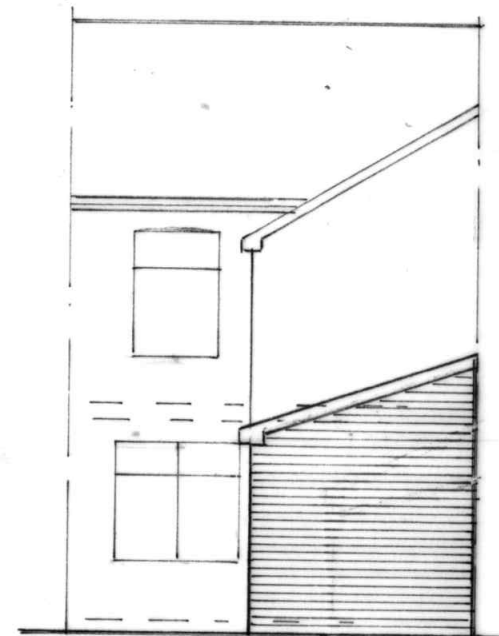


REAR ELEVATION
(PROPOSED)

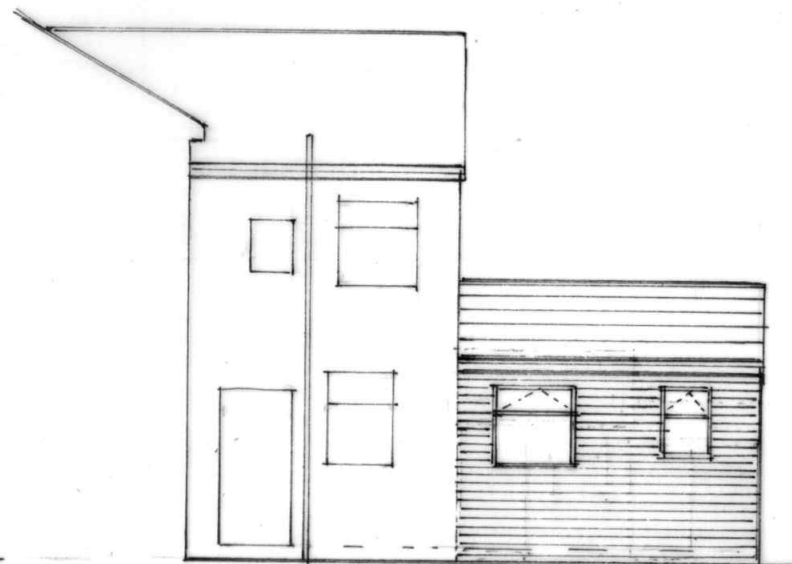

SIDE ELEVATION
(PROPOSED)

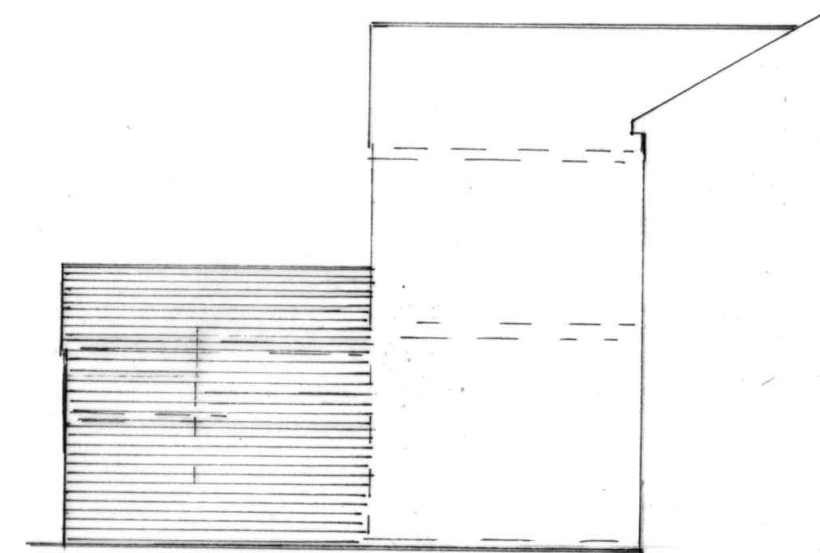

SIDE ELEVATION
(PROPOSED)

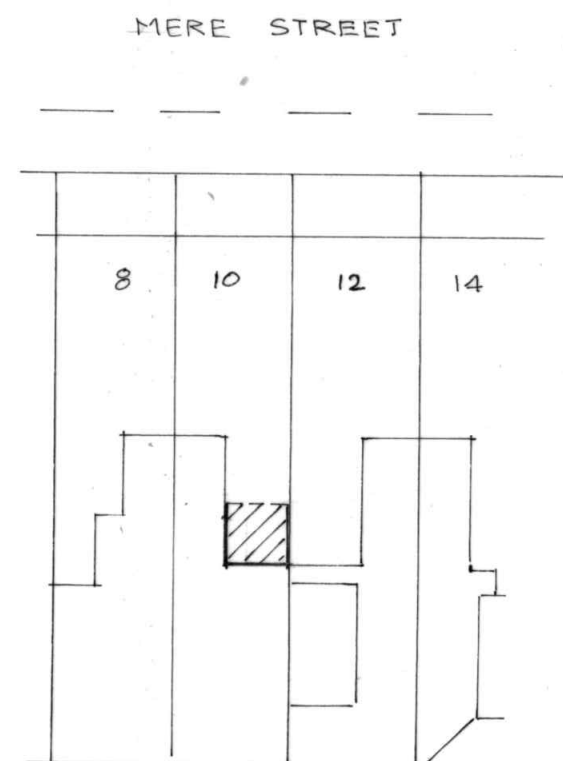

SITE PLAN
(PROPOSED) SCALE 1:500

BUILDING DESIGN SERVICES

M. FAROOQ

418 Bury Road Rochdale OL11 5EU.

Tel: 01706 712231 Mob: 07967605763

PROPOSED SINGLE STOREY REAR EXTENSION AT
10 MERE STREET ROCHDALE OL11 1HJ

for: MR MOHAMMED SHABAZ

Plan

Scale 1:100

2336/2

Elevation

Scale 1:100