





1 Front Elevation - Proposed
1 : 50



2 Rear Elevation - Proposed
1 : 50

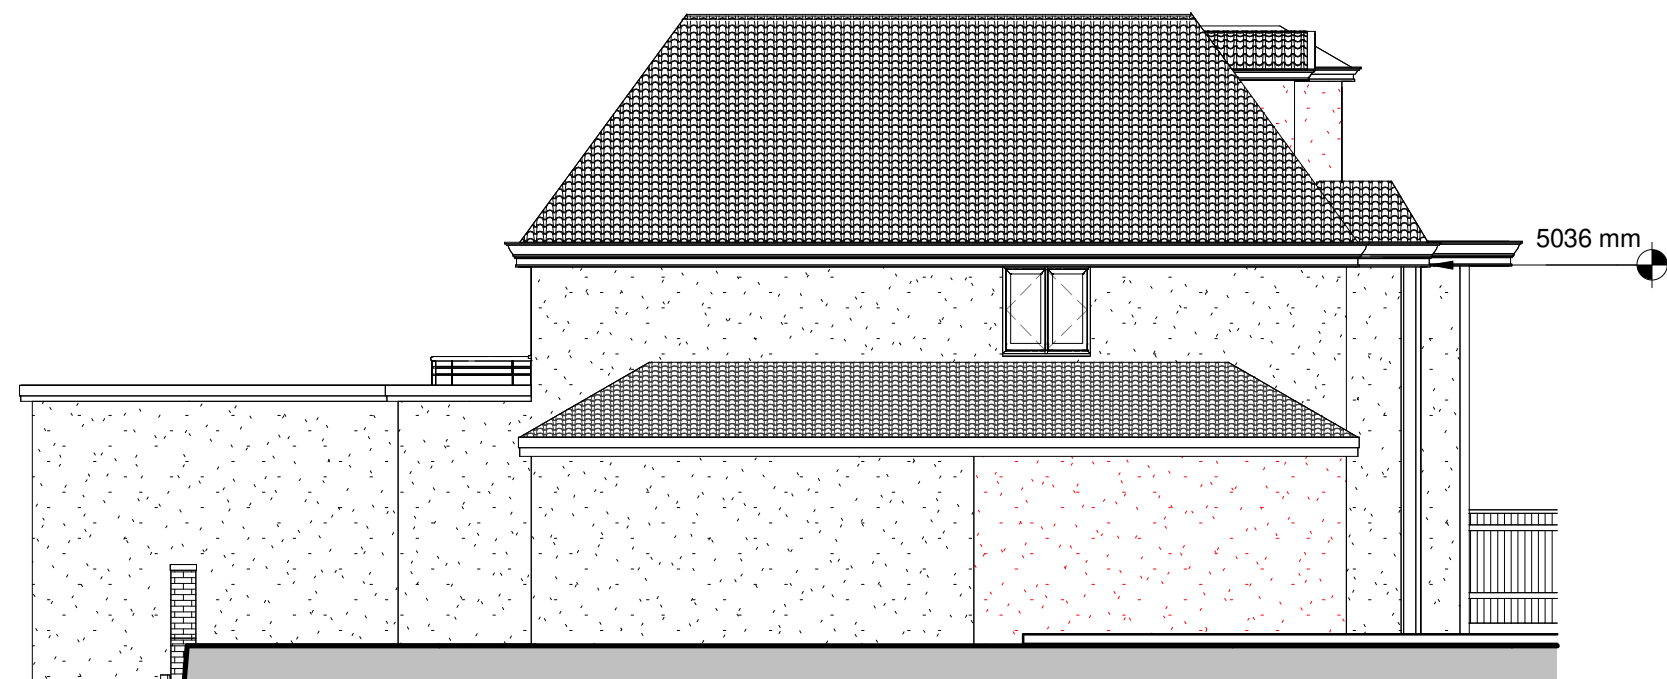

3 Left Side Elevation - Proposed
1 : 100

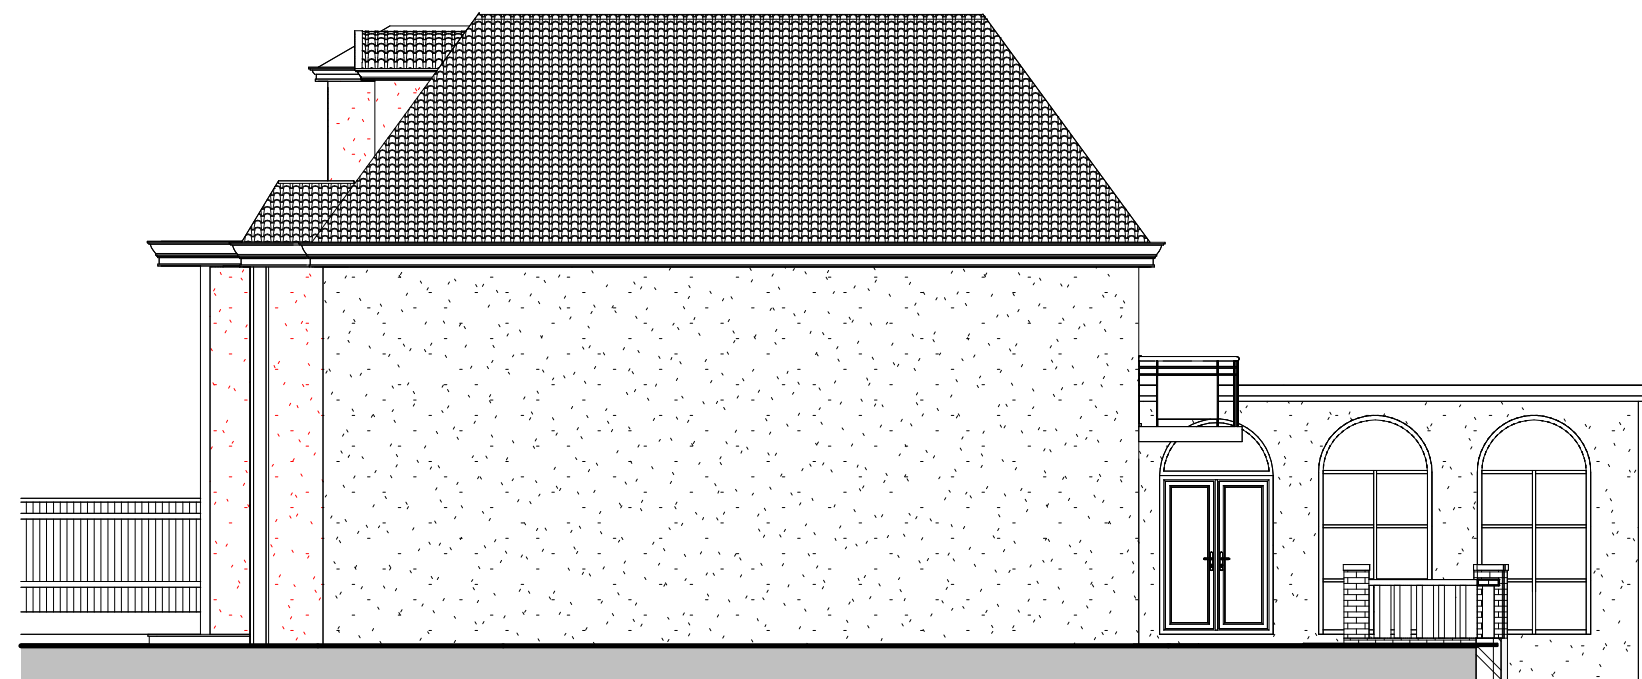

4 Right Side Elevation - Proposed
1 : 100

This drawing (or any part thereof) may not be copied, transmitted or disclosed to any third party or unauthorized person without written permission of space.
This drawing is to be read in conjunction with all other relevant drawings prepared by consultants and sub-contractors.
Do not scale from this drawing. Work only to printed dimensions. Report any discrepancies to the architect or representatives thereof

DISCLAIMER:
ALL DIMENSIONS TO BE CHECKED ON SITE BY CHOSEN BUILDER PRIOR TO ORDERING MATERIAL ETC.
WORK FROM SPACE BUILDING CONTROL DRAWINGS ONLY TO BE CARRIED OUT ONCE BUILDING CONTROL DRAWING APPROVAL OBTAINED. ANY PRIOR WORKING IS AT CONTRACTORS RISK


0 1 2 3 4 5
GRAPHIC SCALE: 1:50

0 1 2 3 4 5 10
GRAPHIC SCALE: 1:100

Rev	Description	Date
A	Revision 1	13.05.25
B	Revision 2	09.06.25

CODE	SUITABILITY DESCRIPTION

STATUS	PURPOSE OF ISSUE

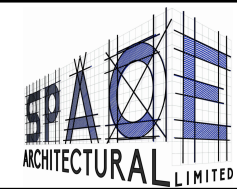	Space Architectural Ltd. 121 Penny Lane Haydock, St. Helens WA110QX stuart@space-architectural.co.uk
---	--

PROJECT
15, Woodfield Road, Middleton, Manchester, Greater Manchester M24 1NF

TITLE
Planning Permission Drawings For Internal & External Remodel - Proposed Elevations

CLIENT
Mr Jamie Larnar

DRAWN BY ES	CHECKED BY OH	DATE 28.02.25
----------------	------------------	------------------

SCALE (@ A1) As indicated	PROJECT NUMBER 1220
------------------------------	------------------------

DRAWING NUMBER A103	REV B
------------------------	----------