


EXISTING SITE PLAN

Royds Arms, 158 Rooley Moor Road, Rochdale, OL12 7DQ

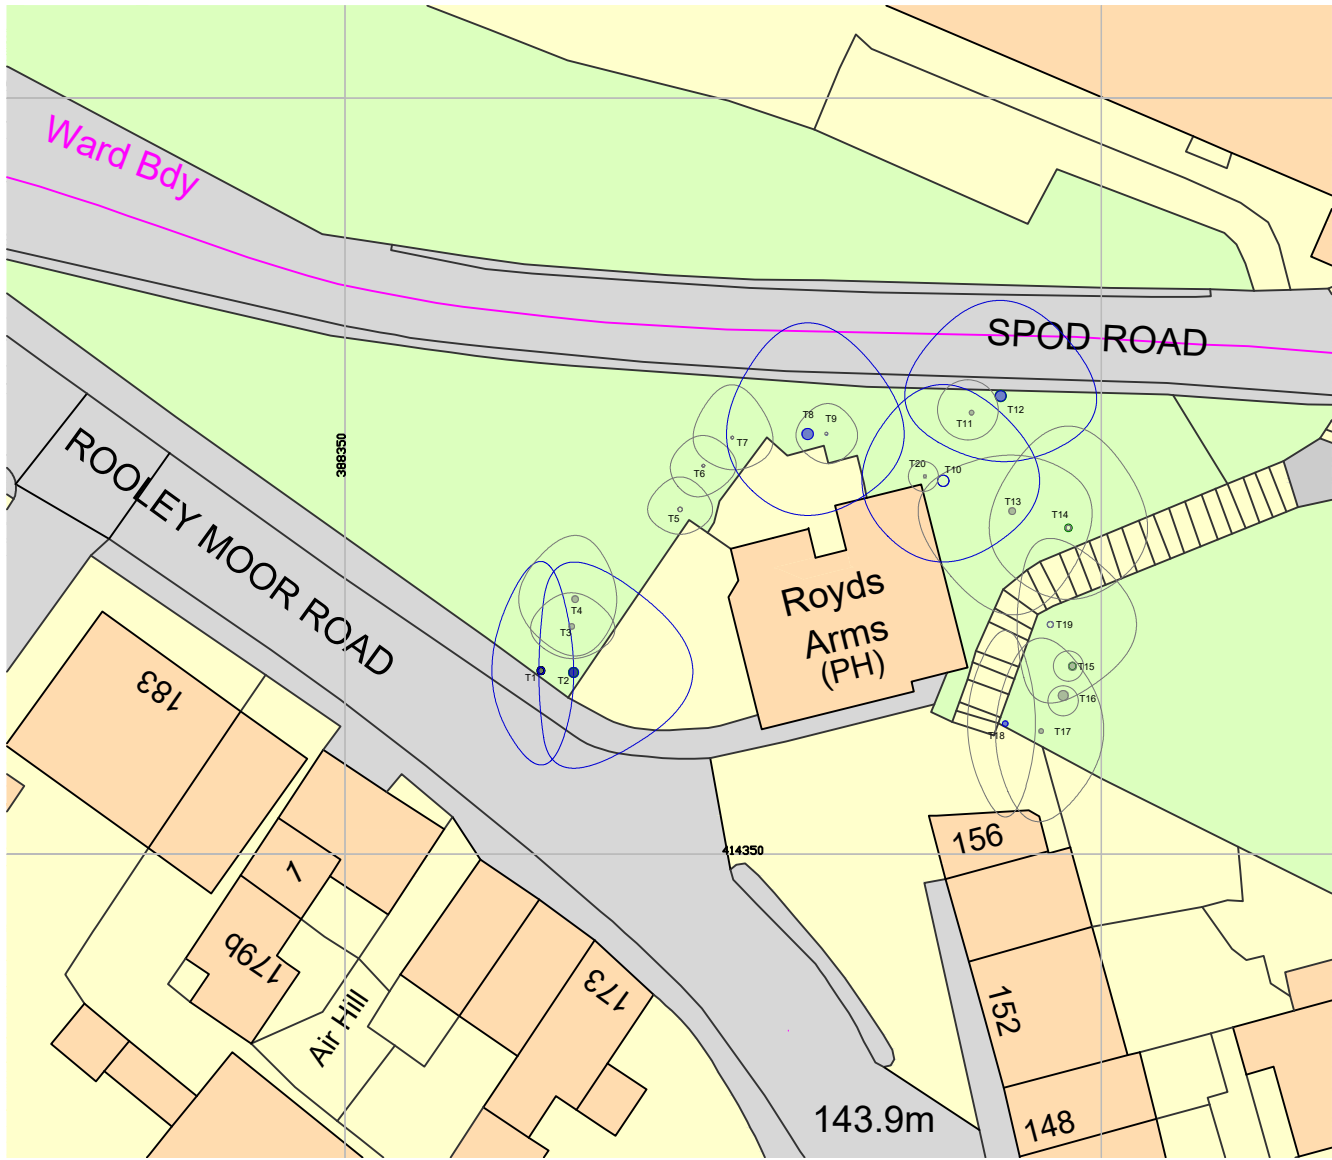

THIS DRAWING IS SUBJECT TO COPYRIGHT ©			
Rev	Date	Dm	Revision
Project: Royds Arms, 158 Rooley Moor Road, Rochdale, OL12 7DQ			
Title: EXISTING SITE PLAN			
Client: Bidwell Ventures UK Ltd			
Issue: PLANNING APPLICATION		Scale: 1:500	
		Paper: A4	
Drawing Number		Rev	Date: AUGUST 2024
RA - ESP - 01		A	Drawn:
			Check: