


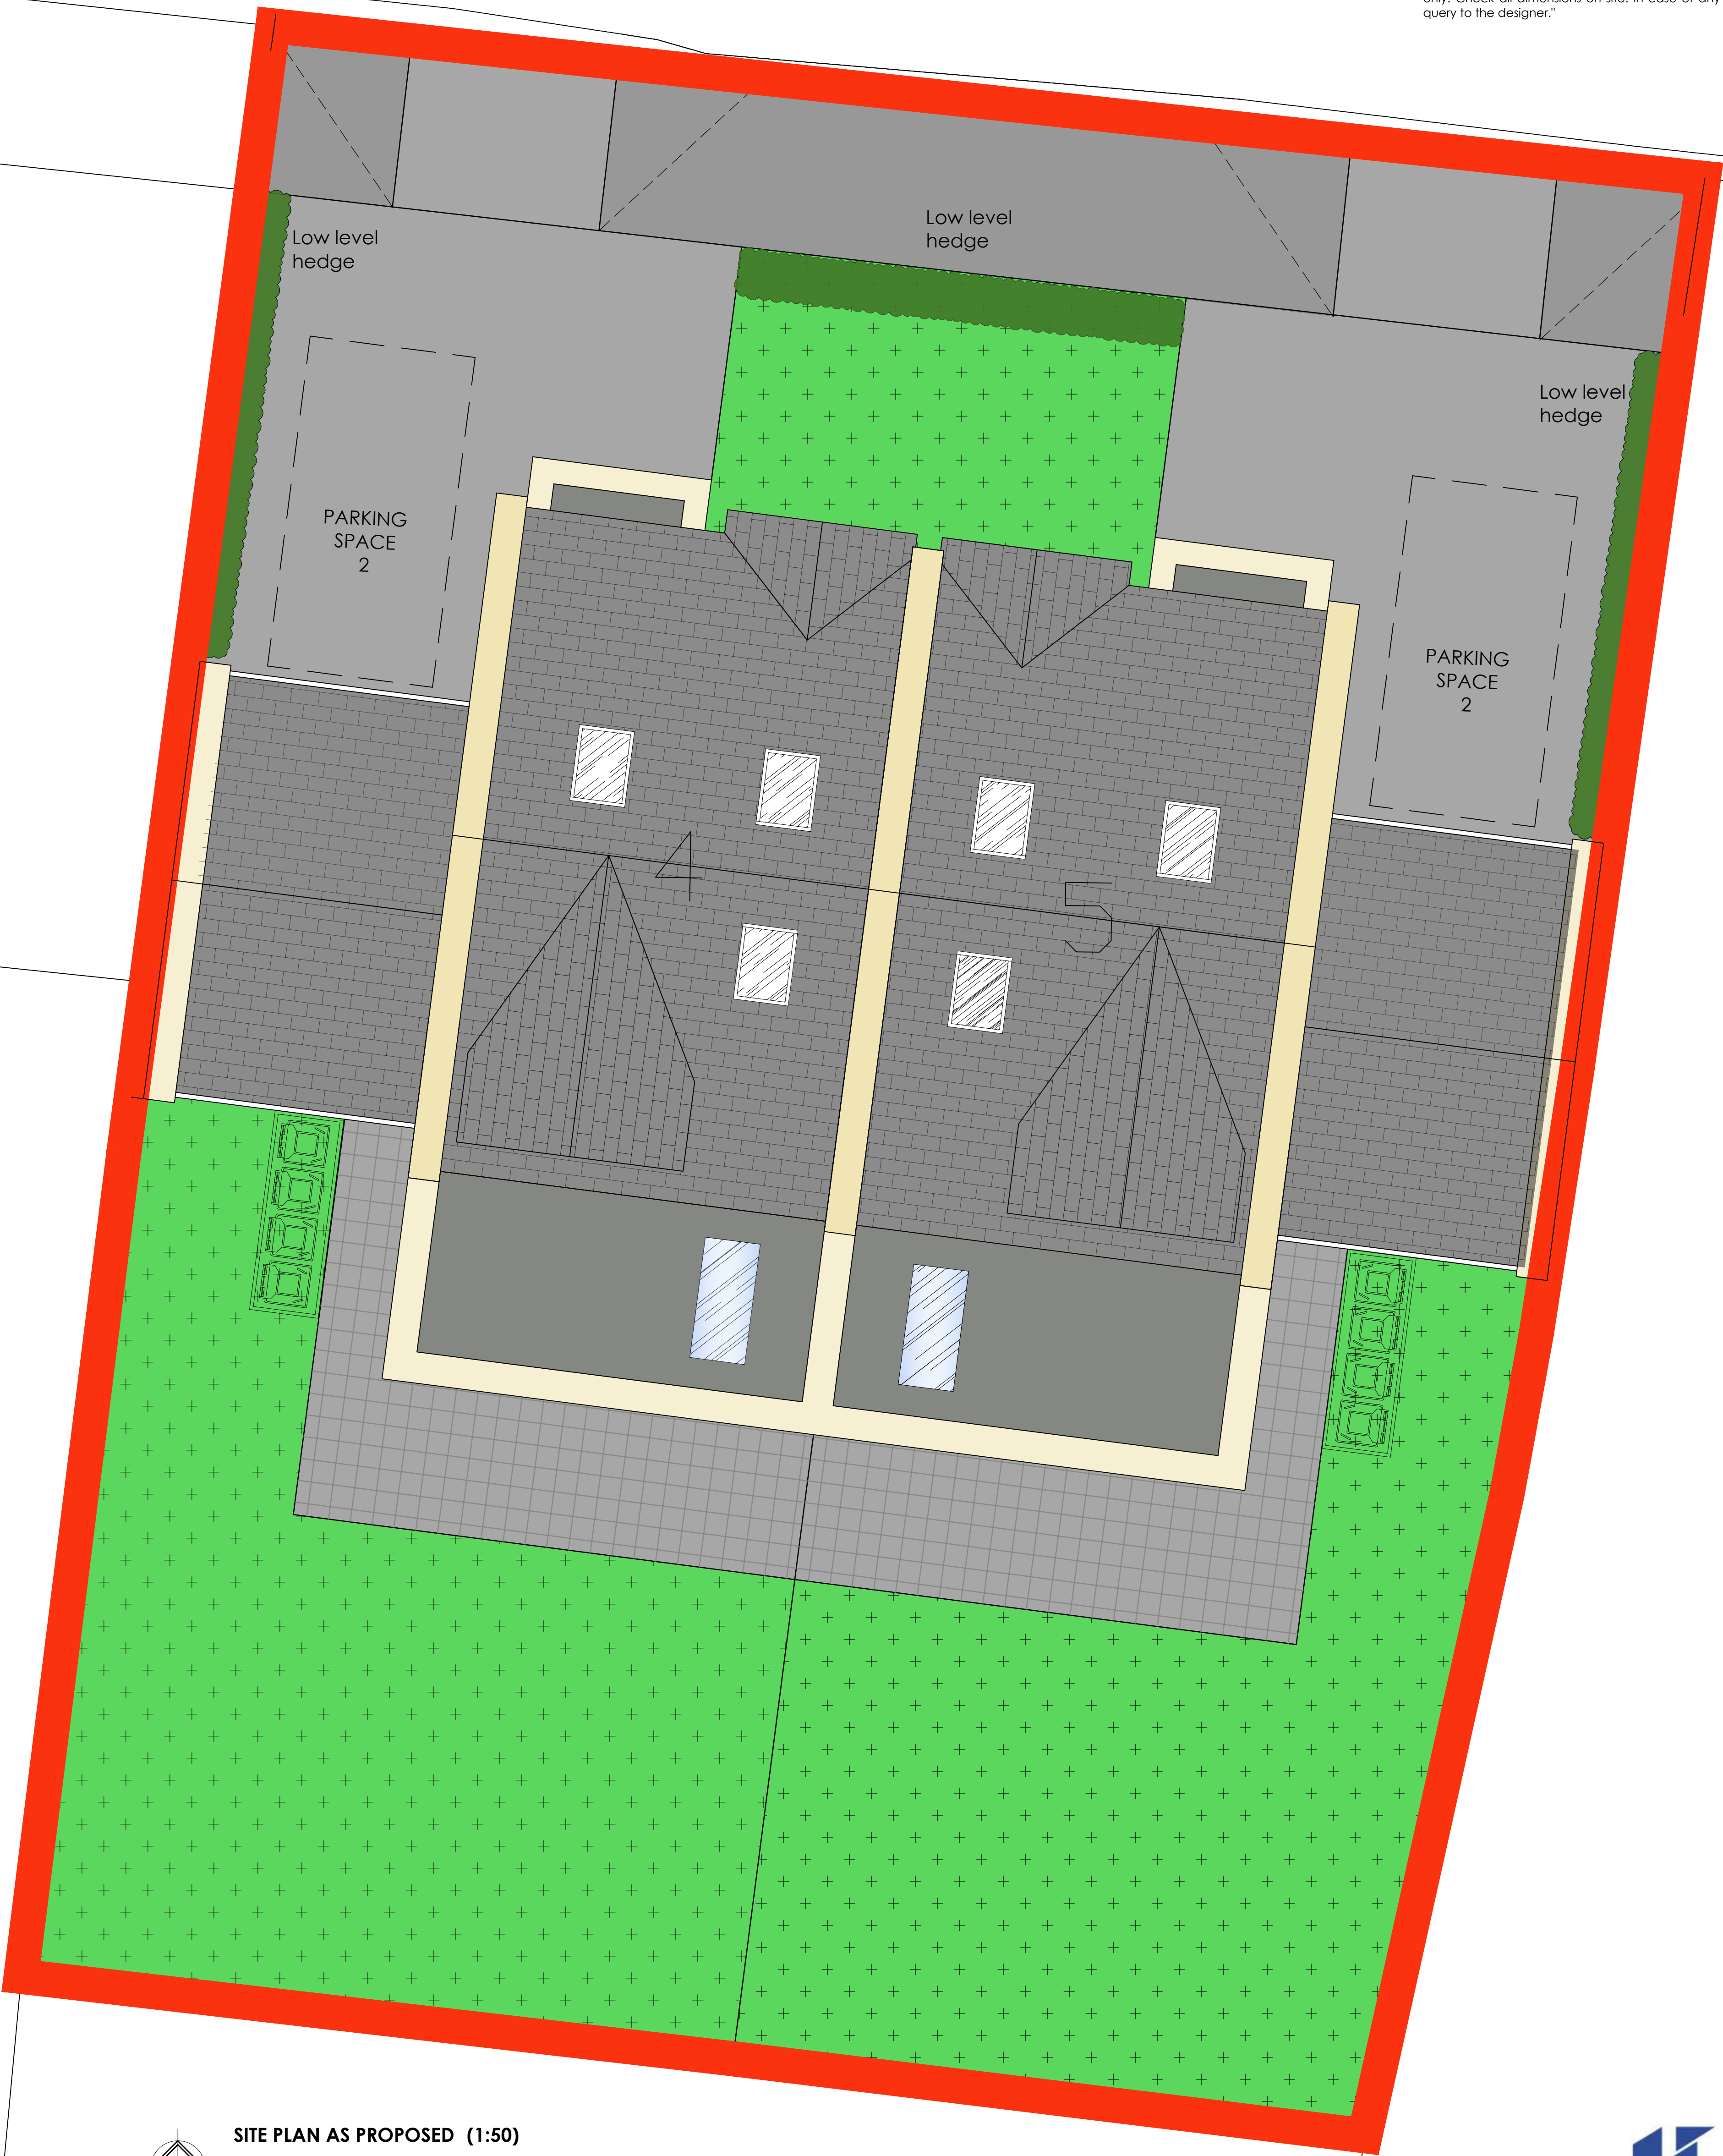

SITE PLAN AS PROPOSED (1:50)

NORTH

SCALE 0 1m 2m 3m 4m 5m

HADAS
ARCHITECTURAL & CGI
Enquires@hadas-architectural.co.uk
0161 870 2306

A		Following LA Comments	JW	25-8-25
Rev	Description		By	Date
HADAS ARCHITECTURAL ARCHITECTURAL DESIGN				
769 Rochdale Road, Slattocks, Middleton, Manchester M24 2RA				
(CHURCH AVENUE) Land Adjacent to Rochdale Road, Slattocks, Middleton M24 2RA				
DRAWN	JW	DATE	25-11-24	DRAWING NO.
SCALE	1:50 @A1	REV.	A	2501-201A