

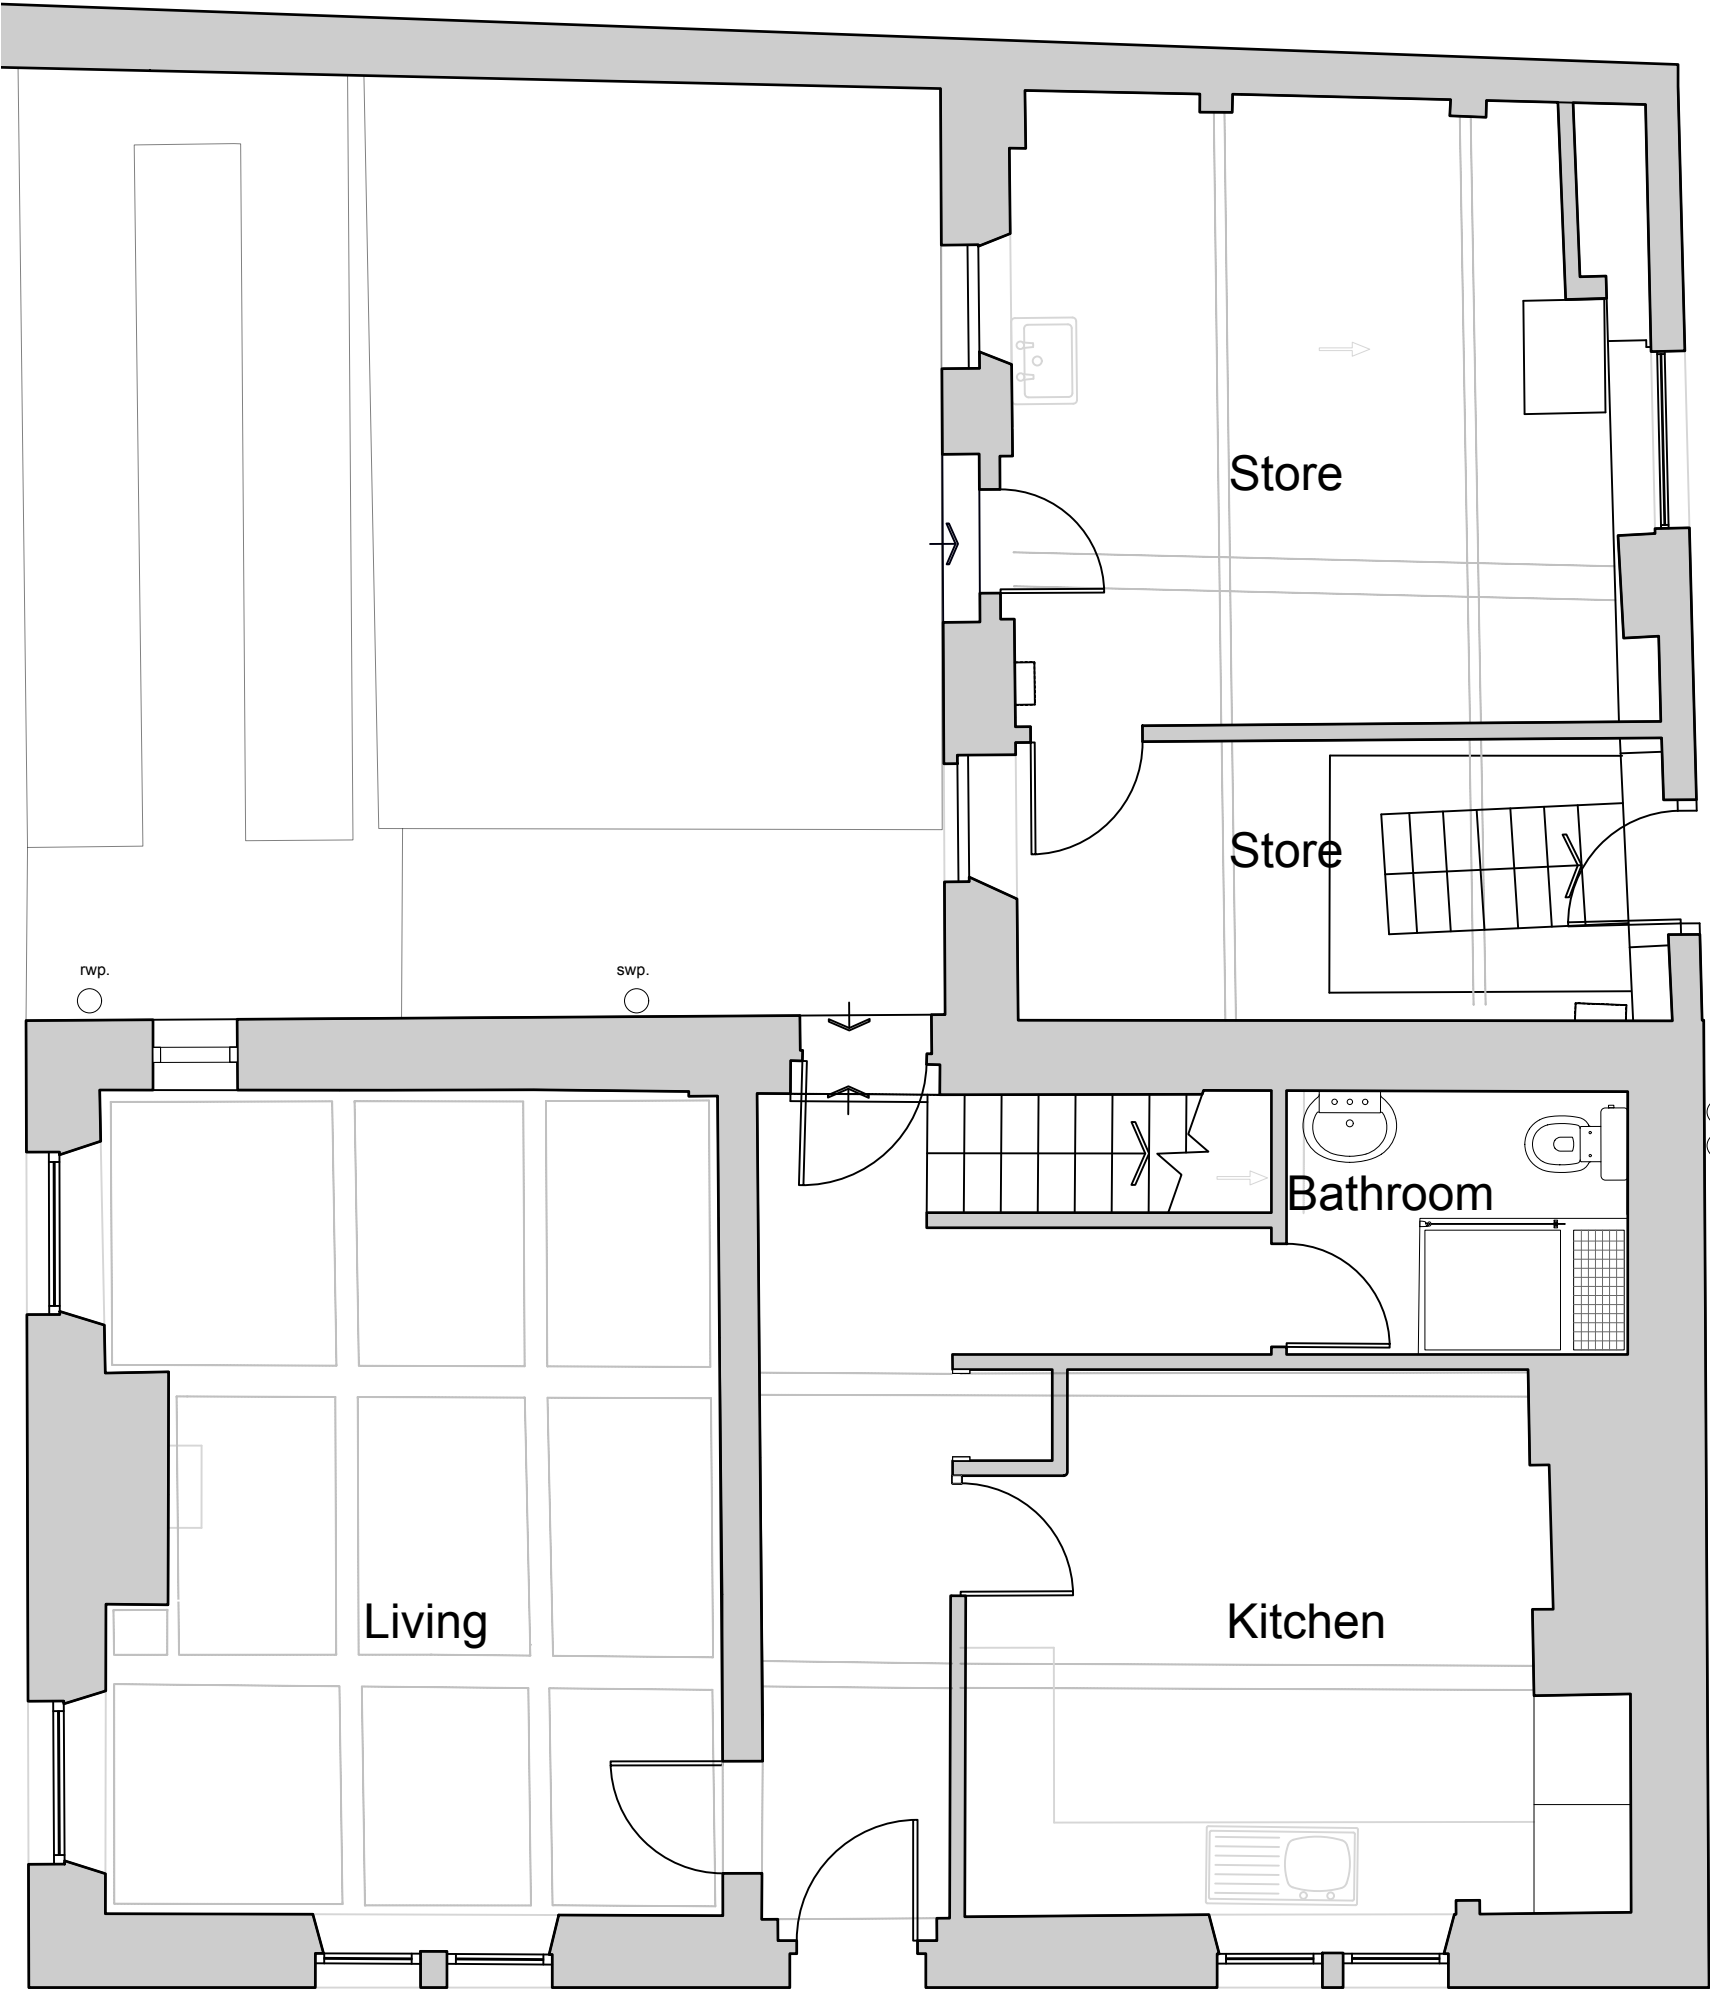


 

Survey Drawing
NotForConstruction

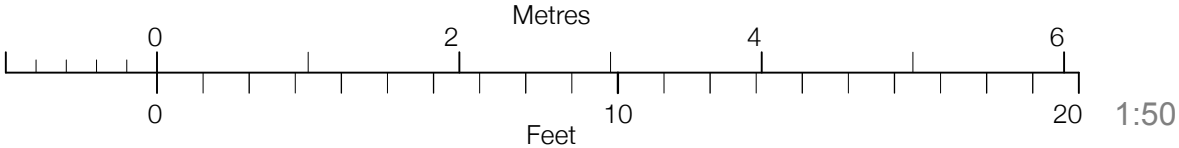

Revision
Project
House Extension
Address
3 Bear Hill, Littleborough
Client
Mr. and Mrs. Ward
Drawing
Existing Ground Floor Plan

storah

architecture

Chartered Architects
RIBA Chartered Practice

www.storah.com	mail@storah.com	01706 813214
Scale	Sheet Size	Date
1:50	ISO A3	MC

Drawing Number	Revision
25-002 - 010	