



AS PROPOSED


GROUND FLOOR PLAN

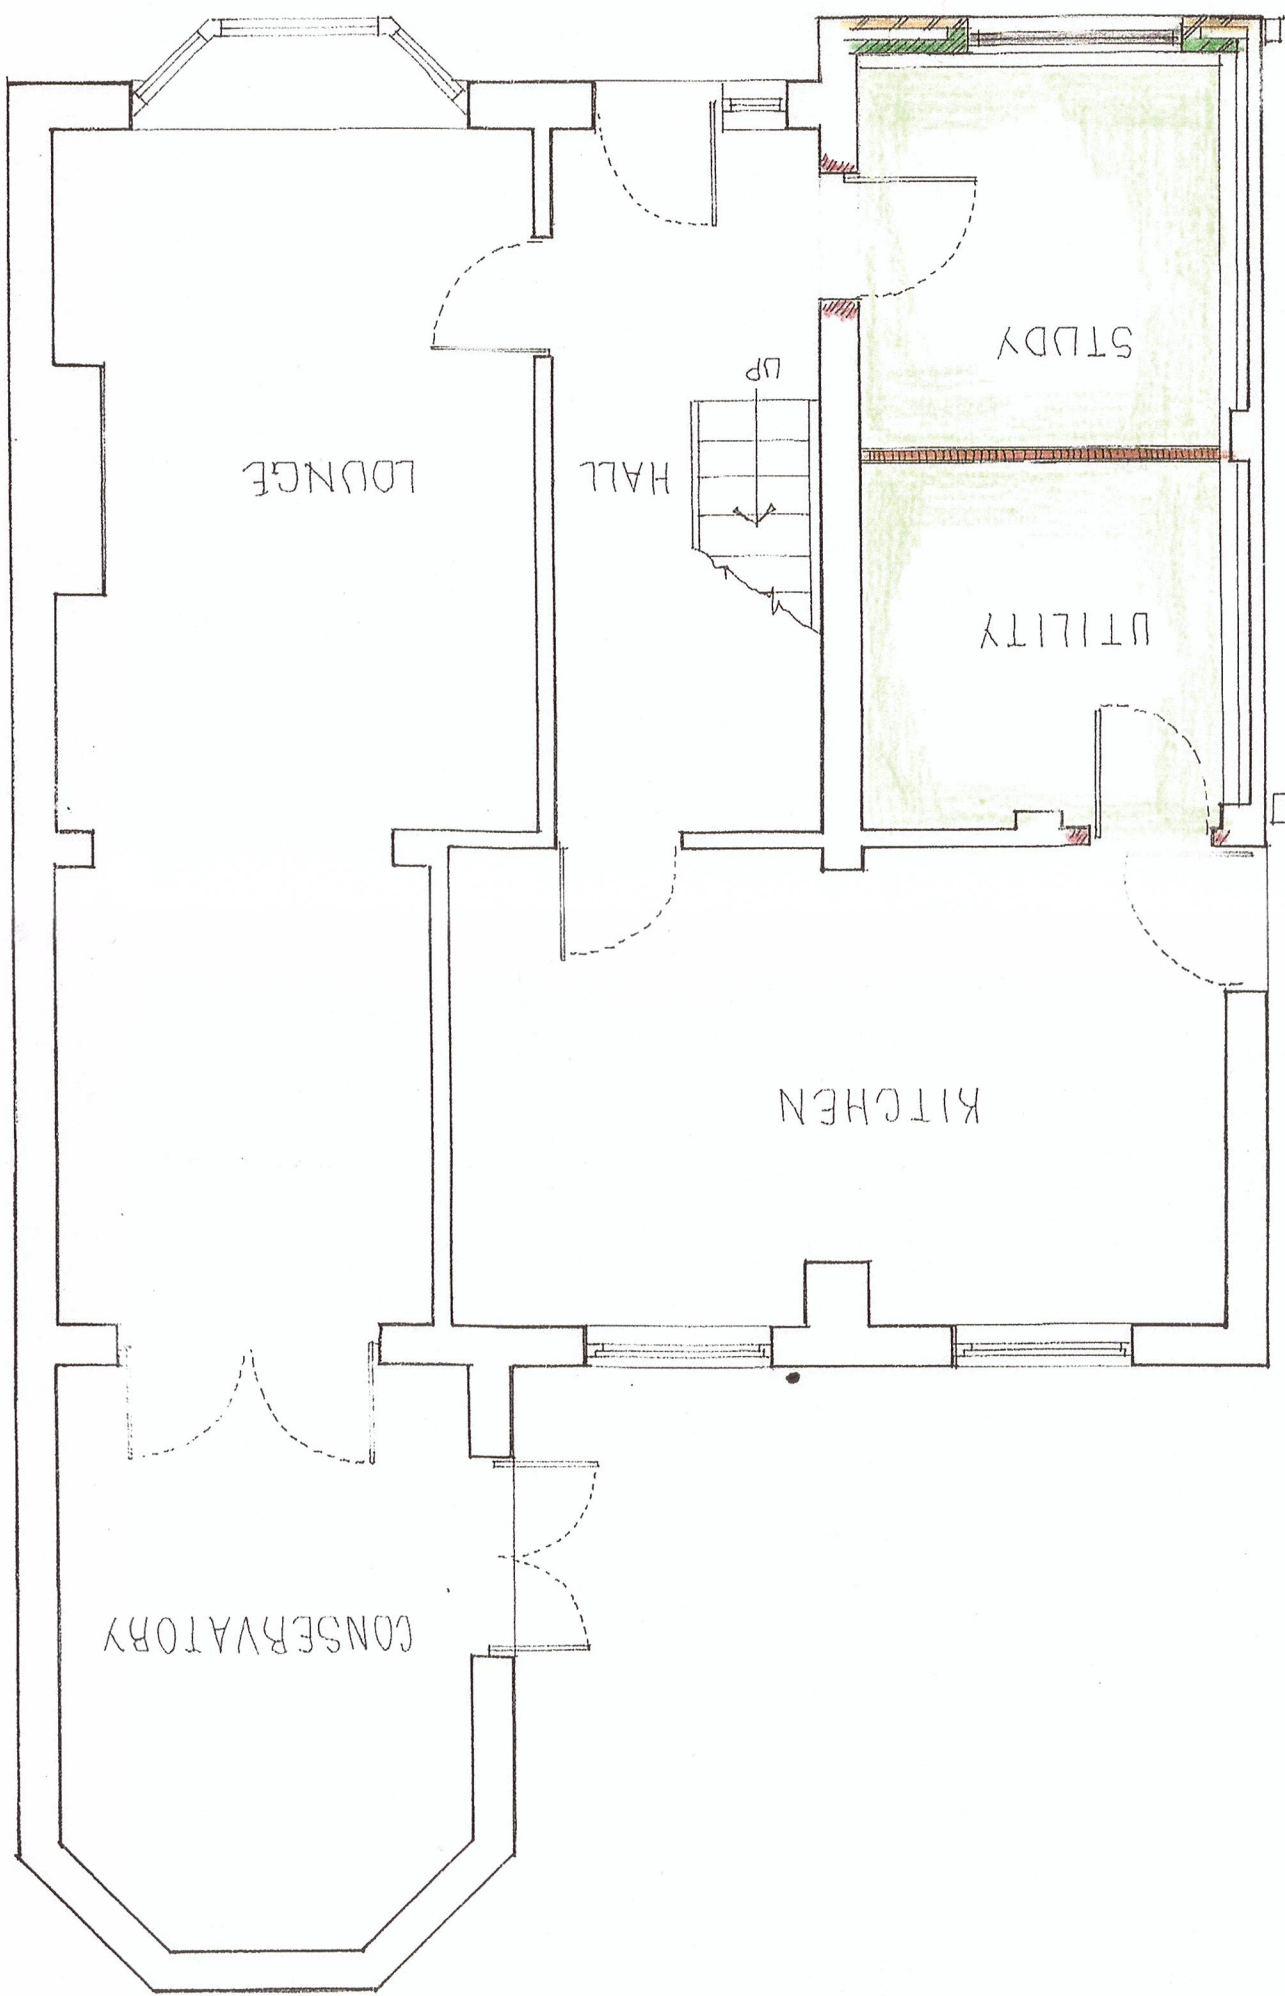


FIRST FLOOR PLAN

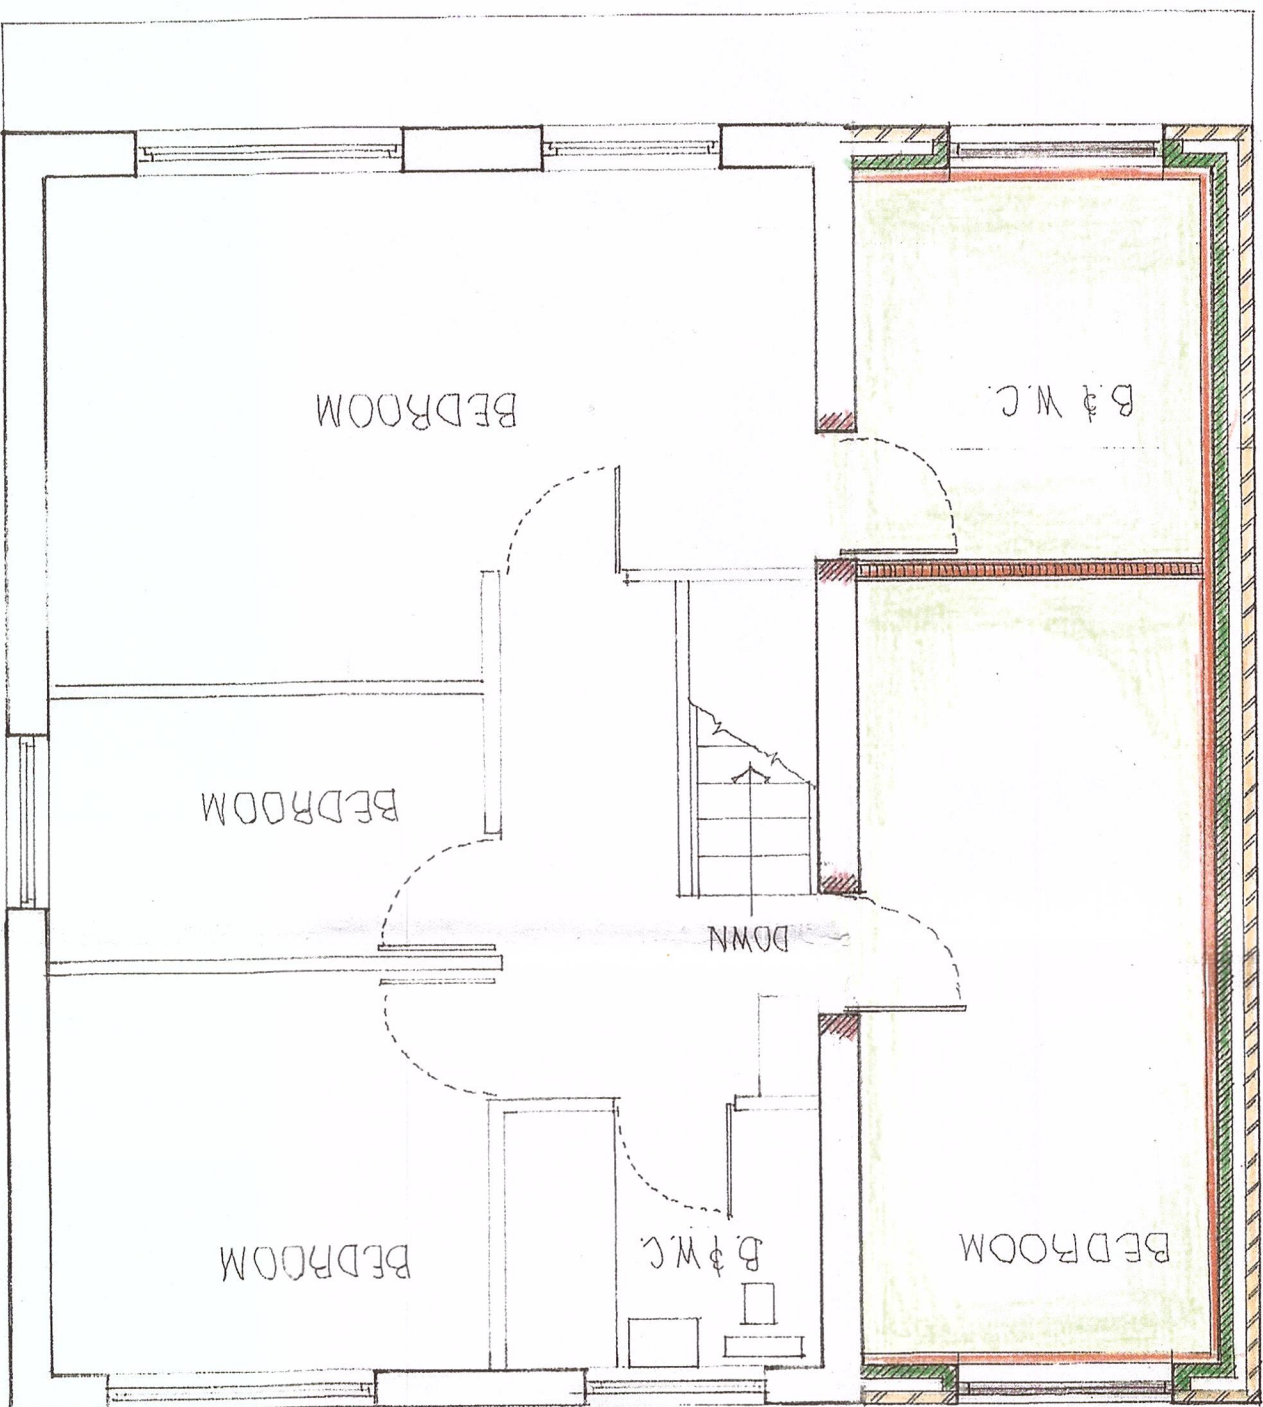


FRONT ELEVATION

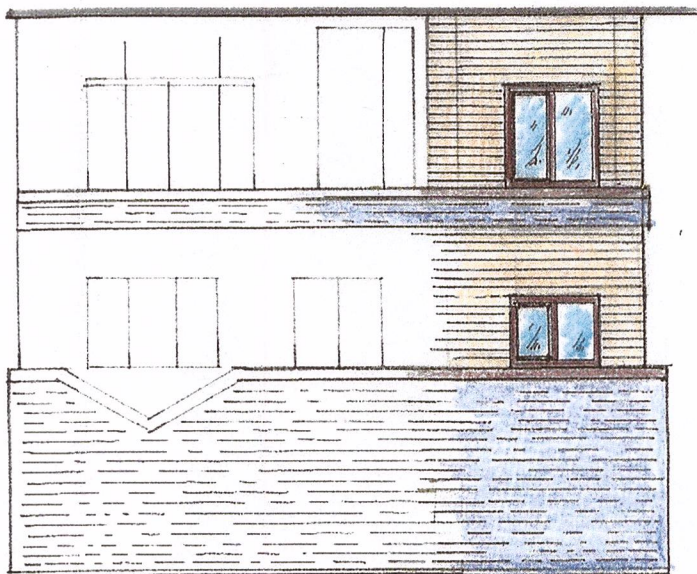


GABLE ELEVATION

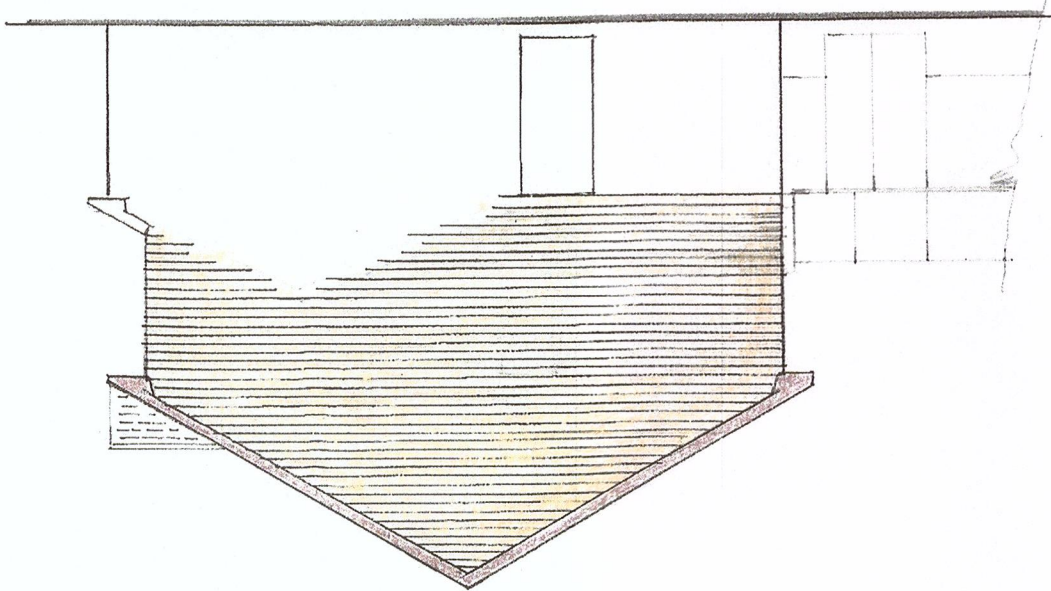

REAR ELEVATION

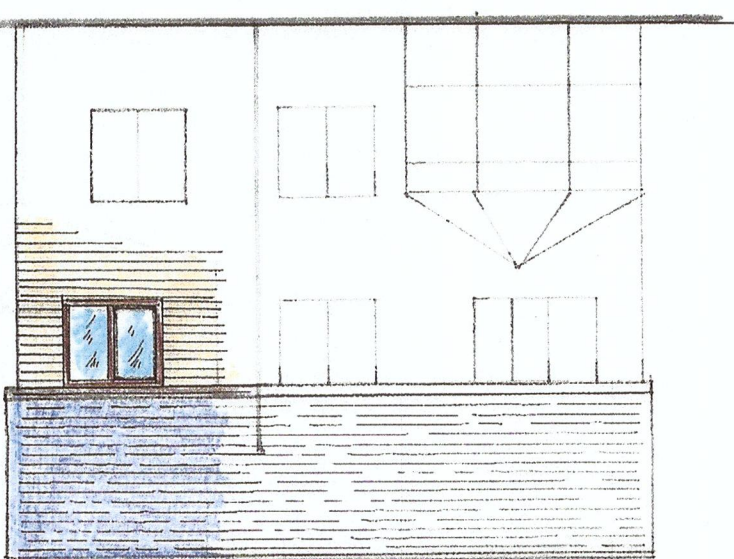

GABLE ELEVATION

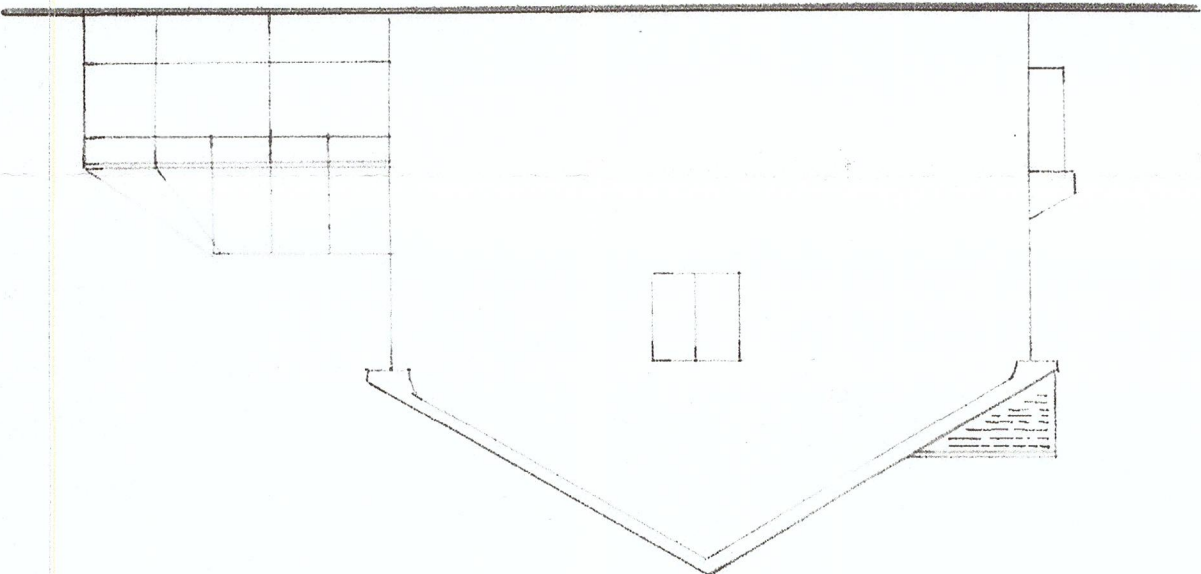

CLIENT: JAKE & LEAH CHAPMAN	
PROJECT: EXTENSION & ALTERATIONS	
LOCATION: 21, CRICKET VIEW, MILNRDOW, OL16 4JB	
S. INGRAM & ASSOCIATES Building Surveyors & Design Consultants CIVIC TRUST AWARD 2002 - COMMENDATION FOR GOOD DESIGN	
DESIGN STUDIO HEIGHTS LANE DELPH OLDHAM OL3 5TU Telephone: 0145 787 6500 Mobile: 07703810347	
SCALES: 1:50 & 1:100	DRAWN BY: S. INGRAM
DATE: MARCH 2025	DRAWING NO. 16 'B'

APPOINTED CONTRACTOR TO PRODUCE METHOD STATEMENT AND HEALTH & SAFETY PLAN FOR APPROVAL BY APPLICANT'S HEALTH & SAFETY ADVISOR TO ENSURE COMPLIANCE WITH C.O.M. REGULATIONS PRIOR TO COMMENCING ANY WORK.

CONTRACTOR TO CHECK ALL DIMENSIONS ON SITE PRIOR TO COMMENCING WORK. ANY DISCREPANCIES TO BE DISCUSSED WITH STEVE INGRAM.