

The use of this data by the recipient acts as an agreement of the following statements. Do not use this data if you do not agree with any of the following statements:-

Ryder Architecture has co-ordinated relevant information received from third parties, but are not responsible for the content of the information received from others.


The controlled version of this drawing should be viewed in DWF or PDF format not DWG or other formats. All prints of this drawing must be made in full colour.

Where this drawing has been based upon Ordnance Survey data, it has been reproduced under the terms of Ryder Licence No. 100000144. Reproduction of this drawing in whole or in part is prohibited without the prior permission of Ordnance Survey.

Do not scale the drawing. Use figured dimensions in all cases. Check all dimensions on site. Report any discrepancies in writing to Ryder before proceeding.



Key Plan :

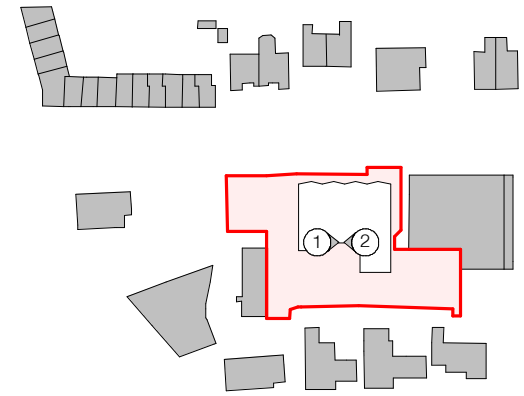


Key

- 1 Red brick
- 2 Grey roof tiles
- 3 Grey windows
- 4 Grey aluminium pod to windows
- 5 Grey rainwater goods
- 6 Railings, colour to match window frames
- 7 Entrance canopy
- 8 Glazed curtain wall with grey framing
- 9 Glazed single door with grey framing
- 10 Grey single fire escape door
- 11 Corbelled brick pattern
- 12 Vertical tile cladding
- 13 Bin store (refer to landscape info)



1 Proposed West Elevation 2
1:100

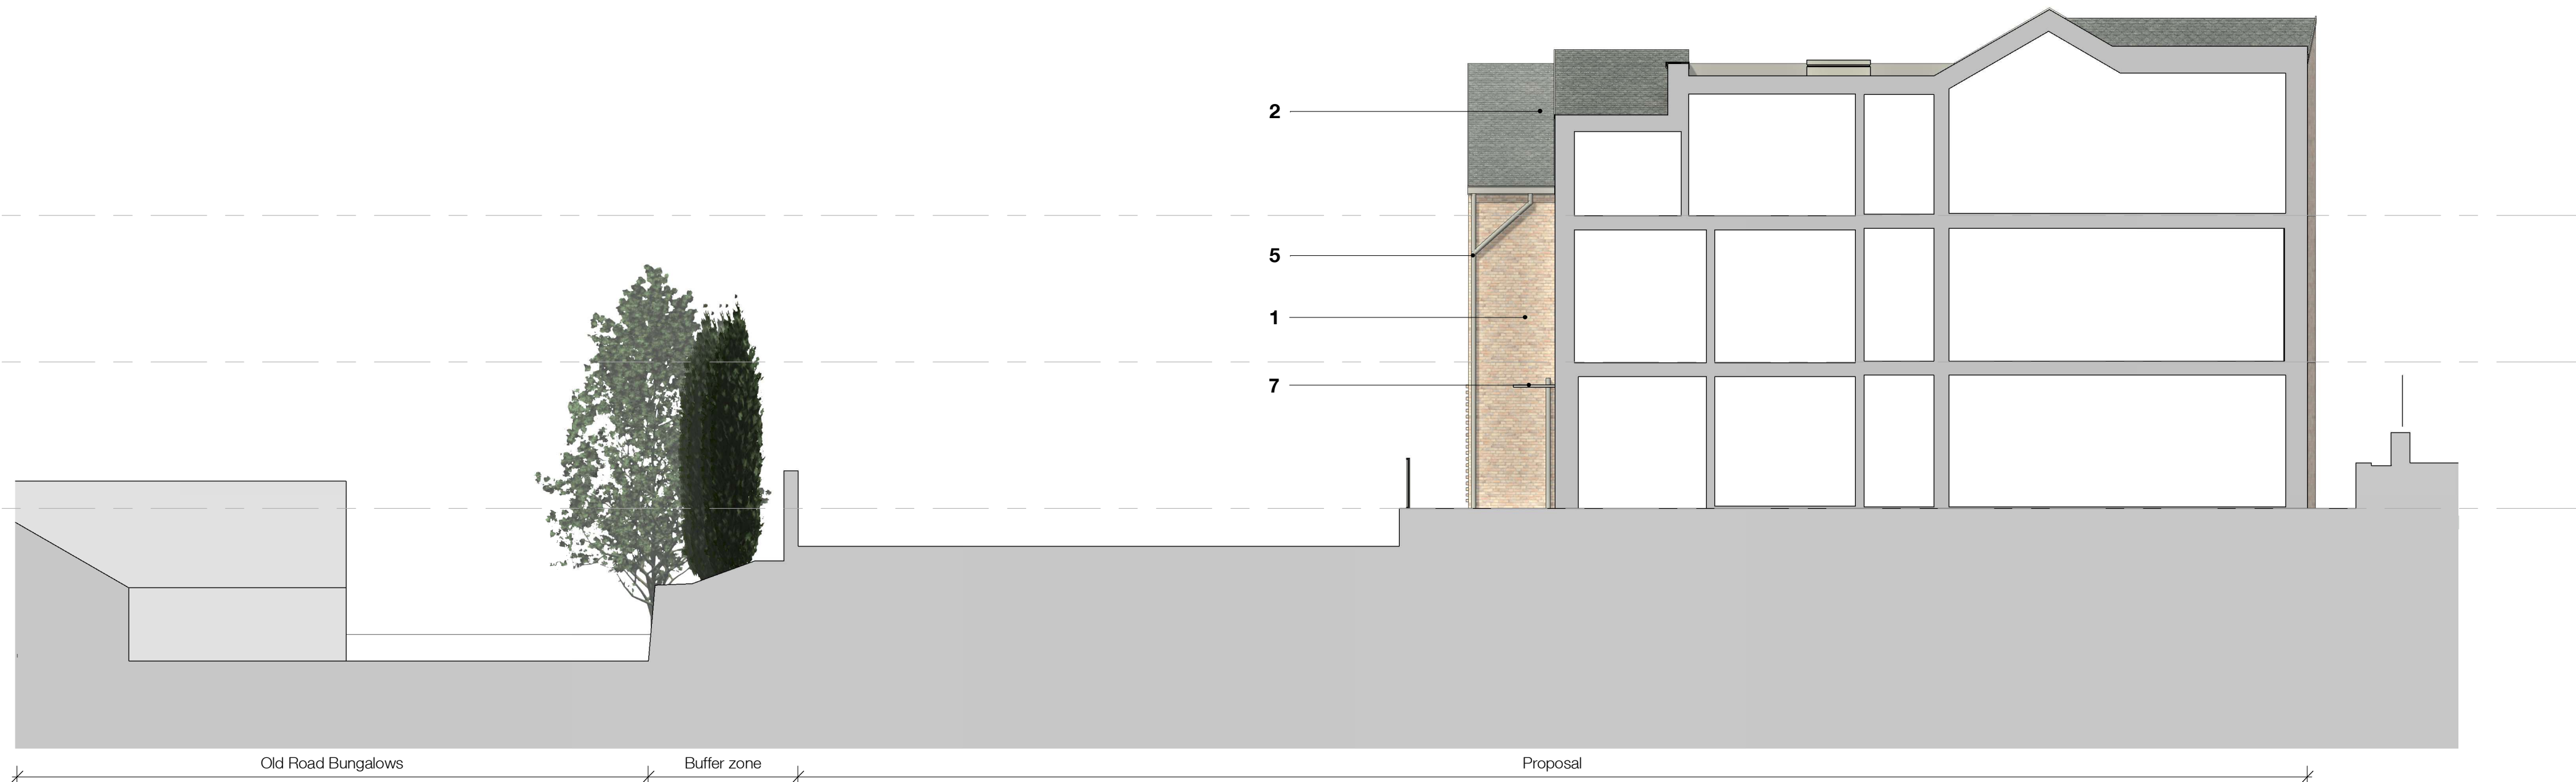

2 Proposed East Elevation 2
1:100

P9	Window style updated	AAL	SFR	02/09/25
P8	Key updated to include window pods. Window pods added back in	AAL	SFR	02/07/25
P7	Key updated	AAL	SFR	30/06/25
P6	Key updated. Roof tile note amended. Window note amended. Rainwater goods note amended. Canopy note amended. Lift overrun increased. Roof changes - Roof pitch and central gable height increase. Bin store location moved away from primary entrance	AAL	SFR	10/06/25
P5	Stage 3 Issue	AWI	SFR	17/01/25
P4	Roof trim depth reduced	AWI	SFR	23/07/24
P3	Scheme revised for planning	LWA	AWI	17/07/24
P2	Scheme revised for planning	AWI	AAL	12/06/24
P1	Drawing Updated based on planning comments	DPA	FTA	26/10/23

Rev	Description	Drawn	Checked	Date
-----	-------------	-------	---------	------

Suitability
Information

Project
PossAbilities
Vuerdle Street
Halifax Road, Rochdale, OL12 9QD

Drawing
Proposed GA Elevations

Drawing Number	Originator	Zone	Level	Type	Role	Number
Project ID	- RYD	- 00	- XX	- DR	- A	- 3603
Project Number	10745-01	As indicated	S2	Status	Revision	P9

info@ryderarchitecture.com
www.ryderarchitecture.com

Ryder