


GENERAL NOTES


1. All dimensions are in millimeters unless noted otherwise.
2. All levels are in metres unless noted otherwise.
3. This drawing is to be read in conjunction with all other Healey Consulting drawings, specifications, calculations and the relevant Services Engineers drawings where issued for the project.
4. Where any existing structure is assumed to be load bearing, it is the responsibility of the Client to instruct a Contractor to perform opening up works prior to ordering all specified structural elements

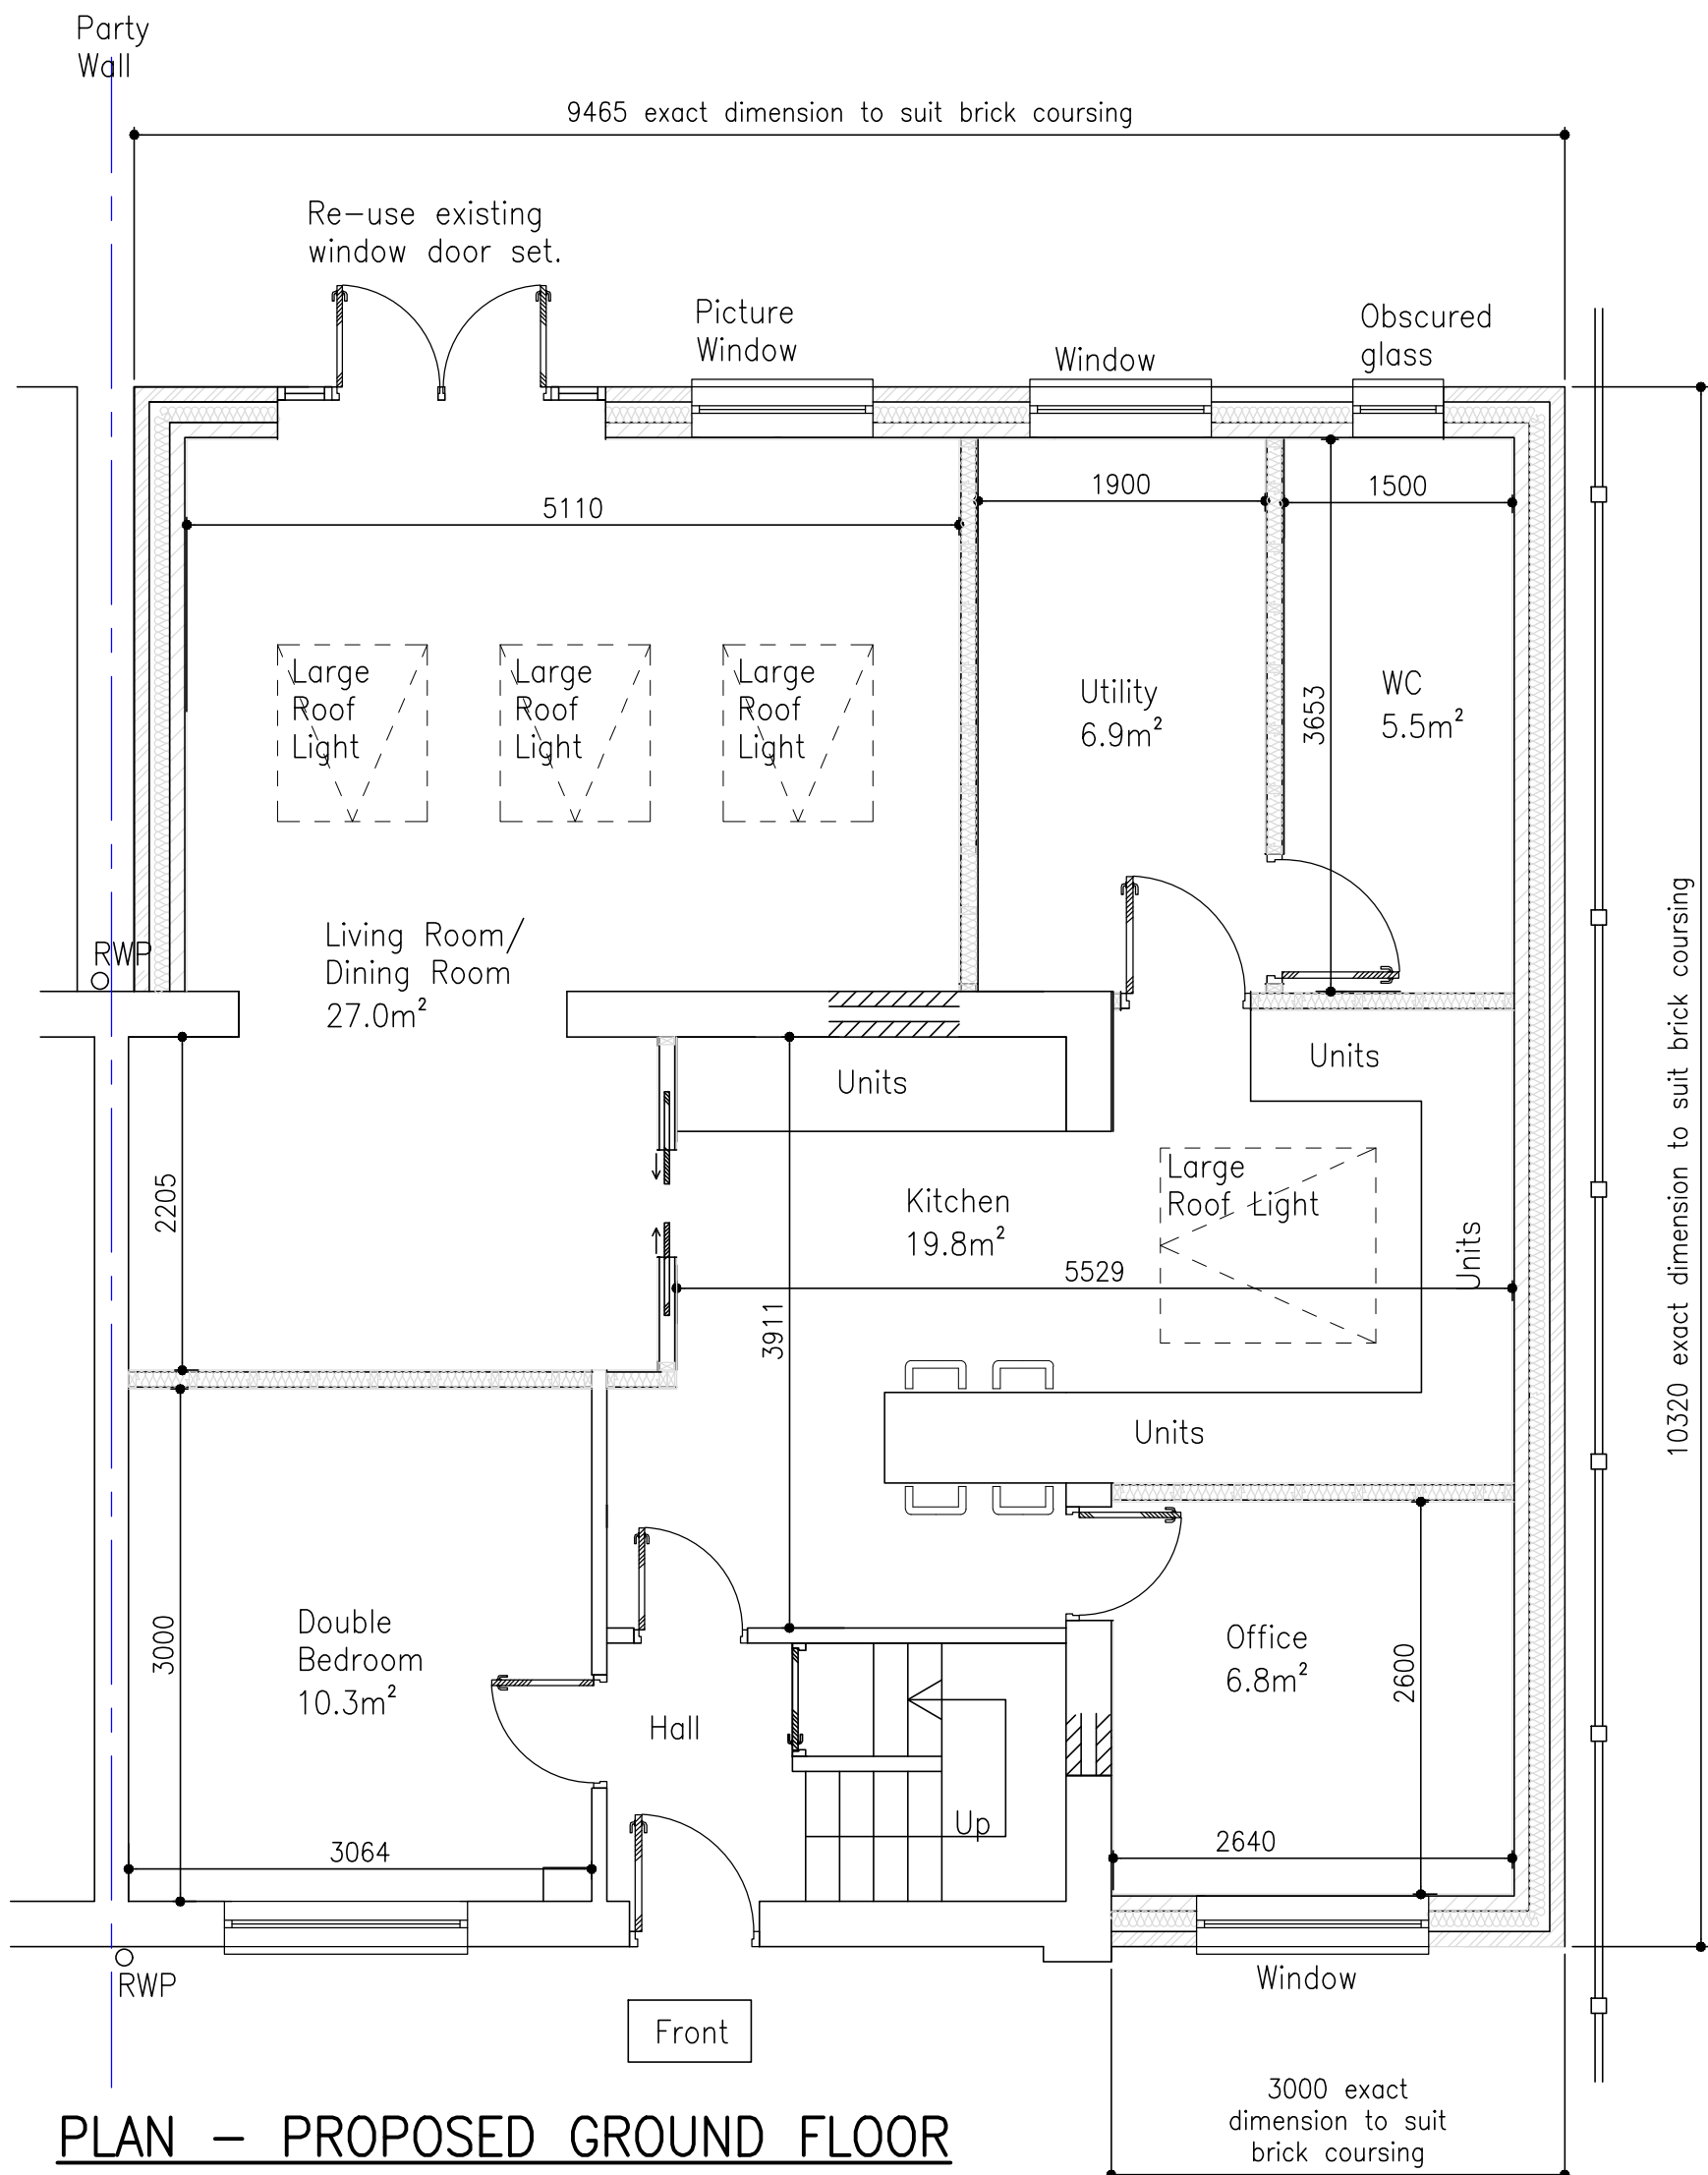


PLAN – PROPOSED GROUND FLOOR

Scale 1:50

INTERNAL LAYOUT SHOWN
IS INDICATIVE ONLY.
CLIENT TO CONFIRM
FINAL LAYOUT

 


SCALE BAR 1:50

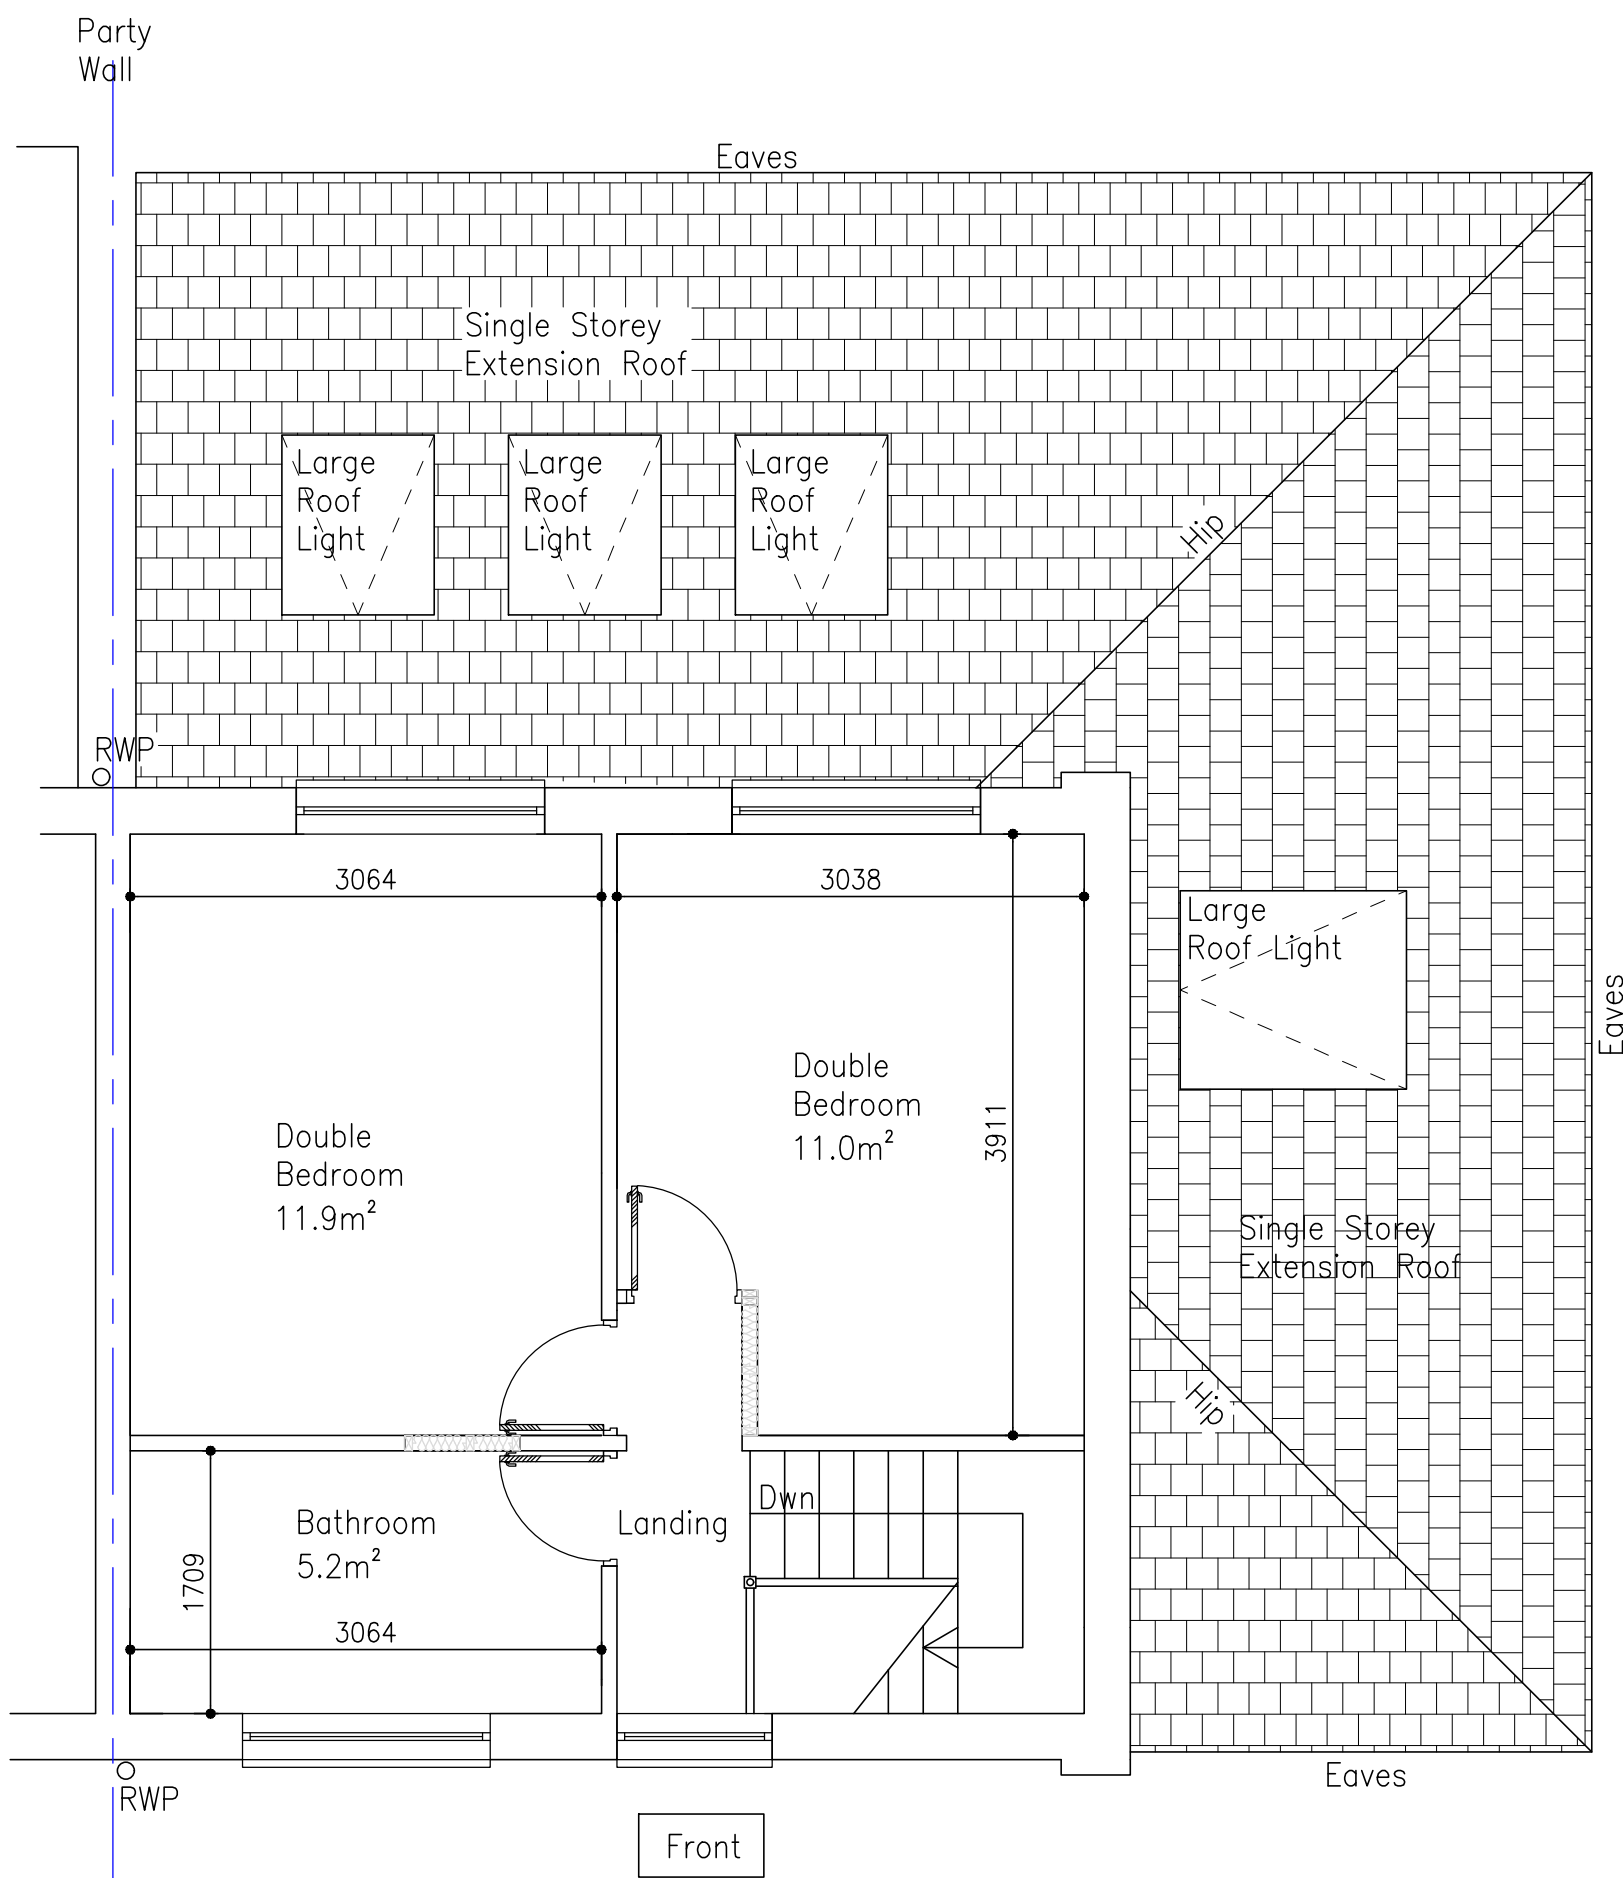

PLAN – PROPOSED FIRST FLOOR

Scale 1:50

INTERNAL LAYOUT SHOWN
IS INDICATIVE ONLY.
CLIENT TO CONFIRM
FINAL LAYOUT

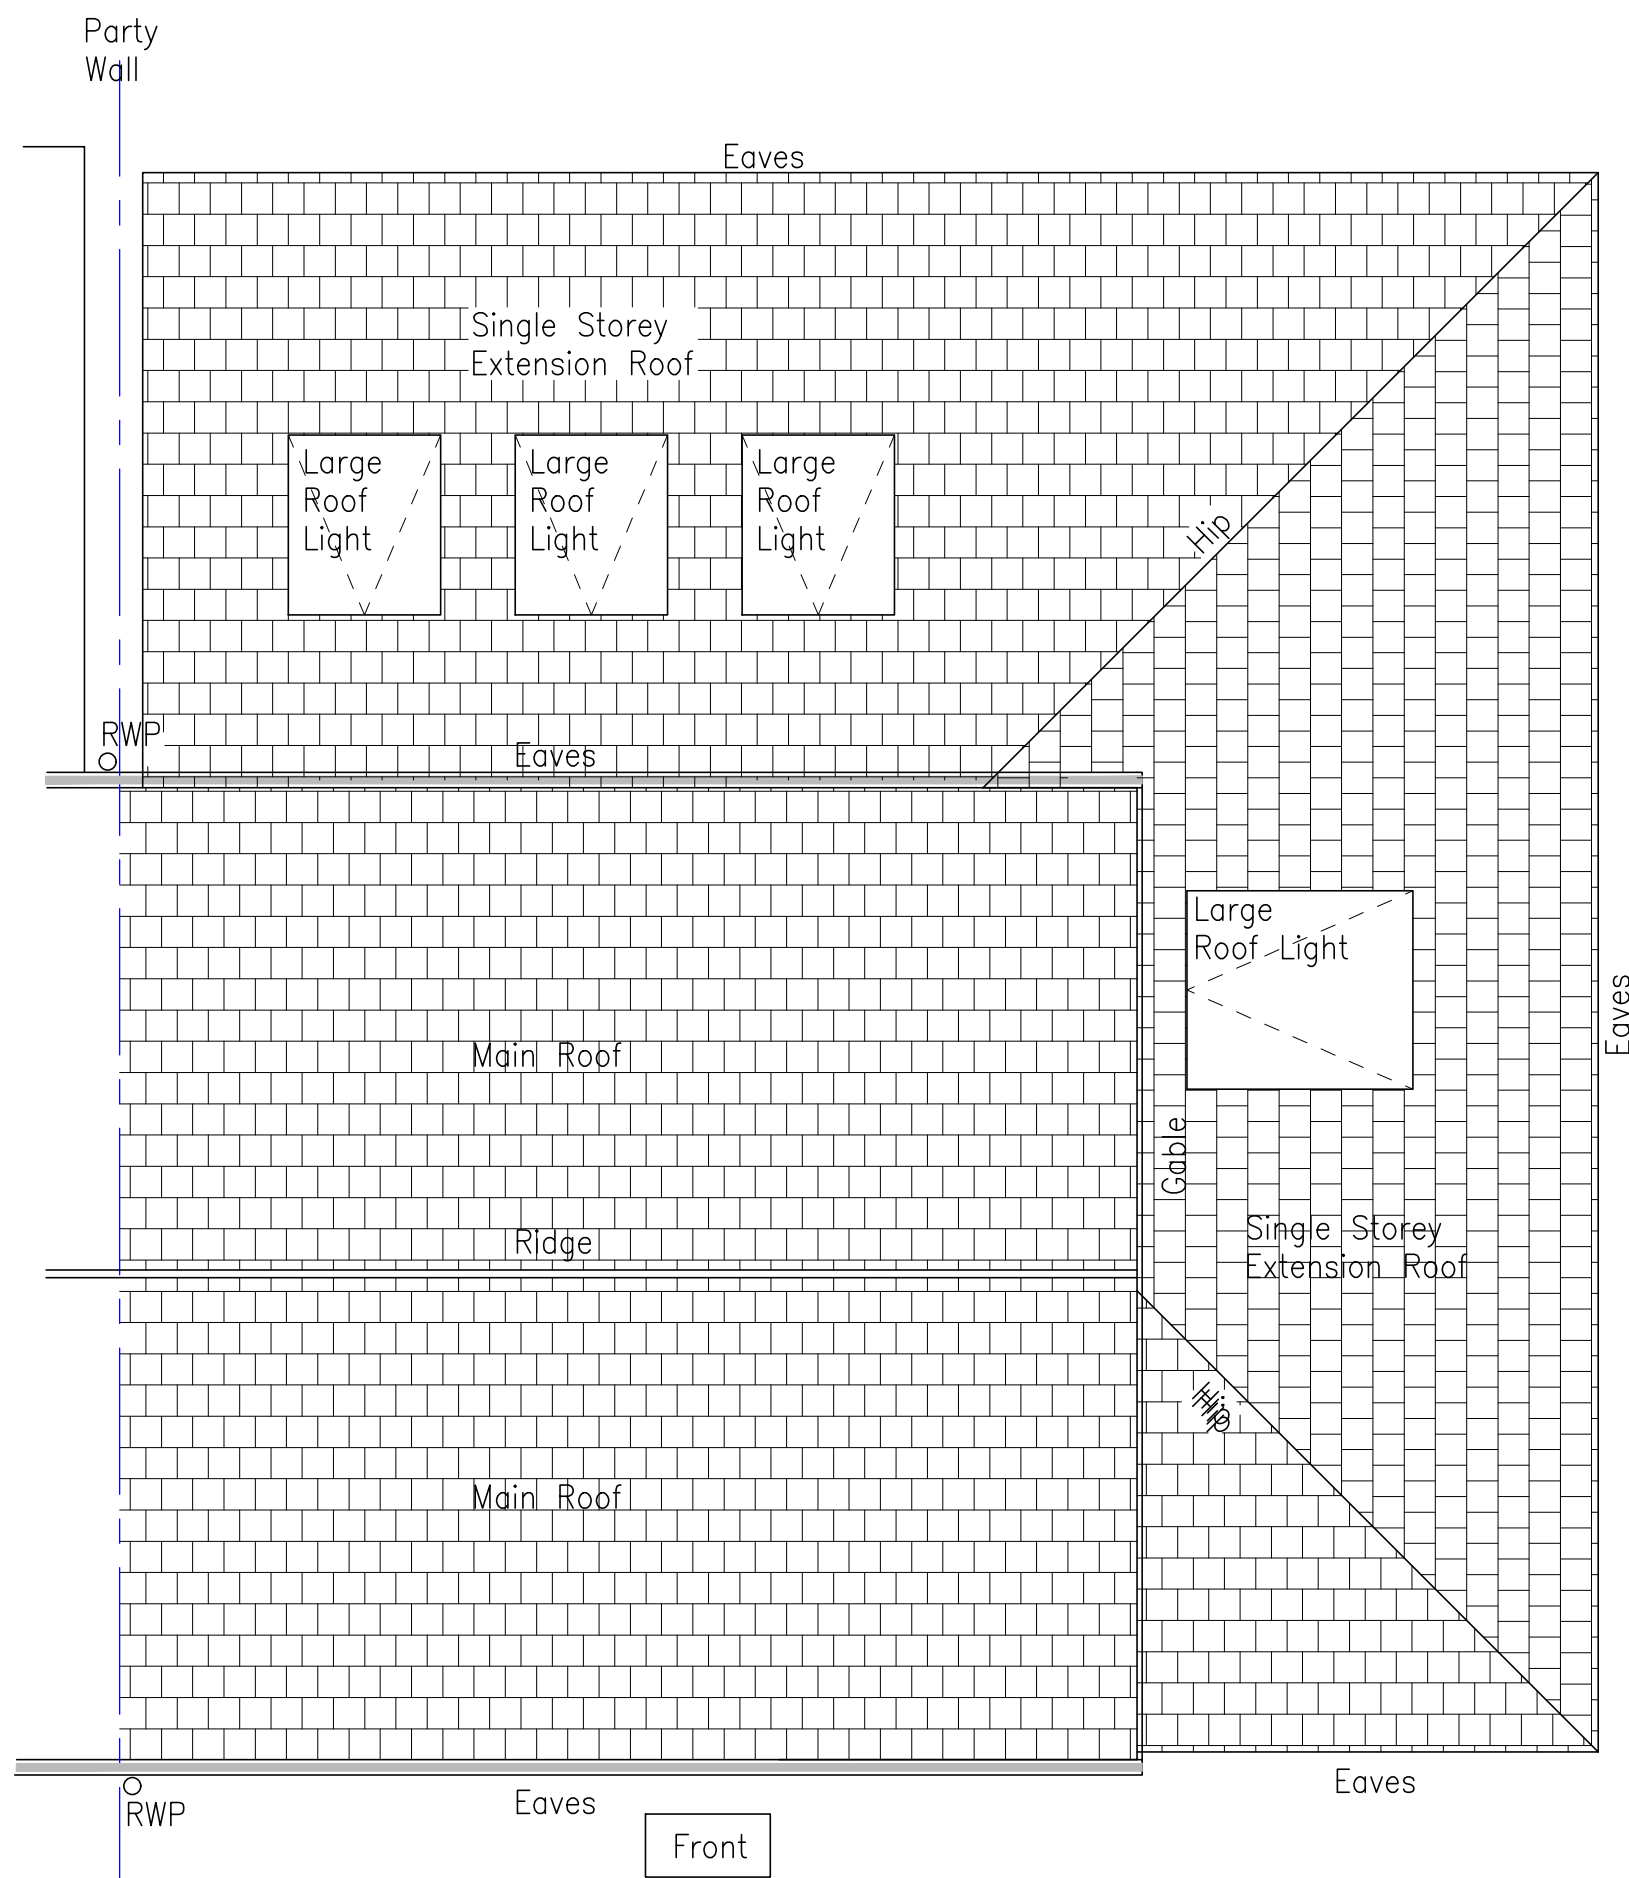

PLAN – PROPOSED ROOF

Scale 1:50

PLANNING APPLICATION

REV	DATE	BY	DETAILS OF REVISION
ARCHITECT / CLIENT SARAH HUGHES			
PROJECT 110 ARGYLE STREET HEYWOOD OL10 3SP			
TITLE PROPOSED SINGLE STOREY SIDE AND REAR EXTENSION PROPOSED FLOOR PLANS			DRAWN BY CR
			DATE 12.07.25
			SCALE 1:50@A1
DRAWING NO. HC-25407-(20)-03			REVISION
HEALEY CONSULTING Brunel House 63 Dale Street Milnrow Rochdale OL16 3NJ Tel: 01706 343961 Fax: 01706 343981 email: office@healeyconsulting.co.uk copyright: Healey Consulting			

