


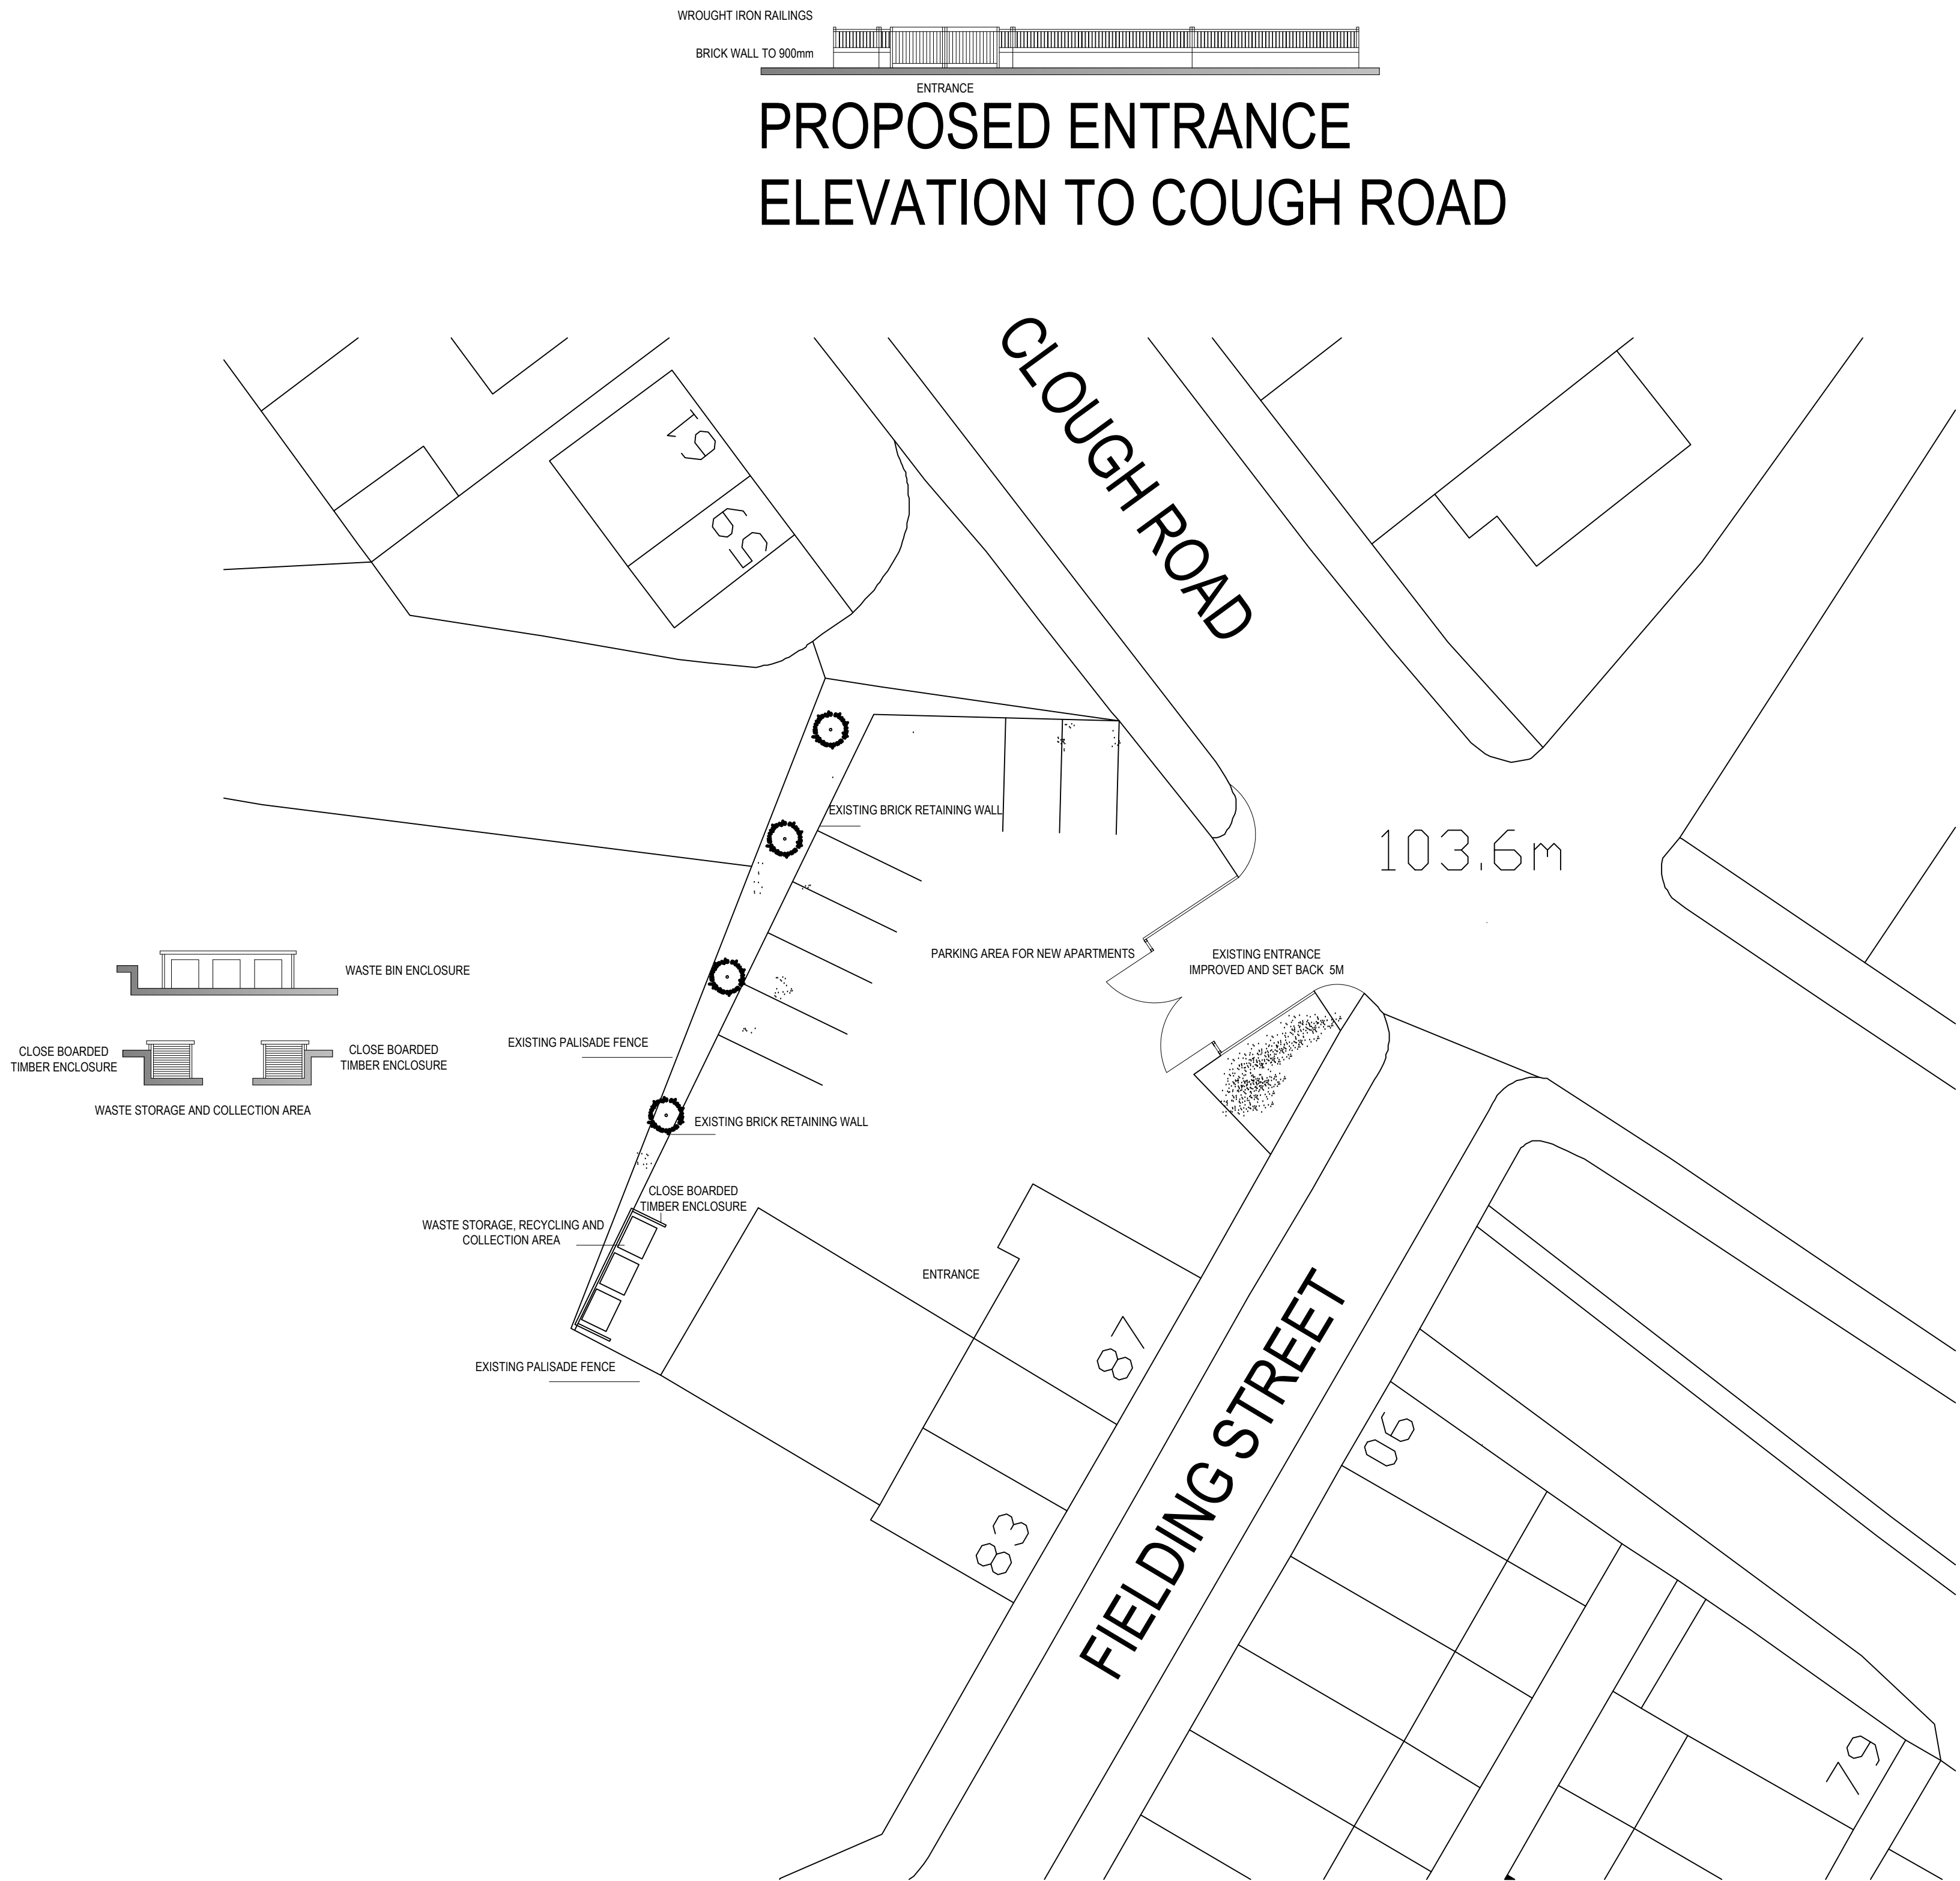



**NORTHERN
DESIGN
OLDHAM**
Chartered Architects

17 STATION LANE
GROTON
OLDHAM
OL4 5QY
TELEPHONE: 07753859616

CLIENT

MR & MRS D VRAJITORIU

PROJECT

PROPOSED APARTMENTS
FIEDLING STREET
MIDDLETON

DRAWING TITLE

PROPOSED SITE PLAN
DISCHARGE OF CONDITIONS

Rev.	Notes	Date	Drawn
A	PLANNING	07.21	A.D.
B	PLANNING	09.21	A.D.
C	PLANNING	10.21	A.D.
D	DOC	07.25	A.D.

SCALE

1:200@A1

06.21

A.D.

PROJECT No.	DRAWING No.	Rev.
2123	DOC05	D