




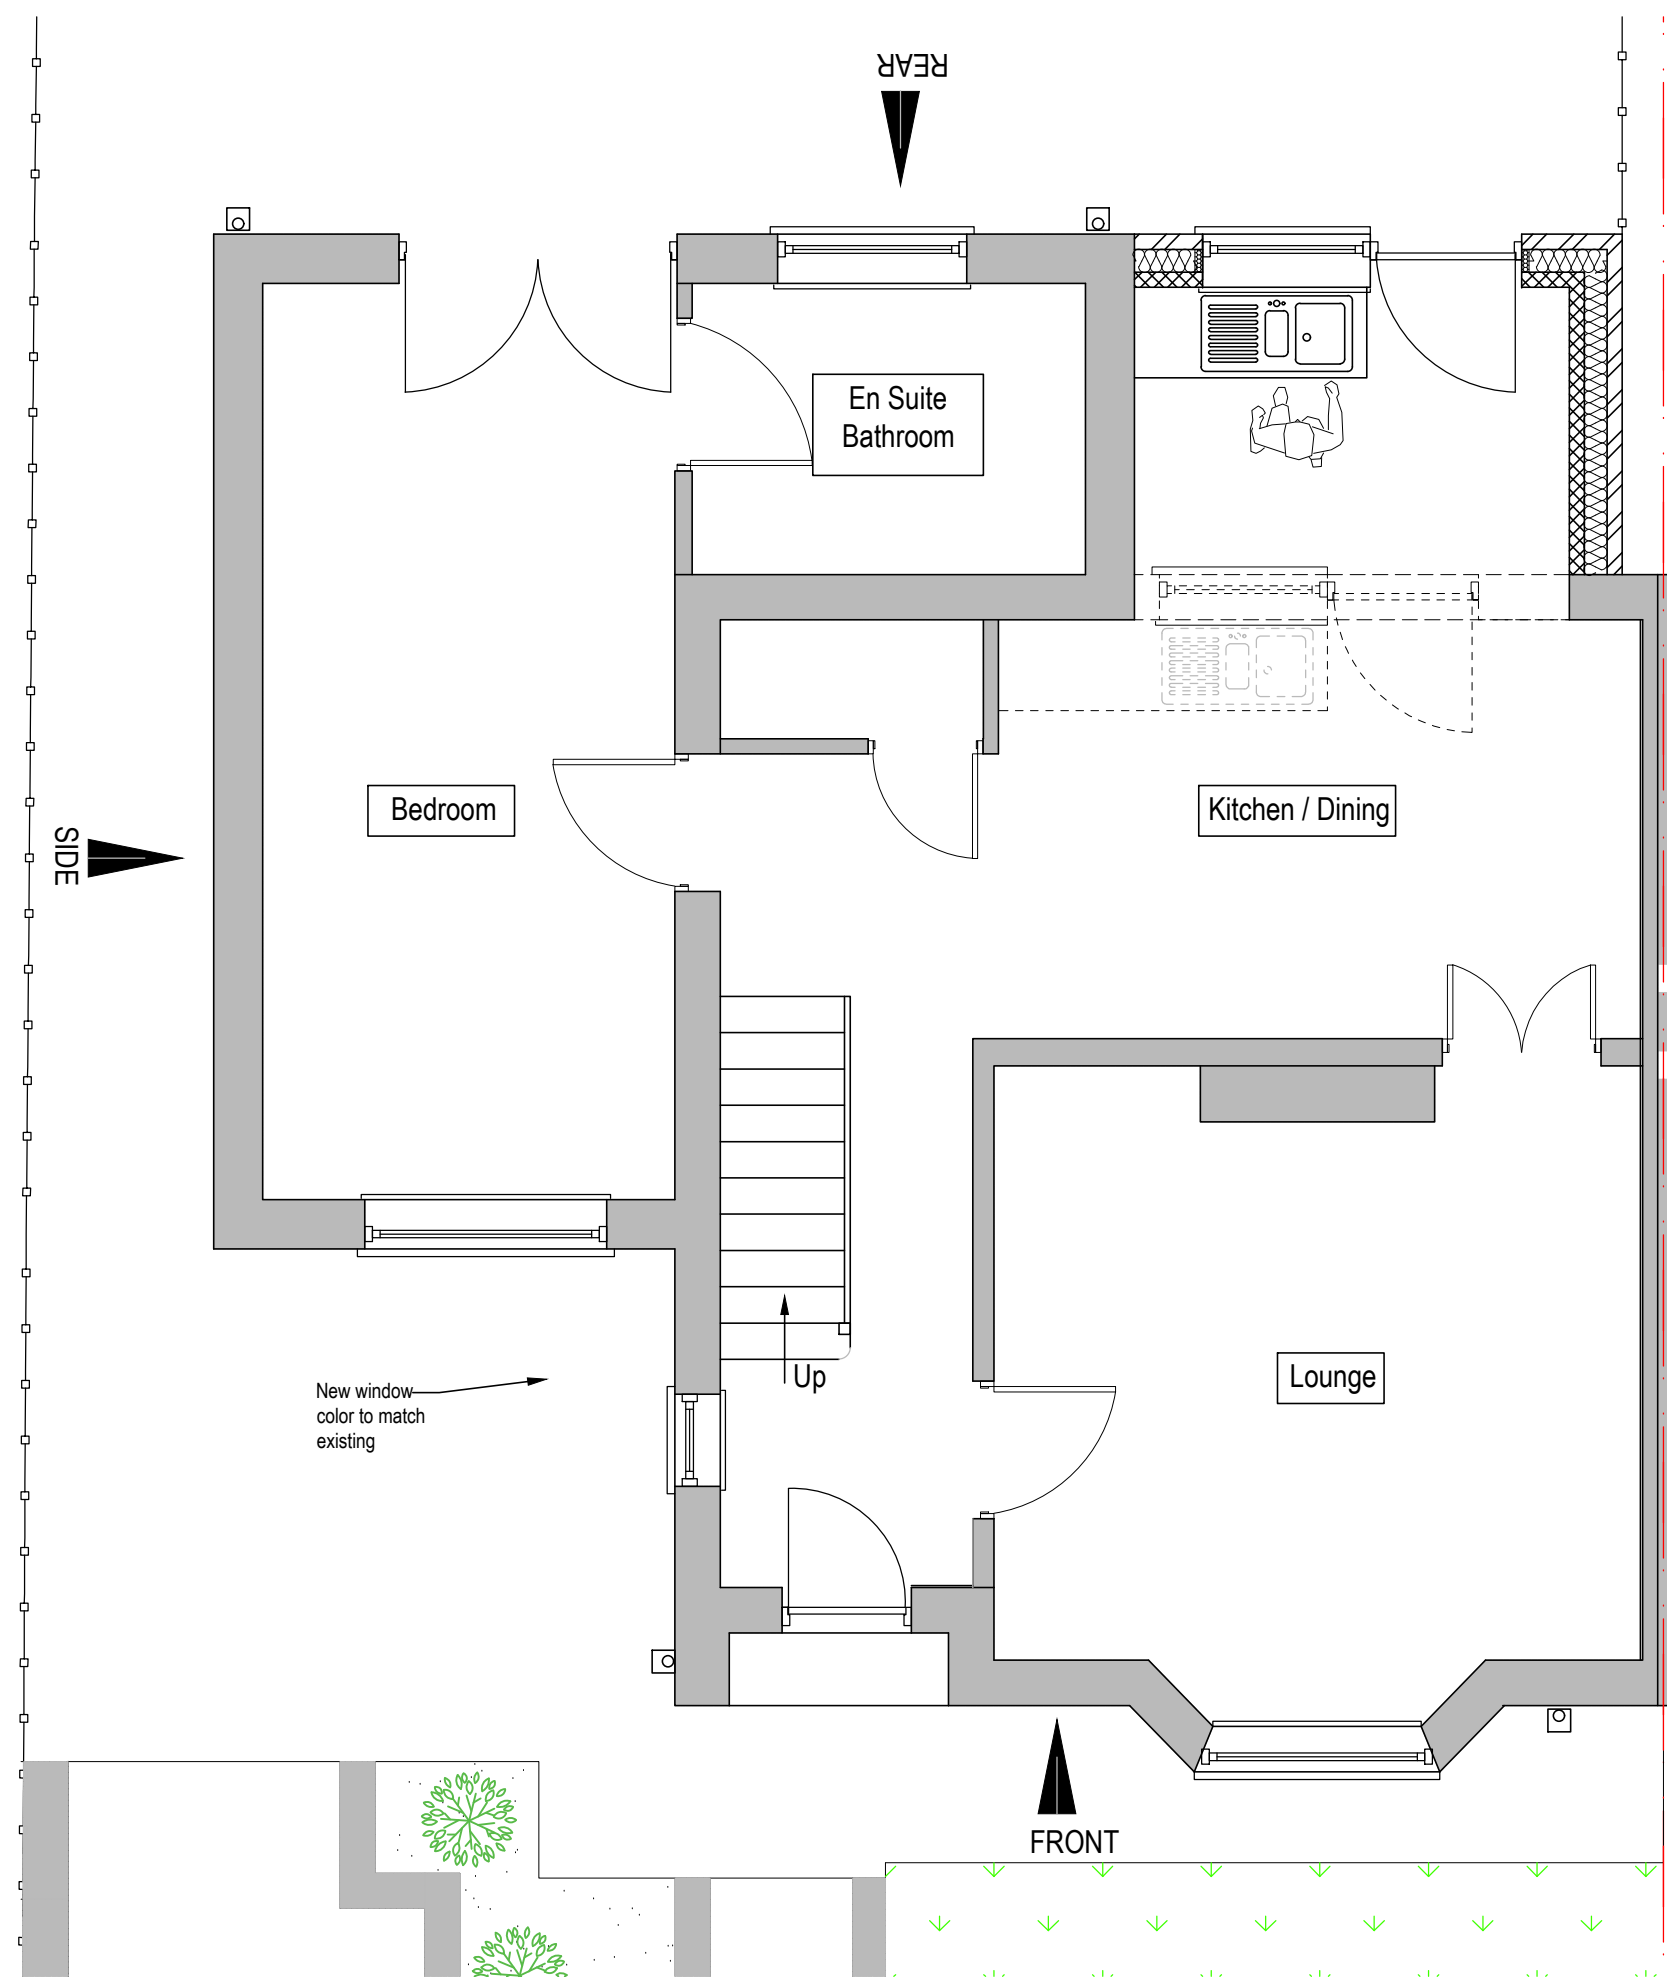


PROPOSED GROUND FLOOR PLAN
Scale 1:50

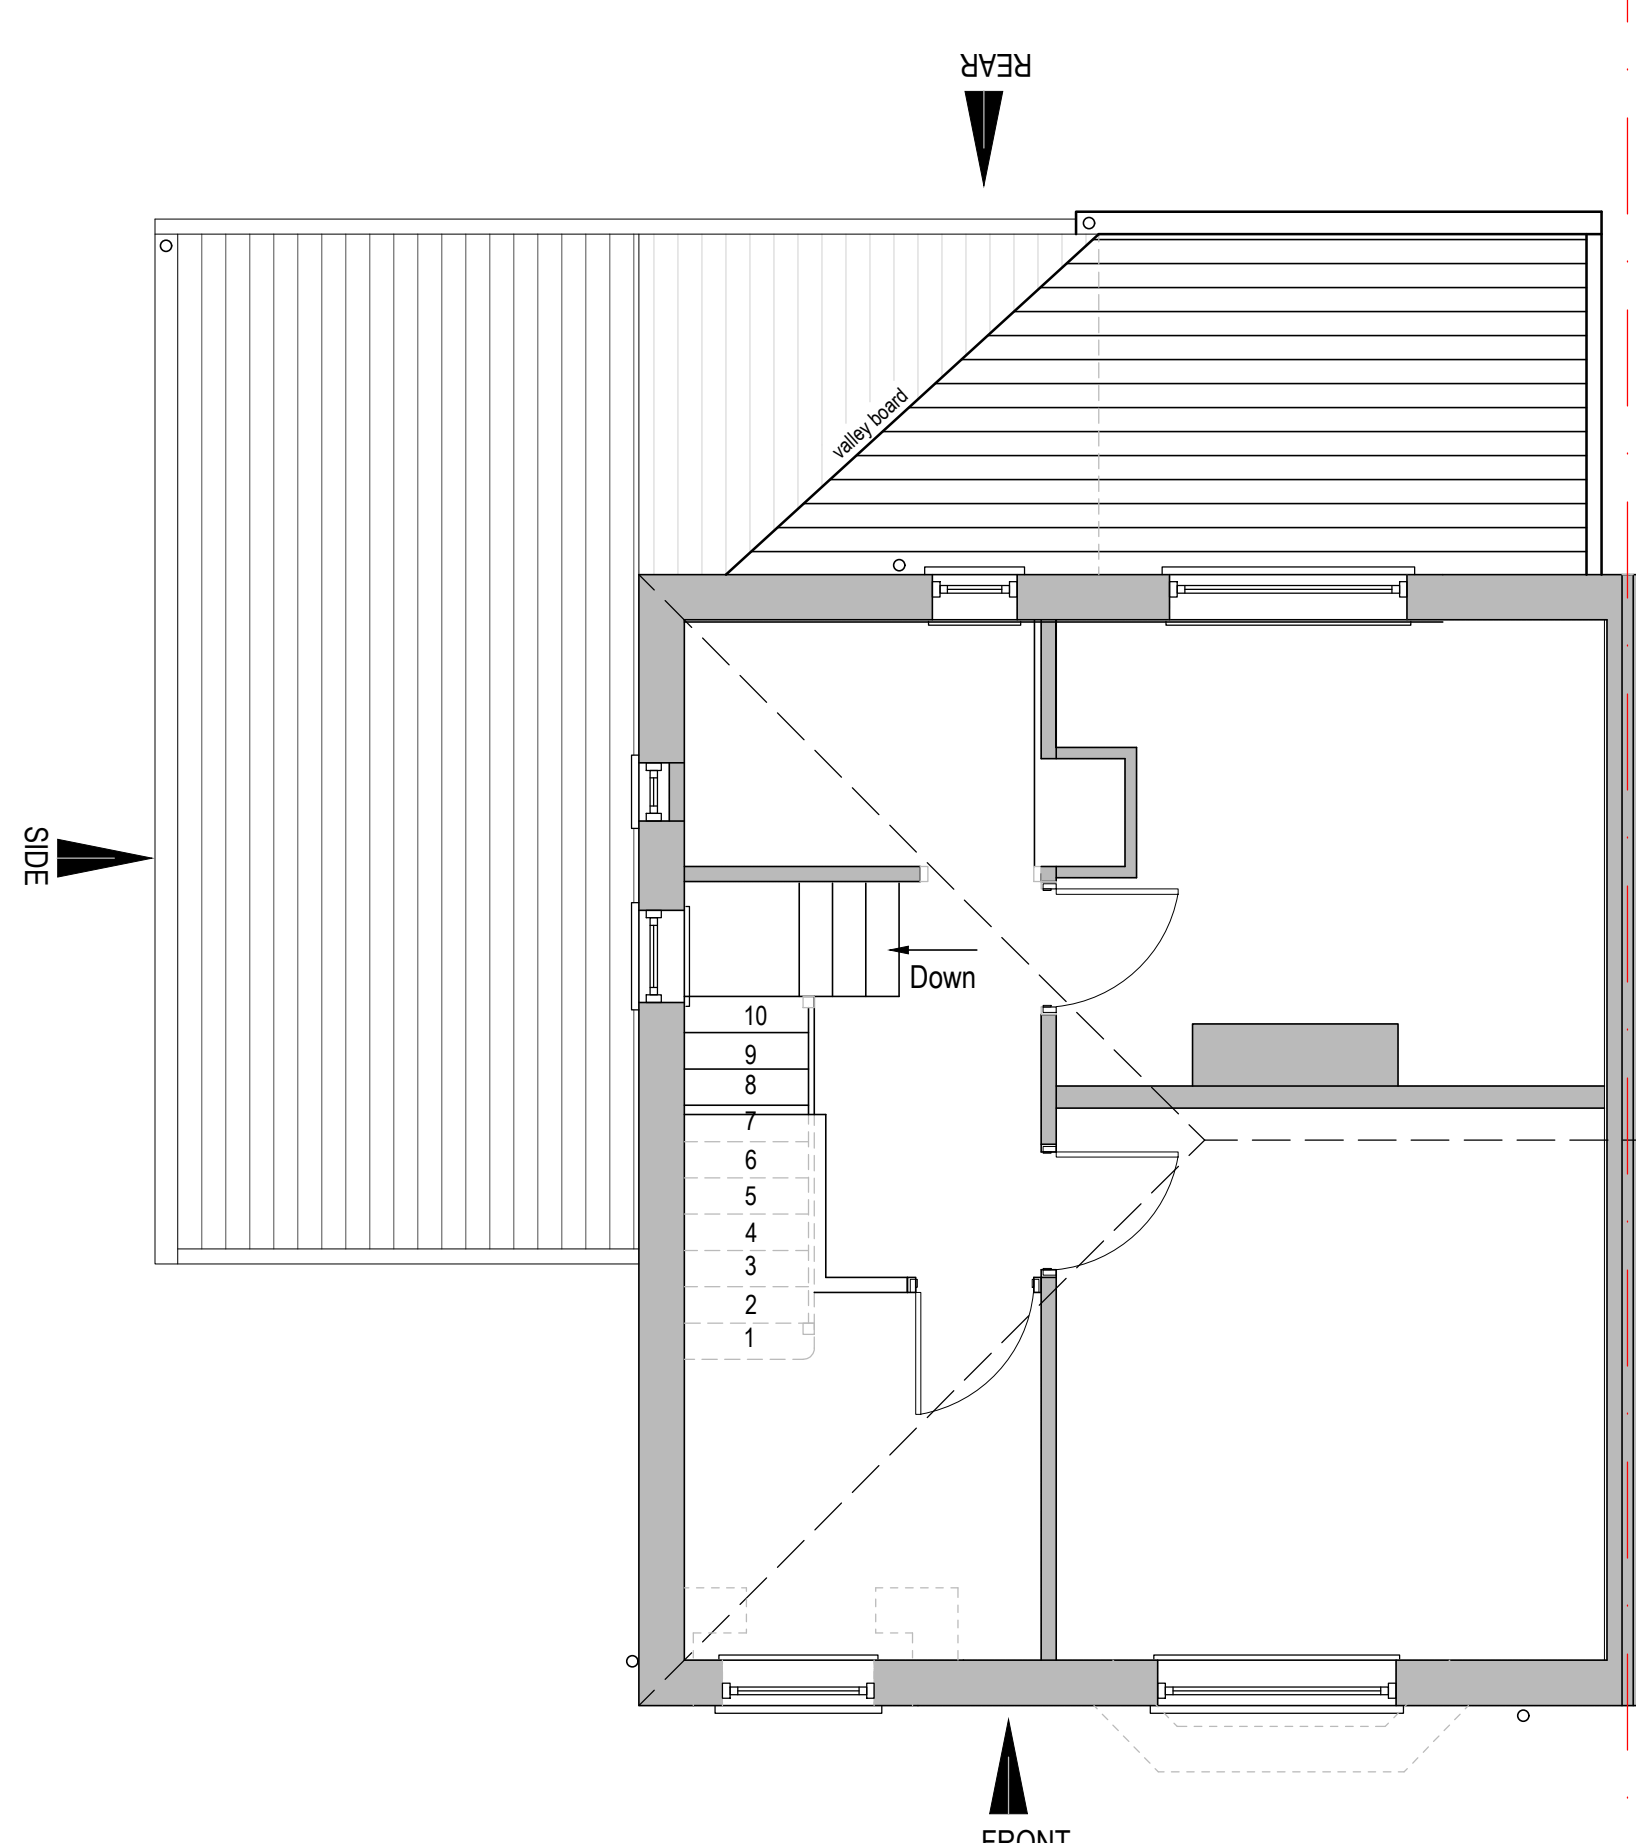


ROOF PLAN OVER GROUND FLOOR
Scale 1:50

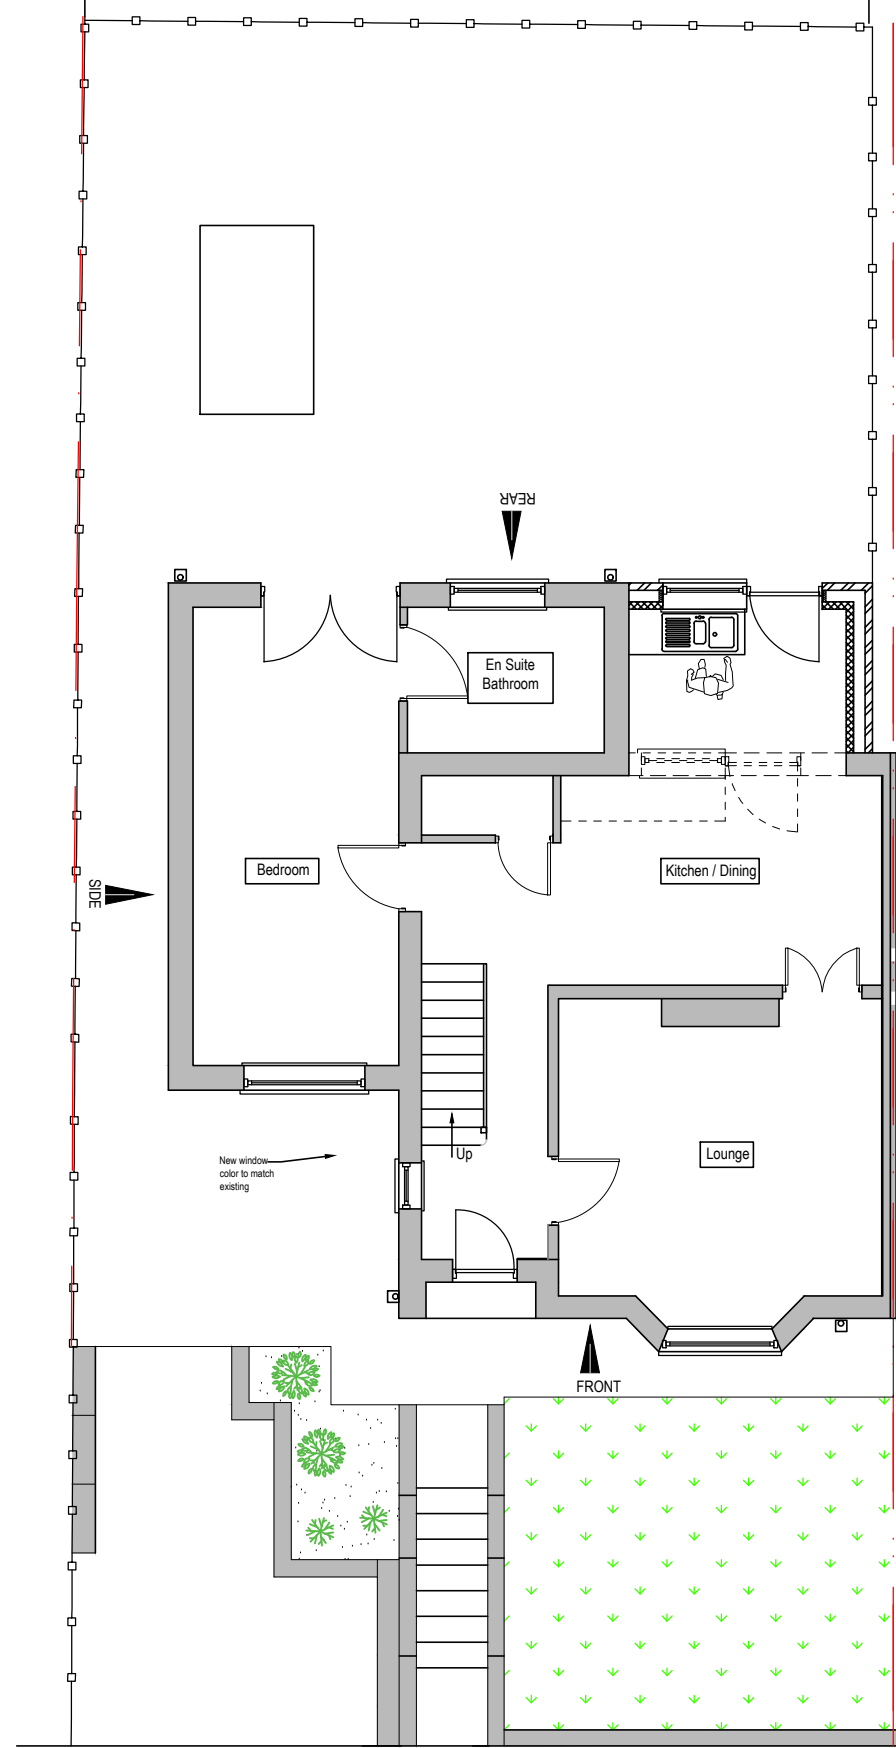


PROPOSED SITE PLAN
Scale 1:100

 

SCALE BAR 1:50

 

SCALE BAR 1:100

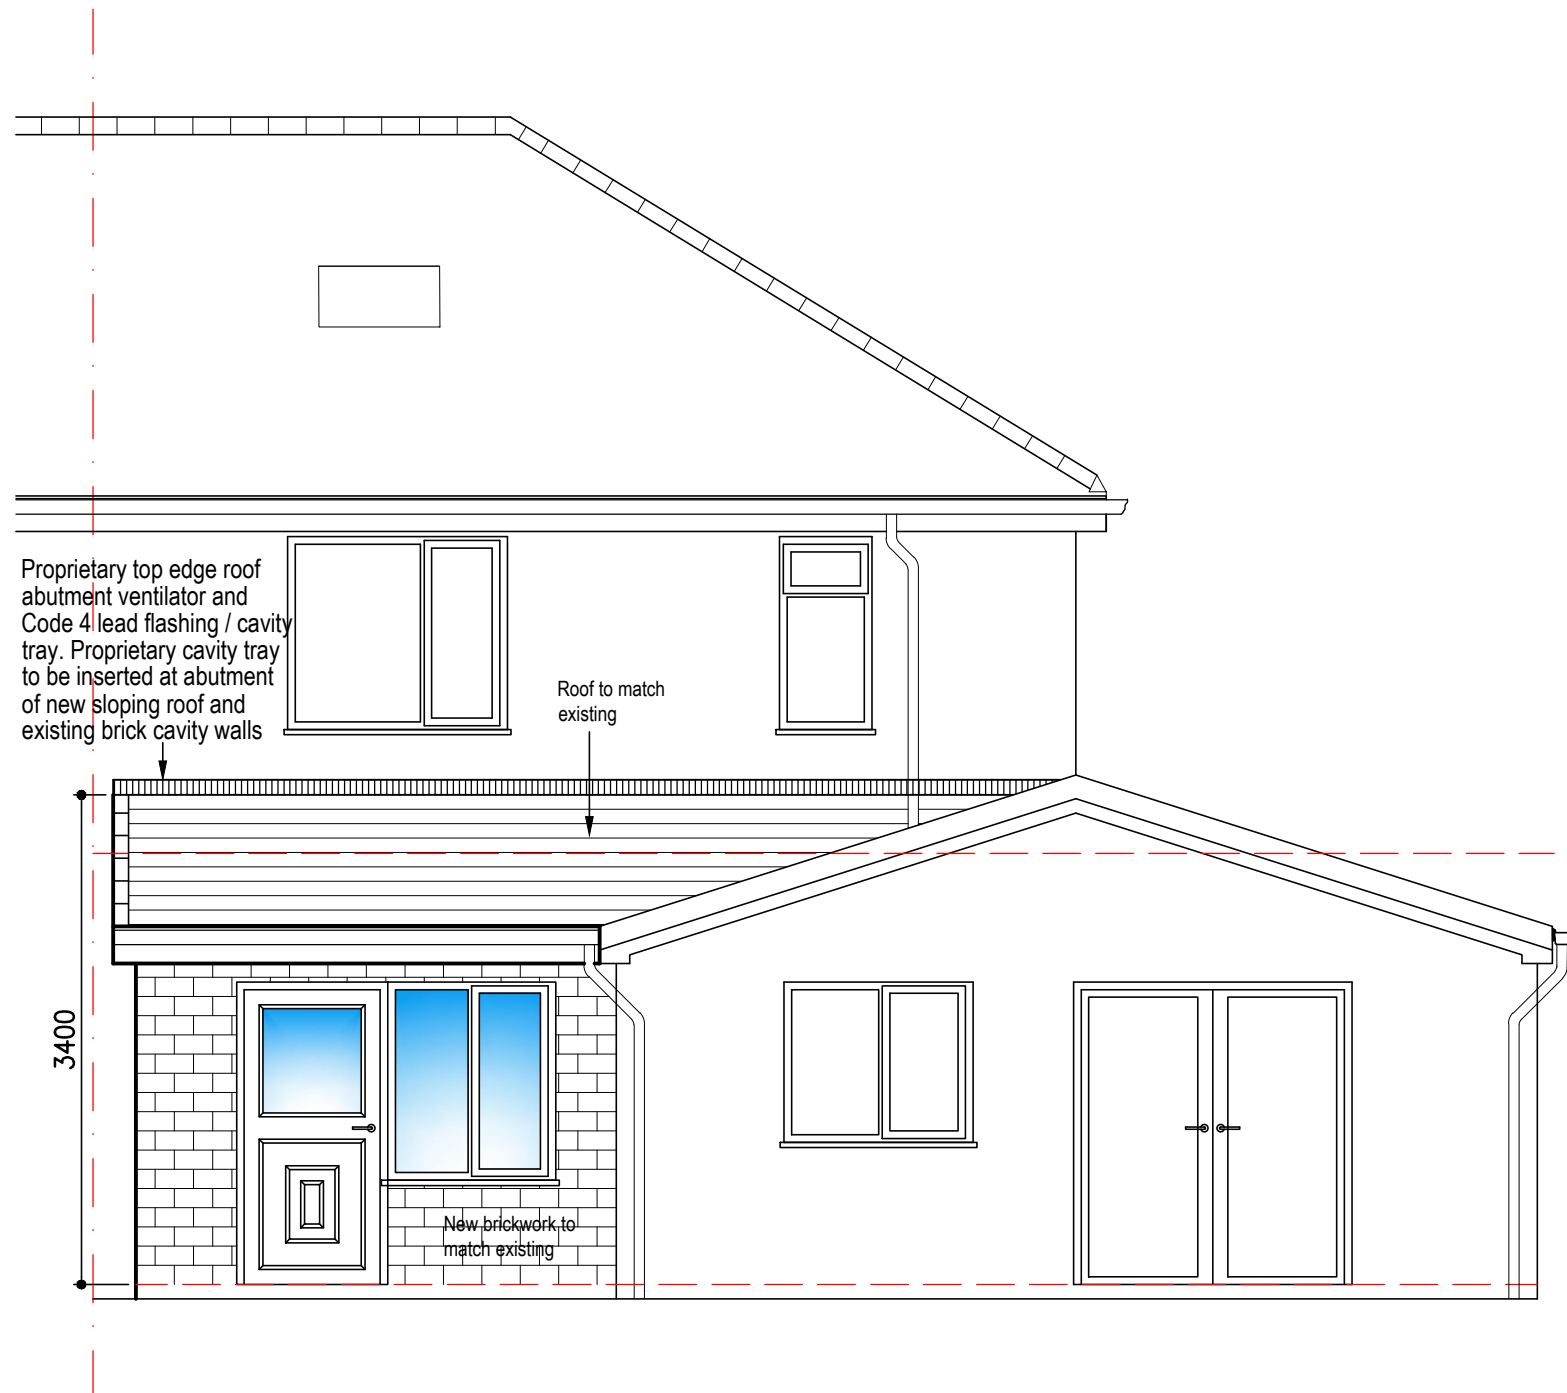

PROPOSED REAR ELEVATION
Scale 1:50

THE CLIENT IS ADVISED TO SEEK LEGAL ADVICE WITH
REGARDS TO THE PARTY WALL ACT
THIS DRAWING FOR PLANNING PURPOSES ONLY
THIS DRAWING TO BE READ IN CONJUNCTION WITH OTHER
DRAWINGS ISSUED ON THIS PROJECT.

Rev.	Amendments	Date
ISSUED FOR : PLANNING		
CLIENT Sunita Rai and Usha Rai		
PROJECT—SCHEME Proposed Single Rear Extension at 327 Milnrow Road, Rochdale		
TITLE PROPOSED PLANS ELEVATION AND SITE PLAN		
PROJECT No. A01	DRG. No. PP-002	SCALE Noted
DRAWN P.L	DATE July 2025	REVISION