



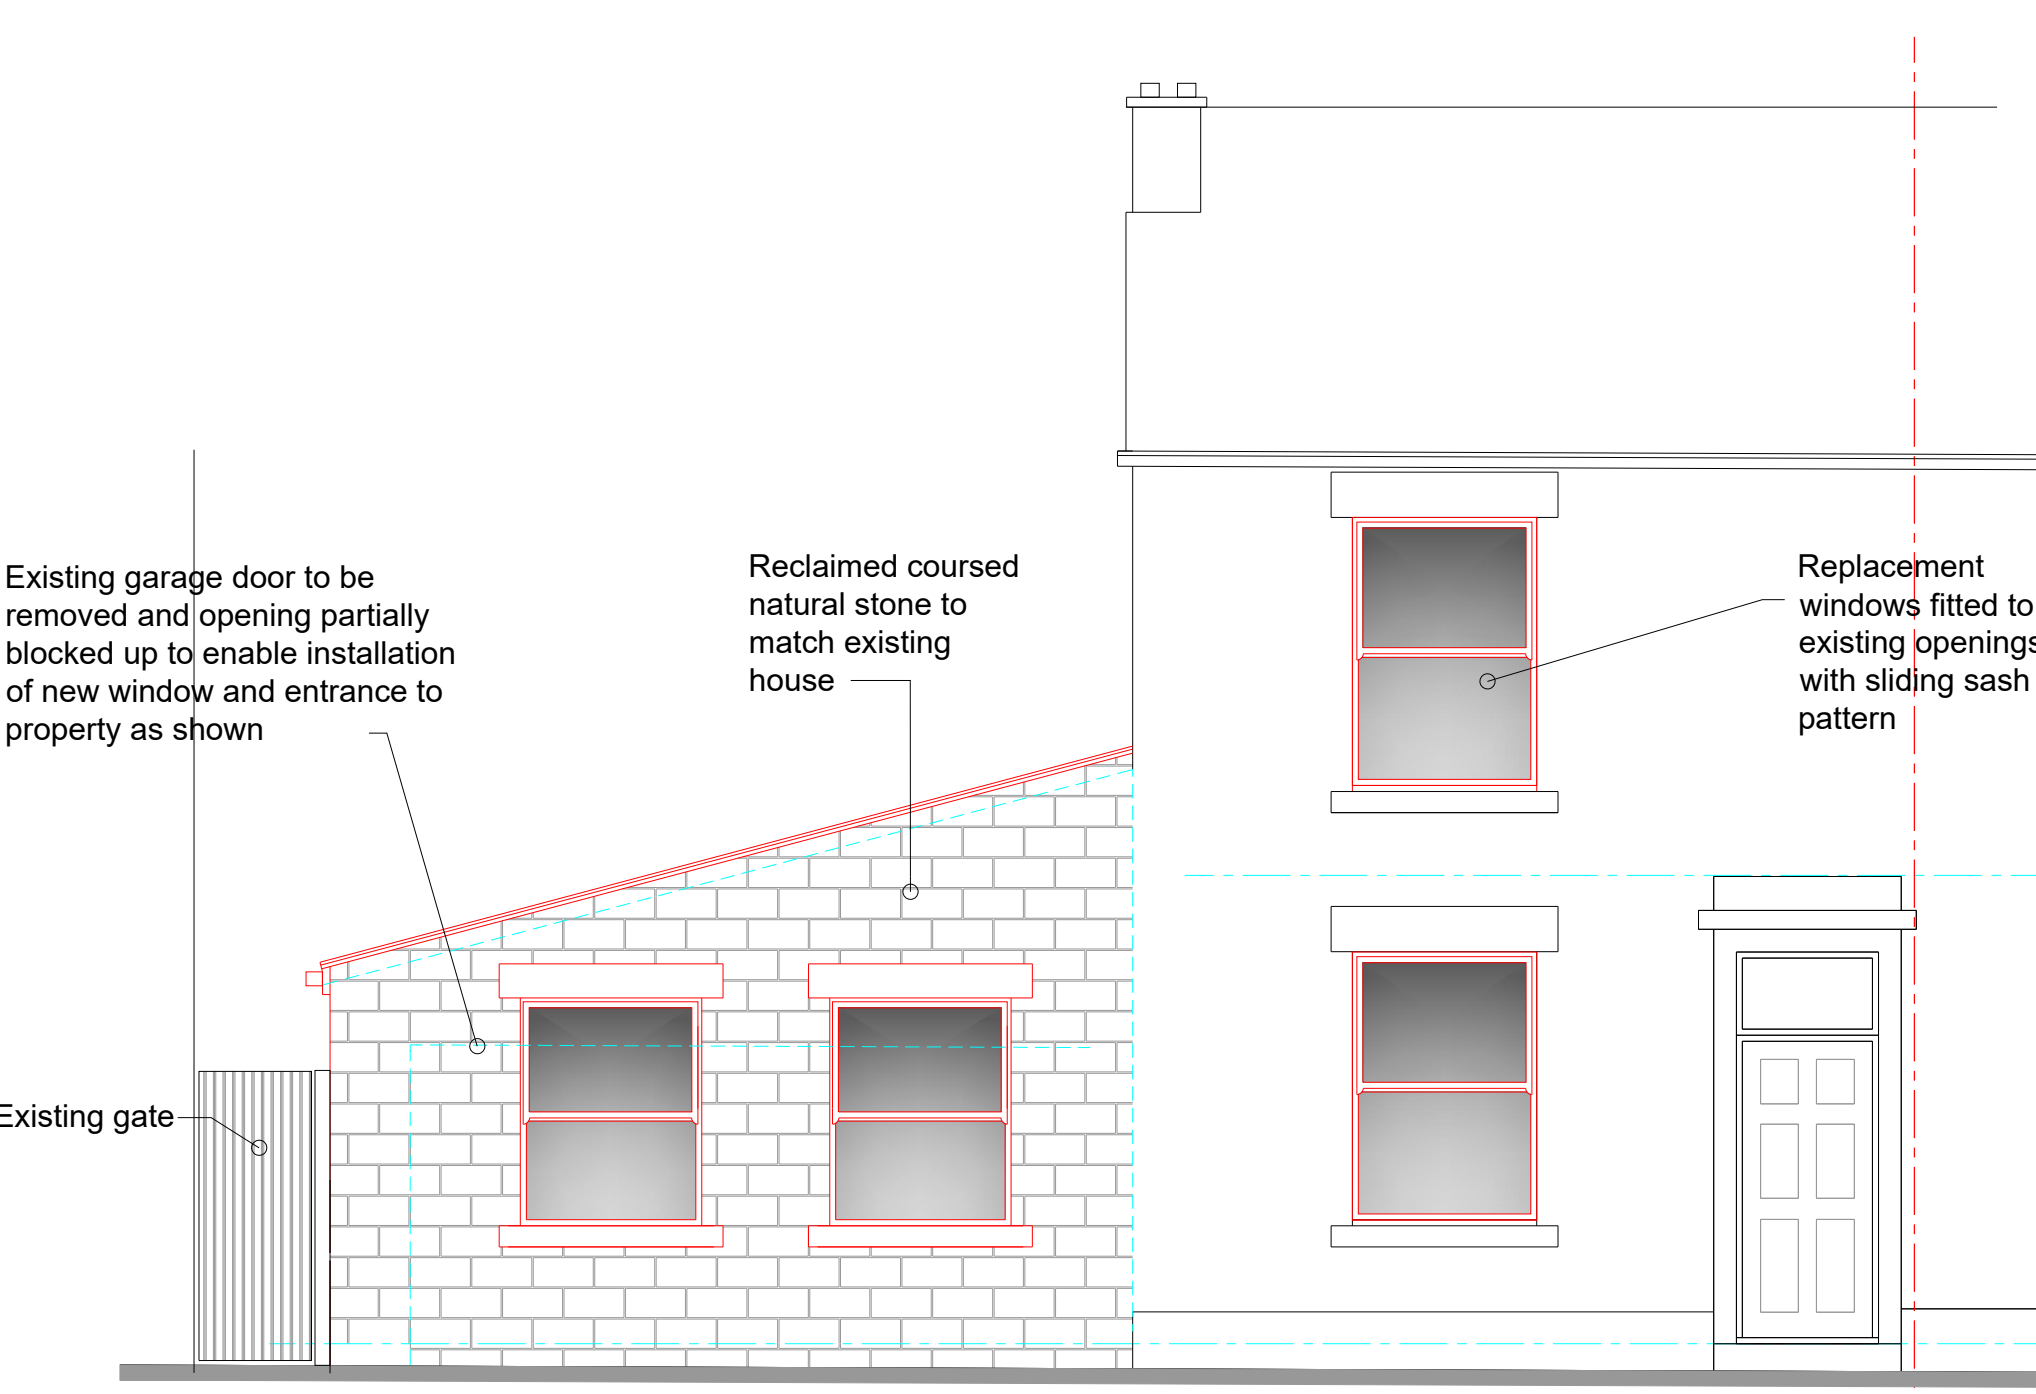


Front Elevation

Note: opening lights to new window to be fitted with restrictors due to location adjacent footpath to building regulations part K section 6 - alternatively open inwards

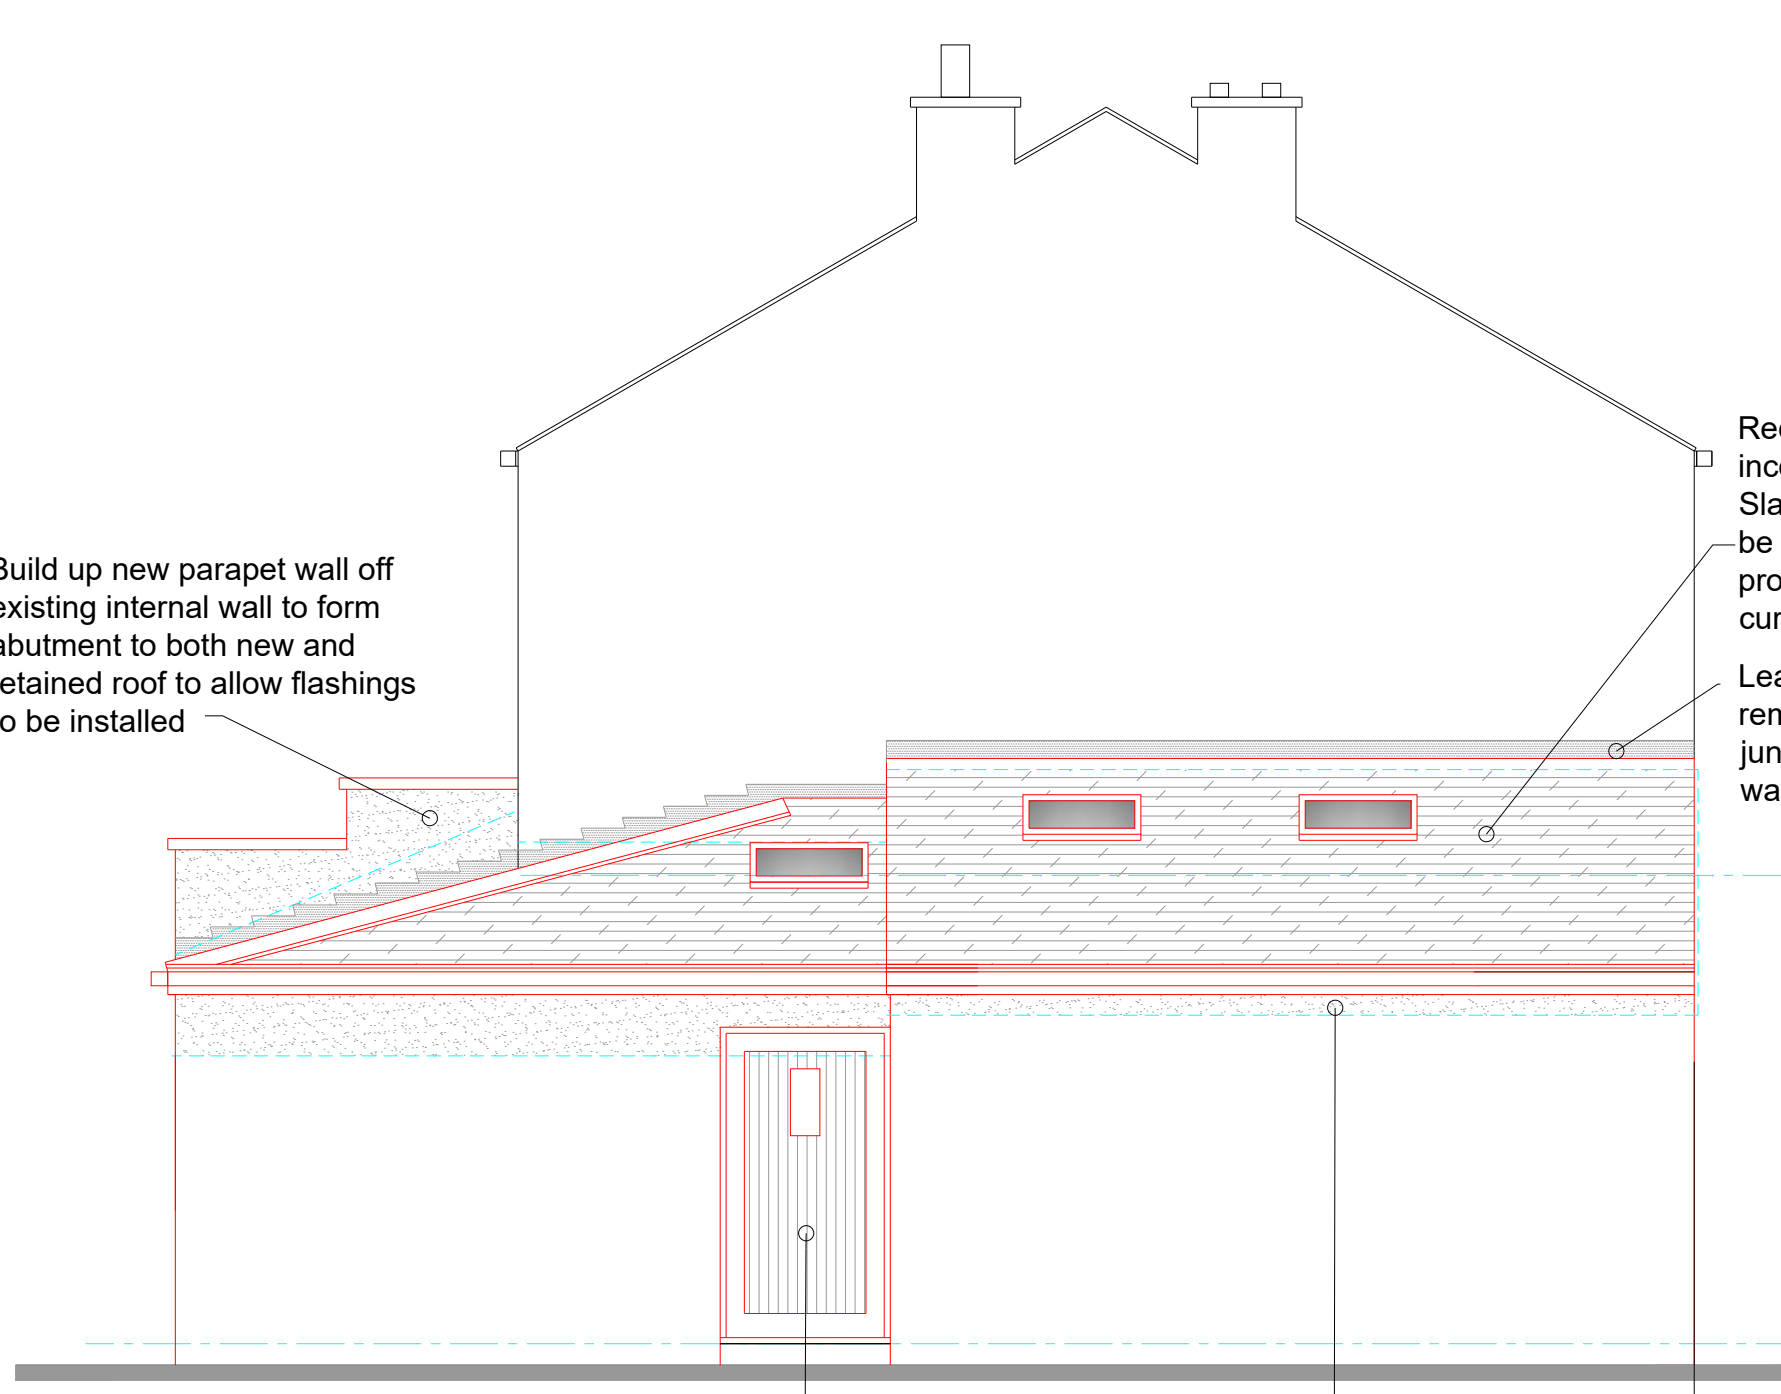


Side Elevation


New door and frame in existing opening
Render finish to match existing where walls built up to suit reconfigured roof

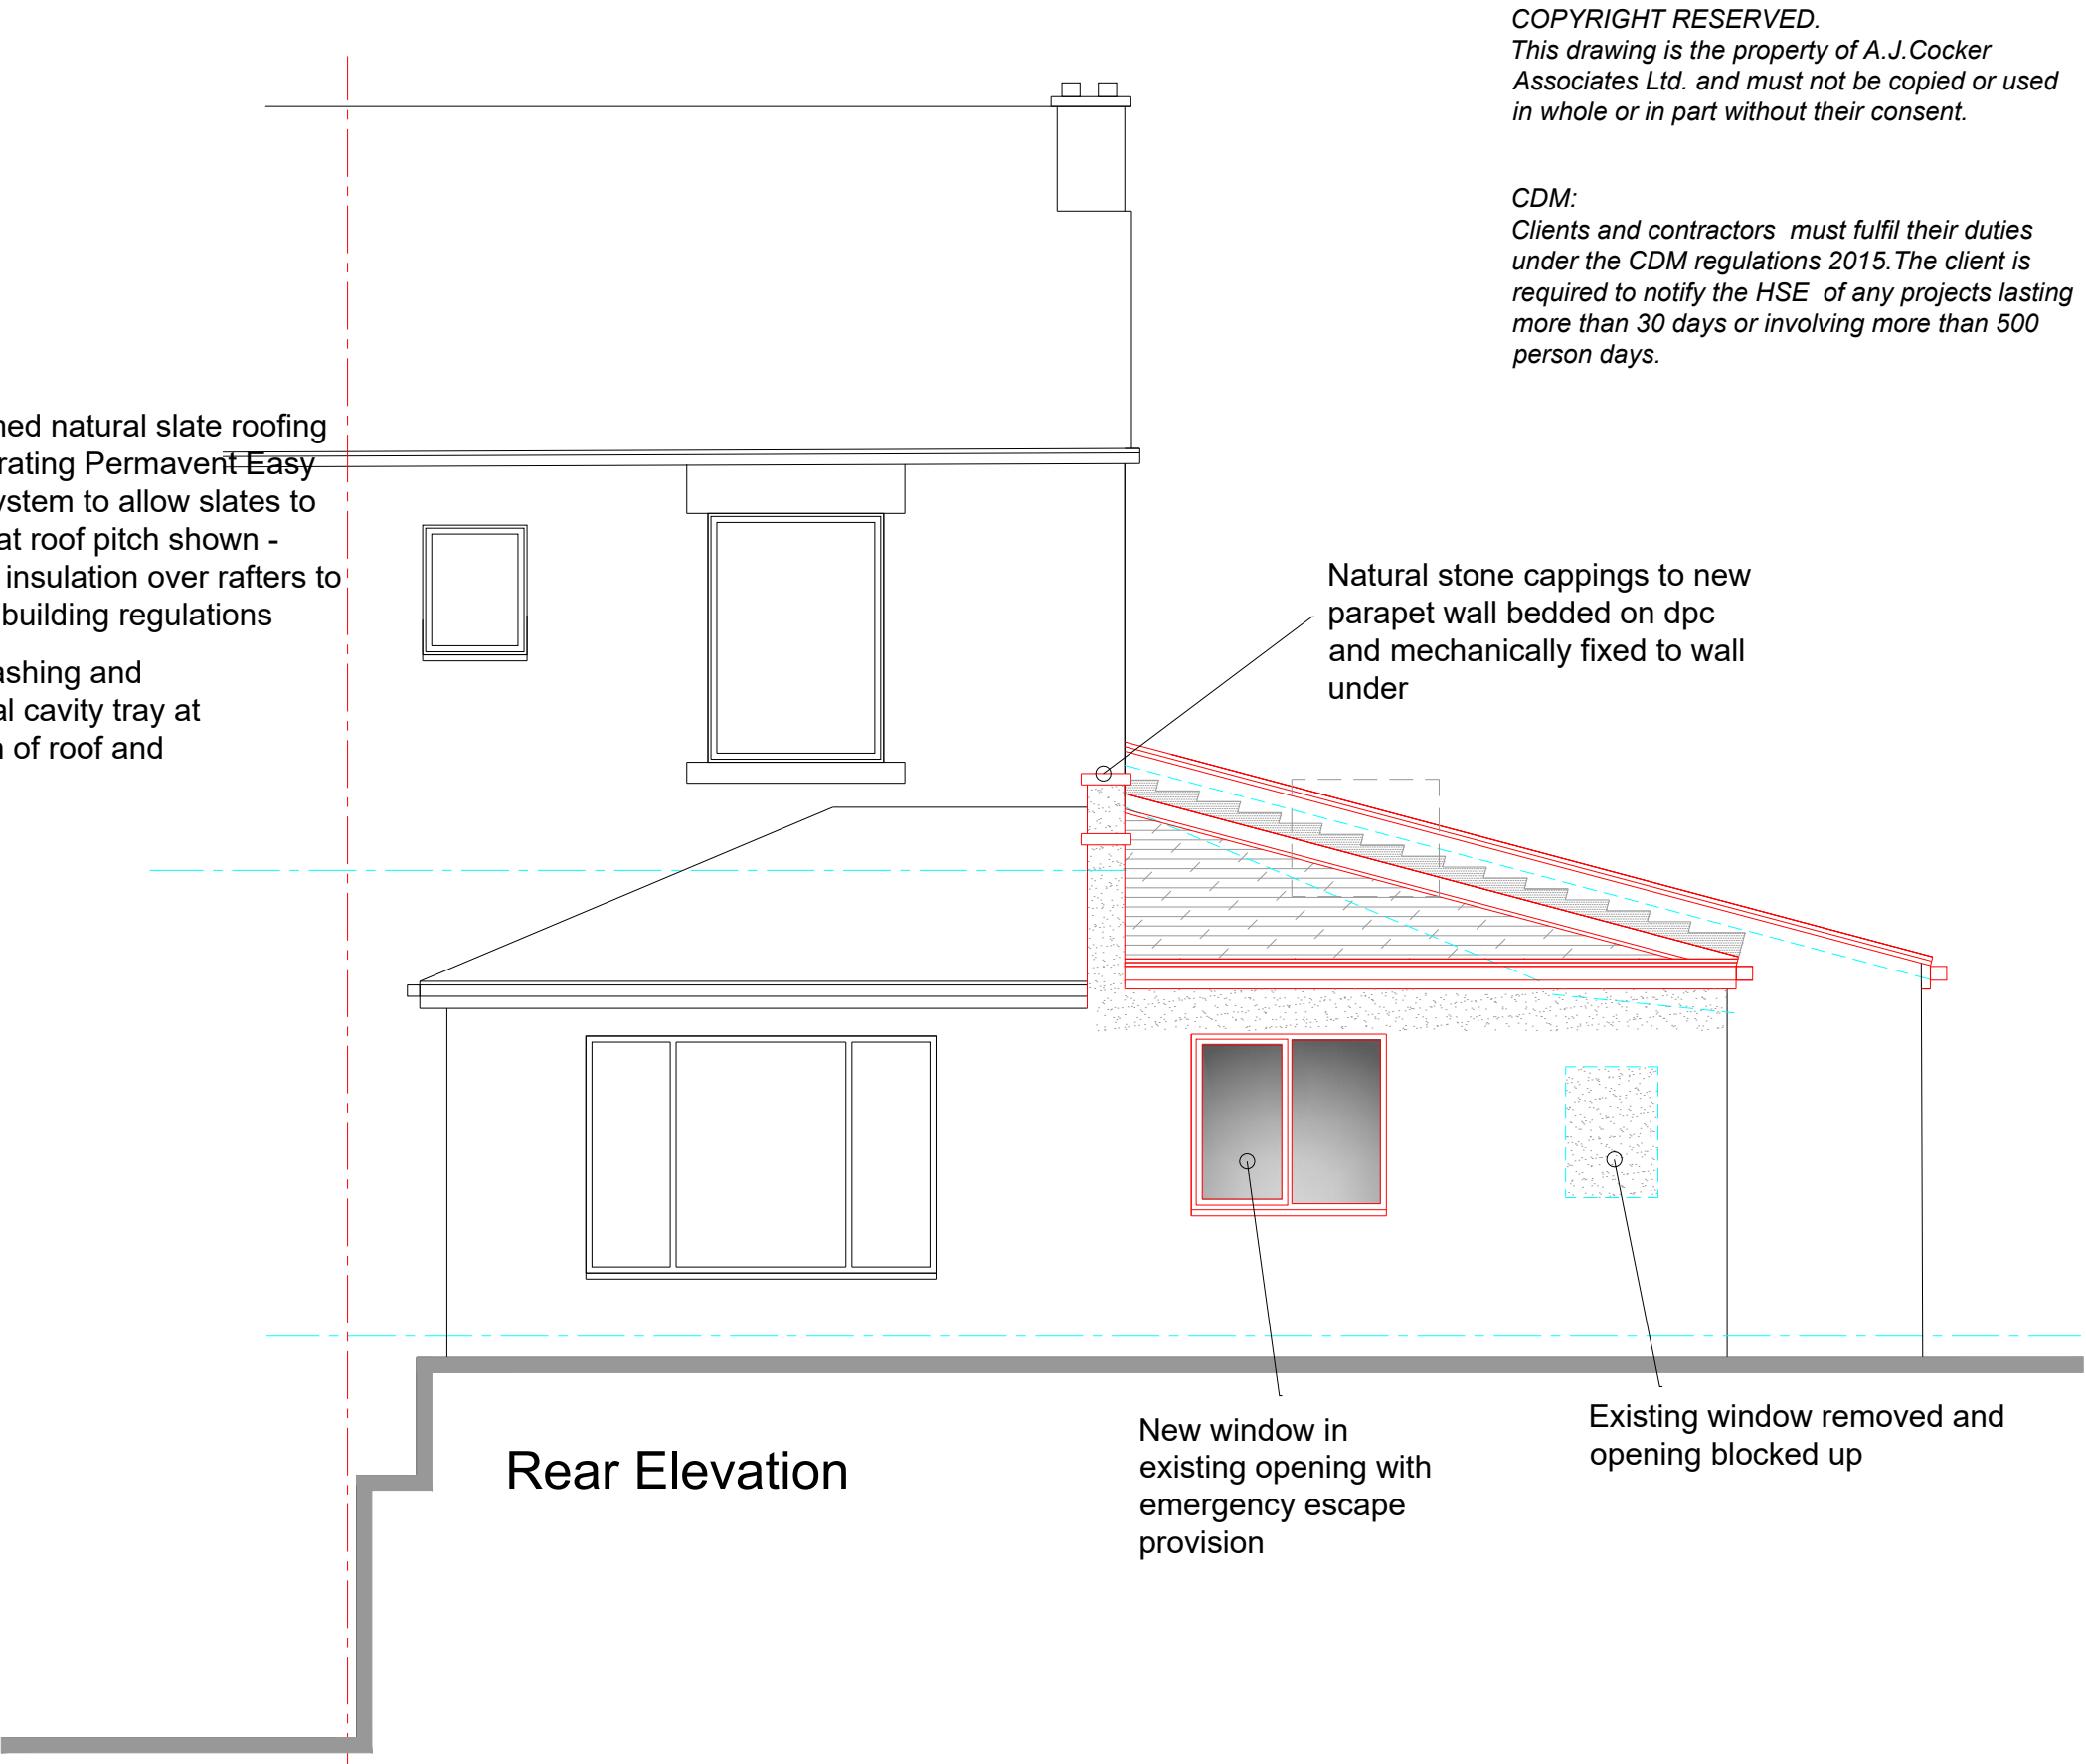


Rear Elevation

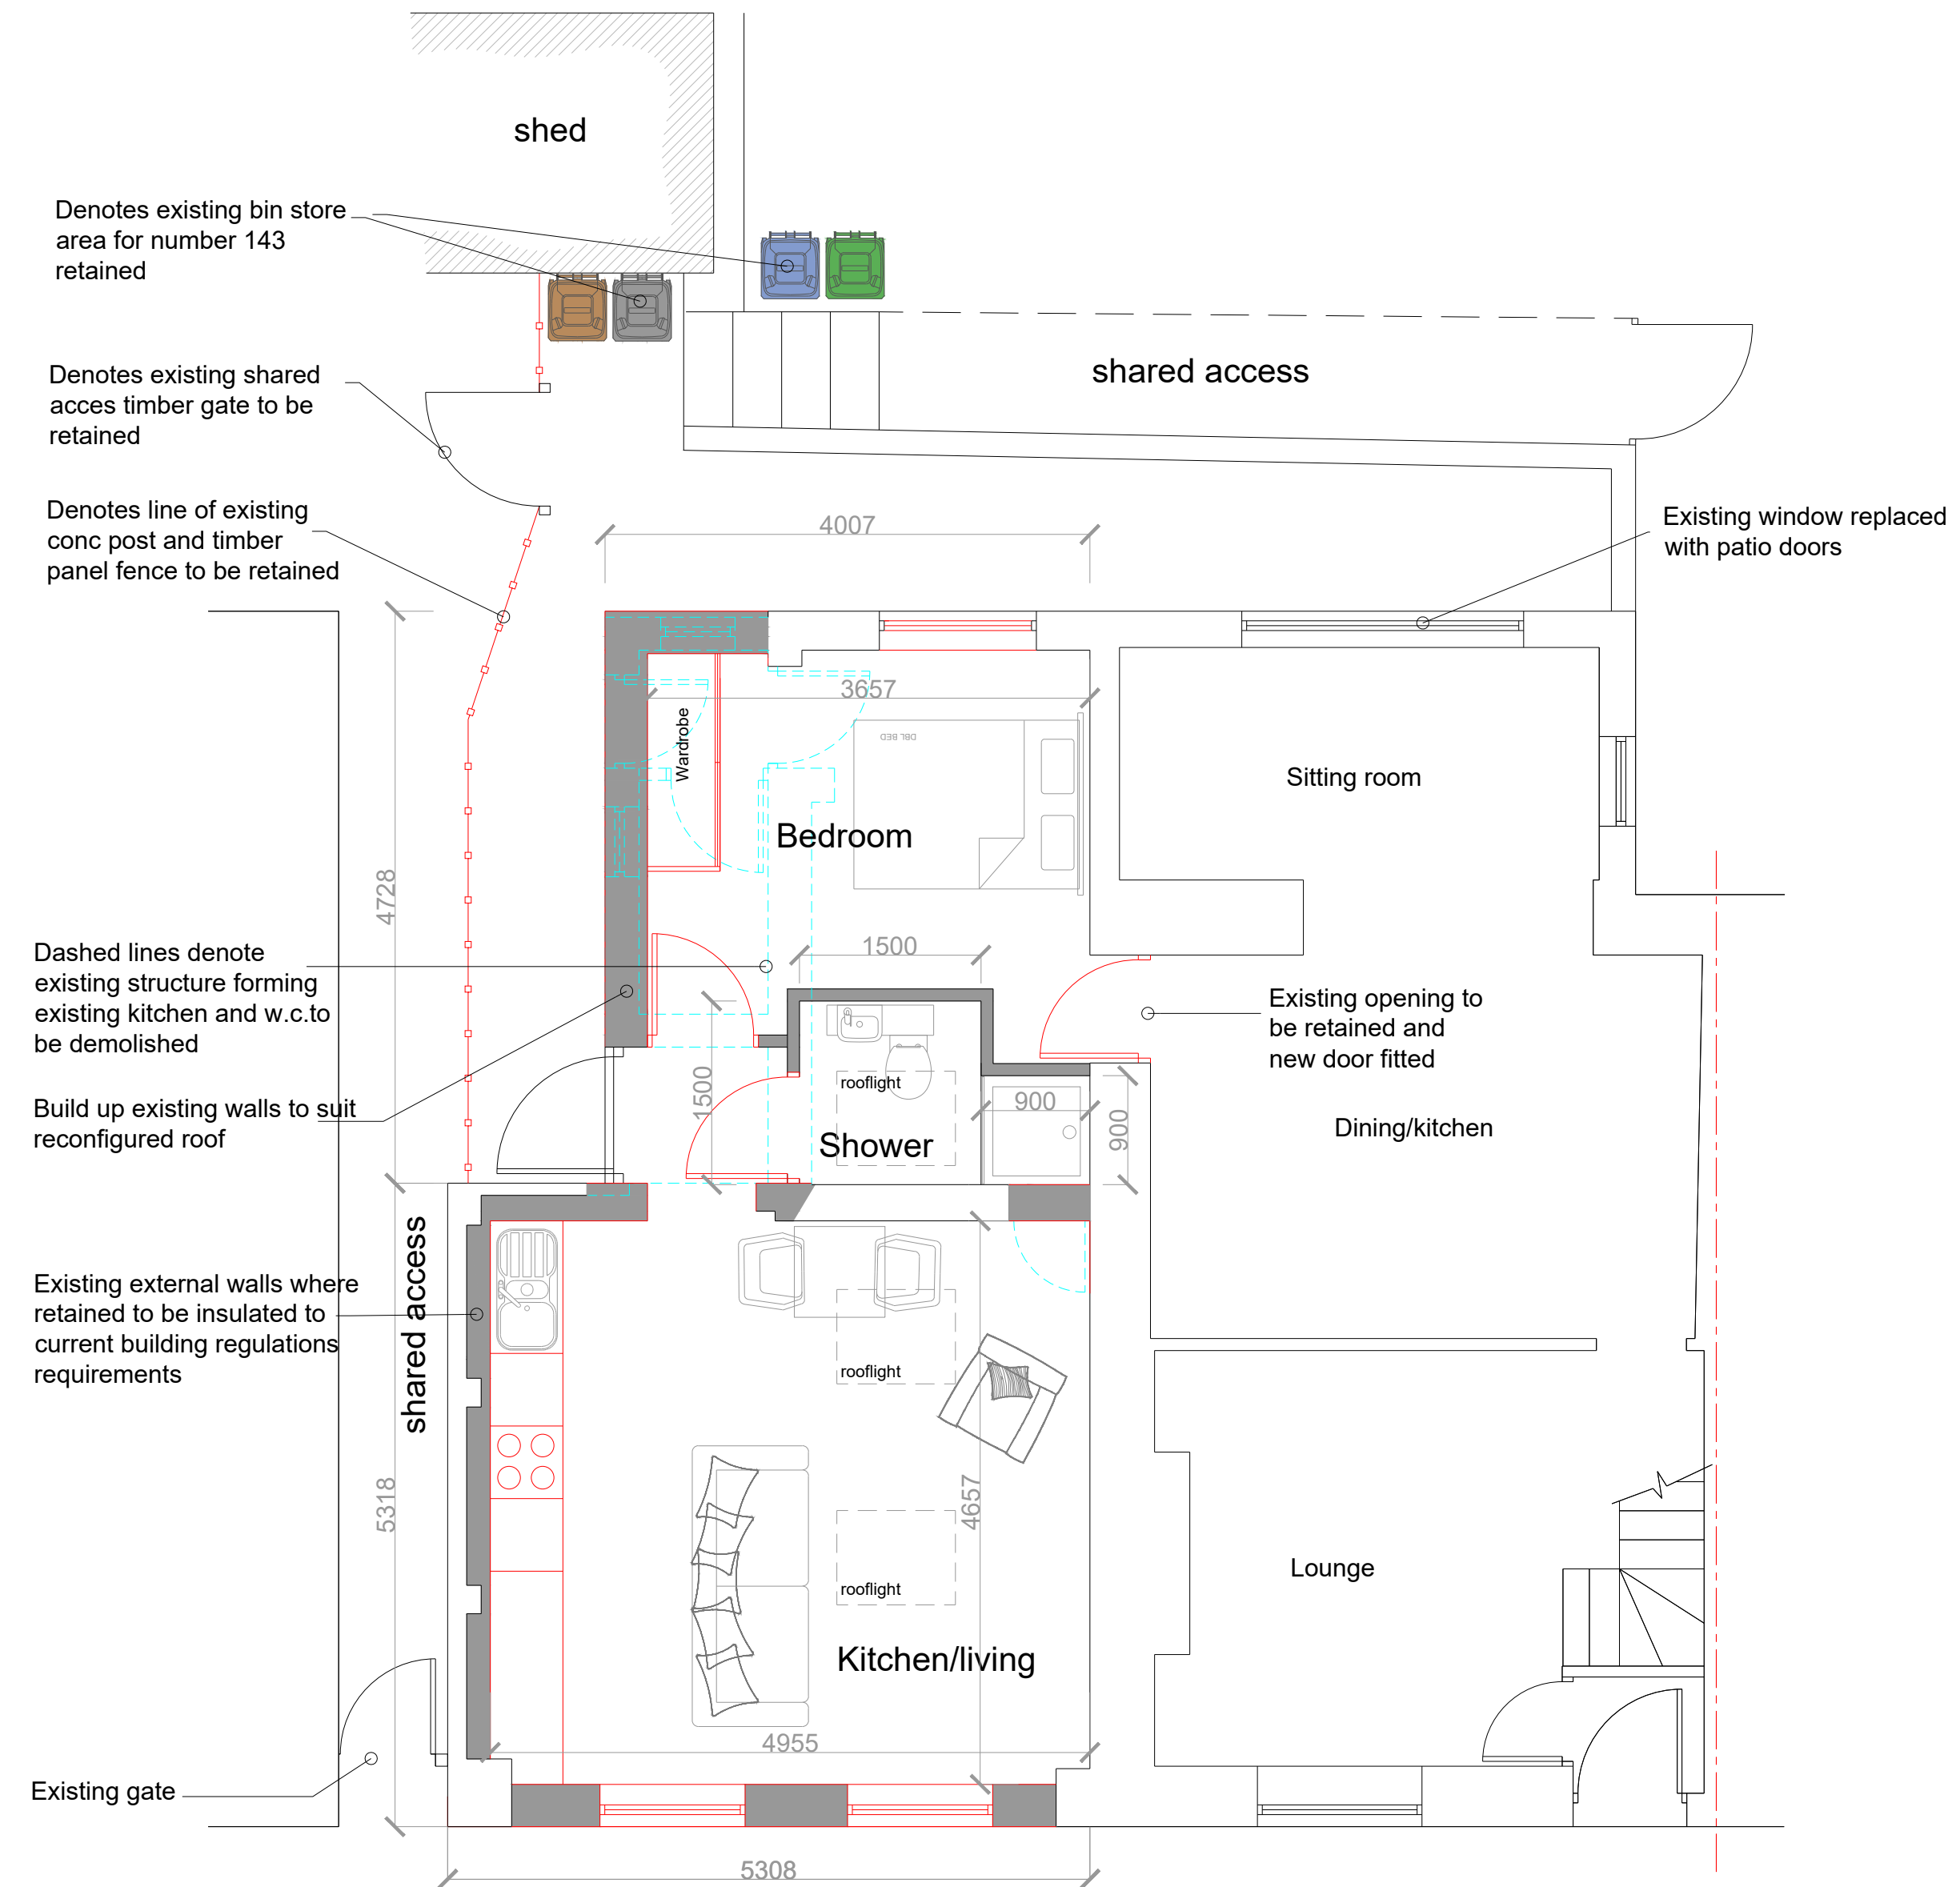

Ground Floor Plan

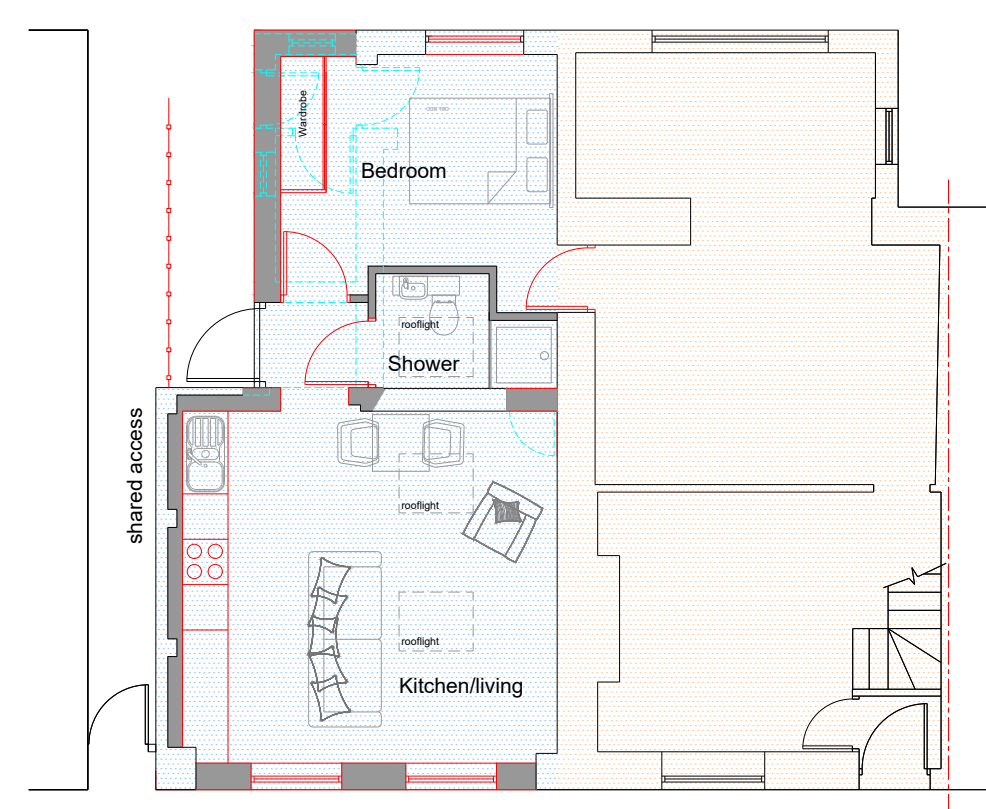


Key Plan 1:100 scale

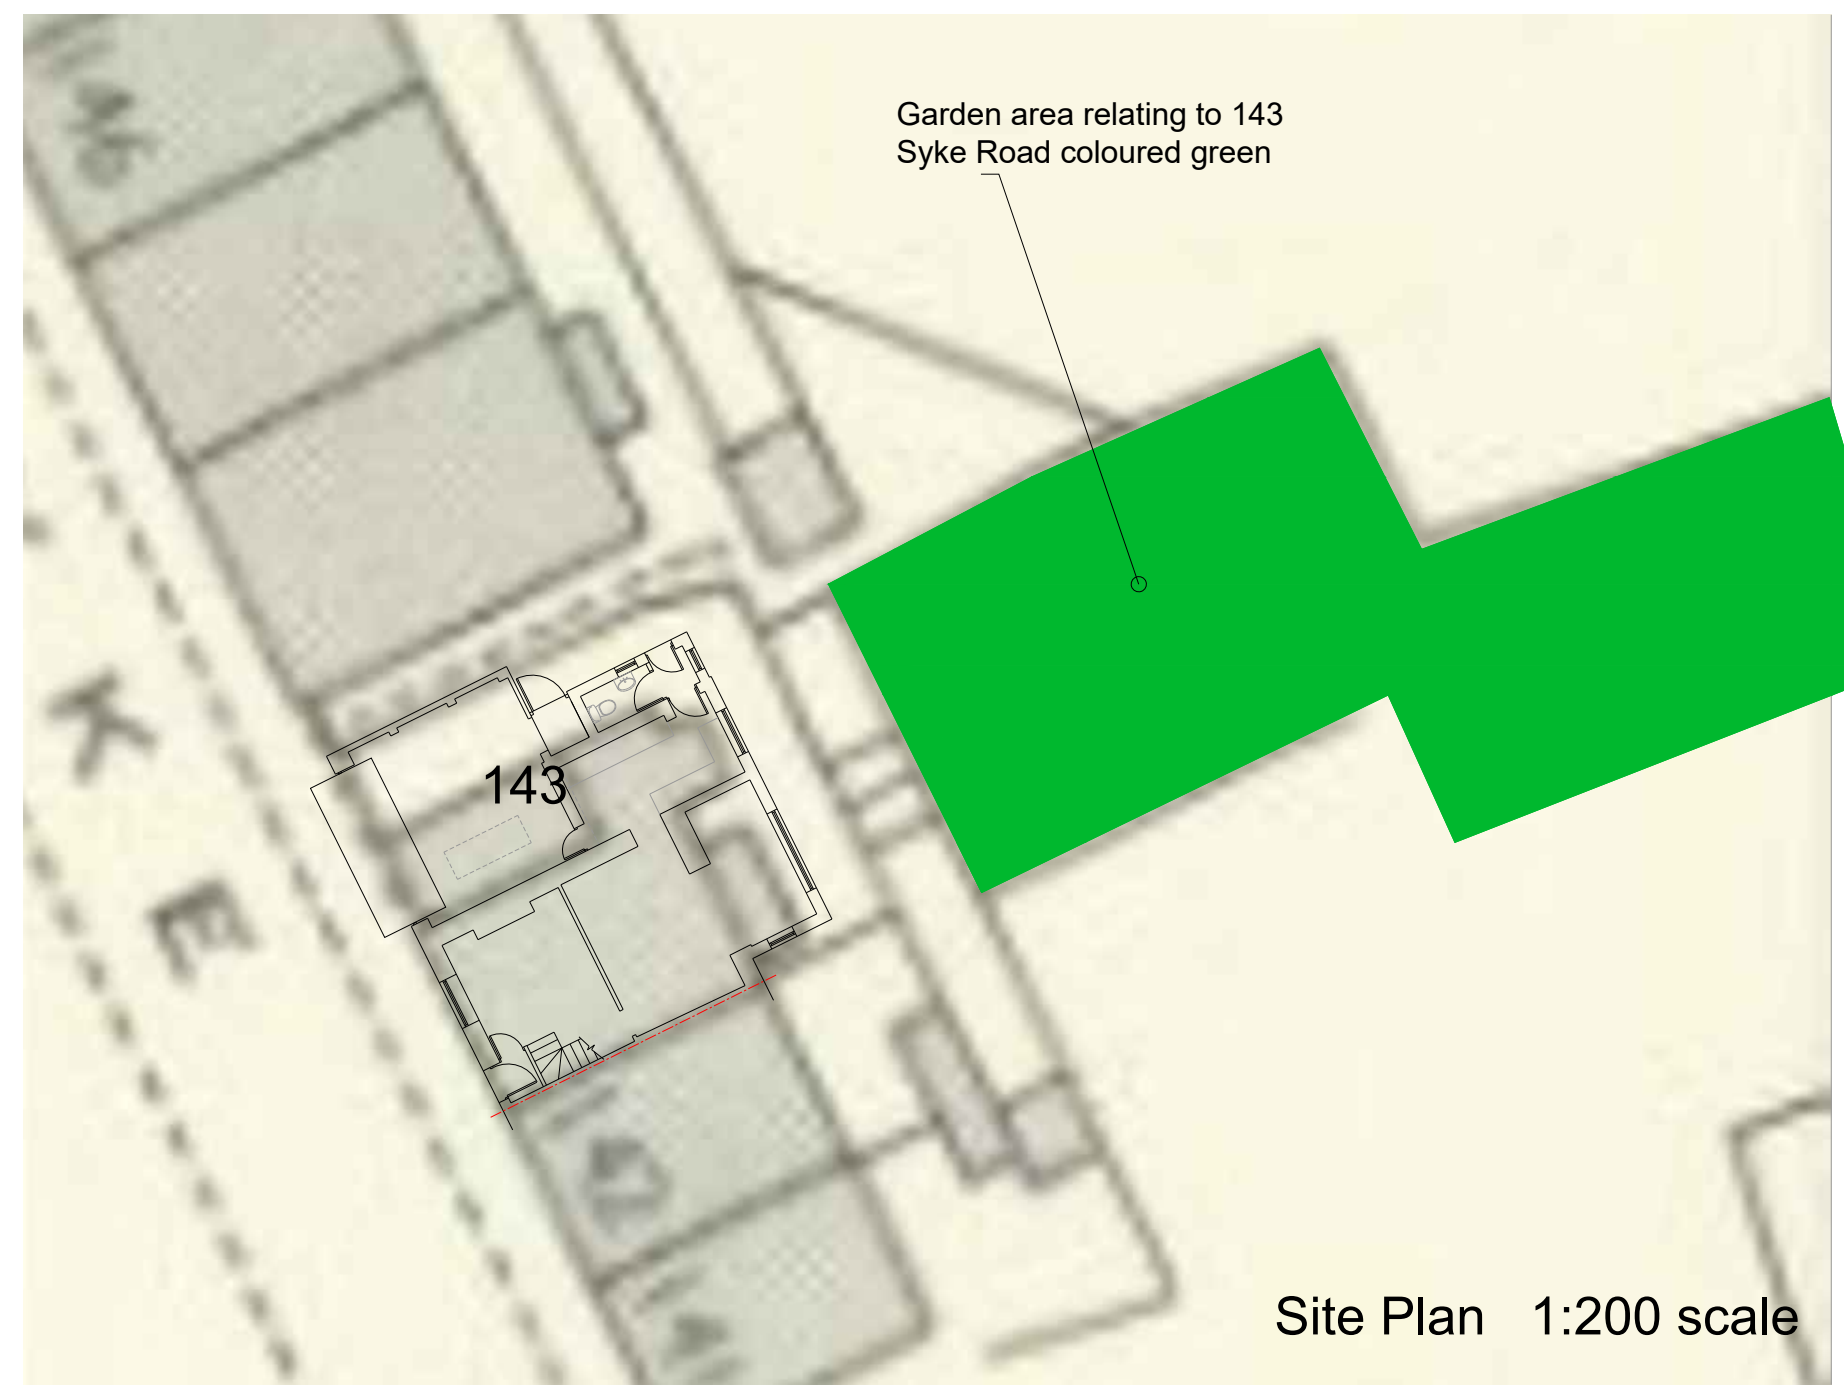

Site Plan 1:200 scale



Location Plan 1:1250 scale

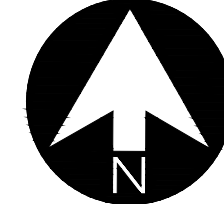

F	25-7-25	Front door removed and two windows shown on front elevation
E	10-6-25	Revised following planning officer feedback/comments
D	16-6-25	Details of existing and proposed access arrangements, refuse storage, and boundary treatments indicated.
C	23-4-25	Application boundary revised following neighbor communication.
B	13-2-25	Location and site plans updated
A	19-12-24	Client revisions
rev:	date:	description



New Century House
176 Drake Street
Rochdale
OL16 1UP
Tel: 01706 764880
Fax: 01706 764881
www.ajcockerassociates.co.uk
mail@ajcockerassociates.co.uk



Project: 143 Syke Road Rochdale	scale: 1:50/as shown
Proposed	date: Oct. 24
Client: Ms. L.Taylor	drawn: NL
	Dwg. Nr. T263-02-F