




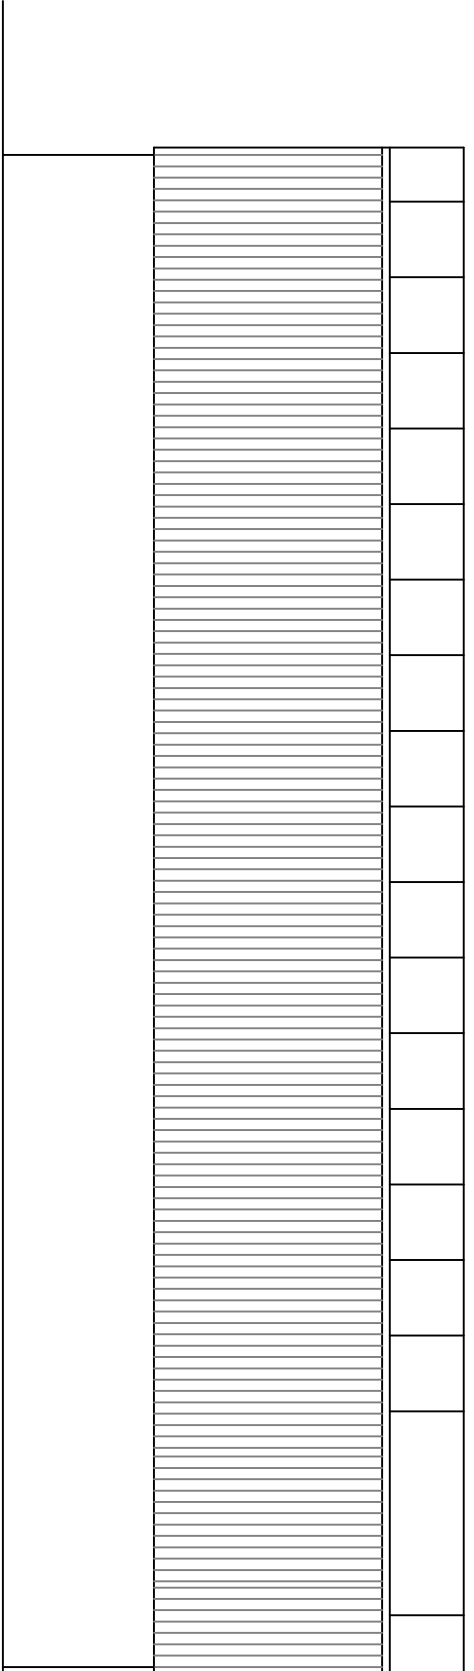


facing south east

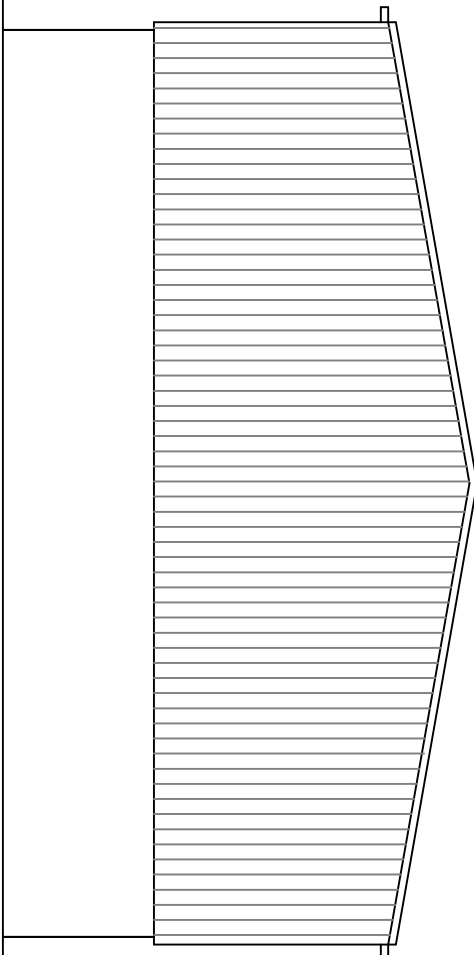

facing north east

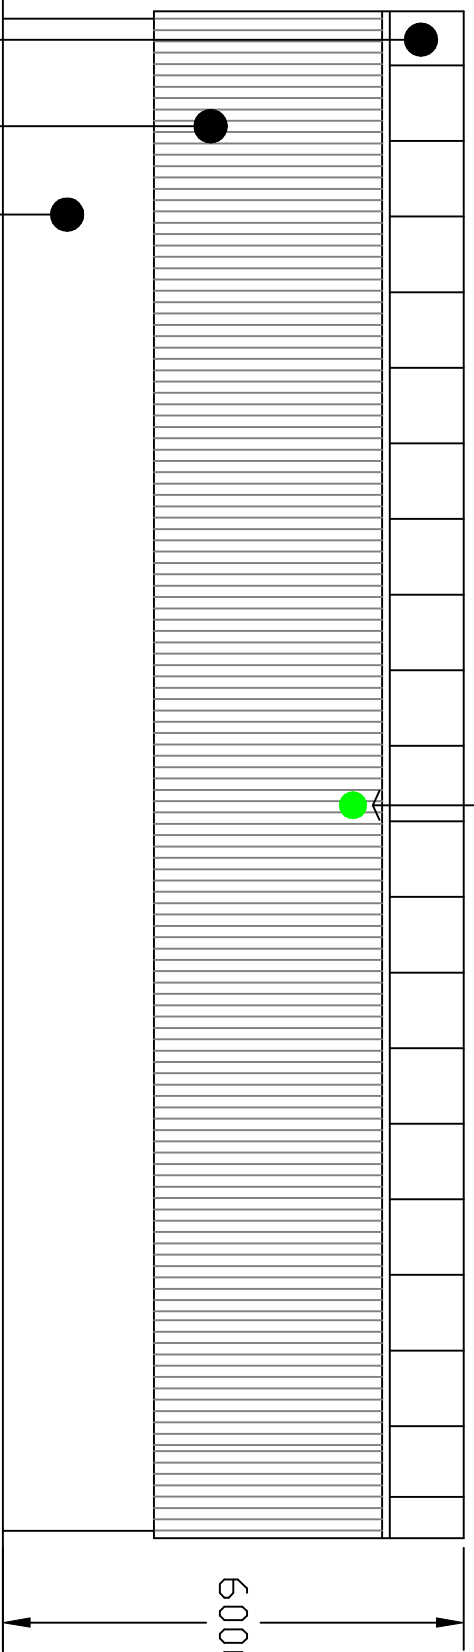


facing north west

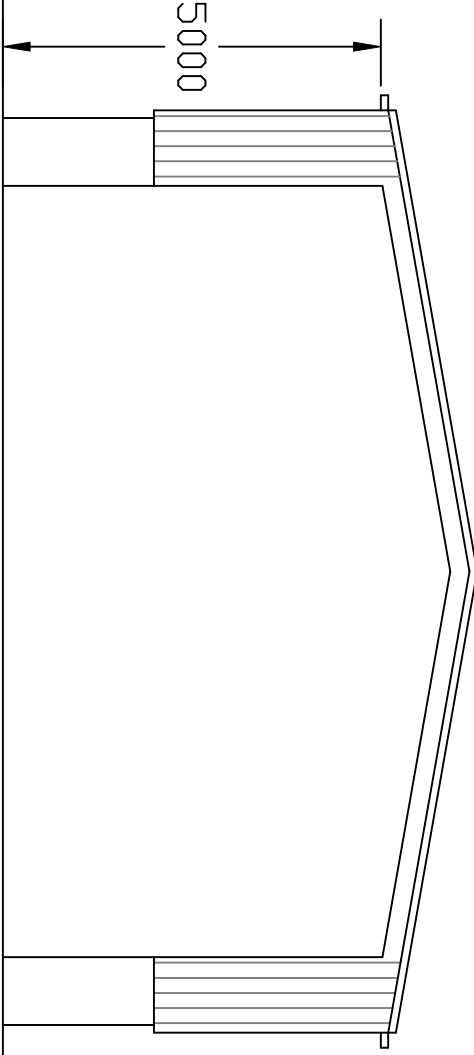

facing south west

corrugated mineral fibre
roofing panels (colour natural)
vertical yorkshire boarding
2m pre cast concrete panels

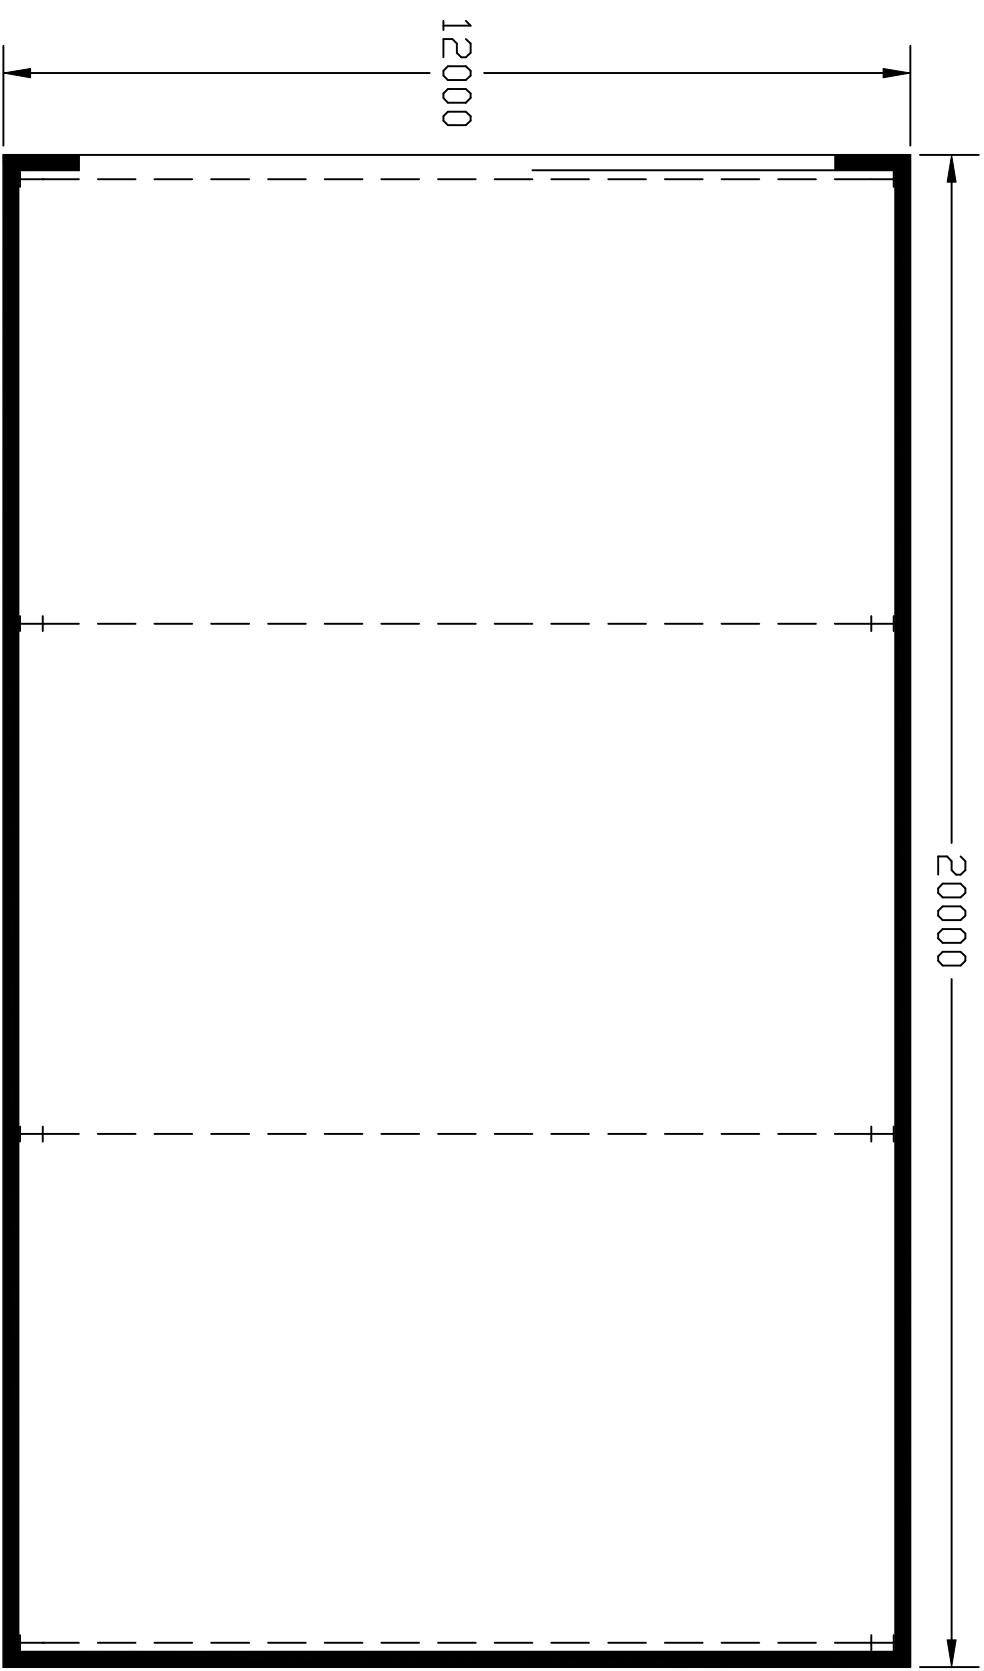

floor plan
scale 1:100

details of proposed building

indicates integrated sparrow box


6000

5000


proposed building

existing hardstanding

existing access track

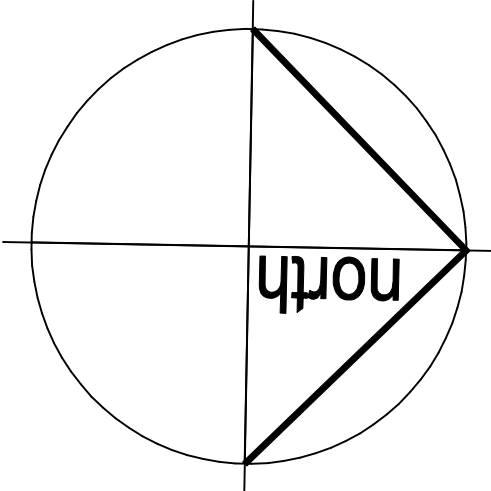


L O N G C L O U G H F A R M

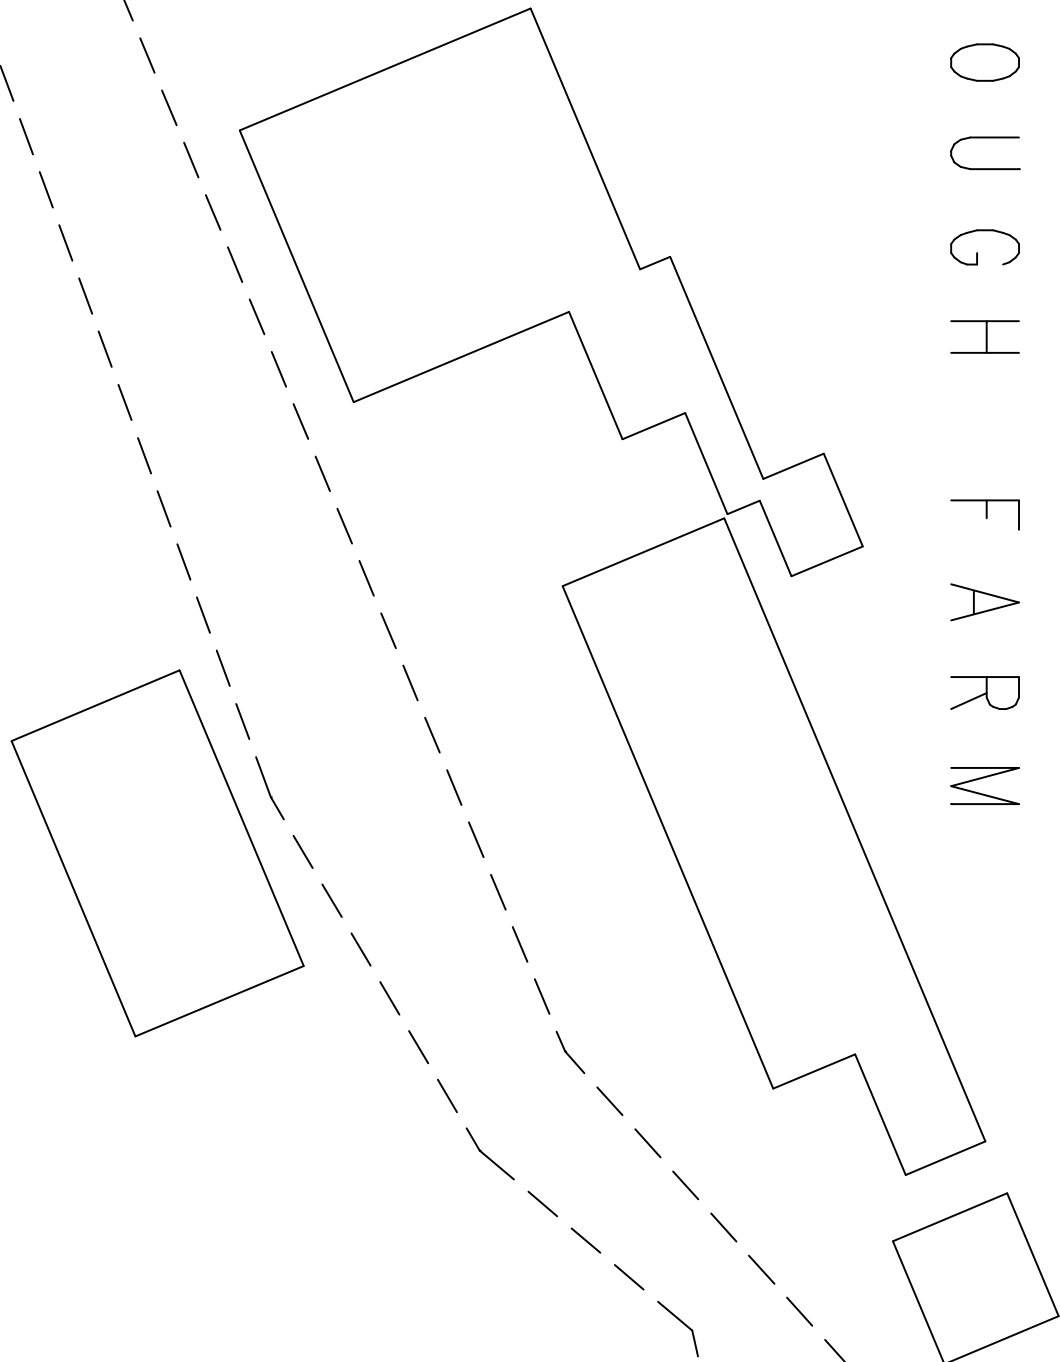

site plan (1:500)

proposed open fronted agricultural
machinery store at
Long Clough Farm
Clough Road
Littleborough
OL15 9 PA

scale 1:50 @ A1

 

linear scale 1:50 @ A1

drawing number LCF-24-01-25

to Clough Road